


| Roof area | Area   |
|-----------|--------|
| Level 6   |        |
| Roof      | 472 m² |
|           | 472 m² |

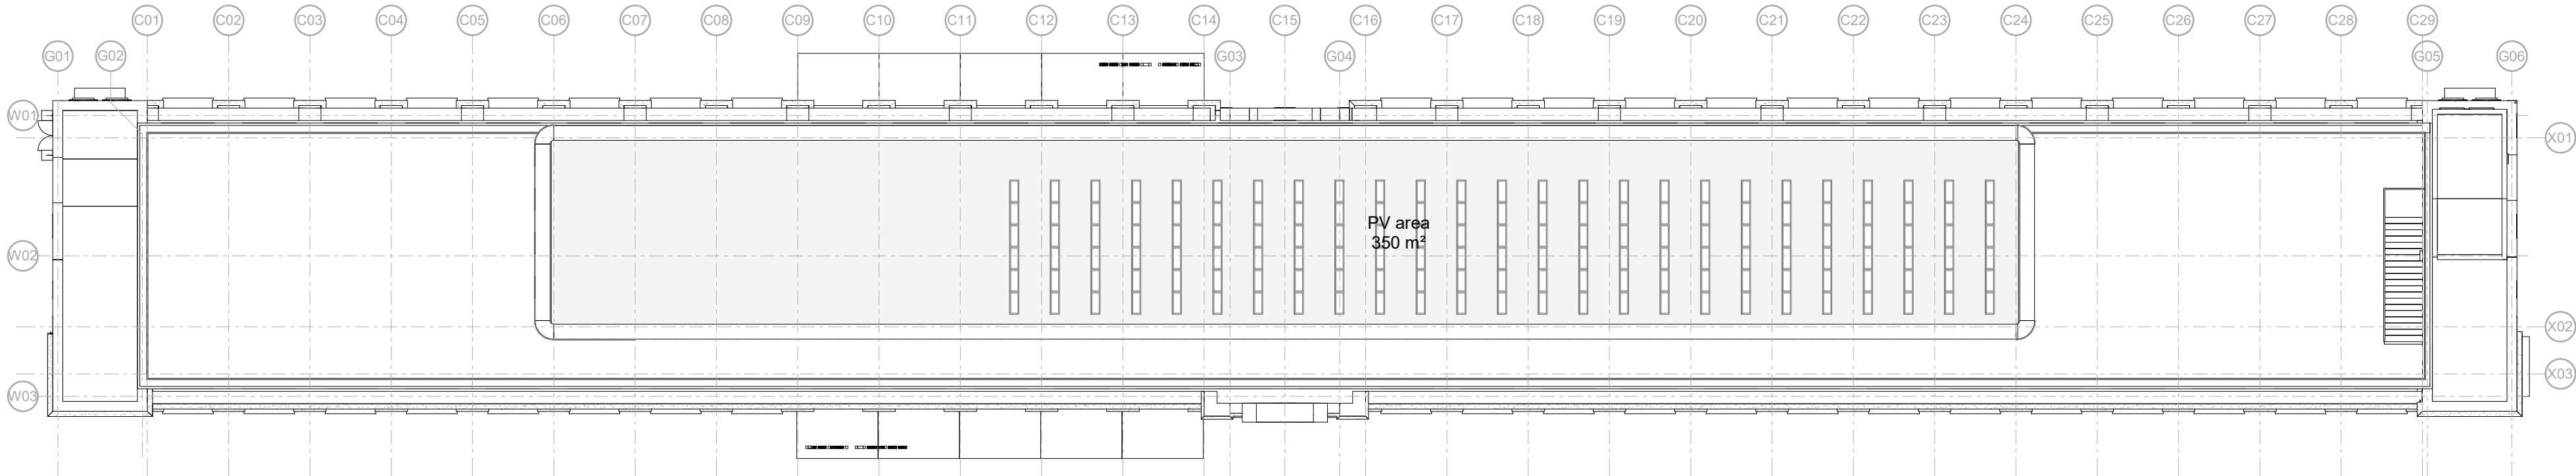

1 Floor Plan  
Floor 06

1 : 200

Project Logo

Notes

Do not scale from this drawing.

All dimensions, levels, coordinates and other setting out information is to be checked on site and any discrepancies noted in writing to the Project Manager.

All dimensions are in millimeters unless noted otherwise.

All information regarding the existing building and proposed extension is subject to site and building surveys, MEP and structural engineering design.

| Rev | Date | Description | Drawn | Checked |
|-----|------|-------------|-------|---------|
|-----|------|-------------|-------|---------|

Key Plan

JOHN McASLAN + PARTNERS

- Architect
- Landscape

7-9 William Road  
London NW1 3ER  
T +44 (0)20 7313 6000  
F +44 (0)20 7313 6001  
www.mcaslan.co.uk

Berol House

proposed\_level 06

|              |                          |             |      |
|--------------|--------------------------|-------------|------|
| Scale at A1: | 1 : 200                  | Job Number: | 2042 |
| Date:        | 02/12/22                 | Drawing:    | JMP  |
| Status:      |                          | Checked:    | JMP  |
| Drawing No:  | 2042-JMP-XX-06-DR-A-3006 | Revision:   |      |