

GBA by Level

area

Level 2

1159 m²

GIA by Level

Area

Level 2

1052 m²

NIA by use


Area

Level 2

Circulation	12 m²
Lobby	51 m²
Office	877 m²
Toilet	8 m²
Vertical circulation	35 m²
	982 m²

Level M2

Circulation	4 m²
Plant room	14 m²
Toilet	12 m²
	29 m²

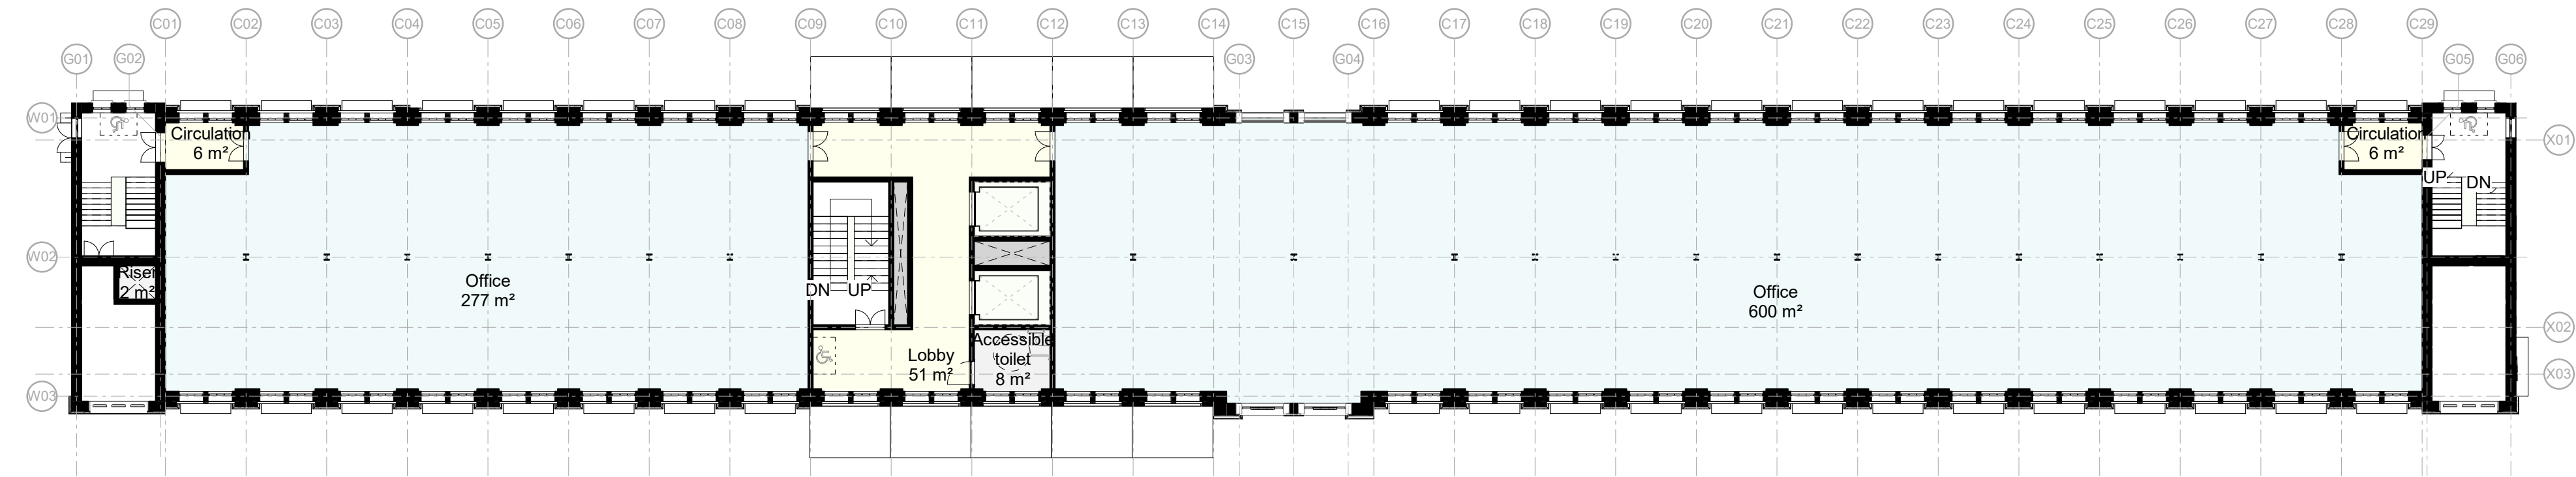

1 Floor Plan
Floor 02

1 : 200



2 Floor Plan
Gable mezzanine level 02

1 : 200

Project Logo

Notes

Do not scale from this drawing.

All dimensions, levels, coordinates and other setting out information is to be checked on site and any discrepancies noted in writing to the Project Manager.

All dimensions are in millimeters unless noted otherwise.

All information regarding the existing building and proposed extension is subject to site and building surveys, MEP and structural engineering design.

Rev	Date	Description	Drawn	Checked
-----	------	-------------	-------	---------

Key Plan

JOHN MCASLAN + PARTNERS

7-9 William Road
London NW1 3ER
T +44 (0)20 7313 6000
F +44 (0)20 7313 6001
www.mcaslan.co.uk

Berol House

proposed_level 02

Scale at A1:	1 : 200	Job Number:	2042
Date:	02/12/22	Drawing:	JMP
Status:	Checked:	Checked:	JMP
Drawing No:	2042-JMP-XX-02-DR-A-3002	Revision:	