


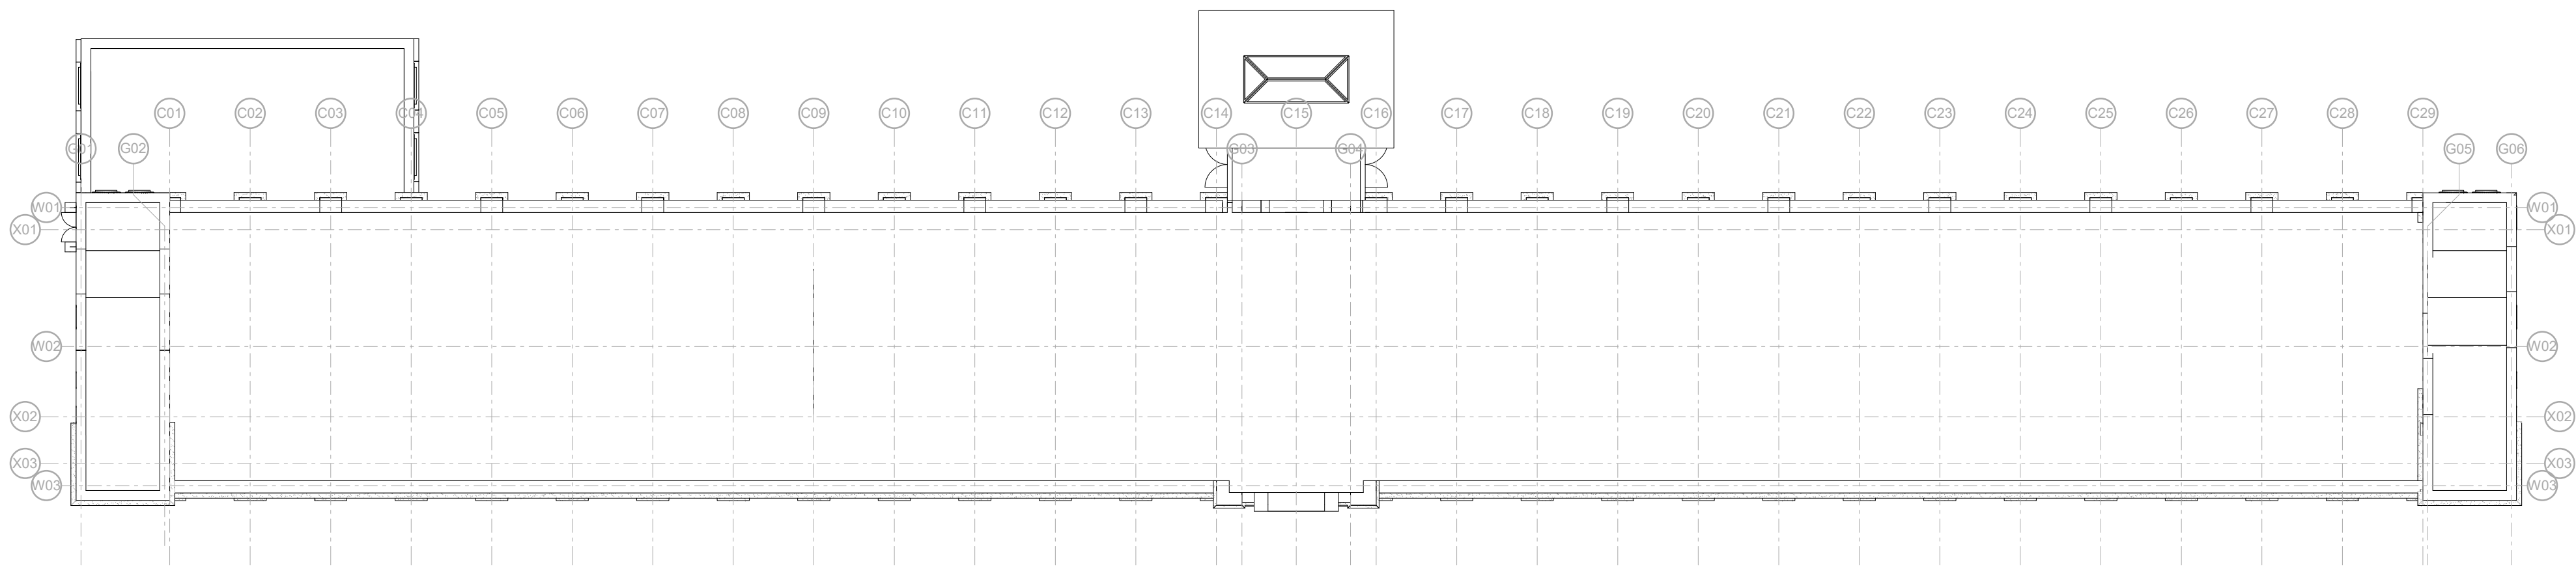

1 Floor Plan
Existing level 04 1 : 200



2 Floor Plan
Existing gable mezzanine level 04 1 : 200

Project Logo

Notes

Do not scale from this drawing.

All dimensions, levels, coordinates and other setting out information is to be checked on site and any discrepancies noted in writing to the Project Manager.

All dimensions are in millimeters unless noted otherwise.

All information regarding the existing building and proposed extension is subject to site and building surveys, MEP and structural engineering design.

Rev	Date	Description	Drawn	Checked
-----	------	-------------	-------	---------

Key Plan

JOHN McASLAN + PARTNERS

Architect
Landscape

7-9 William Road
London NW1 3ER
T +44 (0)20 7313 6000
F +44 (0)20 7313 6001
www.mcaslan.co.uk

Berol House

existing_level 04

Scale at A1:	1 : 200	Job Number:	2042
Date:	02/12/22	Drawing:	JMP
Status:	Checked:	Checked:	JMP
Drawing No:	2042-JMP-XX-04-DR-A-3104	Revision:	

© 2019 John McAslan + Partners. All rights reserved.