


GBA by Level	area
Level 5	461 m²

GIA by Level	Area
Level 5	454 m²

NIA by use	Area
Level 5	
Lobby	33 m²
Office	395 m²
	428 m²

Level M5	
Roof	46 m²
	46 m²

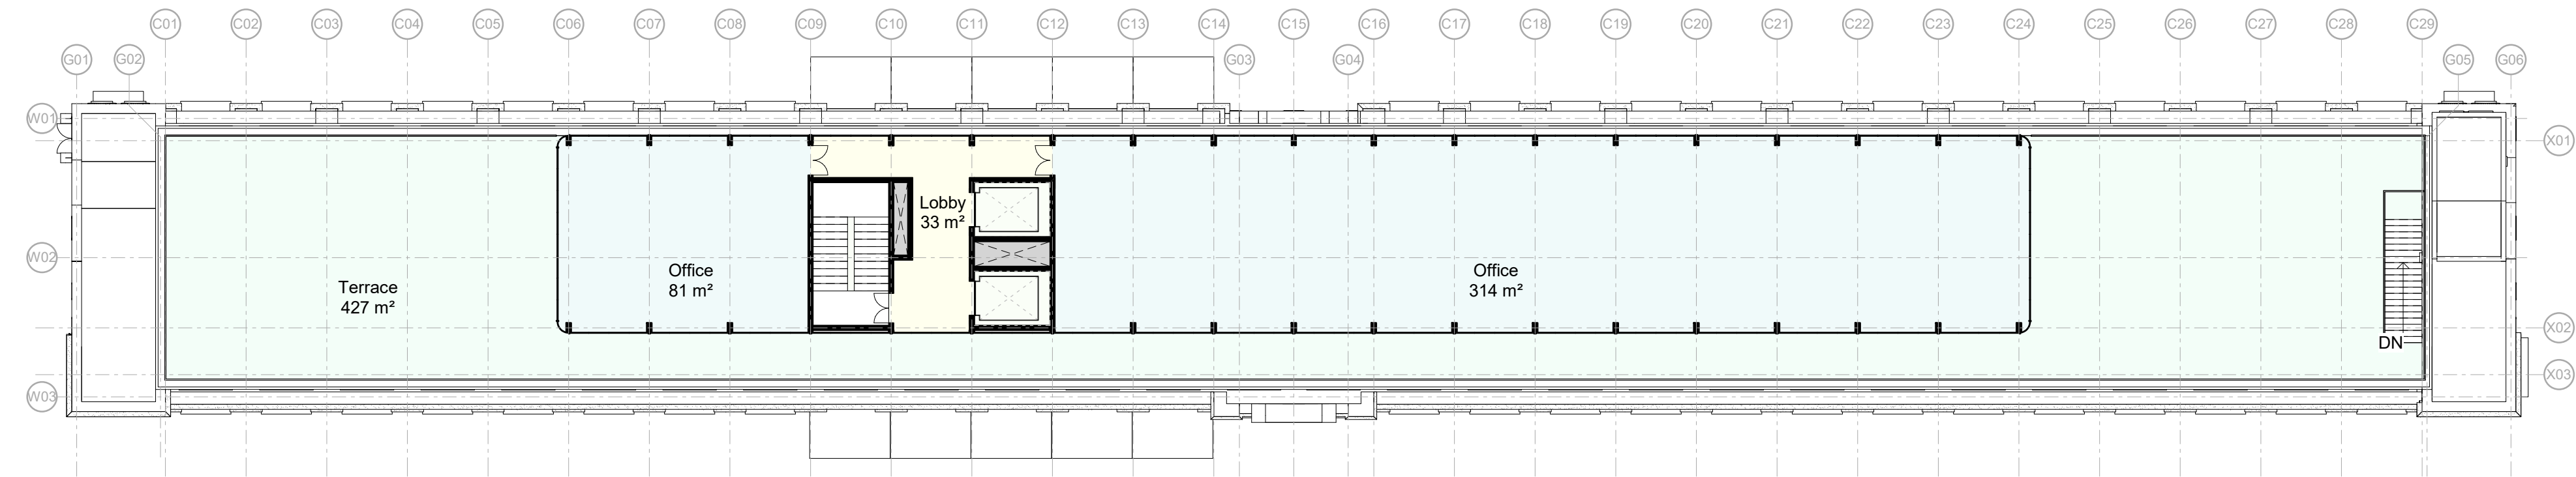

1 Floor Plan
Floor 05
1 : 200



2 Floor Plan
Gable mezzanine level 05
1 : 200

Project Logo

Notes

Do not scale from this drawing.

All dimensions, levels, coordinates and other setting out information is to be checked on site and any discrepancies noted in writing to the Project Manager.

All dimensions are in millimeters unless noted otherwise.

All information regarding the existing building and proposed extension is subject to site and building surveys, MEP and structural engineering design.

Rev	Date	Description	Drawn	Checked
-----	------	-------------	-------	---------

Key Plan

JOHN McASLAN + PARTNERS

7-9 William Road
London NW1 3ER
T +44 (0)20 7313 6000
F +44 (0)20 7313 6001
www.mcaslan.co.uk

Berol House

proposed_level 05

Scale at A1:	1 : 200	Job Number:	2042
Date:	02/12/22	Drawing:	JMP
Status:	Checked:	Checked:	JMP
Drawing No:	2042-JMP-XX-05-DR-A-3005	Revision:	