



11.11.2022
WORK IN PROGRESS

Do not scale from this drawing. Use figured dimensions only. Figured dimensions are in millimetres. All levels are in metres. All dimensions and levels shall be verified on site before proceeding with works. Detailed site survey to be carried out to verify positions and level relationships with site features and ordnance survey. The Architect must be notified of any discrepancy. Boundaries are indicative only and are to be verified by others. Where building components are described in the specification as Descriptive Specification (Contractor Design) elements shown on this drawing pertaining to those components are to be read as 'Issued for Design Intent only'.

Allies & Morrison LLP is not responsible for any errors caused by the transmission, translation, software or computer systems. Allies & Morrison LLP is not responsible for nor shall be liable for the consequences of any use made of the drawings or models other than that for which they were produced by Allies & Morrison LLP for the Client.

REV	DATE	DESCRIPTION	CMD	REV	DATE	DESCRIPTION	CMD
01	11.11.2022	FOR PLANNING	AJD				

Retail

Lobby

Parking

Cycle Parking

Refuse/Plant

Victoria Line Protection Zone

Cycle Parking

Studio

1b

2b

3b

Community/Amenity

0

5.00m

10.00m

North Arrow

Allies and Morrison LLP
85 Southwark Street
London SE1 0HX
020 7921 0100
020 7921 0101
studio@alliesandmorrison.com

telephone
facsimile
email


A&M JOB NO: 22049

2 BEROL YARD
GROUND FLOOR PLAN
GENERAL ARRANGEMENT
22049_07_100

SCALE 1:250 @A1 1:500 @A3

XX


Revision

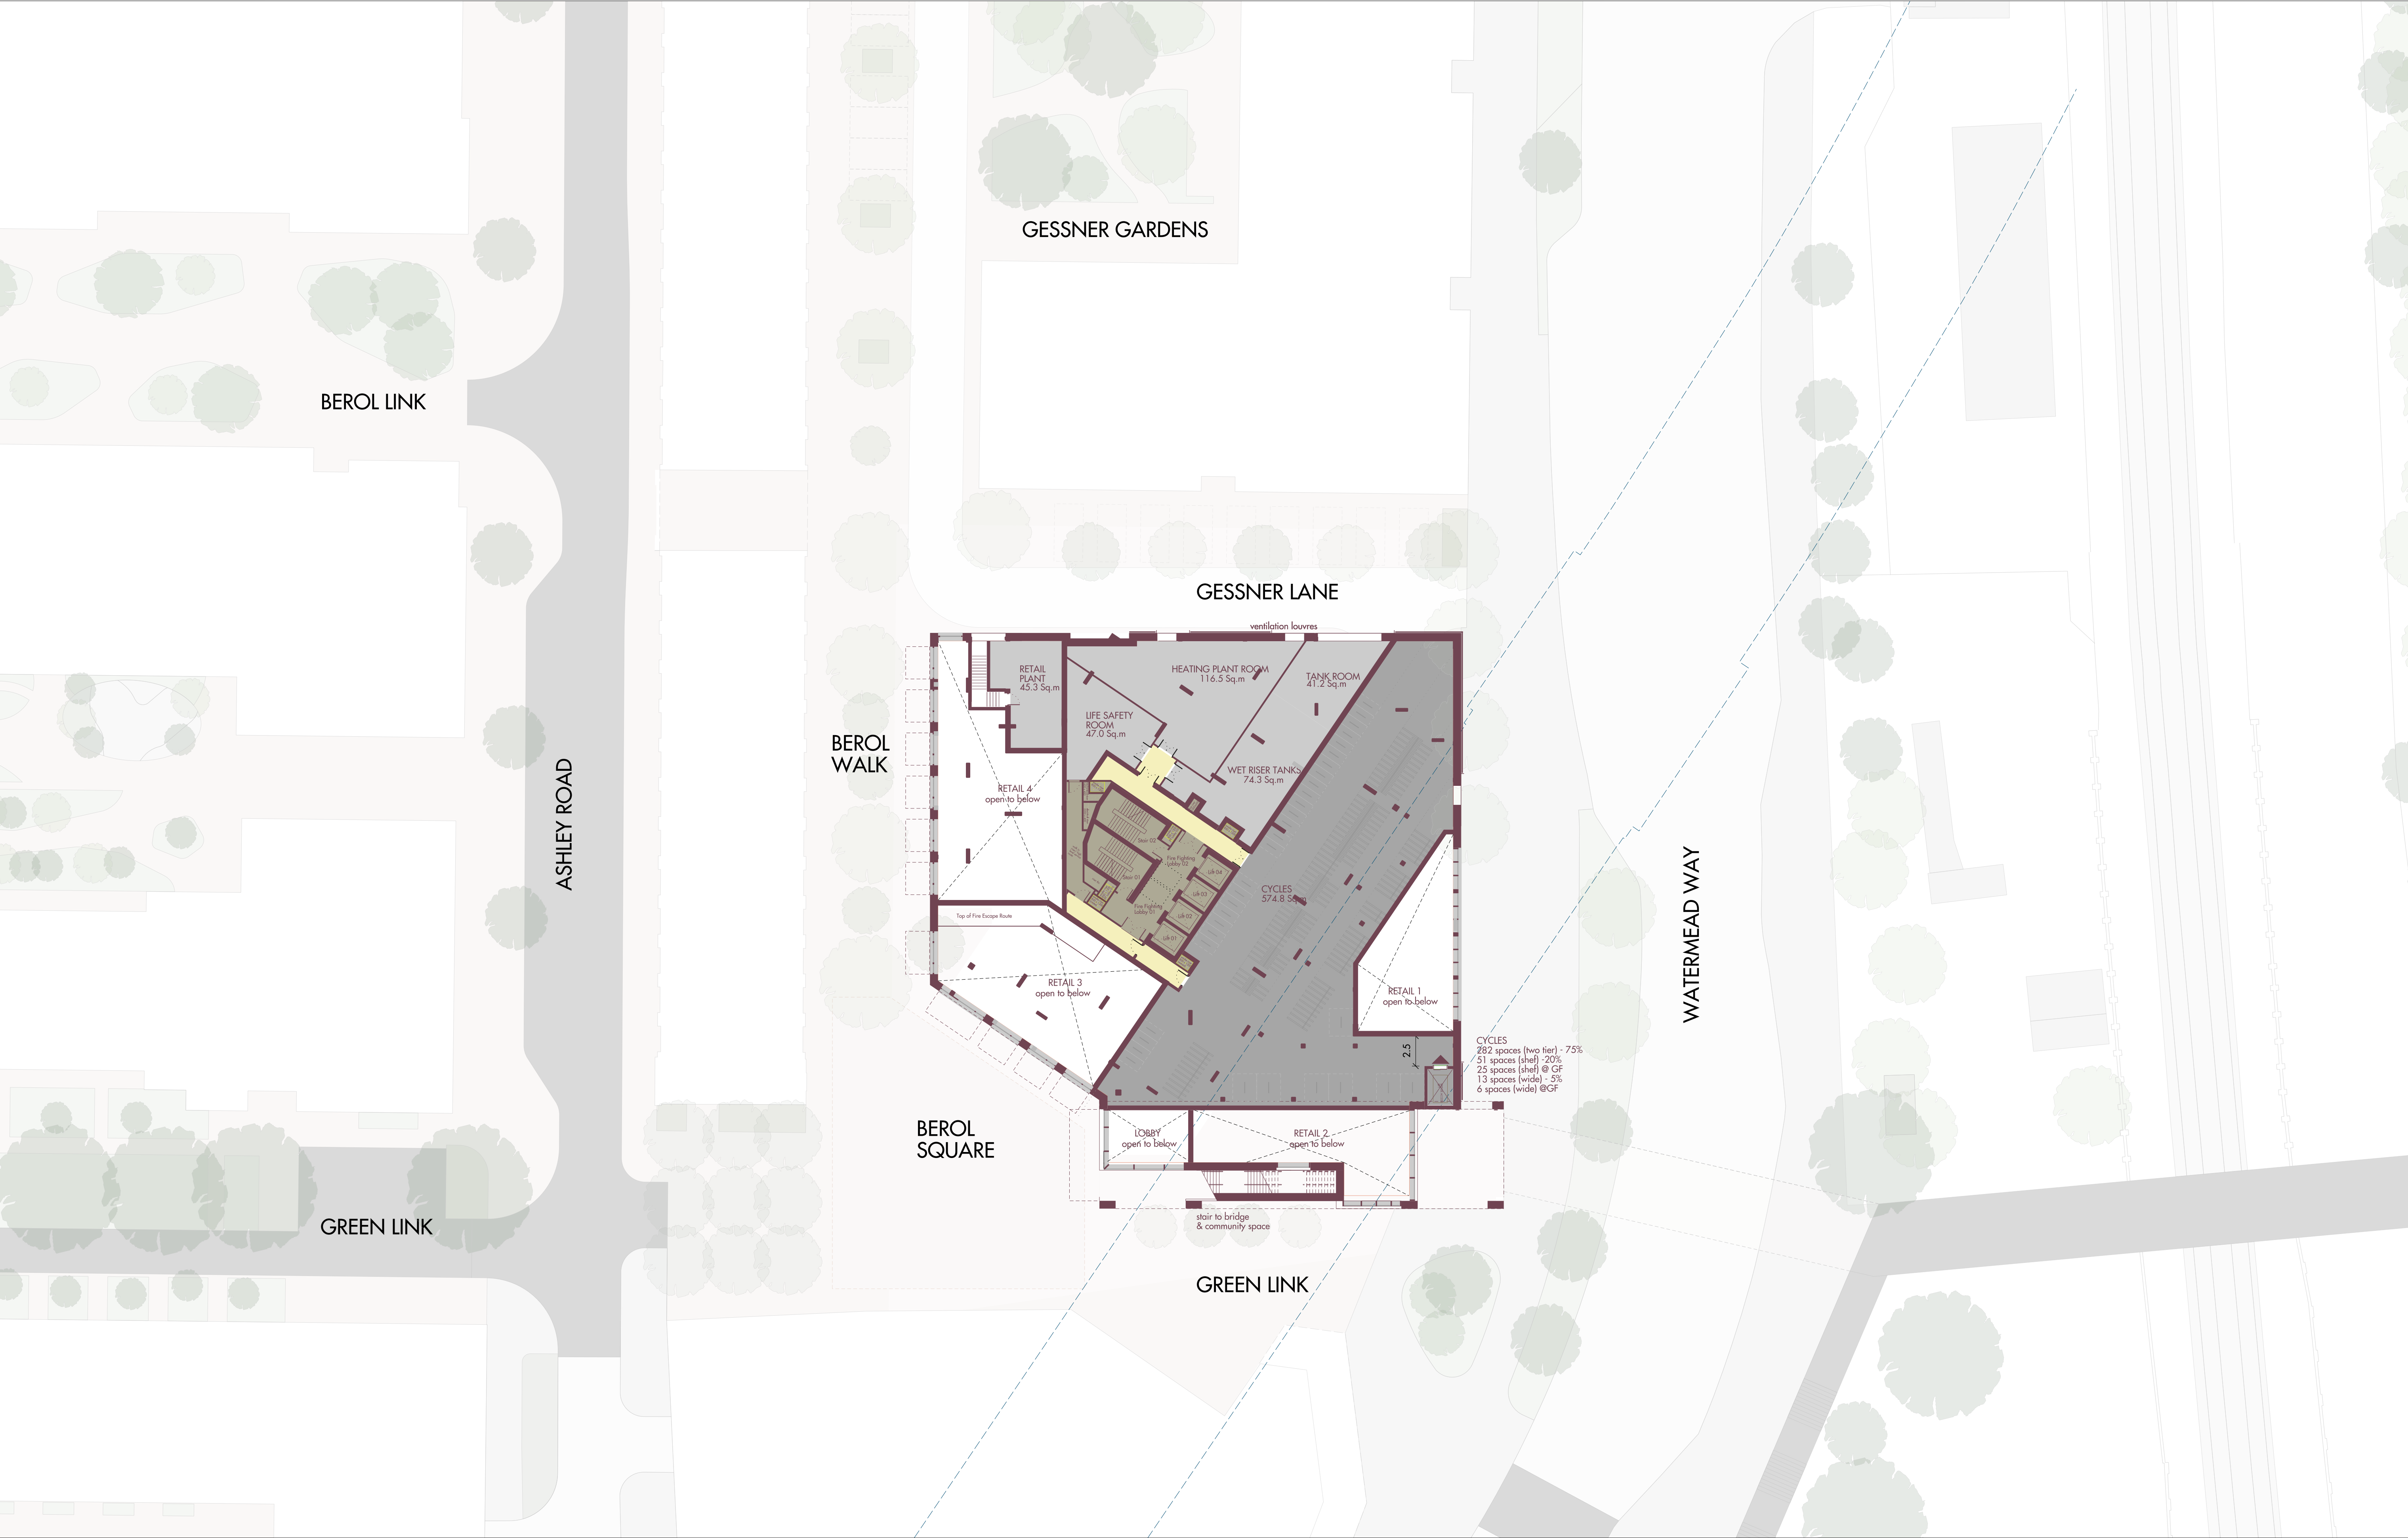

Do not scale from this drawing. Use figured dimensions only. Figured dimensions are in millimetres. All levels are in metres. All dimensions and levels shall be verified on site before proceeding with works. Detailed site survey to be carried out to verify positions and level relationships with site features and ordnance survey. The Architect must be notified of any discrepancy. Boundaries are indicative only and are to be verified by others. Where building components are described in the specification or Descriptive Specification - (Contractor Design) elements shown on this drawing pertaining to those components are to be read as 'Issued for Design Intent only'.

Allies & Morrison LLP is not responsible for any errors caused by the transmission, translation, software or computer systems. Allies & Morrison LLP is not responsible for nor shall be liable for the consequences of any use made of the drawings or models other than that for which they were produced by Allies & Morrison LLP for the Client.

REV	DATE	DESCRIPTION	CMD	REV	DATE	DESCRIPTION	CMD
P1	29.06.2022	FOR INFORMATION	AJO				
P2	28.07.2022	FOR INFORMATION	YH				
P3	02.09.2022	FOR INFORMATION	JD				
P4	16.09.2022	FOR INFORMATION	AJO				
P5	01.10.2022	FOR INFORMATION: DESIGN FREEZE FOR ANALYSIS	AJO				
P6	13.10.2022	FOR INFORMATION: ADJUSTED FOR CYCLE ABLE WIDTHS AFFECTING RETAIL 1 & 2	AJO				
P7	24.10.2022	FOR INFORMATION: ADJUSTED FOR FIRE & QRP COMMENTS	AJO				

 

0 5.00m 10.00m


Allies and Morrison LLP
85 Southwark Street
London SE1 0HX
020 7921 0100
020 7921 0101
studio@alliesandmorrison.com
A&M JOB NO: 22049

2 BEROL YARD
MEZZANINE FLOOR PLAN
GENERAL ARRANGEMENT
22049_06_100_M
SCALE 1:250 @A1 1:500 @A3


Appendix D

WSP DRAWINGS



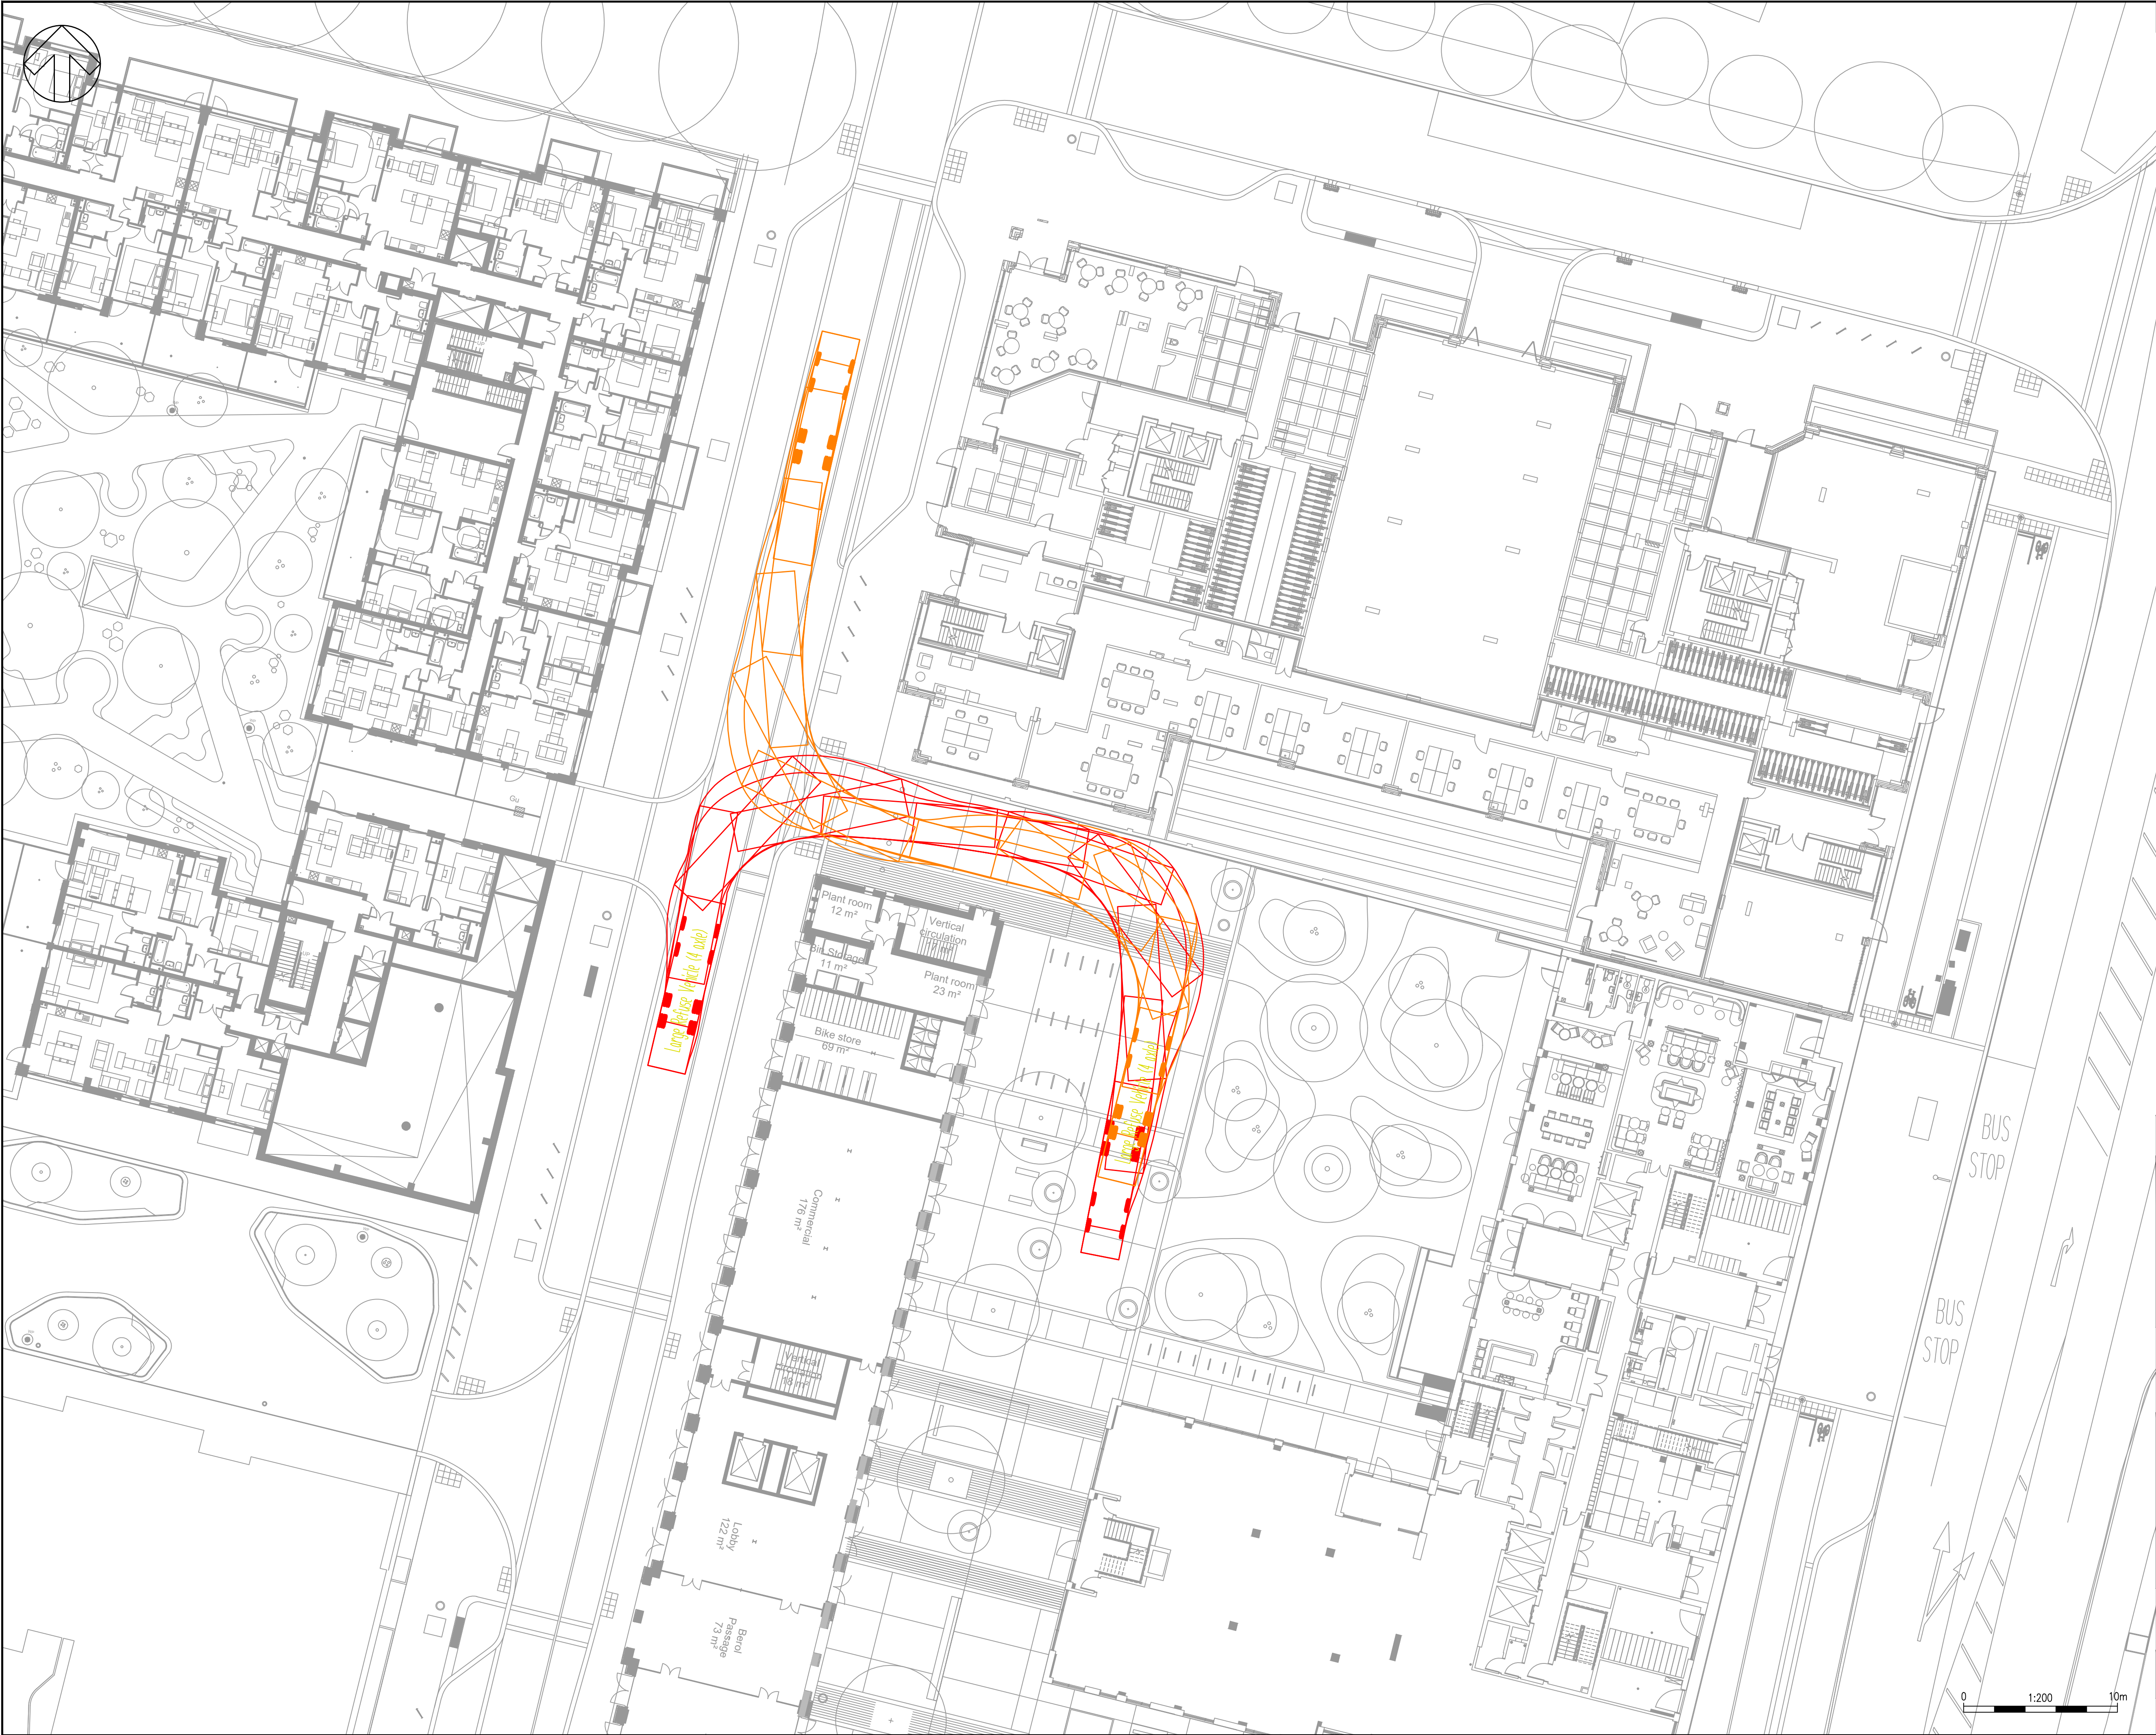

DO NOT SCALE

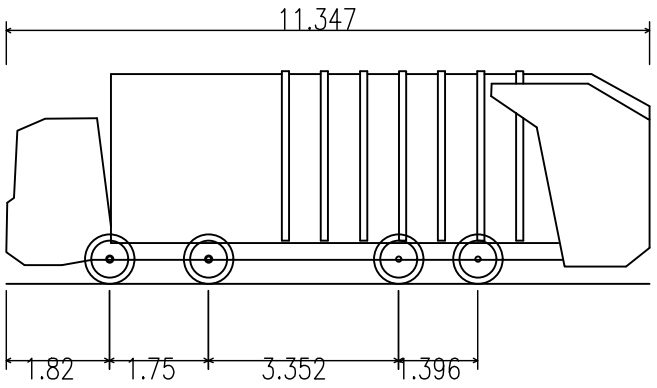

Large Refuse Vehicle (4 axle)
Overall Length 11.347m
Overall Width 2.500m
Overall Body Height 3.751m
Min Body Ground Clearance 0.304m
Track Width 2.500m
Lock to Lock Time 6.00s
Wall to Wall Turning Radius 11.330m

THIS PROVISIONAL PRELIMINARY DESIGN IS FOR GUIDANCE PURPOSES ONLY. WSP ACCEPTS NO LIABILITY FOR ANY DAMAGE, LOSS, EXPENSES OR COST INCURRED AS A RESULT OF RELYING ON THE INFORMATION PROVIDED IN THE DESIGN APPRAISAL ESTIMATE. THE APPRAISAL ESTIMATE WAS DERIVED FROM A MIXTURE OF THIRD PARTY INFORMATION AND THE APPLICATION OF WSP'S REASONABLE SKILL AND CARE, BUT MAY BE SUBJECT TO OTHER SUCH INFORMATION AND VARIATIONS OF WHICH WSP IS UNAWARE. THE DESIGN APPRAISAL ESTIMATE SHOULD NOT BE RELIED UPON FOR TENDER OR PROCUREMENT PURPOSES. FOR ACCURATE ADVICE A DETAILED DESIGN SHOULD BE CARRIED OUT AT THE APPROPRIATE DESIGN STAGE, THEREFORE, USE OF THE INFORMATION IS ENTIRELY AT YOUR OWN RISK.

P02	04/11/2022	MR	REVISED LANDSCAPE LAYOUT	ST	ST
P01	19/10/2022	MR	FIRST ISSUE	ST	ST
REV	DATE	BY	DESCRIPTION	CHK	APP

DRAWING STATUS: S0 - WORK IN PROGRESS



WSP House, 70 Chancery Lane, London, WC2A 1AF, UK
T+ 44 (0) 207 314 5000, F+ 44 (0) 207 314 5111
wsp.com

CLIENT: BERKELEY SQUARE DEVELOPMENTS TOTTENHAM HALE LTD

ARCHITECT:

SITE/PROJECT: ASHLEY ROAD - 2 BEROL YARD


TITLE: LARGE REFUSE VEHICLE TRACKING SWEEP PATH ANALYSIS

SCALE @ A1: 1:200	CHECKED: ST	APPROVED: ST
-------------------	-------------	--------------


PROJECT NO: 70094918	DESIGNED: MR	DRAWN: MR	DATE: NOV 22
----------------------	--------------	-----------	--------------

DRAWING NO: 70094918-TP-SK-008	REV: P02
--------------------------------	----------

© WSP UK Ltd

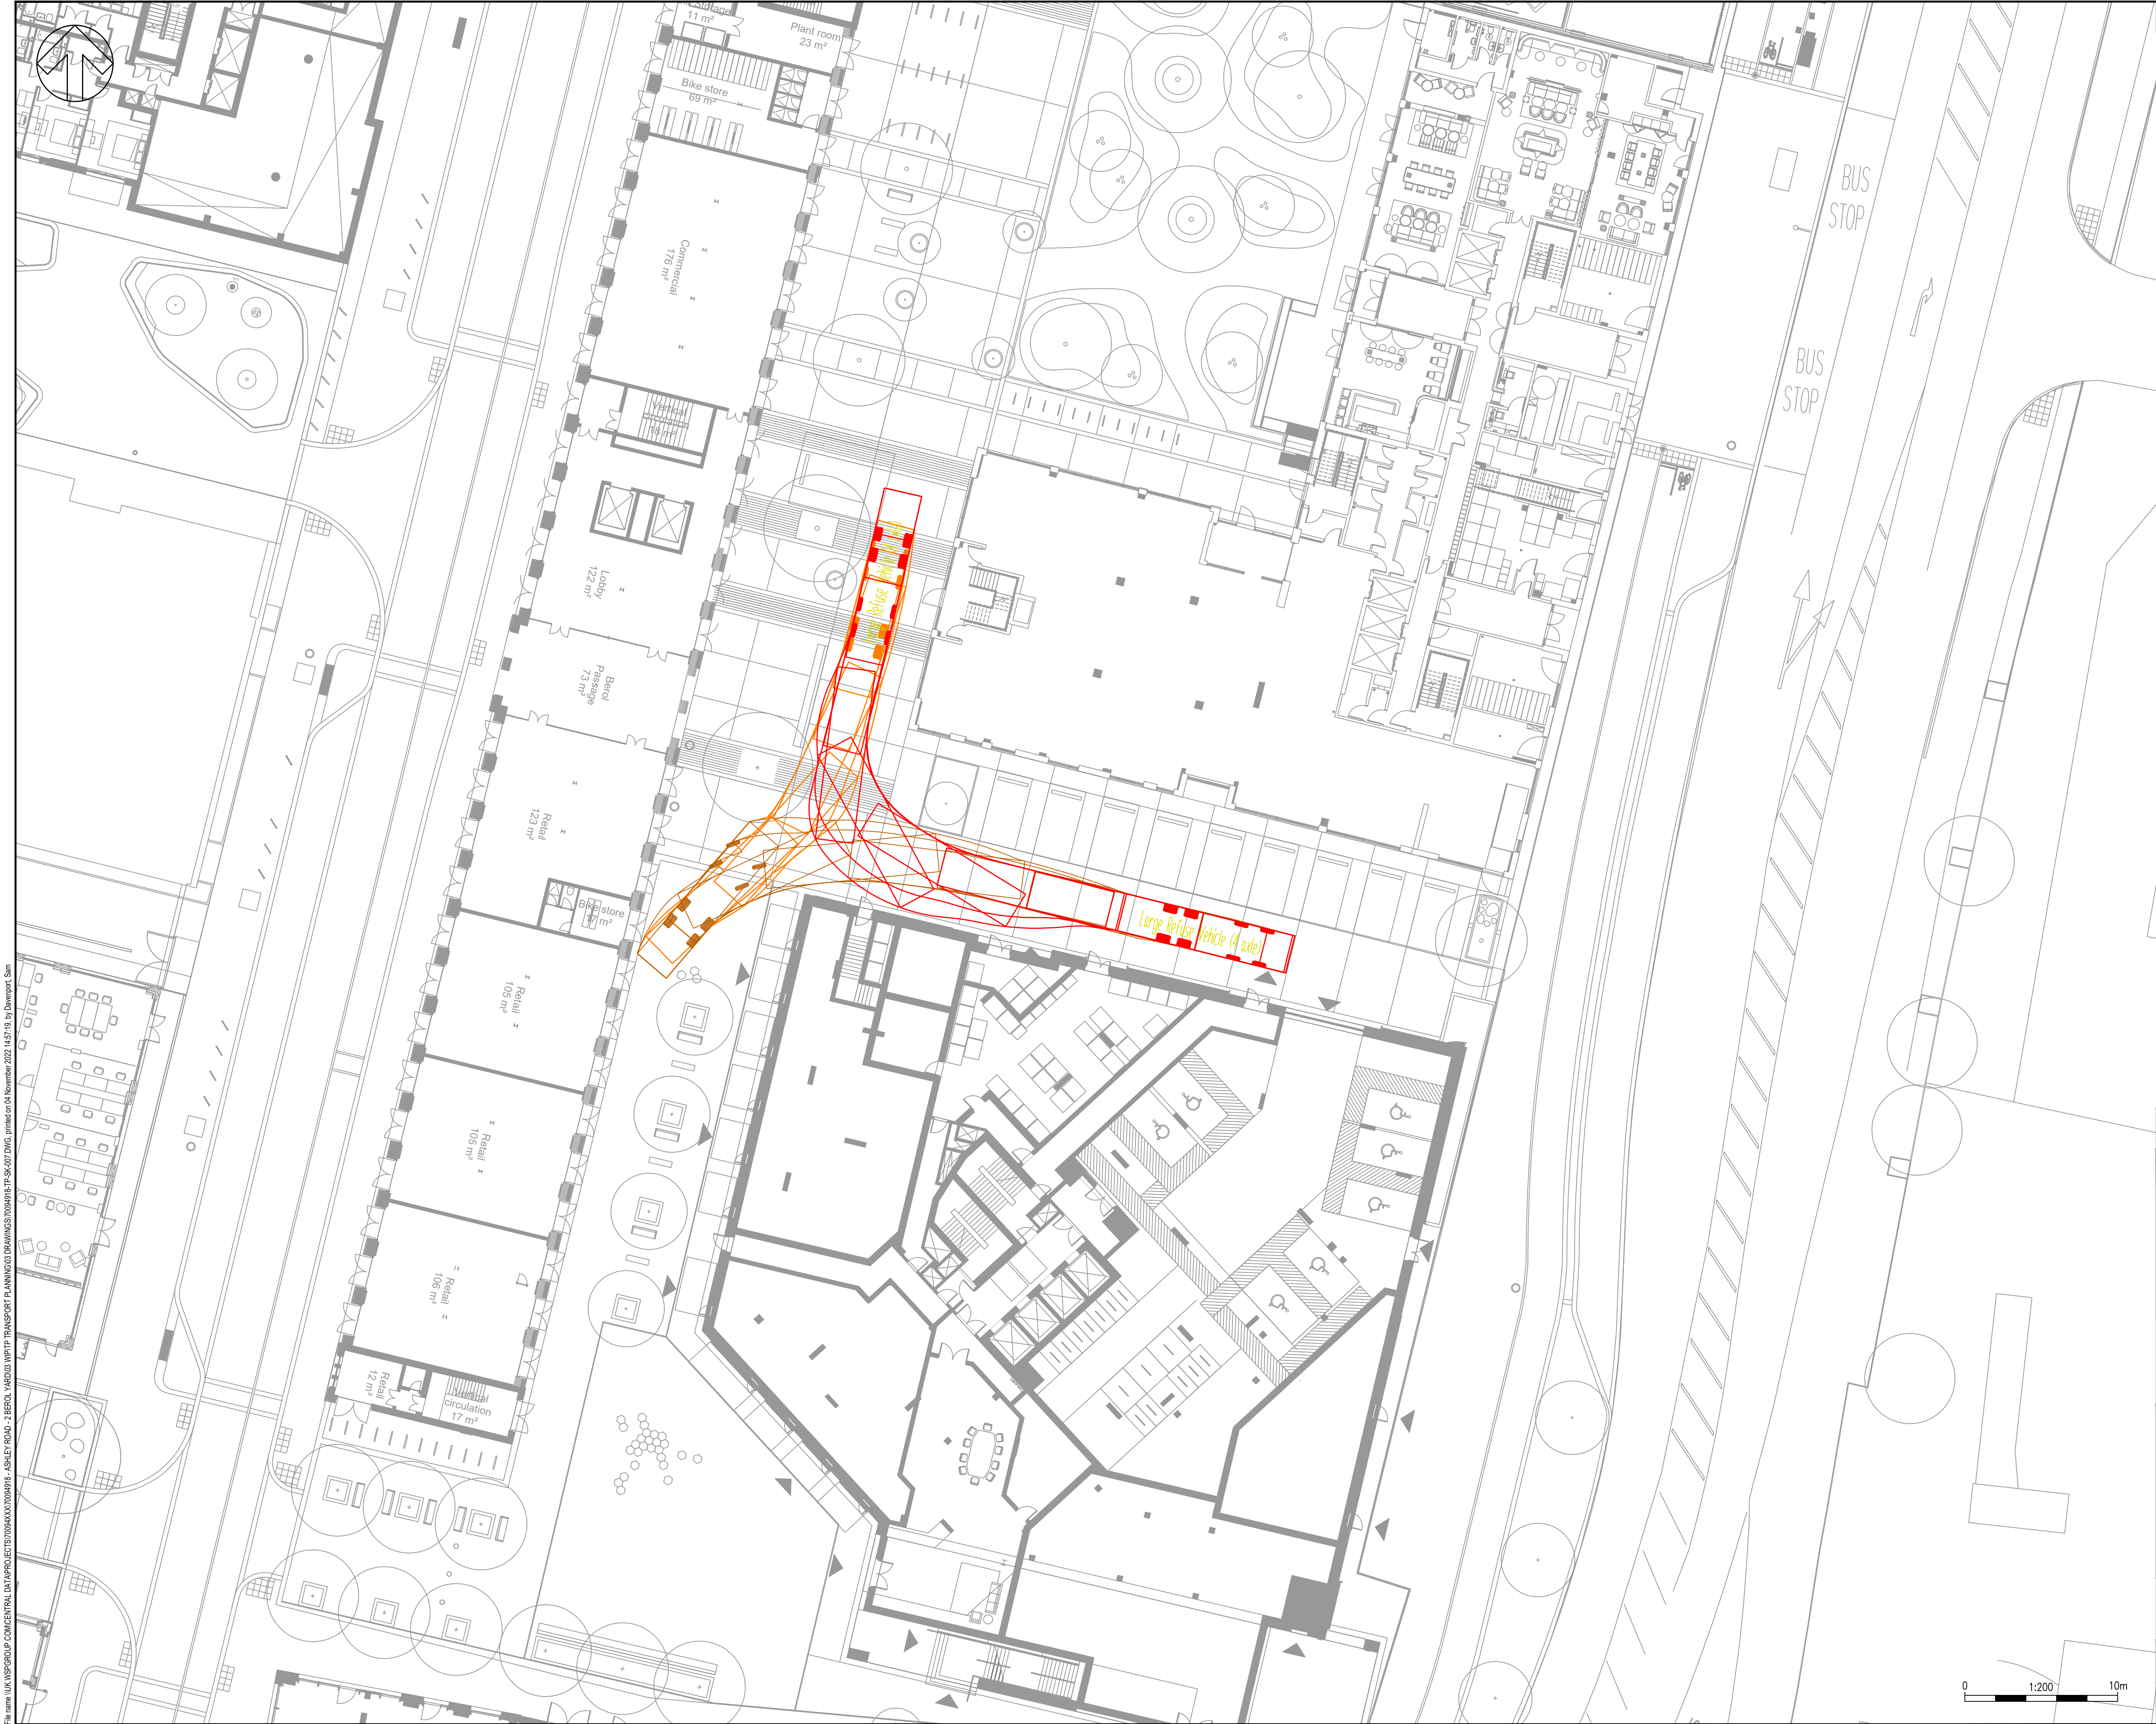

DO NOT SCALE

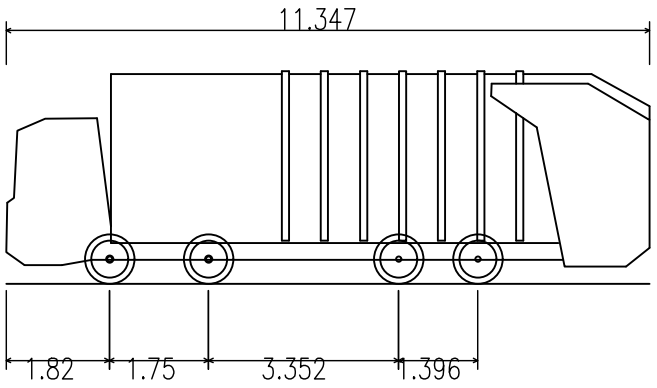

Large Refuse Vehicle (4 axle)
Overall Length 11.347m
Overall Width 2.500m
Overall Body Height 3.751m
Min Body Ground Clearance 0.304m
Track Width 2.500m
Lock to Lock Time 6.00s
Wall to Wall Turning Radius 11.330m

THIS PROVISIONAL PRELIMINARY DESIGN IS FOR GUIDANCE PURPOSES ONLY. WSP ACCEPTS NO LIABILITY FOR ANY DAMAGE, LOSS, EXPENSES OR COST INCURRED AS A RESULT OF RELYING ON THE INFORMATION PROVIDED IN THE DESIGN APPRAISAL ESTIMATE. THE APPRAISAL ESTIMATE WAS DERIVED FROM A MIXTURE OF THIRD PARTY INFORMATION AND THE APPLICATION OF WSP'S REASONABLE SKILL AND CARE, BUT MAY BE SUBJECT TO OTHER SUCH INFORMATION AND VARIATIONS OF WHICH WSP IS UNAWARE. THE DESIGN APPRAISAL ESTIMATE SHOULD NOT BE RELIED UPON FOR TENDER OR PROCUREMENT PURPOSES. FOR ACCURATE ADVICE A DETAILED DESIGN SHOULD BE CARRIED OUT AT THE APPROPRIATE DESIGN STAGE, THEREFORE, USE OF THE INFORMATION IS ENTIRELY AT YOUR OWN RISK.

P02	04/11/2022	SD	UPDATED LAYOUT	ST	ST
P01	19/10/2022	MR	FIRST ISSUE	ST	ST
REV	DATE	BY	DESCRIPTION	CHK	APP

DRAWING STATUS: S0 - WORK IN PROGRESS



WSP House, 70 Chancery Lane, London, WC2A 1AF, UK
T+ 44 (0) 207 314 5000, F+ 44 (0) 207 314 5111
wsp.com

CLIENT: BERKELEY SQUARE DEVELOPMENTS TOTTENHAM HALE LTD

ARCHITECT:

SITE/PROJECT: ASHLEY ROAD - 2 BEROL YARD

TITLE: LARGE REFUSE VEHICLE TRACKING
SWEEP PATH ANALYSIS

SCALE @ A1: 1:200	CHECKED: ST	APPROVED: ST
PROJECT NO: 70094918	DESIGNED: MR	DRAWN: MR
DRAWING NO: 70094918-TP-SK-007	DATE: NOV 22	REV: P02
© WSP UK Ltd		