
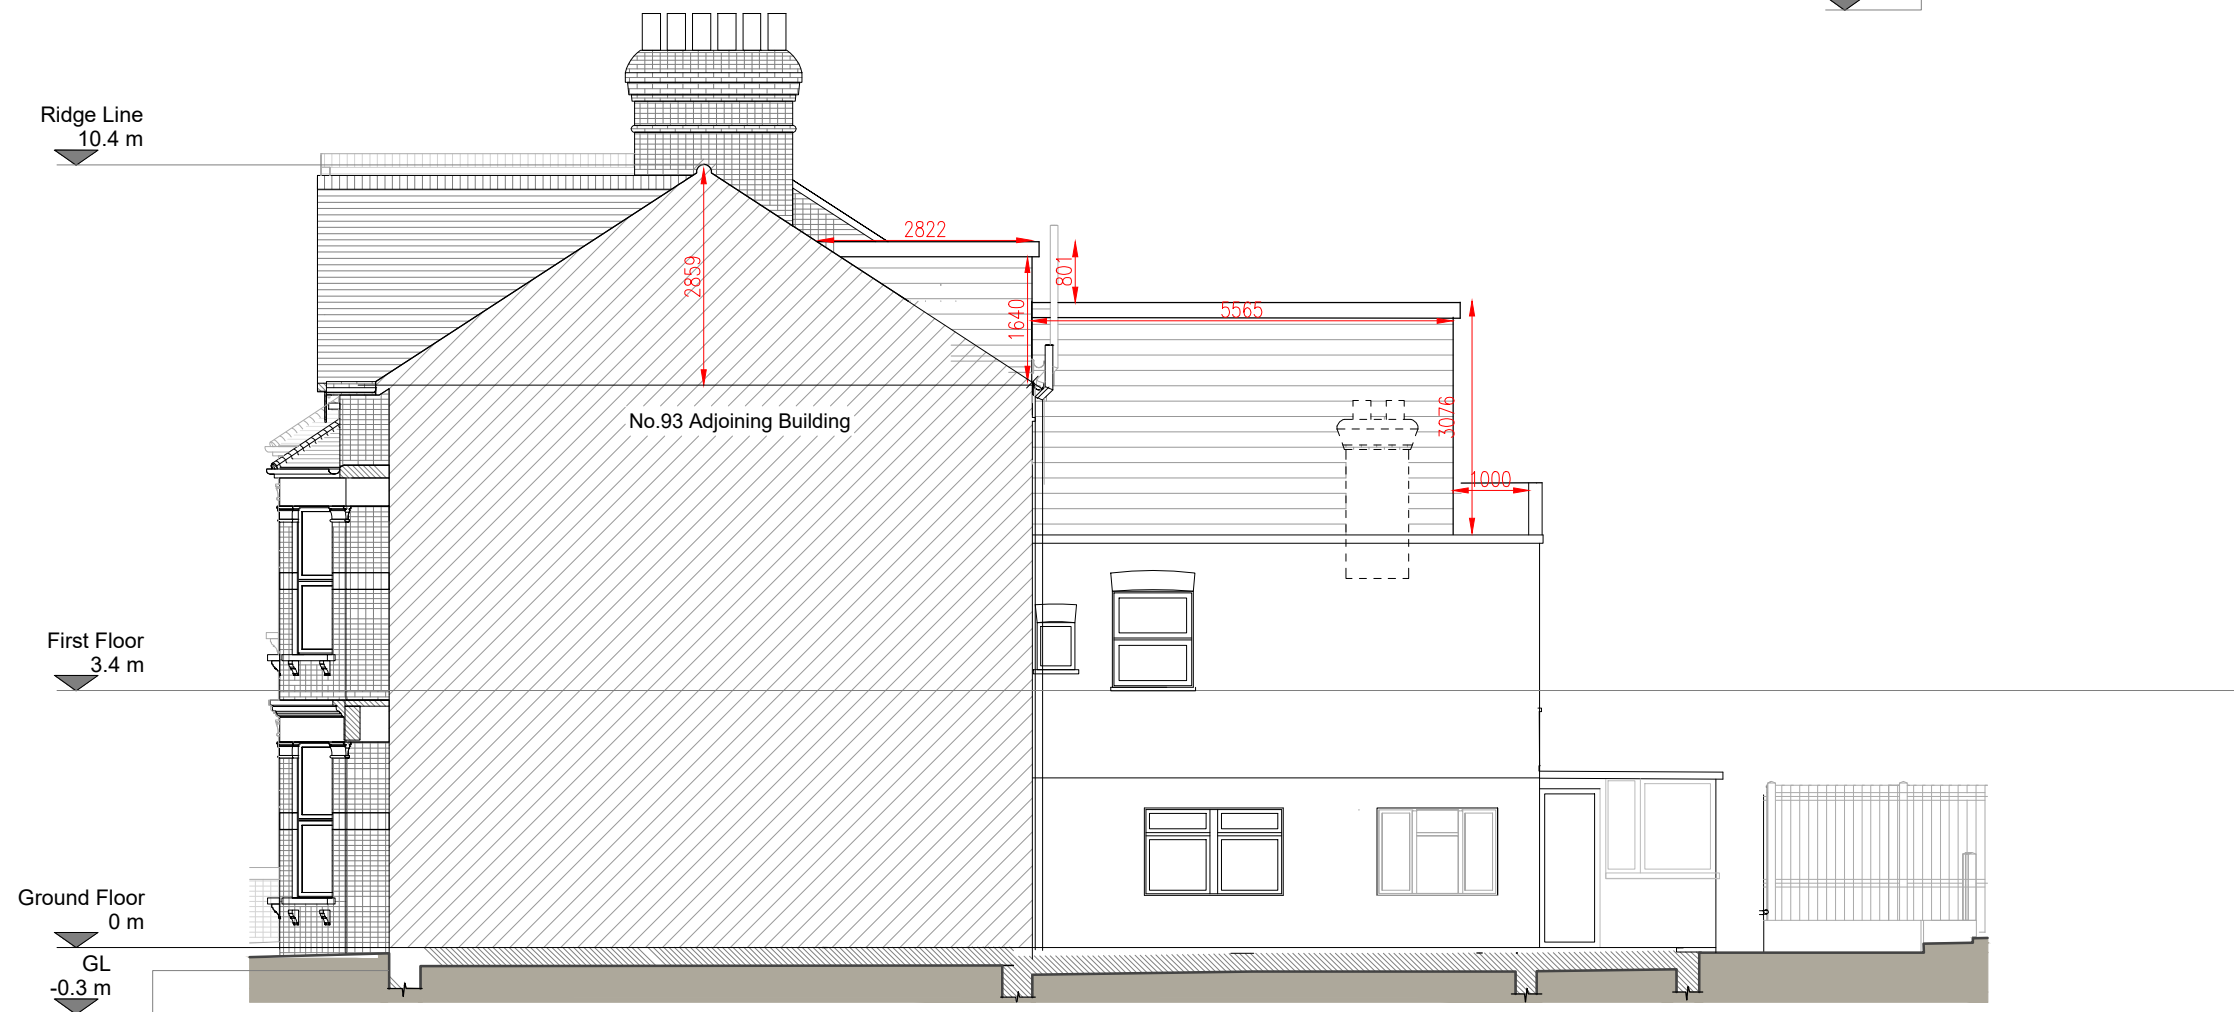


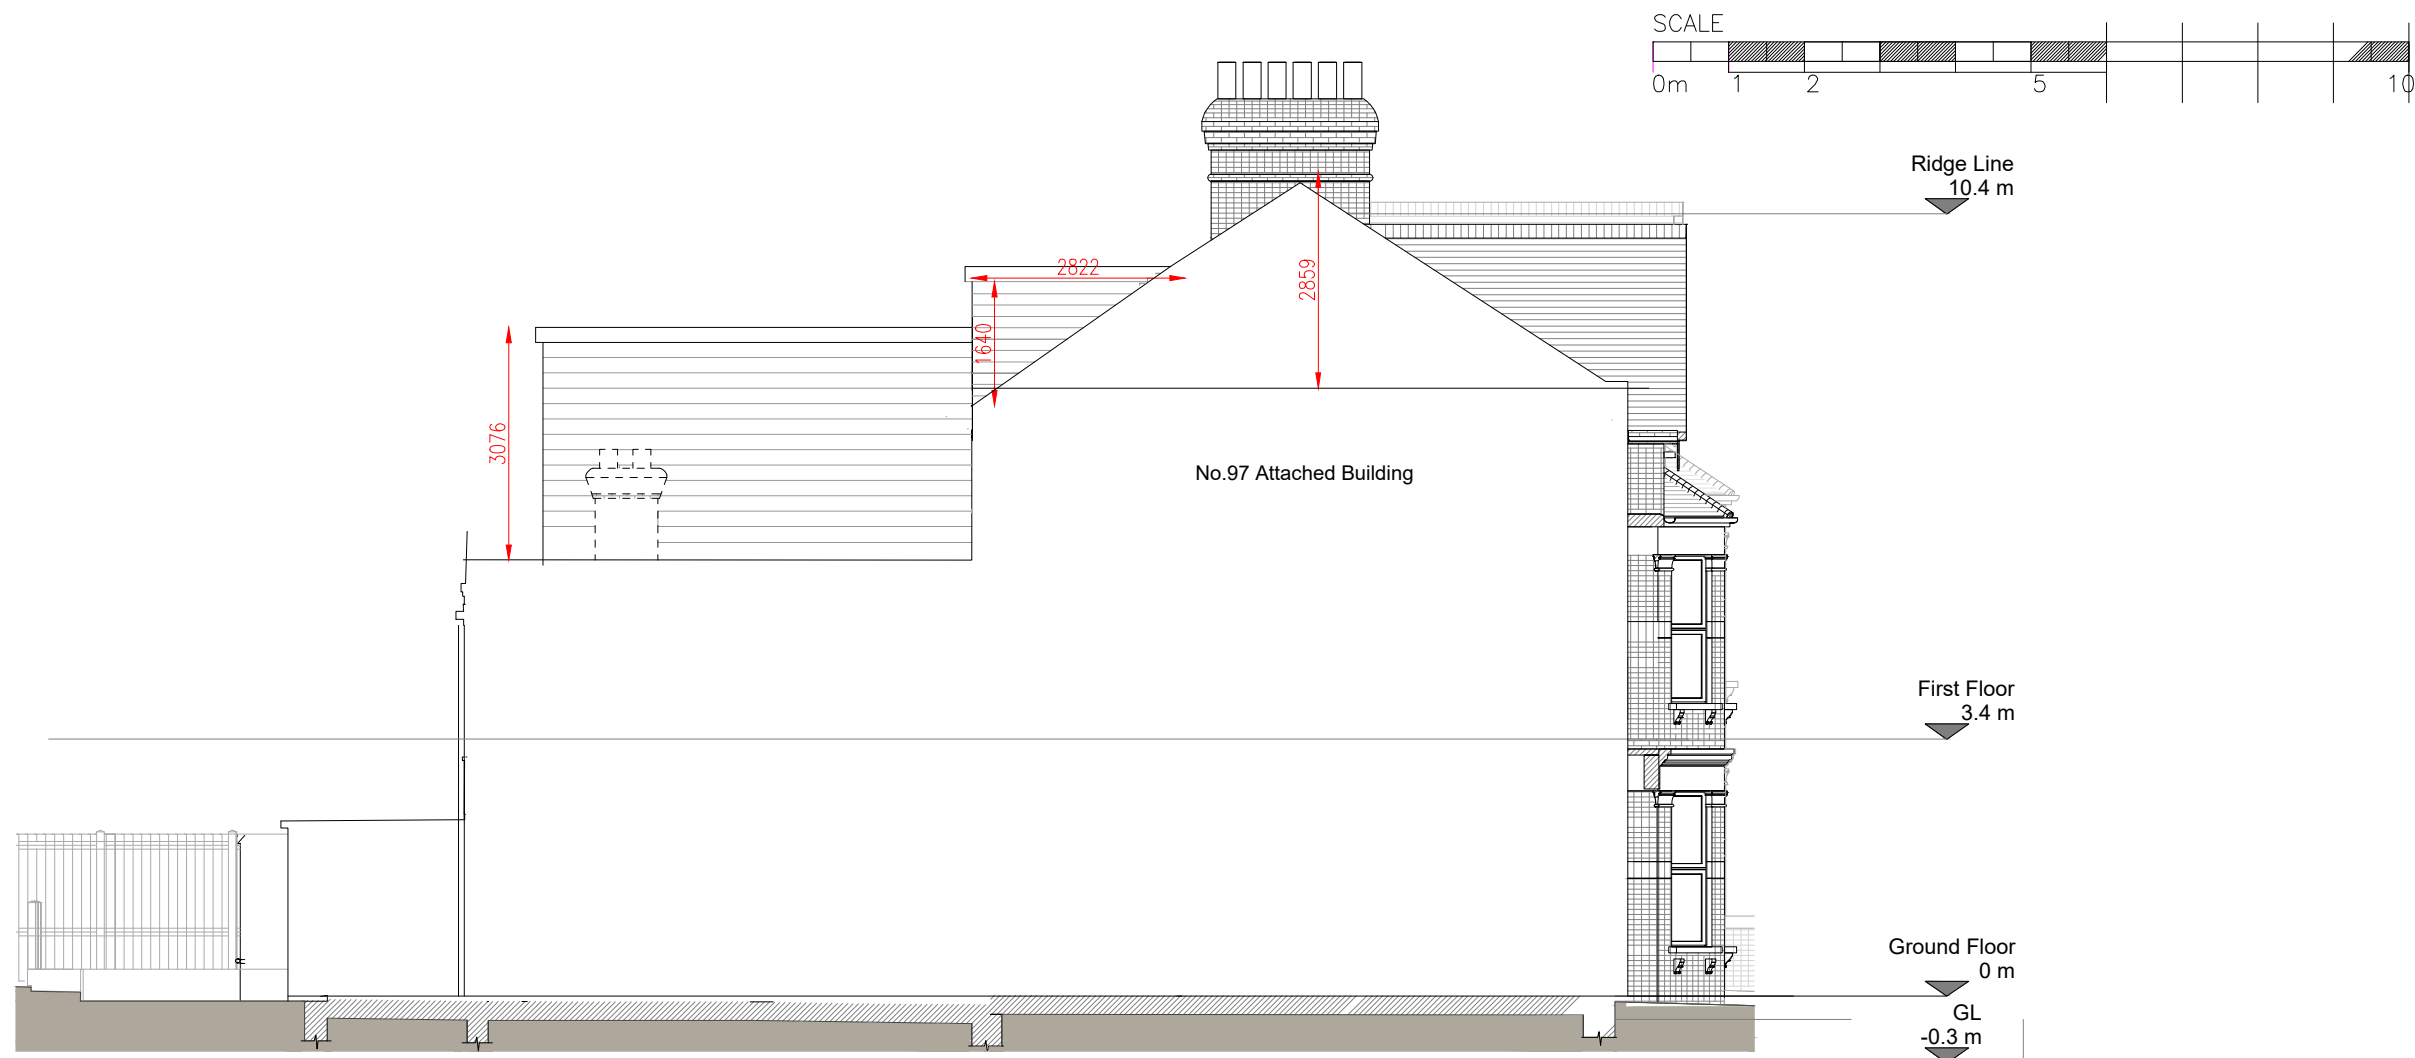

Existing West Elevation

Project:
Proposed Class B
Dormer & outrigger
extensions
At: 95 BURGoyNE ROAD
N4 1AB

Drawing:
Proposed EAST, WEST
ELEVATION

Scale: 1/100

Date: Nov`22

Purpose of Issue:
LDC Certificate application

Job Reference	Drawing Number	Rev
95/Burg/	LDC	0316B