

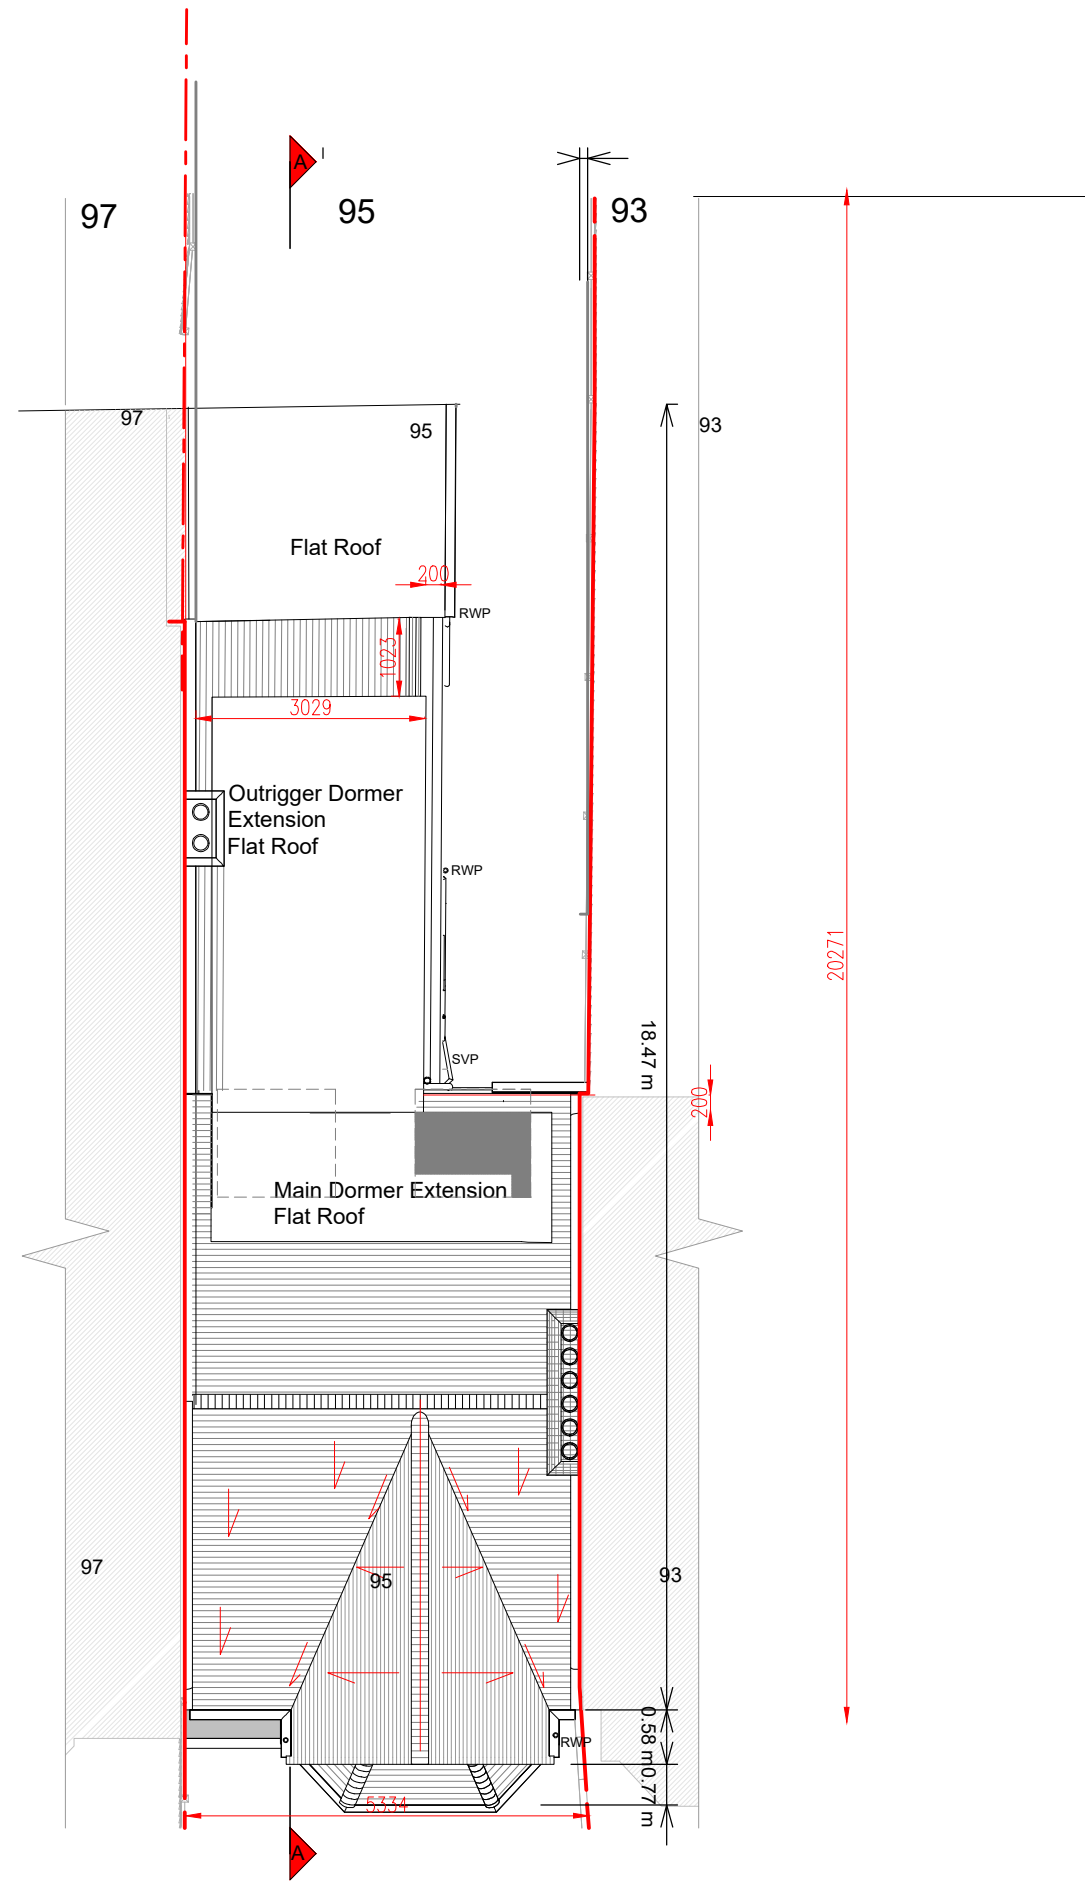
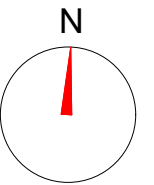


 

Proposed Roof Plan

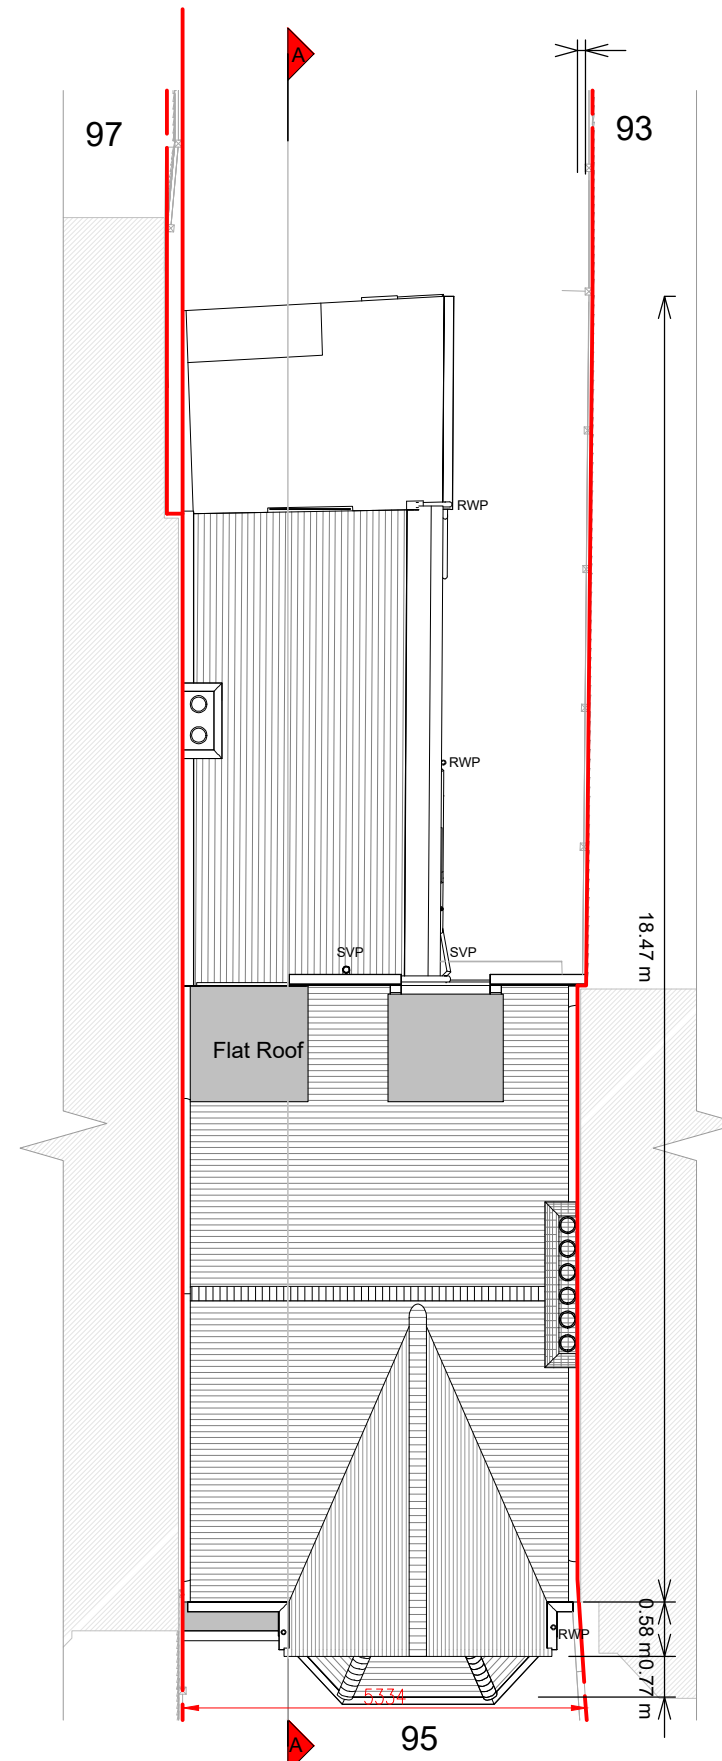

Existing Roof Plan

Project:
Proposed ground floor
side/rear extension, Dormer extension
and all associated works at:
95 BURGoyNE ROAD
N4 1AB

Drawing:
PROPOSED PLANS

Scale: 1/100

Date: Nov`22

Purpose of Issue:
LDC Certificate application
Party Wall

Job Reference	Drawing Number	Rev
95/Burg/ v	LDC	-0311