
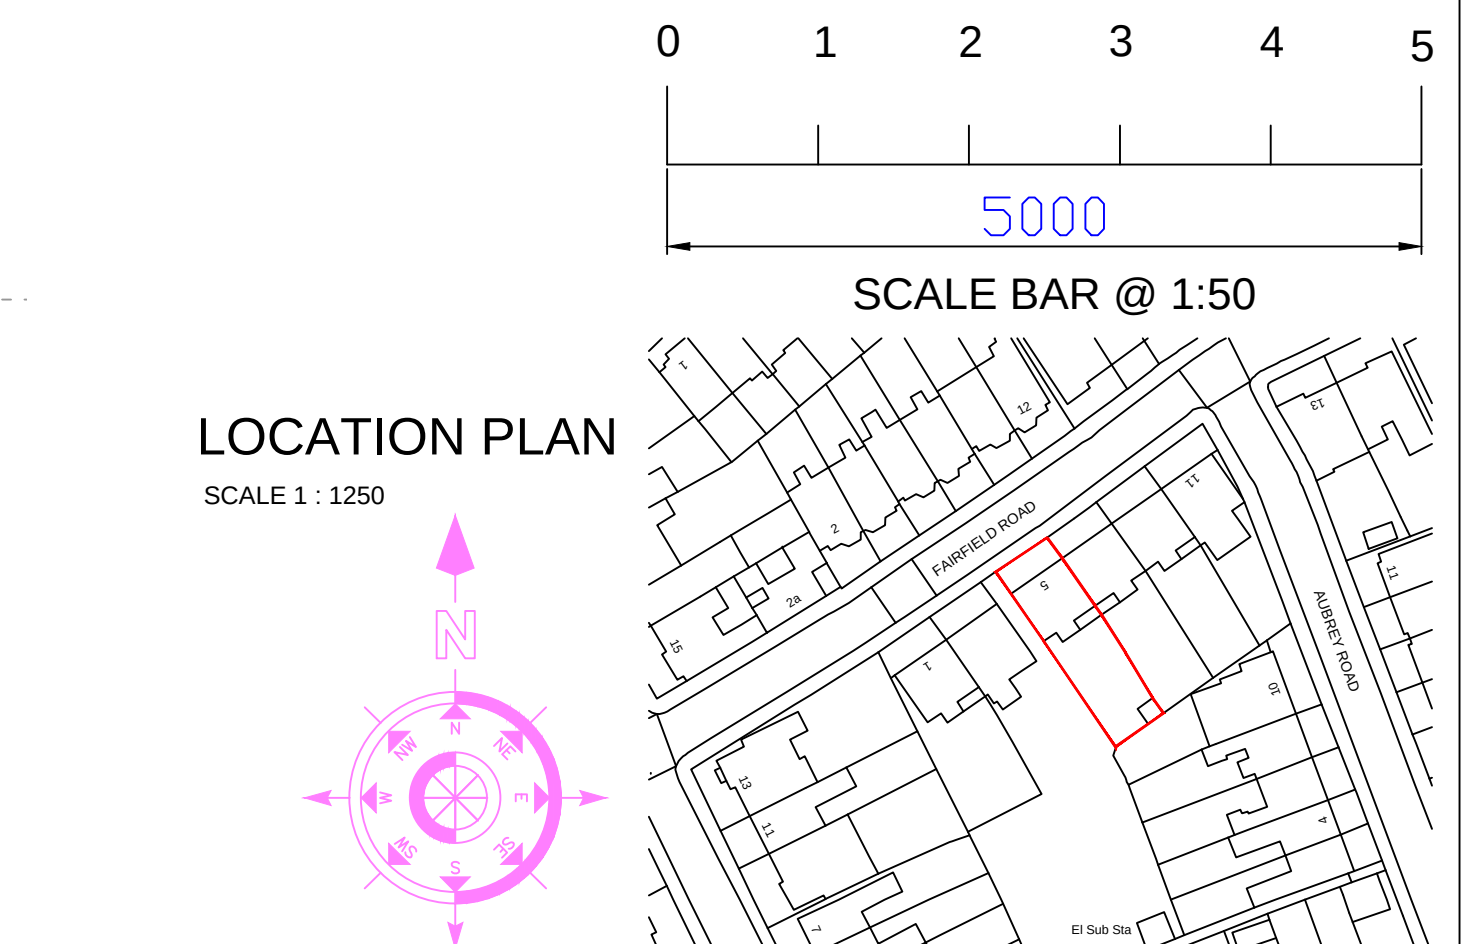
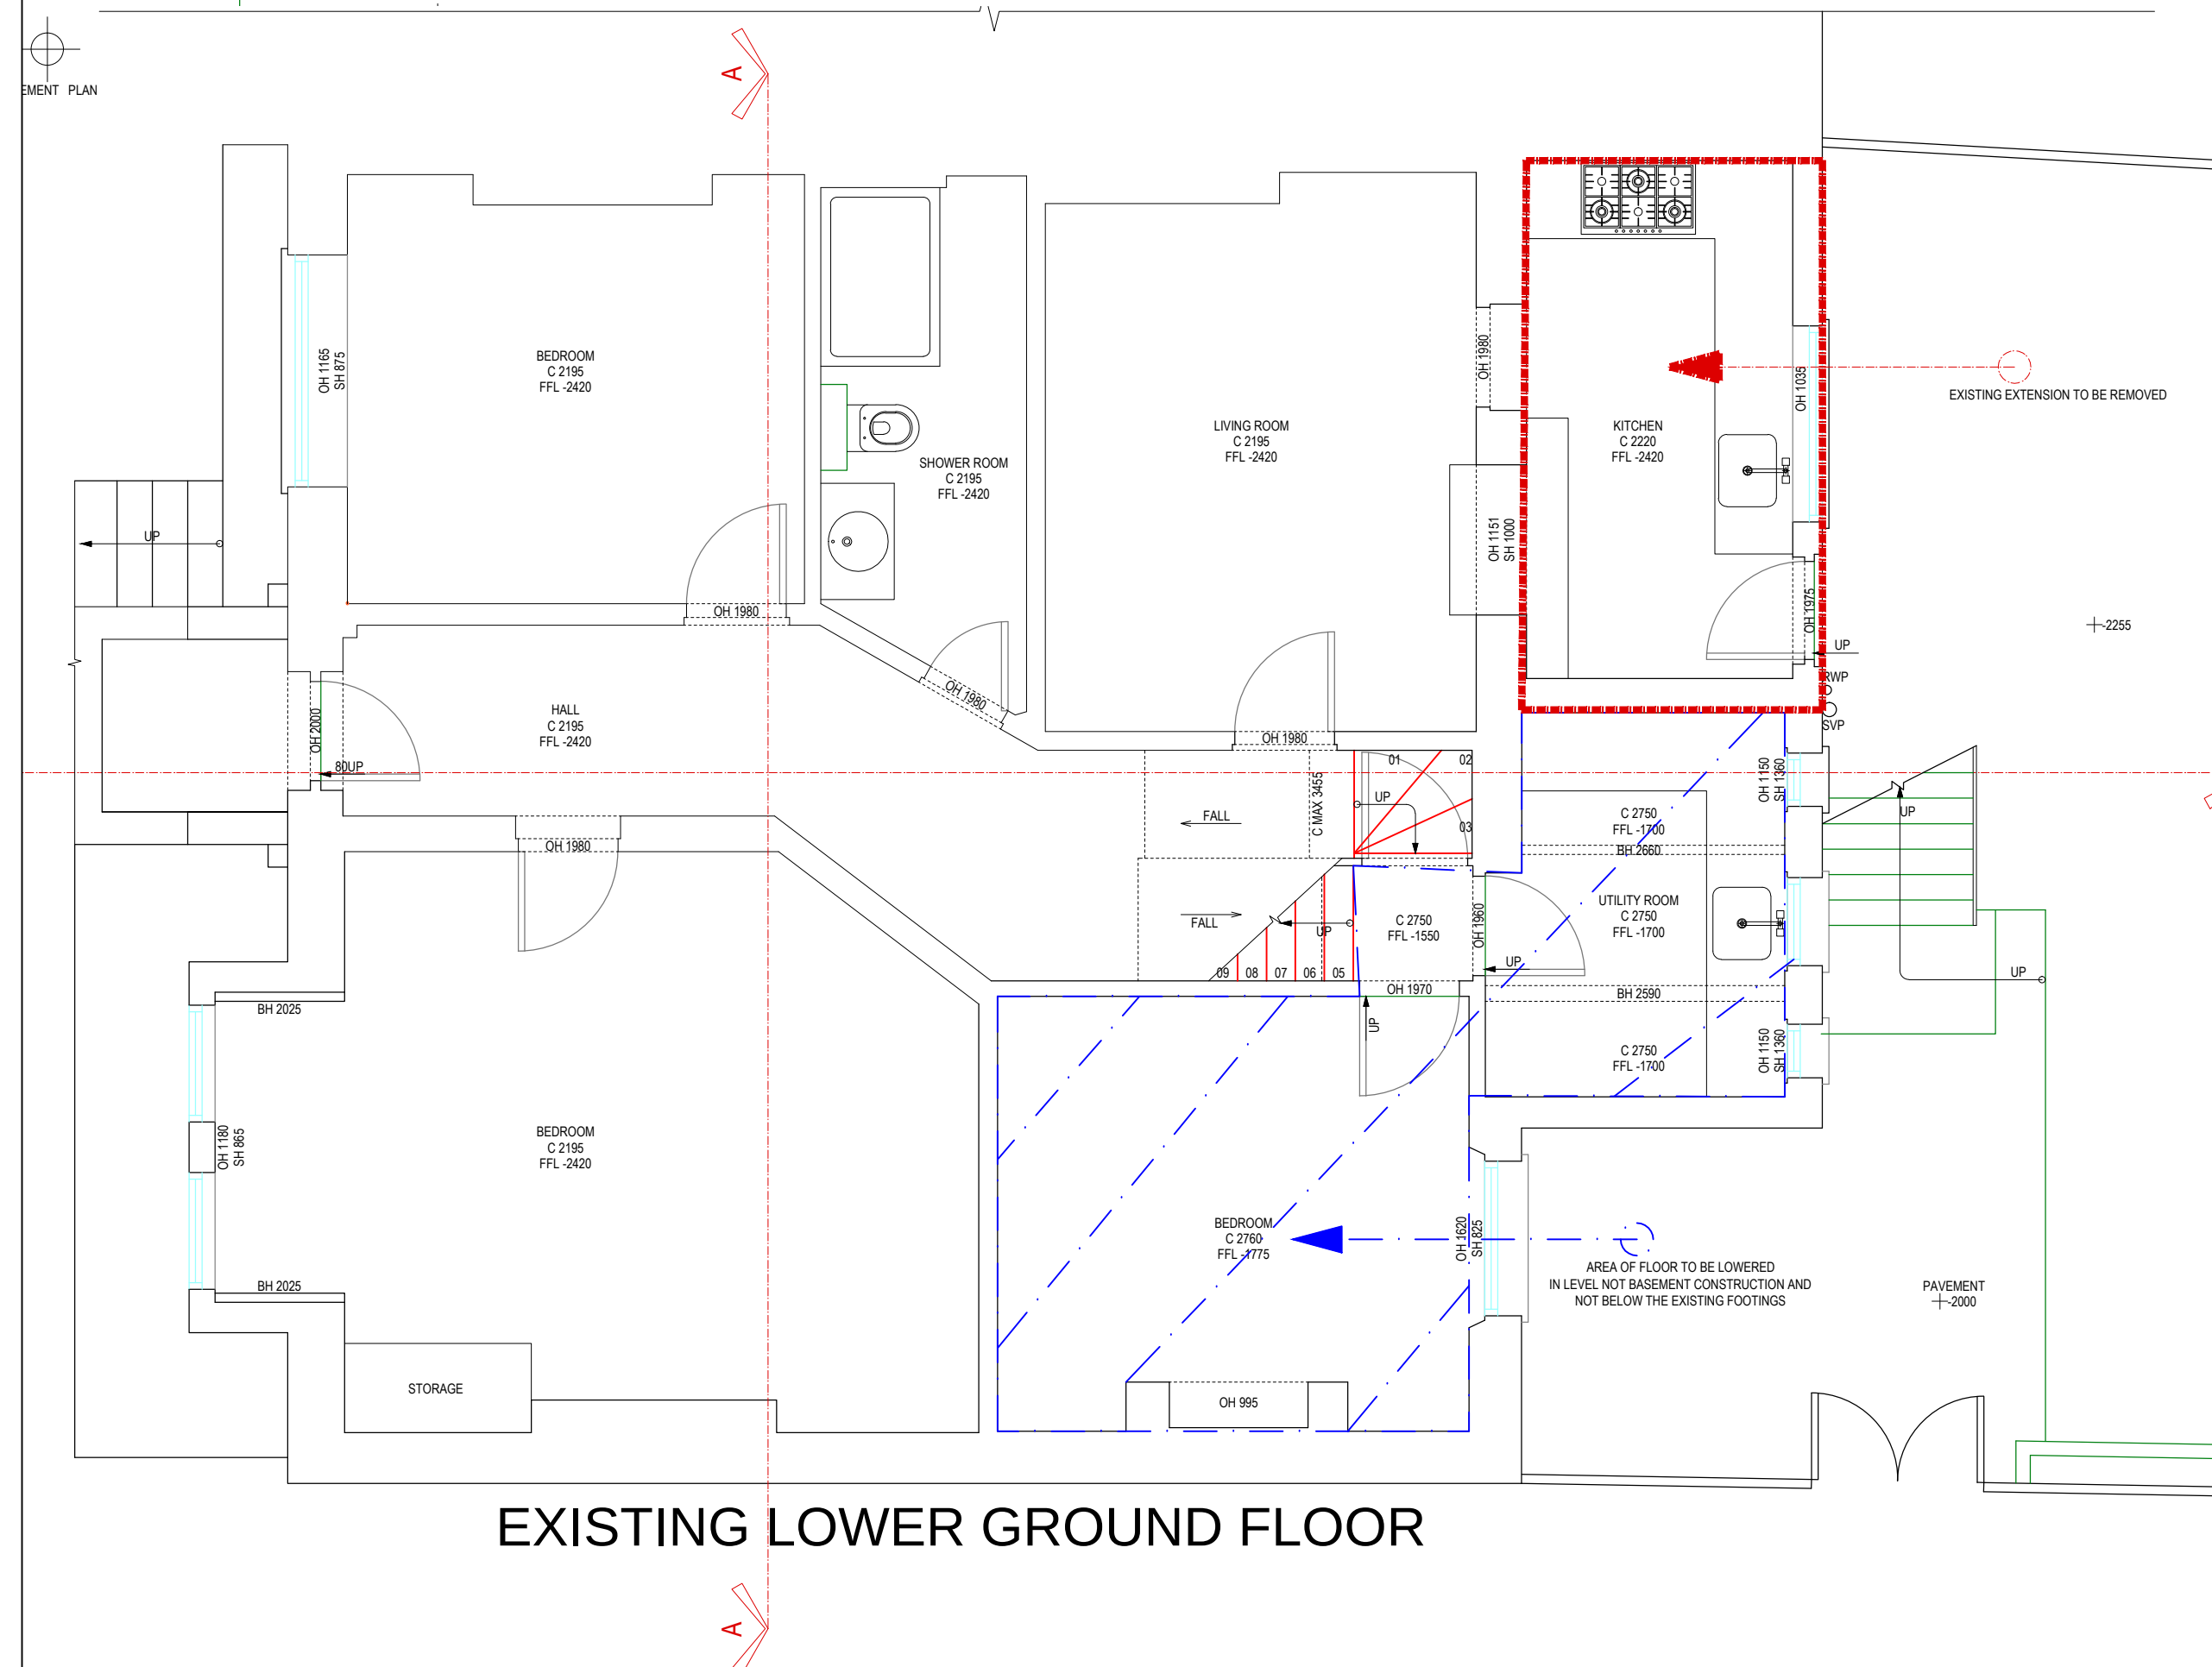


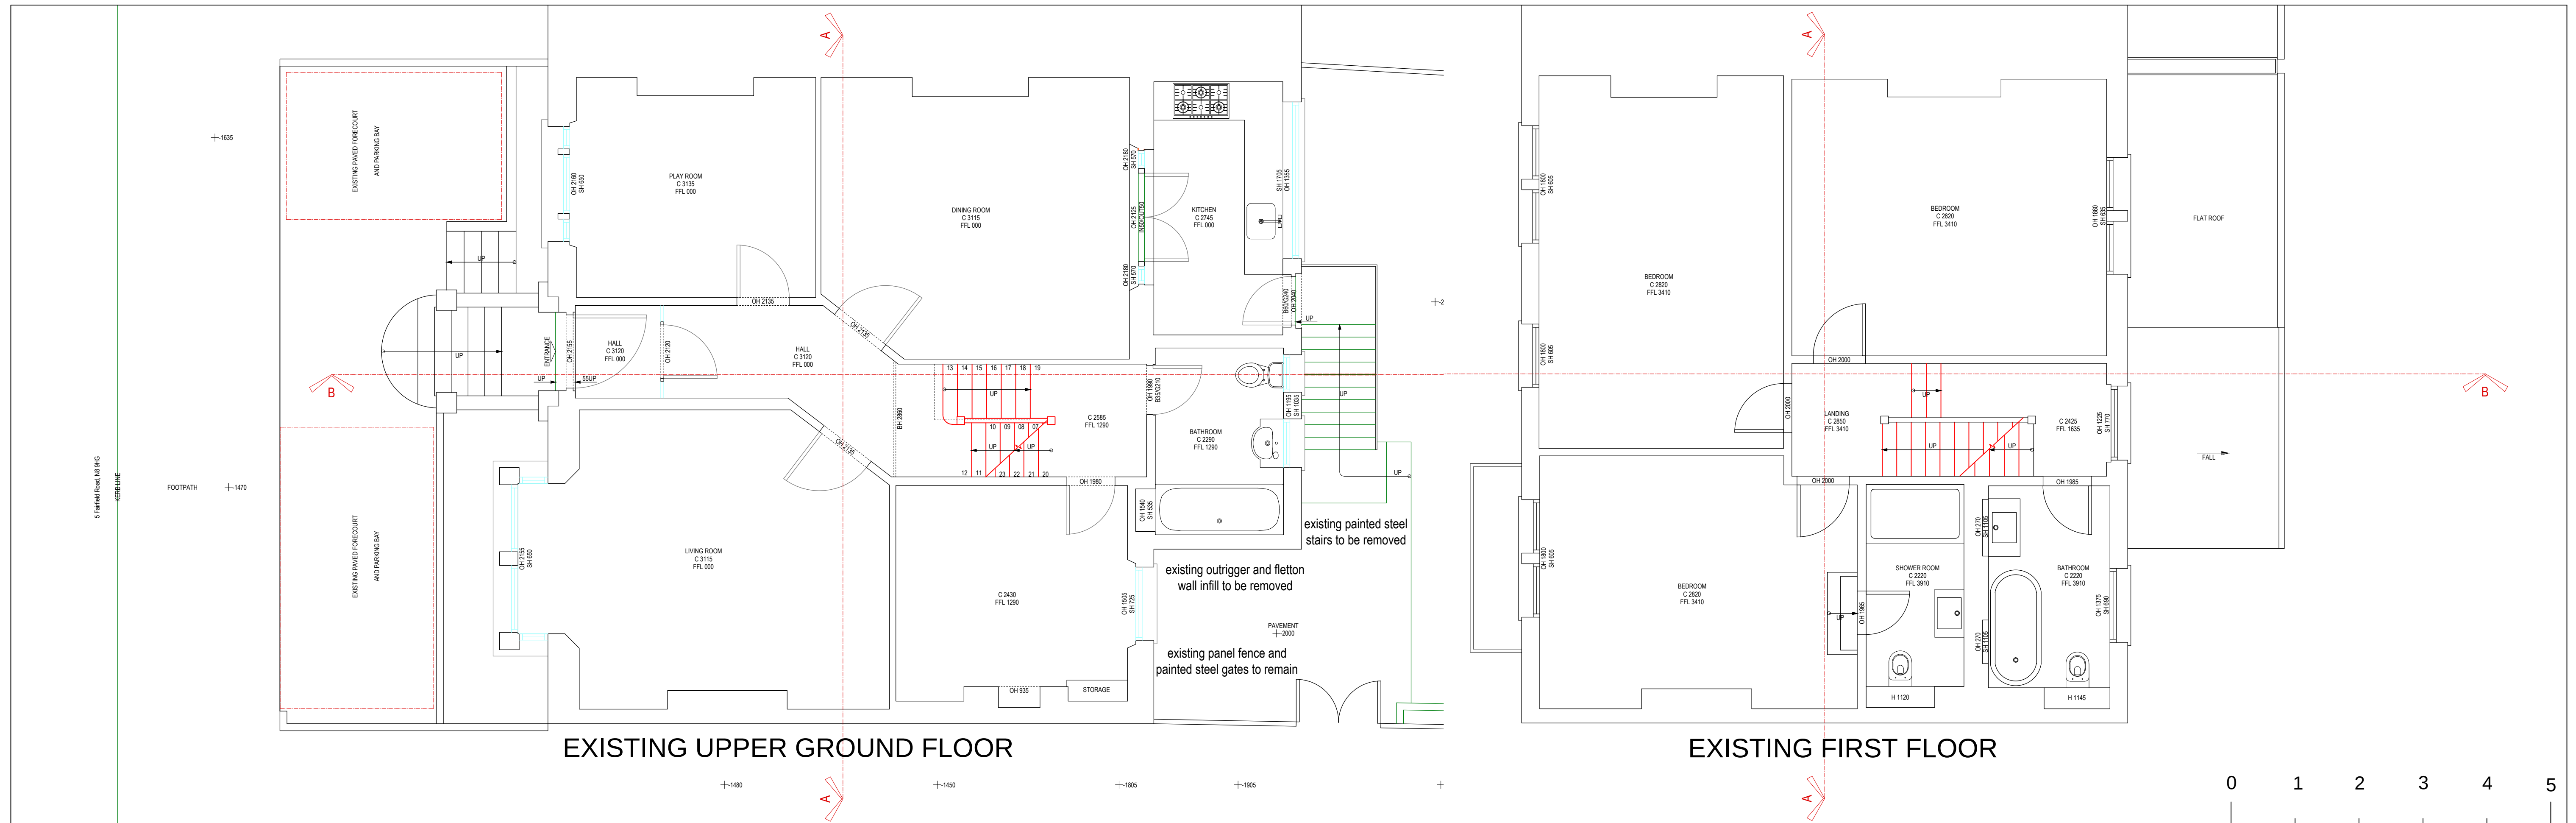

PLANNING ISSUE - 23/12/21		
REVISION No.	REVISION NOTES	DATE
B	PARKING BAY AND FRONTAGE ADDED	23 12 21
PROJECT: 5 FAIRFIELD ROAD LONDON N8 9HG		
CLIENT: MR & MRS M. GRADY		
DESCRIPTION: EXISTING FLOOR PLANS		
DRAWING No.	2139 - 01	SCALE. 1:50 @ A1
REVISION.	B	DATE. 22/10/21

LIMITED

BCA

BRYAN CONNOR ASSOCIATES LIMITED

DESIGN & PLANNING CONSULTANTS

THE COTTAGE 2 TREGARON AVENUE LONDON N8 9EY Tel: 020 8340 9294

Email: bryan.connor@outlook.com Mobile: 07958738247

THIS DRAWING IS THE PROPERTY OF BRYAN CONNOR ASSOCIATES LTD AND MAY NOT BE REPRODUCED WITHOUT WRITTEN CONSENT