



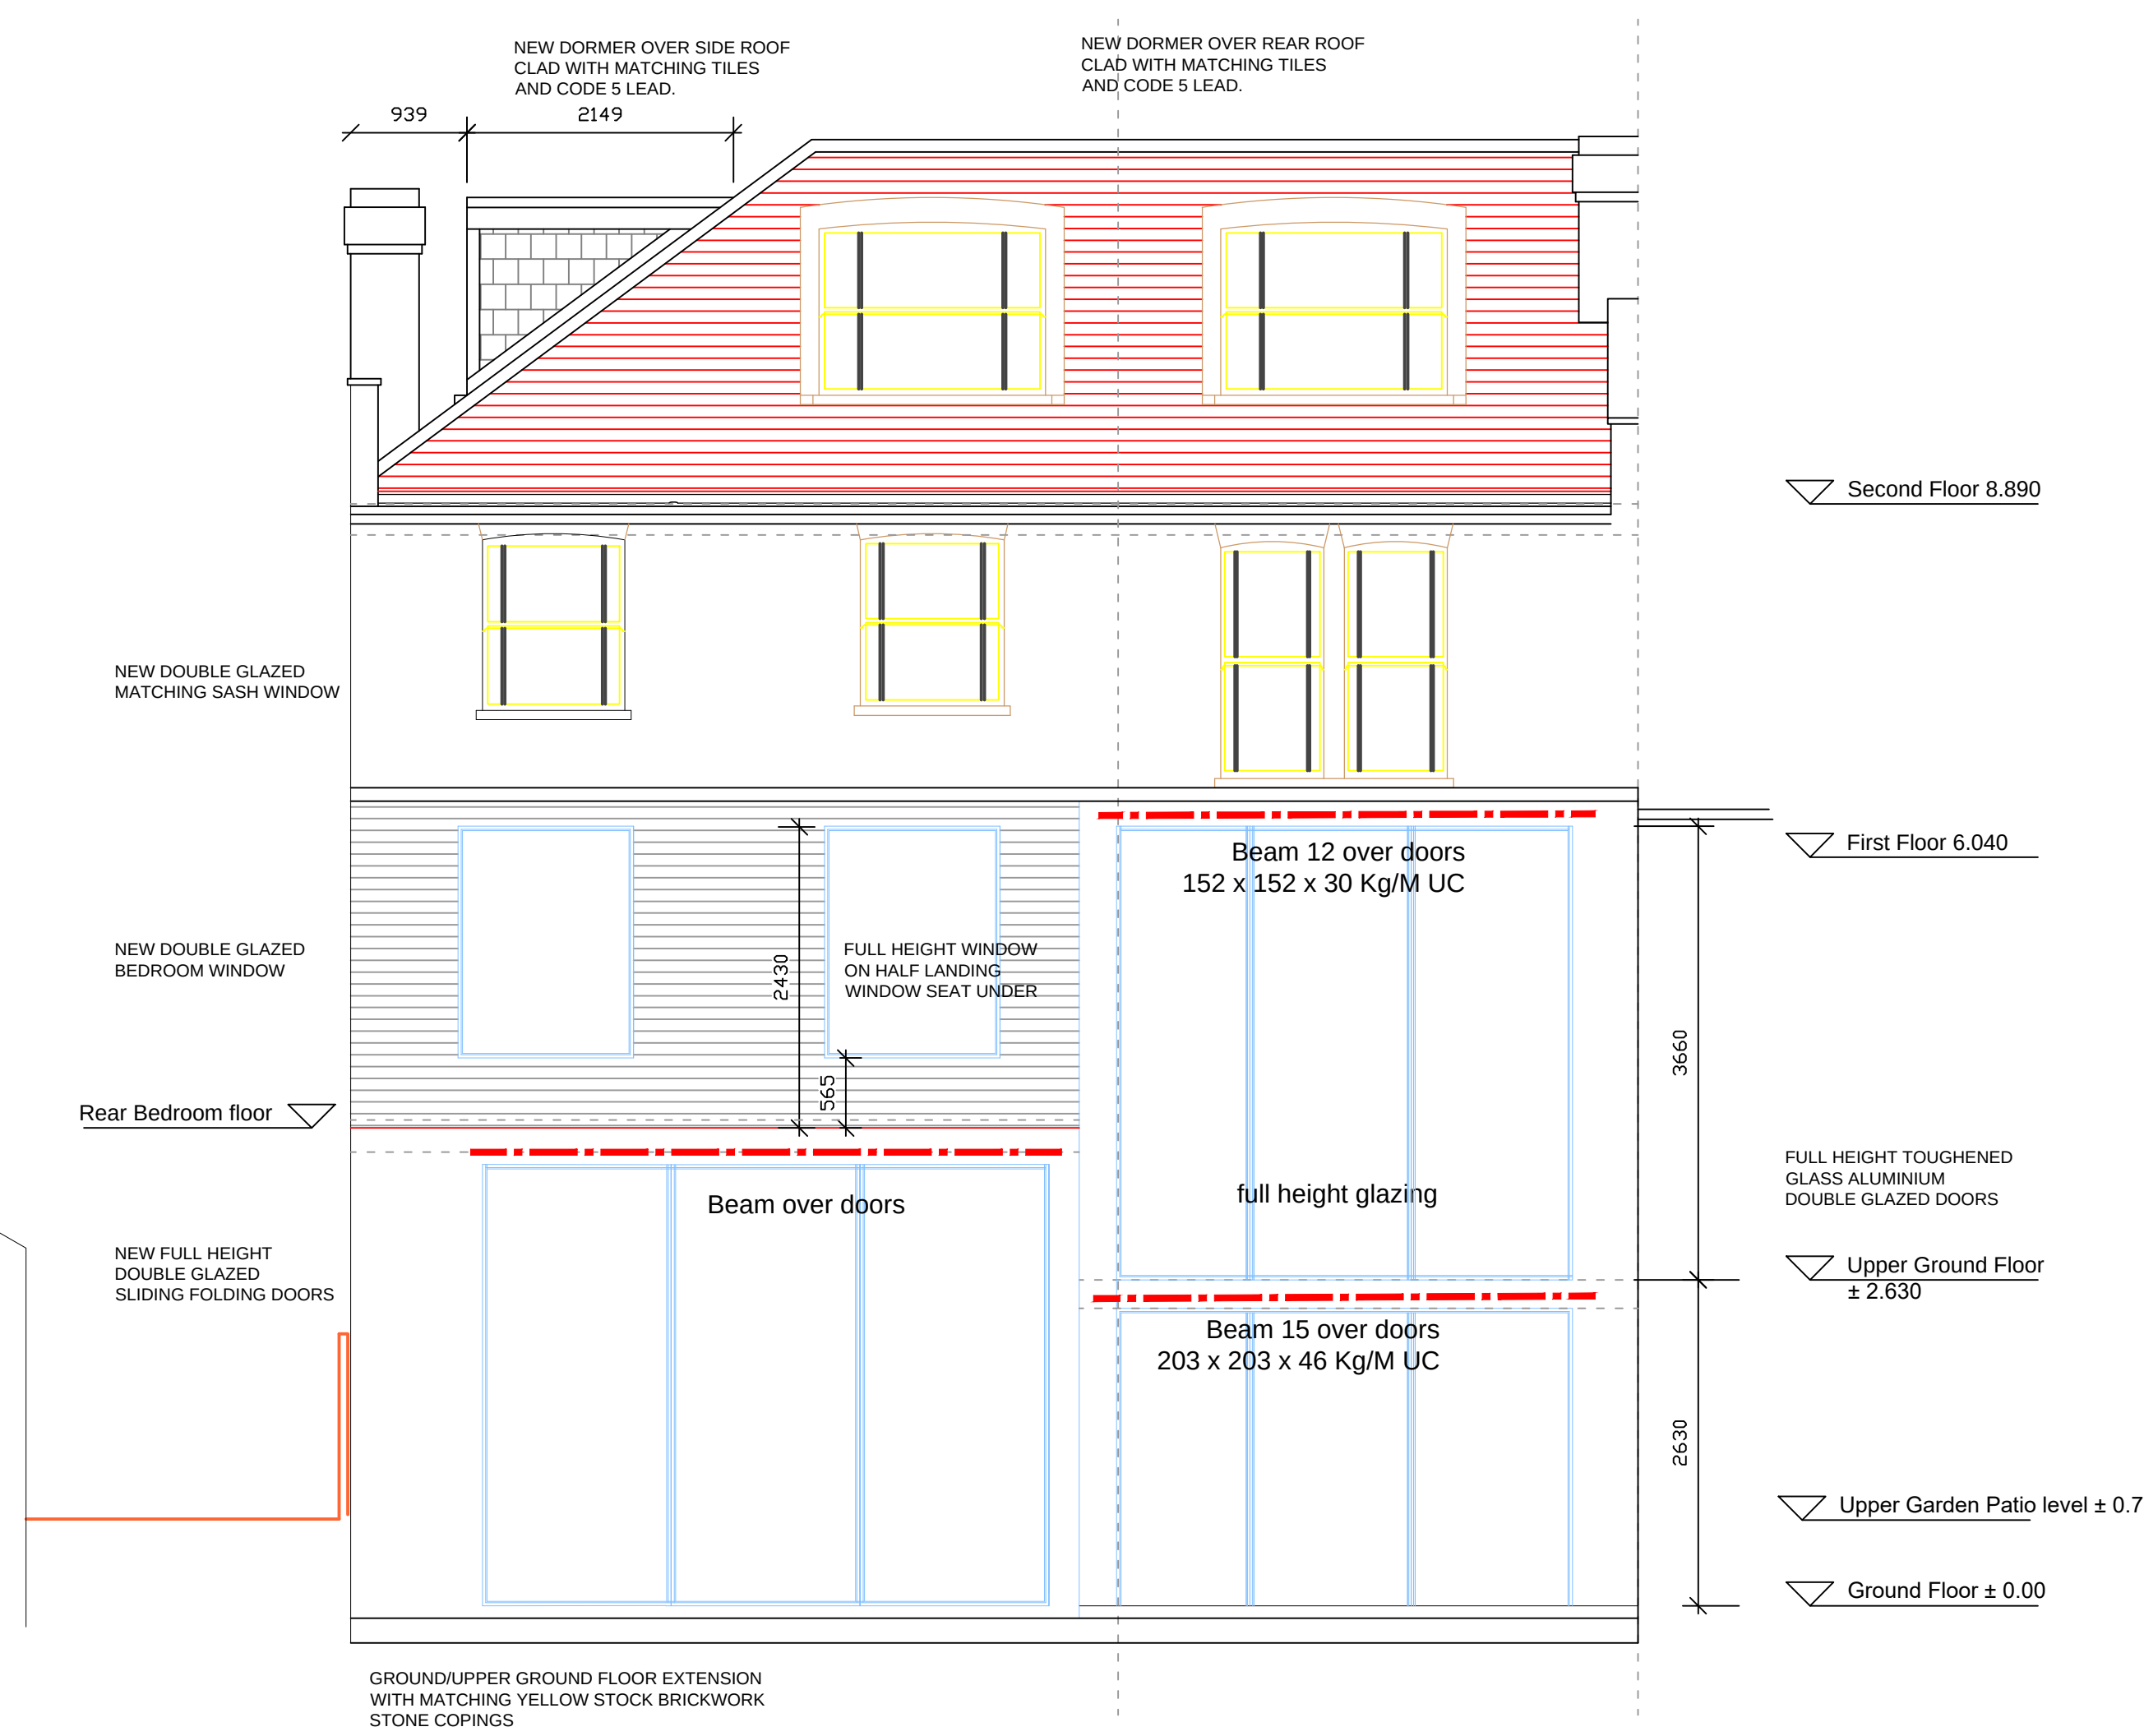

PROPOSED REAR ELEVATION (5 H)

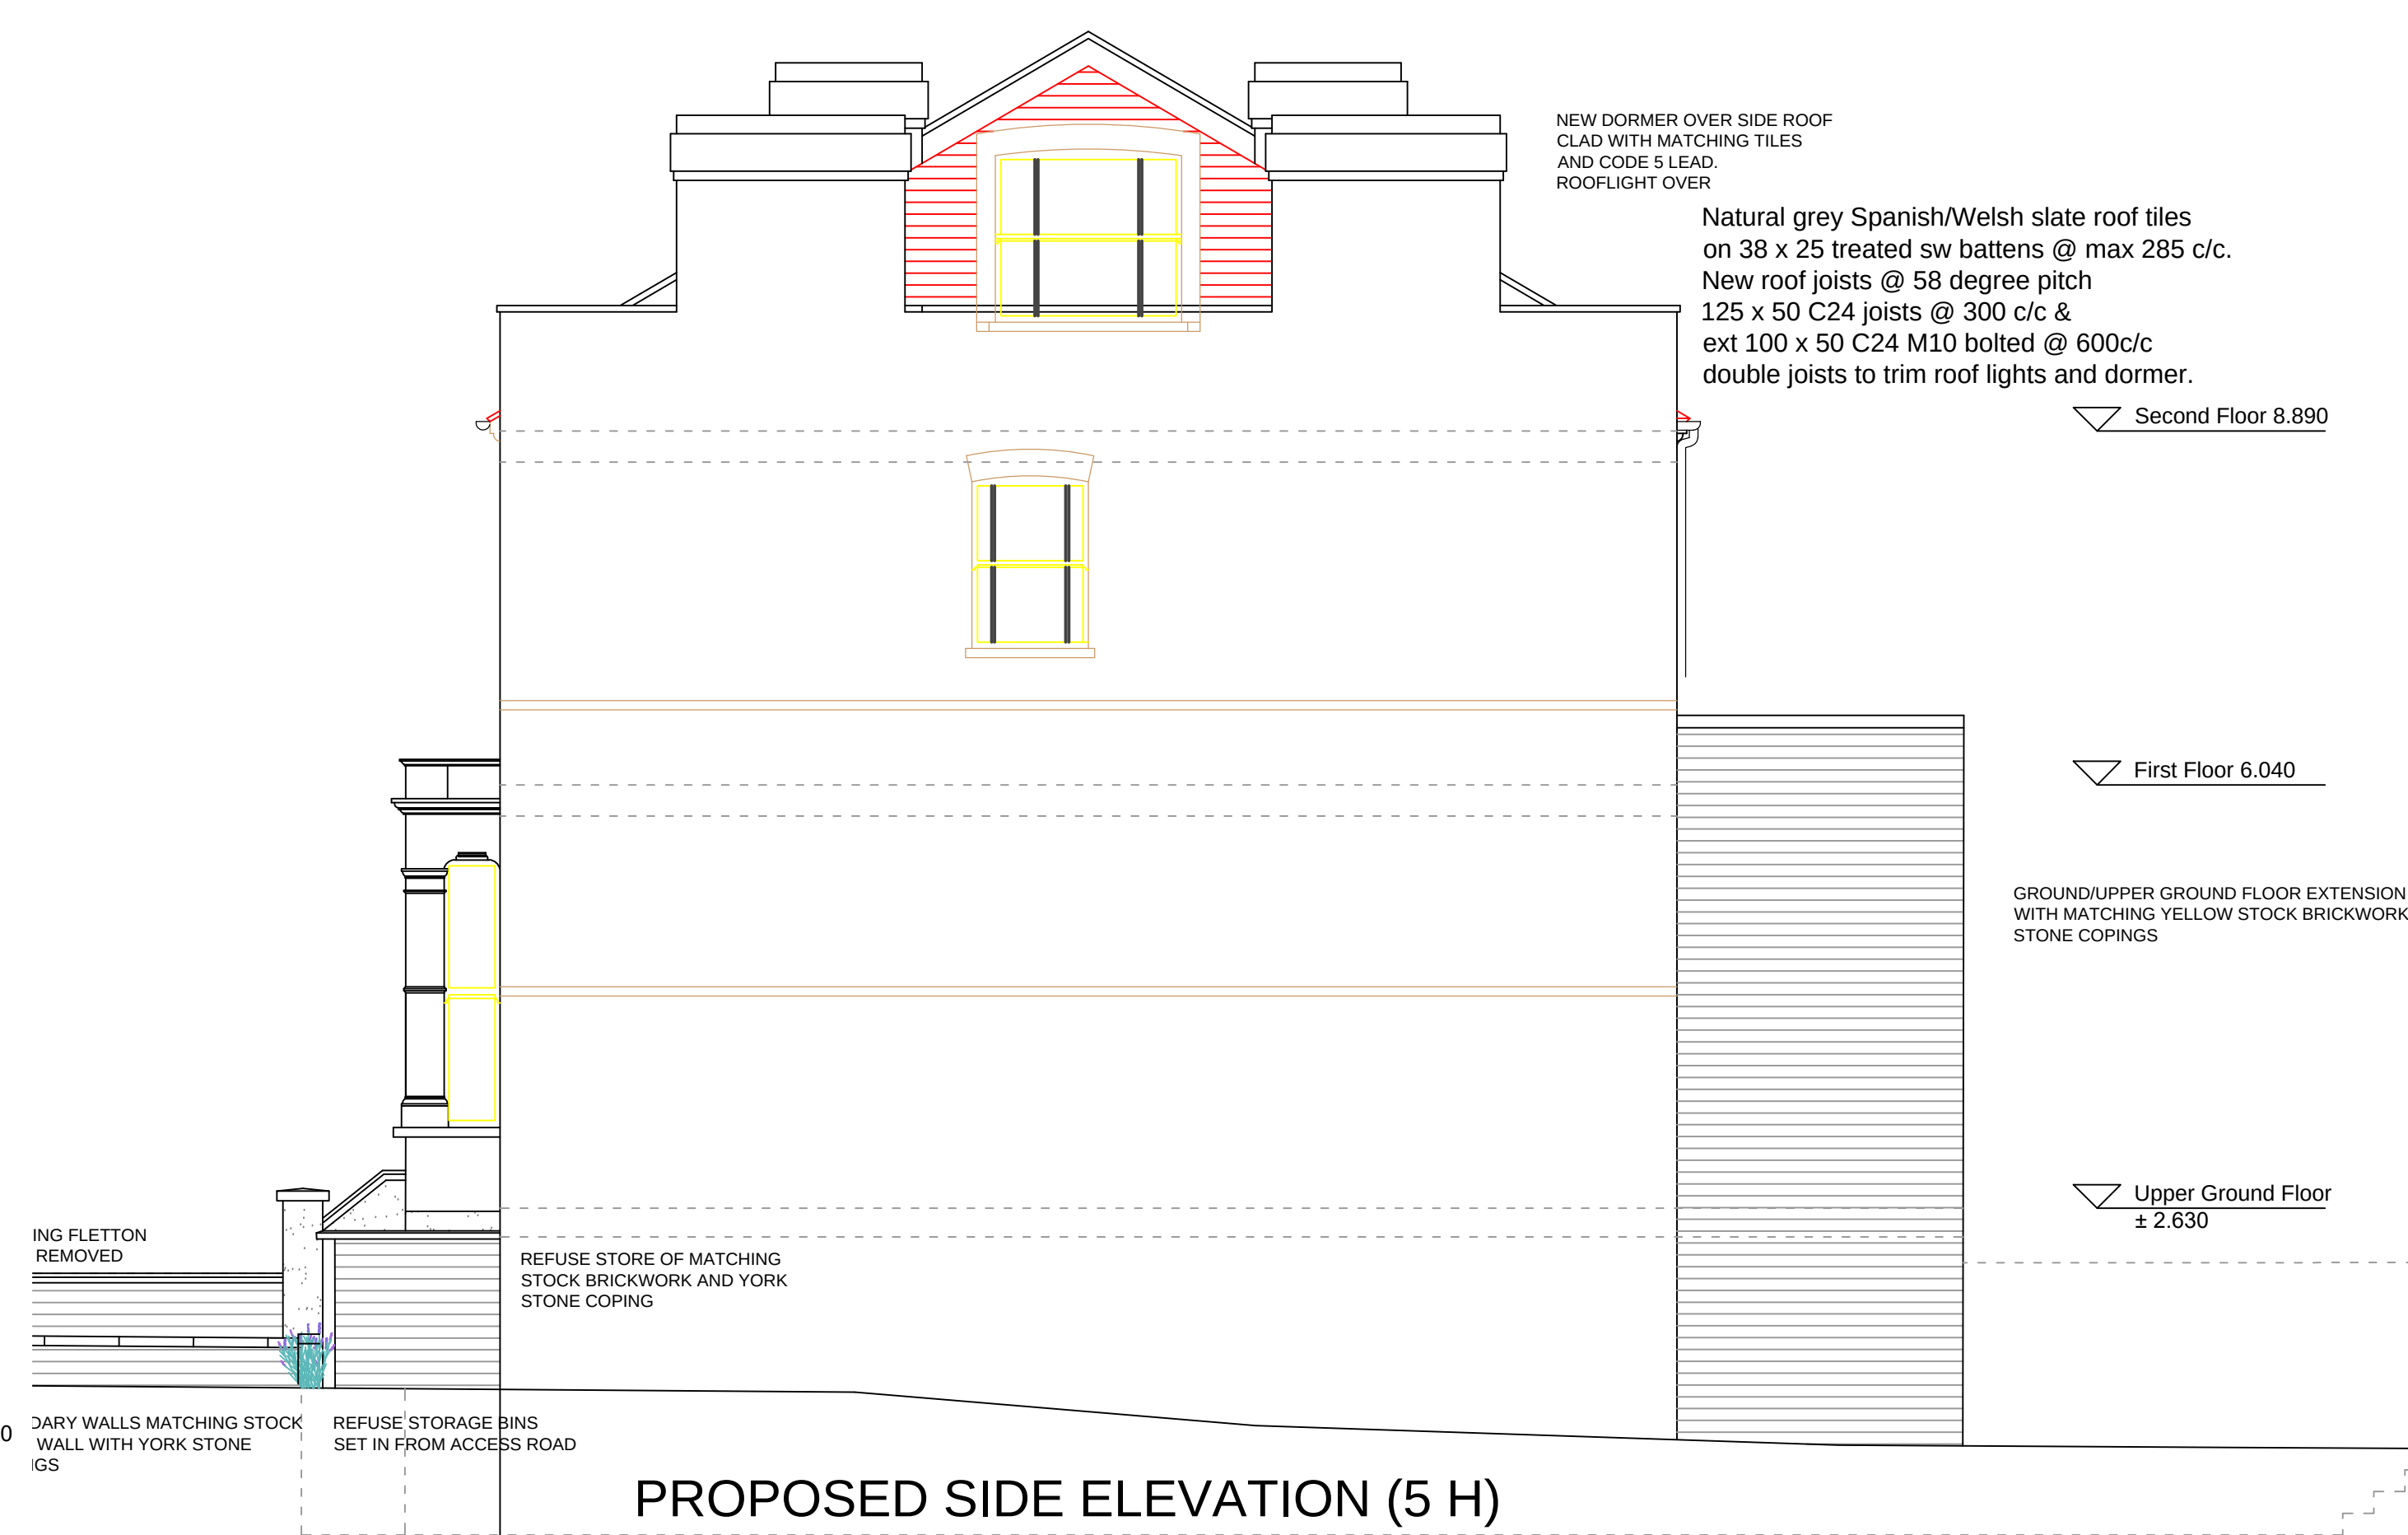

PLANNING ISSUE - 05/10/22


REVISION No.	REVISION NOTES	DATE
H	CLIENT REVISIONS	05 10 22

PROJECT: 5 FAIRFIELD ROAD LONDON N8 9HG

CLIENT: MR & MRS M. GRADY

DESCRIPTION: PROPOSED ELEVATIONS

DRAWING No. 2139 - 05 SCALE. 1:50 @ A1
REVISION. H DATE. 22/10/21

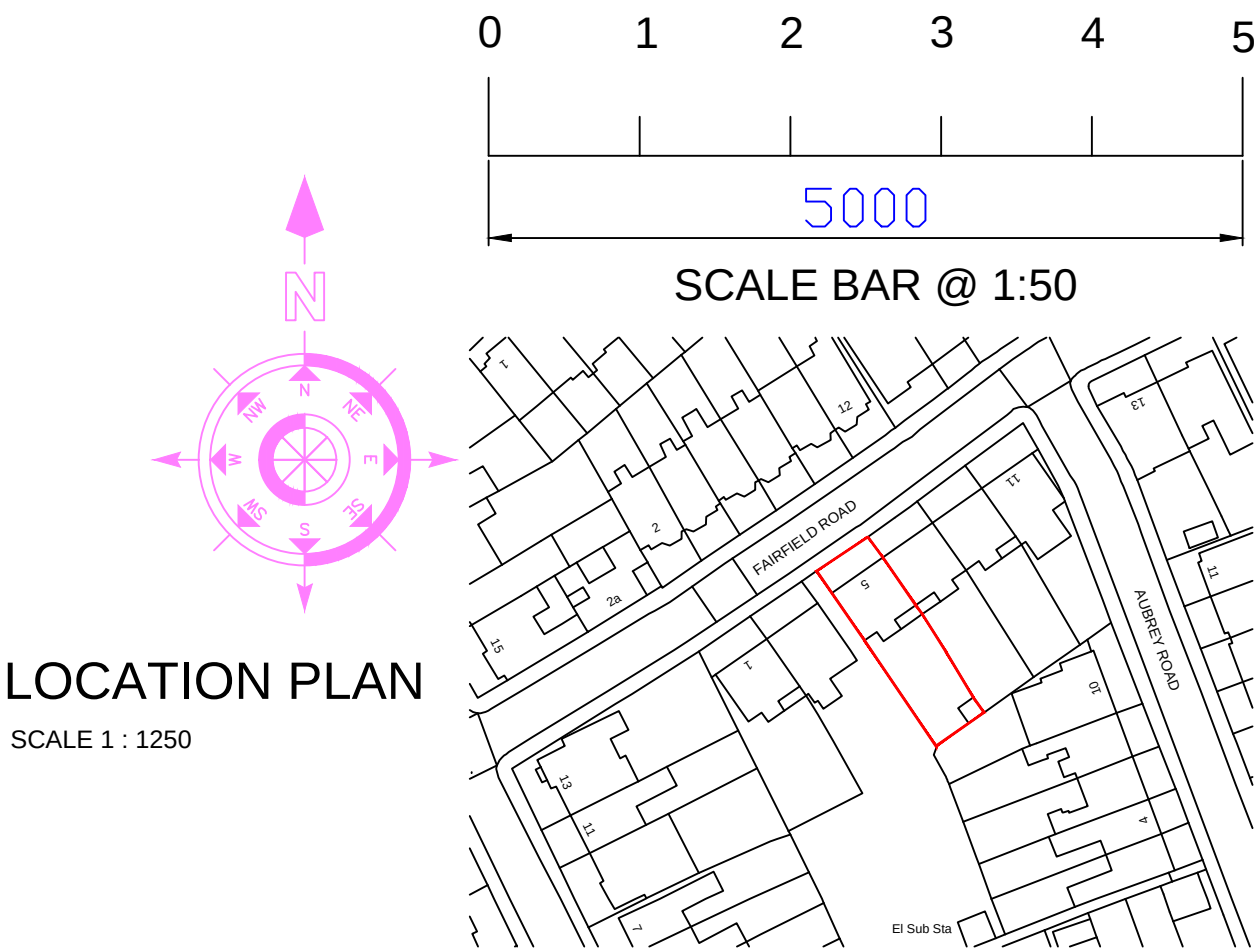

BCA
LIMITED
BRYAN CONNOR ASSOCIATES LIMITED
DESIGN & PLANNING CONSULTANTS
THE COTTAGE 2 TREGARON AVENUE LONDON N8 9EY Tel: 020 8340 9294
Email: bryan.connor@outlook.com Mobile: 07958738247
THIS DRAWING IS THE PROPERTY OF BRYAN CONNOR ASSOCIATES LTD AND MAY NOT BE REPRODUCED WITHOUT WRITTEN CONSENT