





EXISTING FRONT ELEVATION



EXISTING REAR ELEVATION

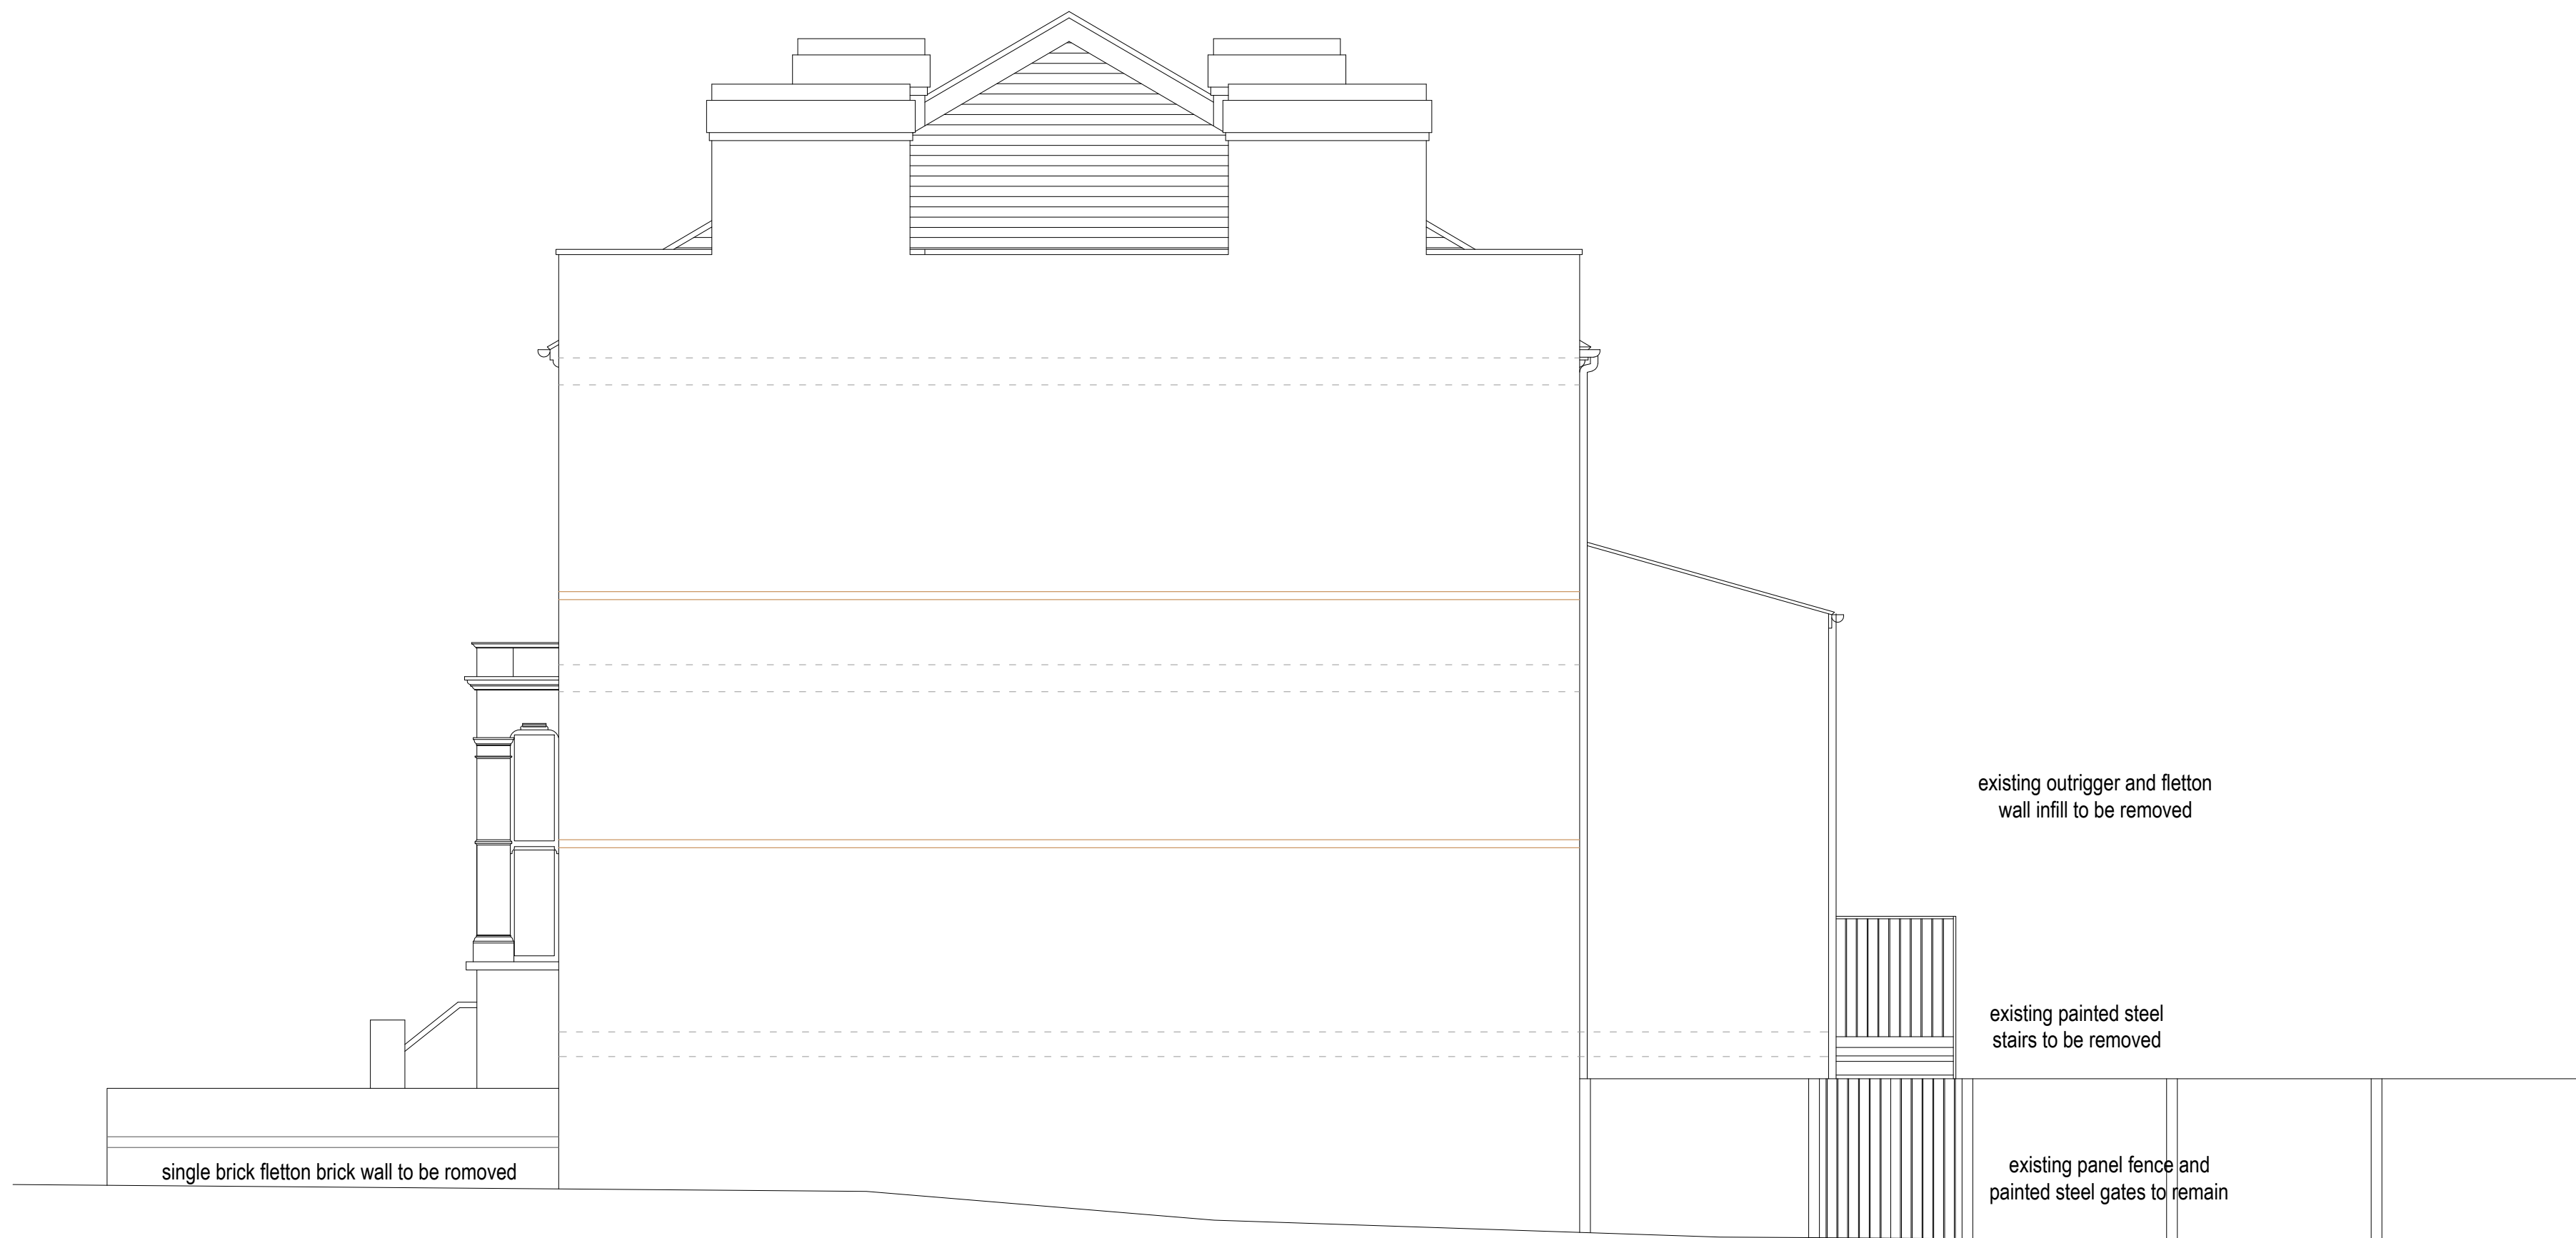


EXISTING SIDE ELEVATION

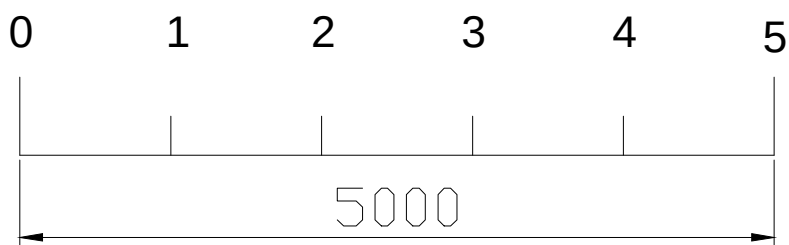

SCALE BAR @ 1:50



LOCATION PLAN
SCALE 1 : 1250

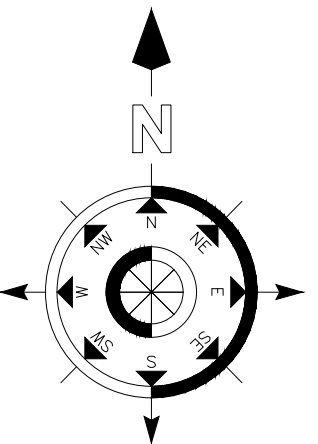

PLANNING ISSUE - 16/12/21

REVISION No.	REVISION NOTES	DATE
A	PLANNING NOTES	-

PROJECT: 5 FAIRFIELD ROAD LONDON N8 9HG

CLIENT: MR & MRS M. GRADY

DESCRIPTION: EXISTING ELEVATIONS

DRAWING No.	2139 - 02	SCALE.	1:50 @ A1
REVISION.	A	DATE.	22/10/21



BRYAN CONNOR ASSOCIATES LIMITED
DESIGN & PLANNING CONSULTANTS

THE COTTAGE 2 TREGARON AVENUE LONDON N8 9EY Tel: 020 8340 9294
Email: bryan.connor@outlook.com Mobile: 07958738247

THIS DRAWING IS THE PROPERTY OF BRYAN CONNOR ASSOCIATES LTD AND MAY NOT BE REPRODUCED WITHOUT WRITTEN CONSENT