


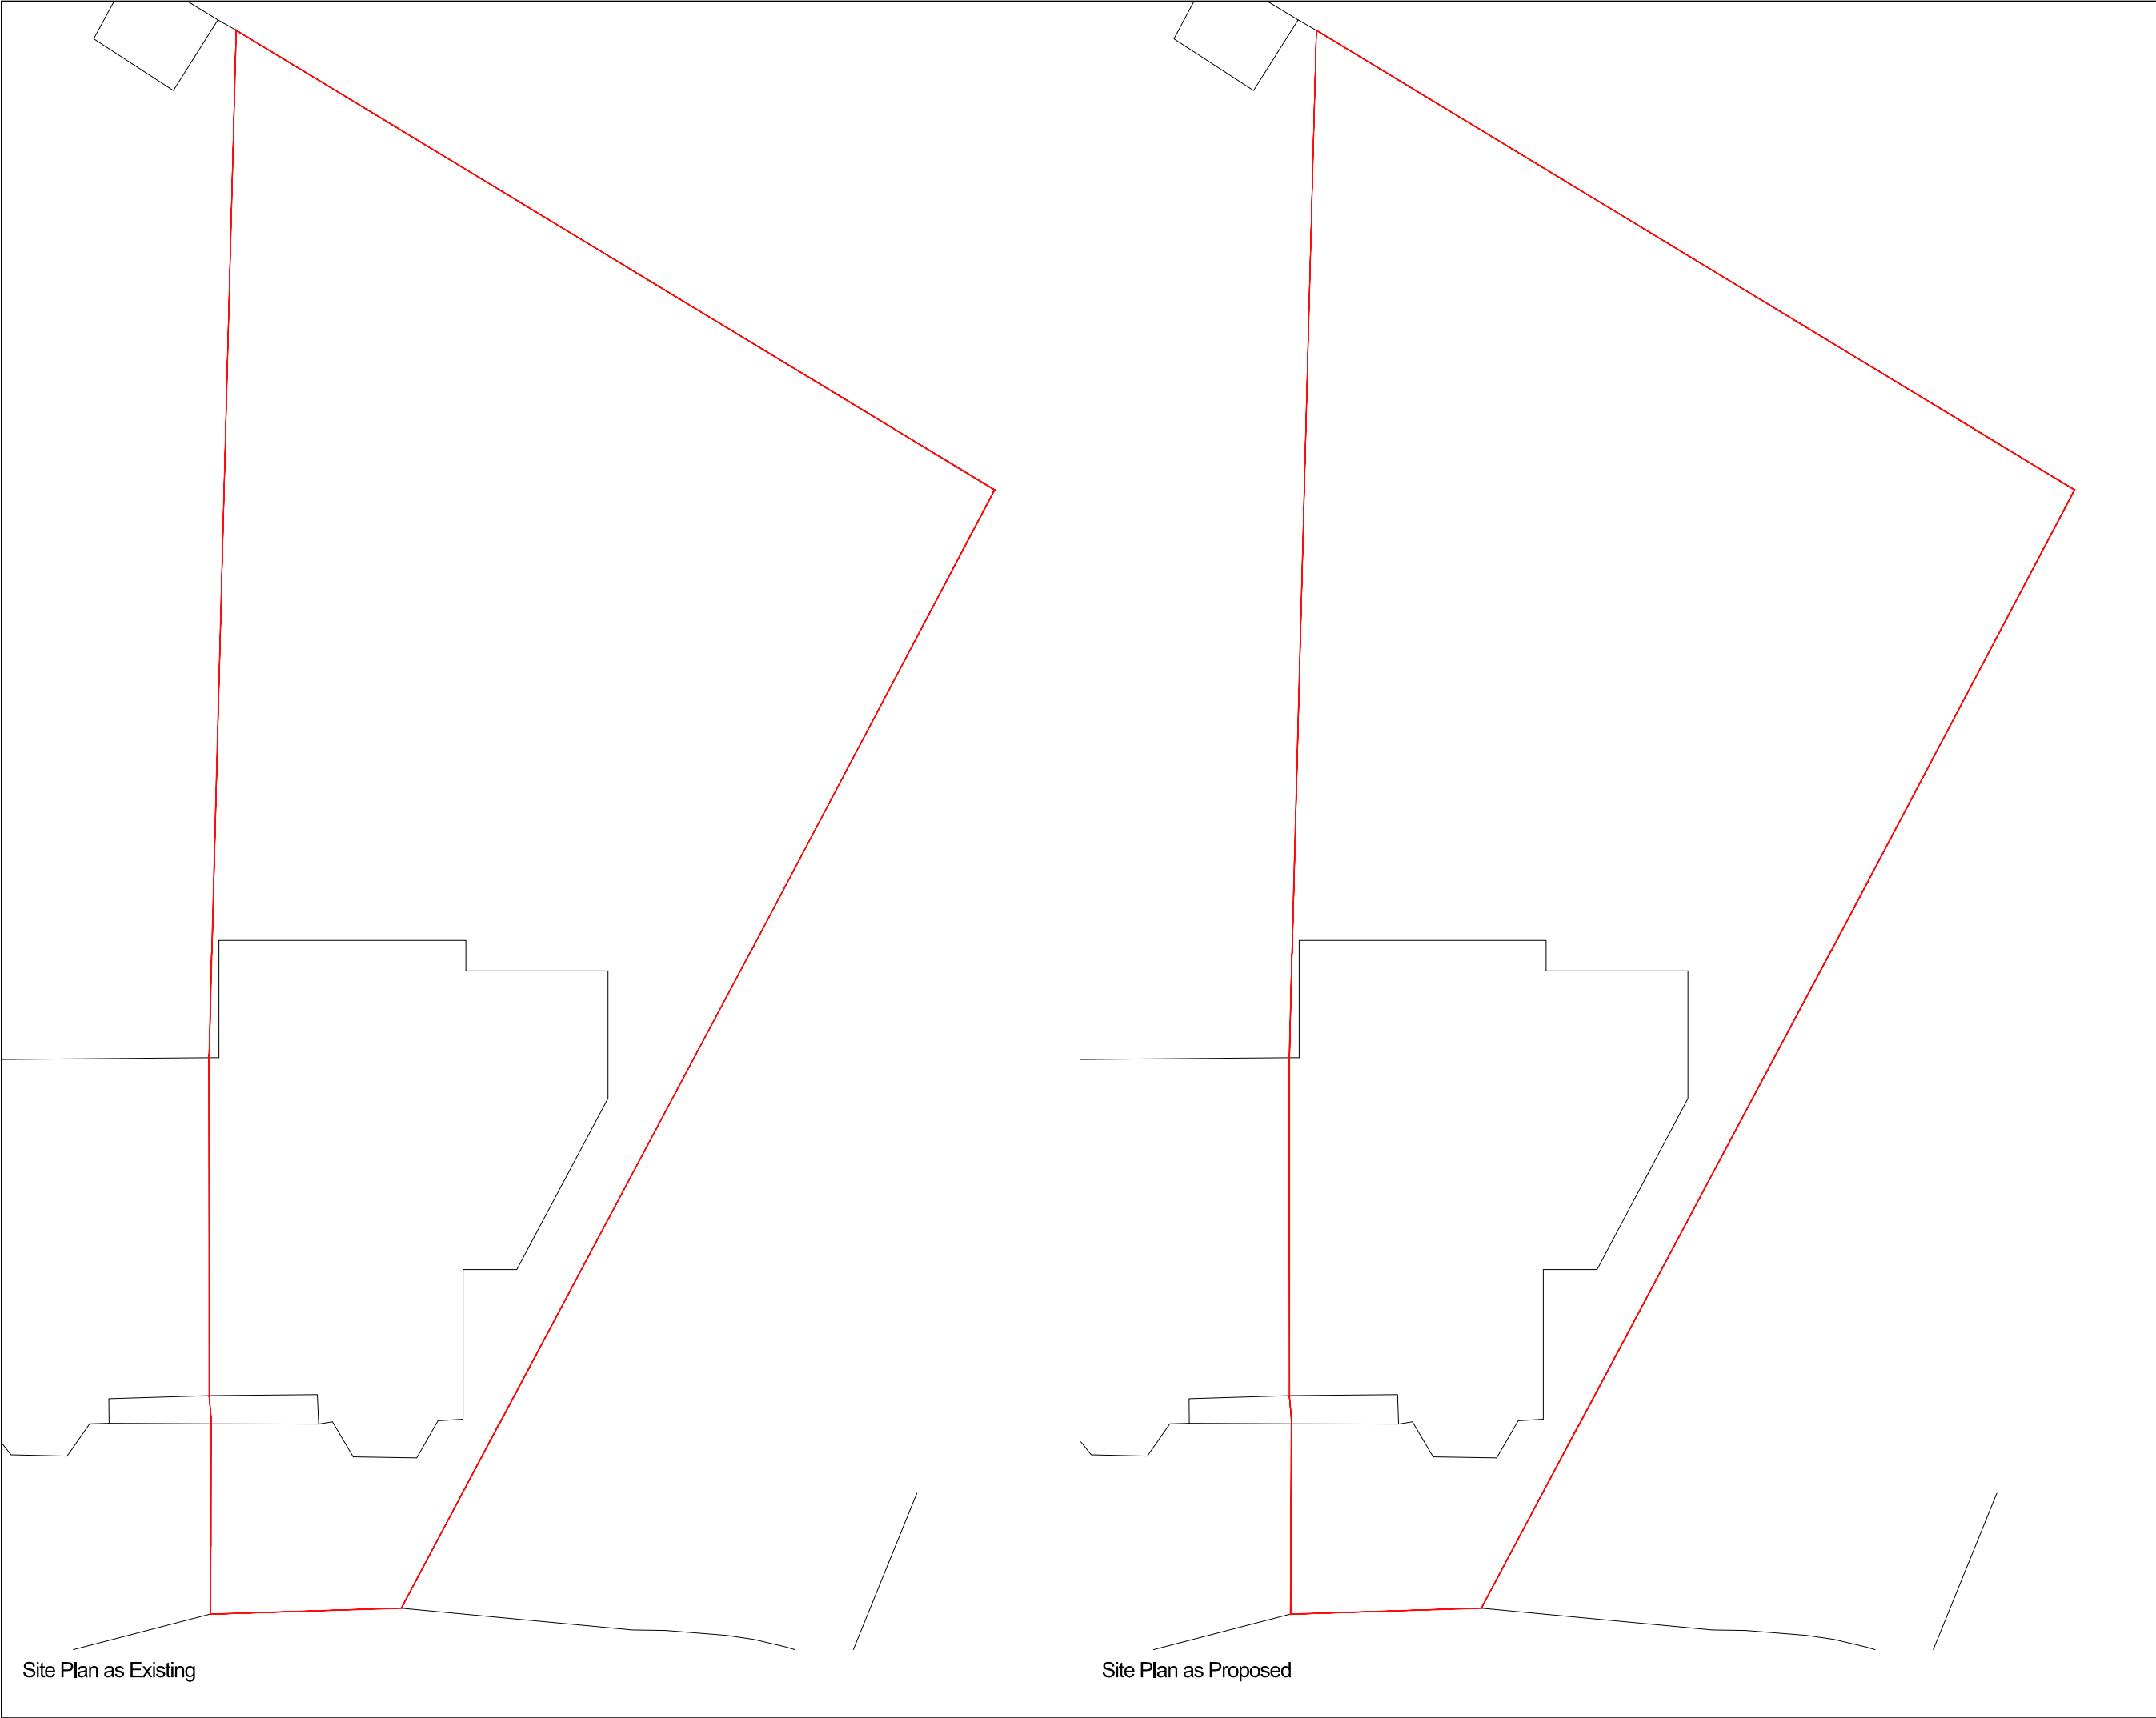

Site Plan as Existing

Site Plan as Proposed

Issue:

PLANNING

0mm20mm40mm

0m1m2m

1:50 Scale Bar

Revisions

Rev	Description	Drawn	Date

CG ARCHITECTS

36 Cannon Hill, Southgate, London, N14 6LG
Tel: 020 8449 5100 | Fax: 020 8449 5170

Client:

Mr & Mrs Keller

Site:

51 Cholmeley Crescent
London
N6 5EX

Title:

Site Plan as
Existing and Proposed

Scale: 1:200 @ A3

Date: Jan. 2023

Drawn: NP

Checked: NP

Drg. No.

1446/24

Rev.

#