


Issue:

PLANNING

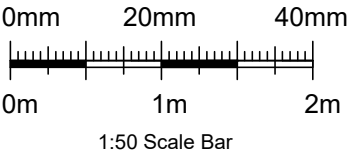

Revisions

| Rev | Description | Drawn | Date |
|-----|-------------|-------|------|
|     |             |       |      |

CG ARCHITECTS

36 Cannon Hill, Southgate, London, N14 6LG  
Tel: 020 8449 5100 | Fax: 020 8449 5170

Client:  
Mr & Mrs Keller

Site:  
51 Cholmeley Crescent  
London  
N6 5EX

Title:  
Elevations and Sections  
as Proposed

|                   |           |             |
|-------------------|-----------|-------------|
| Scale: 1:100 @ A3 | Drawn: NP | Checked: NP |
| Date: Jan. 2023   |           |             |

|                     |           |
|---------------------|-----------|
| Drg. No.<br>1446/23 | Rev.<br># |
|---------------------|-----------|


Front Elevation  
as Existing




Front Elevation  
as Proposed



Section B-B  
as Proposed

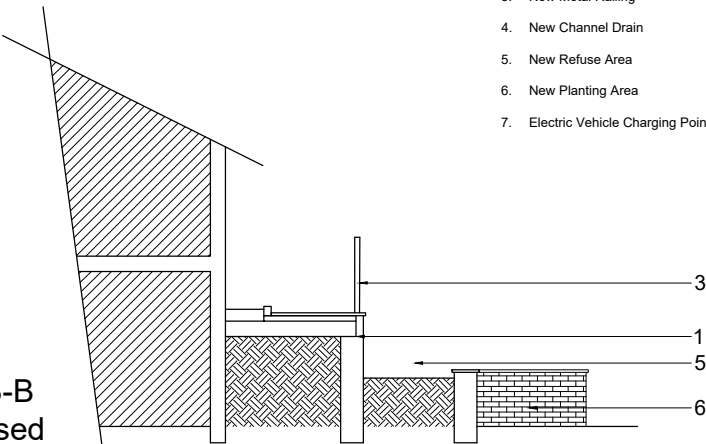

Section A-A  
as Proposed

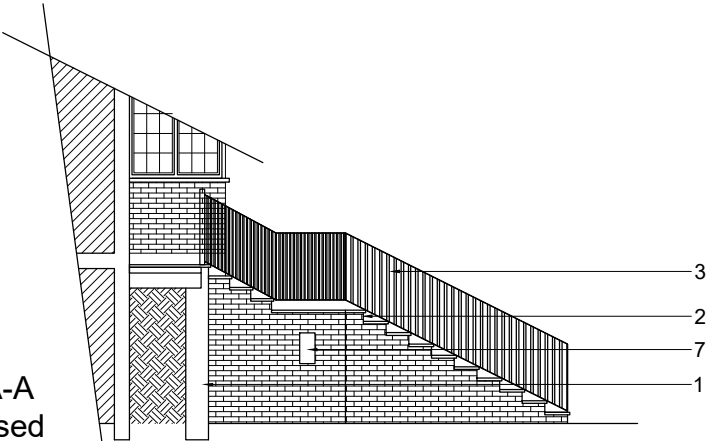

1. New Brick Retaining Wall
2. New Steps
3. New Metal Railing
4. New Channel Drain
5. New Refuse Area
6. New Planting Area
7. Electric Vehicle Charging Point