



Issue:

PLANNING

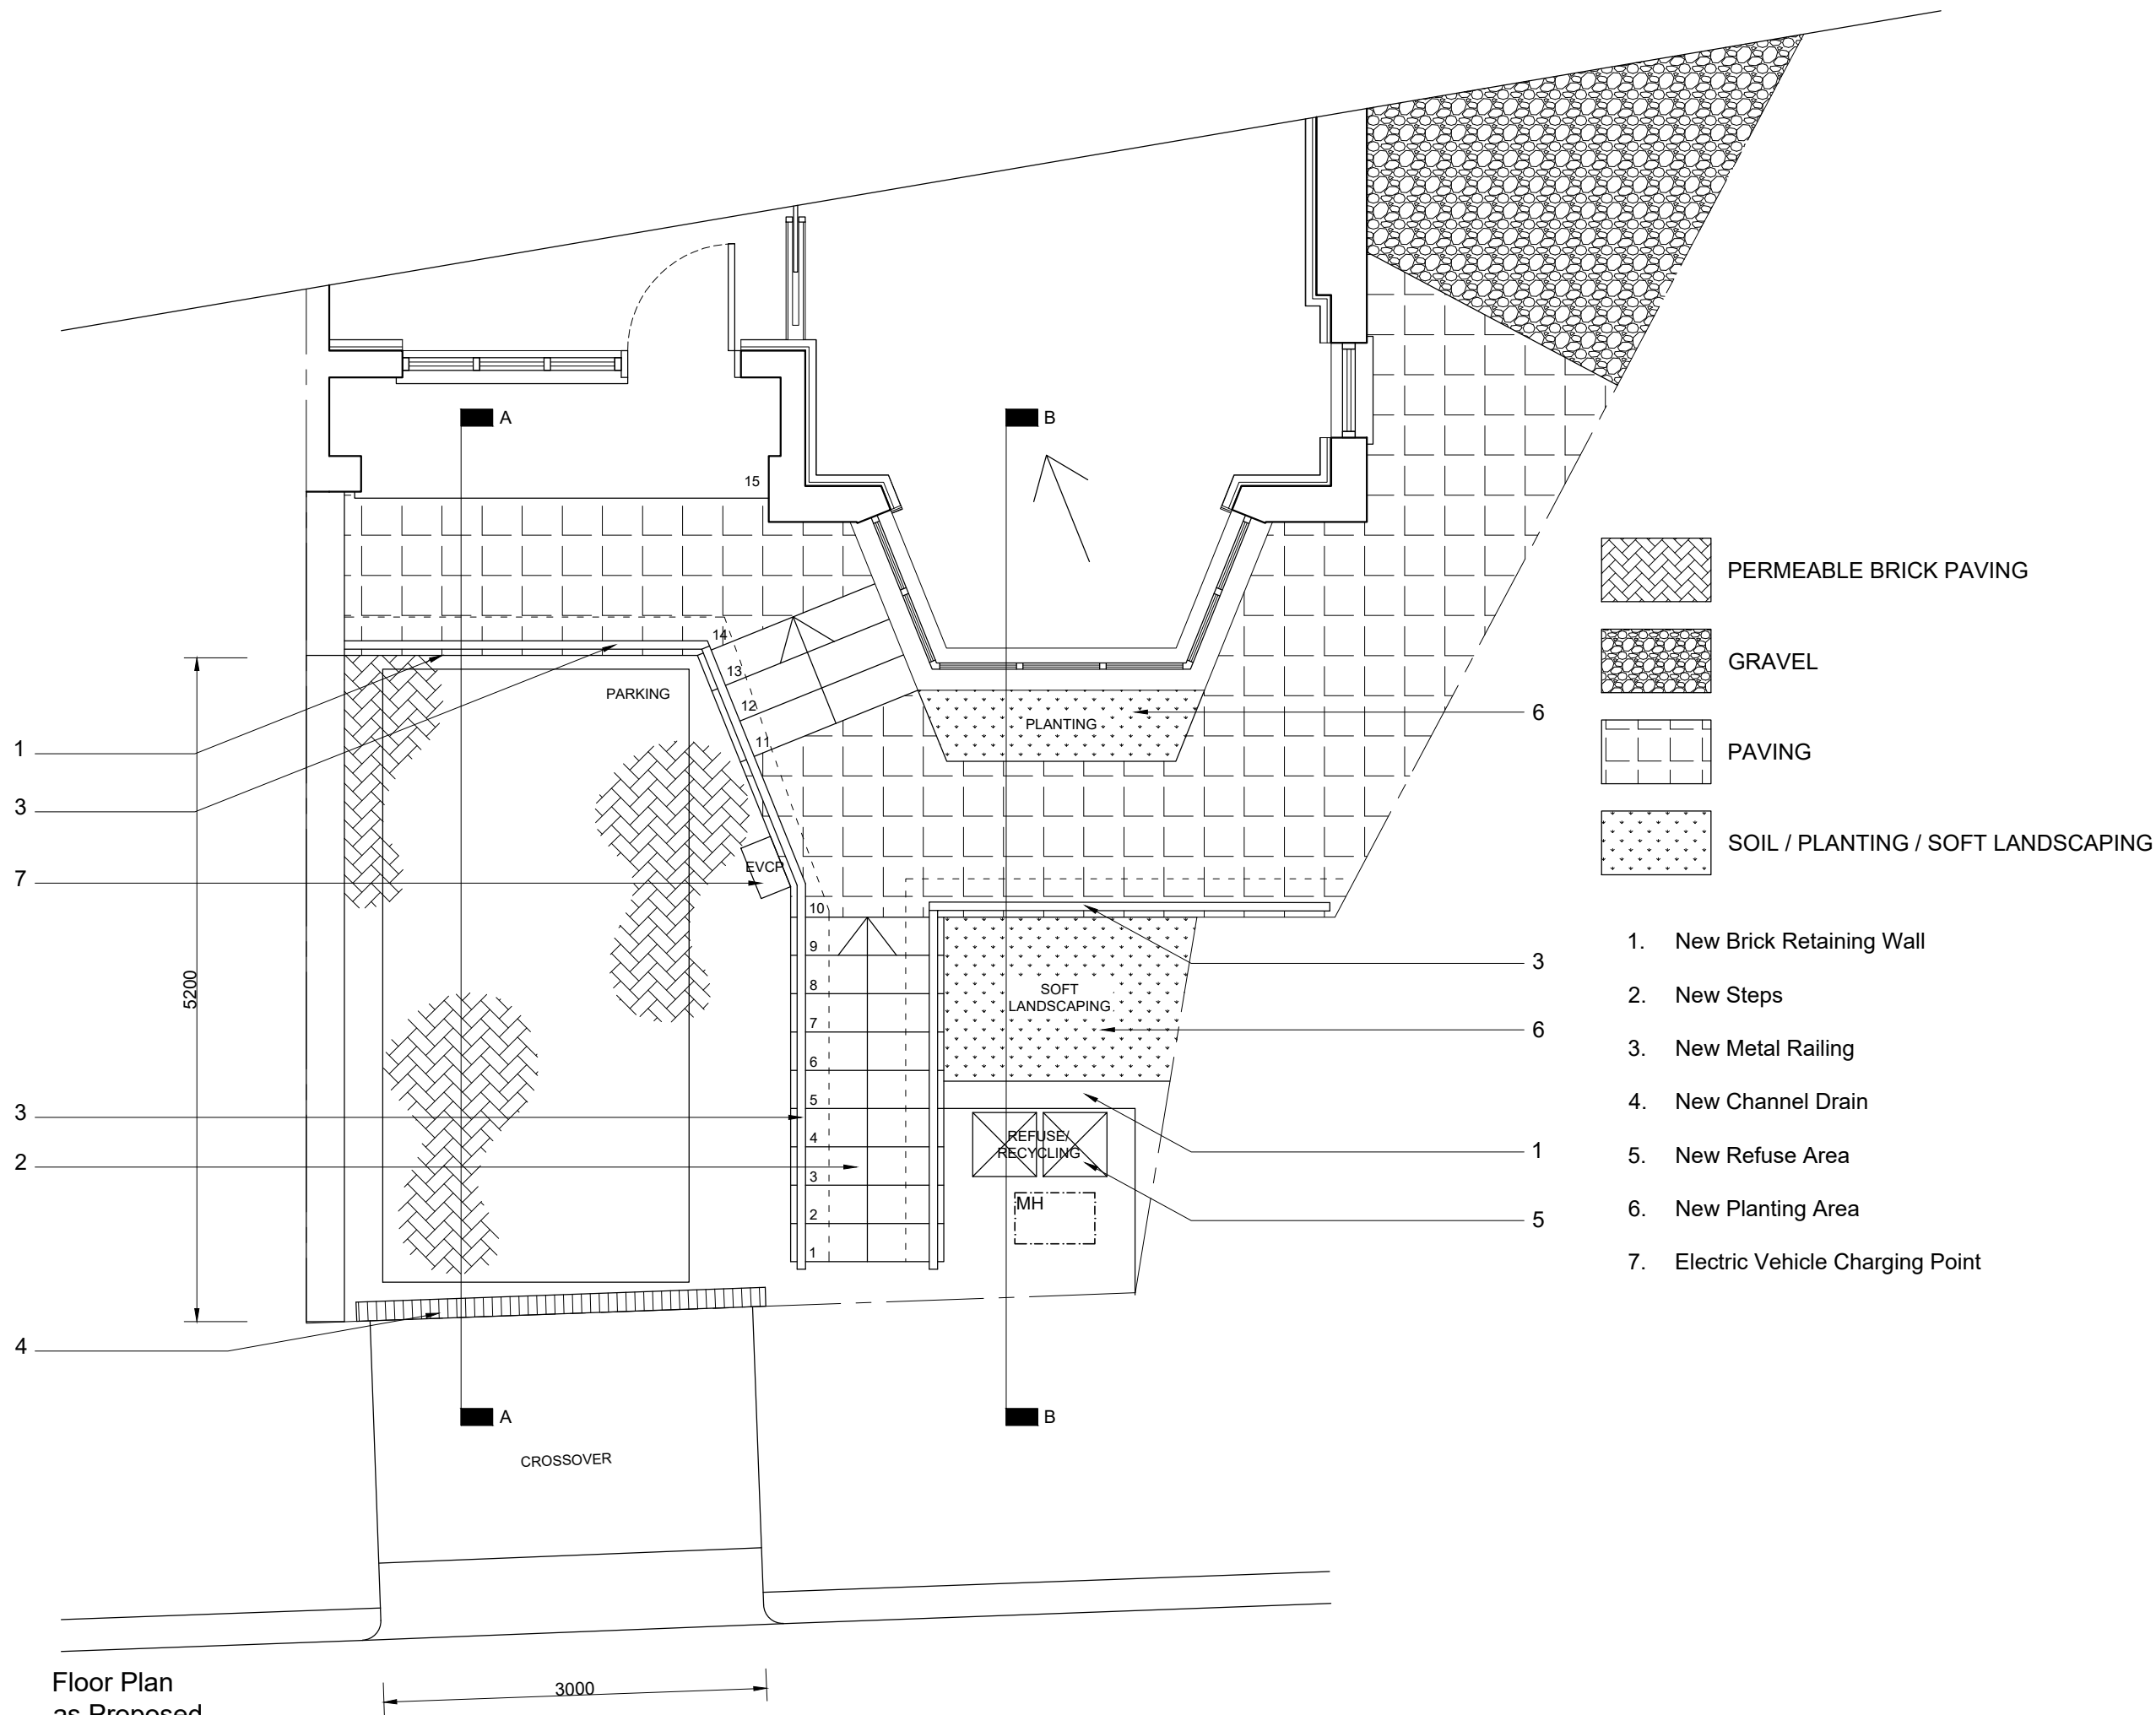

Floor Plan
as Proposed

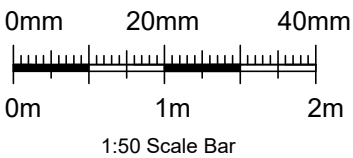

Revisions

Rev	Description	Drawn	Date

CG ARCHITECTS

36 Cannon Hill, Southgate, London, N14 6LG
Tel: 020 8449 5100 | Fax: 020 8449 5170

Client:
Mr & Mrs Keller

Site:
51 Cholmeley Crescent
London
N6 5EX

Title:
Plan as Proposed

Scale: 1:50 @ A3	Drawn: NP	Checked: NP
Date: Jan. 2023		

Drg. No. 1446/22	Rev. #
------------------	--------