



SITE LOCATION
(Scale 1:25000)

Ordnance Survey map extract
based upon Landranger map series
with the permission of the controller of
Her Majesty's Stationary Office
INS licence No. 100022432
Crown Copyright

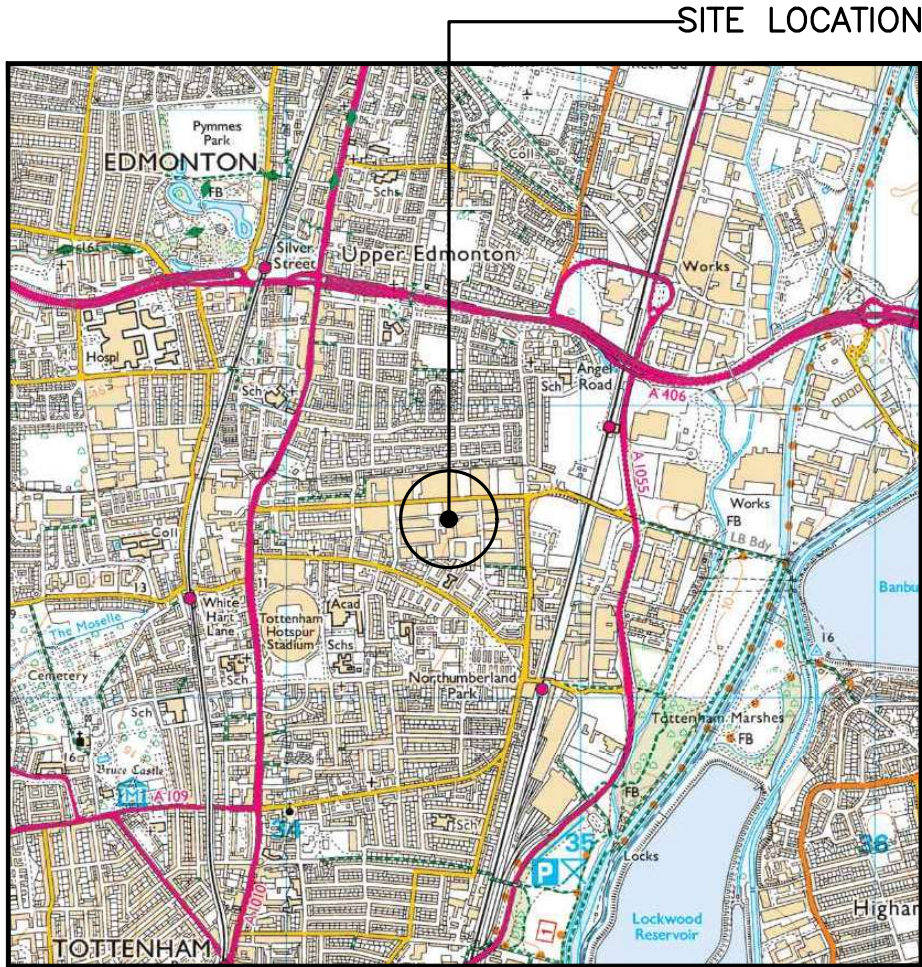


SITE PHOTOGRAPH

The drawings comply with Vodafone Standard ICNIRP guidelines.
Designed in accordance with CORNERSTONE document: SDN0009 v5

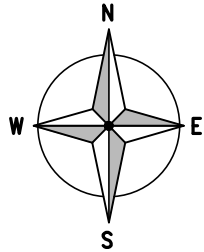


SITE LOCATION

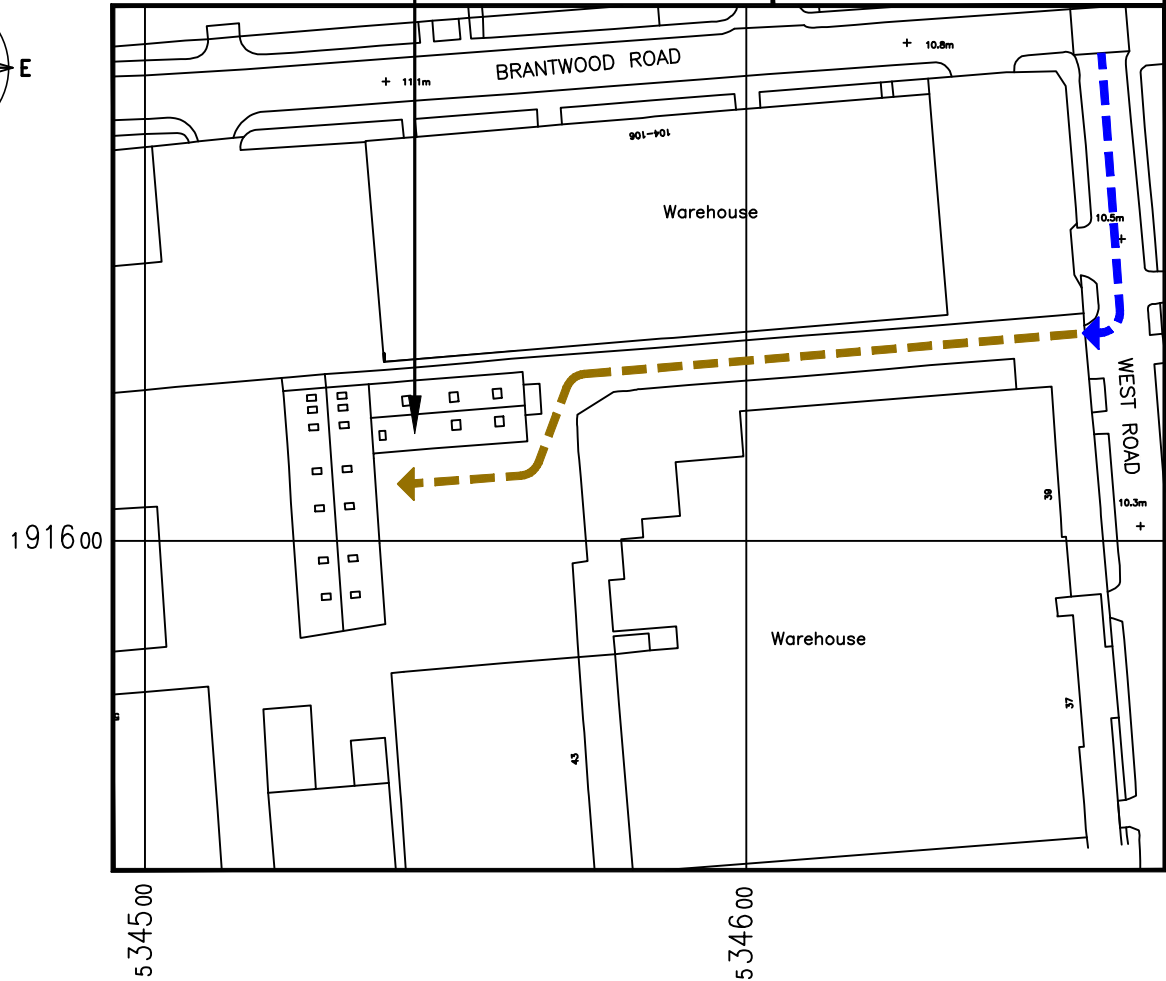

DETAILED SITE LOCATION
(Scale 1:1250)

Based upon Ordnance Survey map extract
with the permission of the Controller of
Her Majesty's Stationary Office.
Crown copyright.
INS licence No. 100022432

 

← = Right of Access

← = Public Access Route

ALL DIMENSIONS ARE IN mm UNLESS NOTED OTHERWISE

N.G.R | E: 534540 N: 191618

DIRECTIONS TO SITE:
LEAVE THE M25 AT JUNCTION 25, THEN AT
THE ROUNDABOUT TAKE THE 3RD EXIT ONTO
THE A10. AT GREAT CAMBRIDGE ROUNDABOUT
TAKE THE 1ST EXIT ONTO THE A406. BRANCH
LEFT AND MERGE ONTO UNNAMED ROAD. AT
TRAFFIC SIGNAL TURN LEFT ONTO STERLING
WAY. AT ANGEL EDMONTON JUNCTION TURN
RIGHT ONTO THE A1010. AT ROUNDABOUT
TURN LEFT ONTO CLAREMONT STREET. TURN
RIGHT ONTO INGLETON ROAD. TURN RIGHT
ONTO GRANGE ROAD. TURN LEFT ONTO
BRANTWOOD ROAD AND RIGHT TO THE WEST
ROAD. SITE IS ON THE RIGHT.

NOTES:

REV	A	Issued for Construction	ASE	INS	24.01.23
REV		MODIFICATION	BY	CH	DATE




CORNERSTONE - METROPOLIS 5G

Cell Name		Opt.
ASTERGROVE WORKS (DILFA PACKAGING)		A

Cell ID No		
CORNERSTONE	TEF	VF
E303931		
14422329	39076	10037_36

Site Address / Contact Details		
41 WEST ROAD TOTTENHAM LONDON N17 ORE		

Drawing Title: SITE LOCATION MAPS		
Purpose of issue: CONSTRUCTION		Dwg Rev:
Drawing Number: 100		A
Surveyed By: THE INS GROUP	Original Sheet Size: A3	Pack Issue:
Drawn: ASE	Date: 24.01.23	Checked: INS
	Date: 24.01.23	A

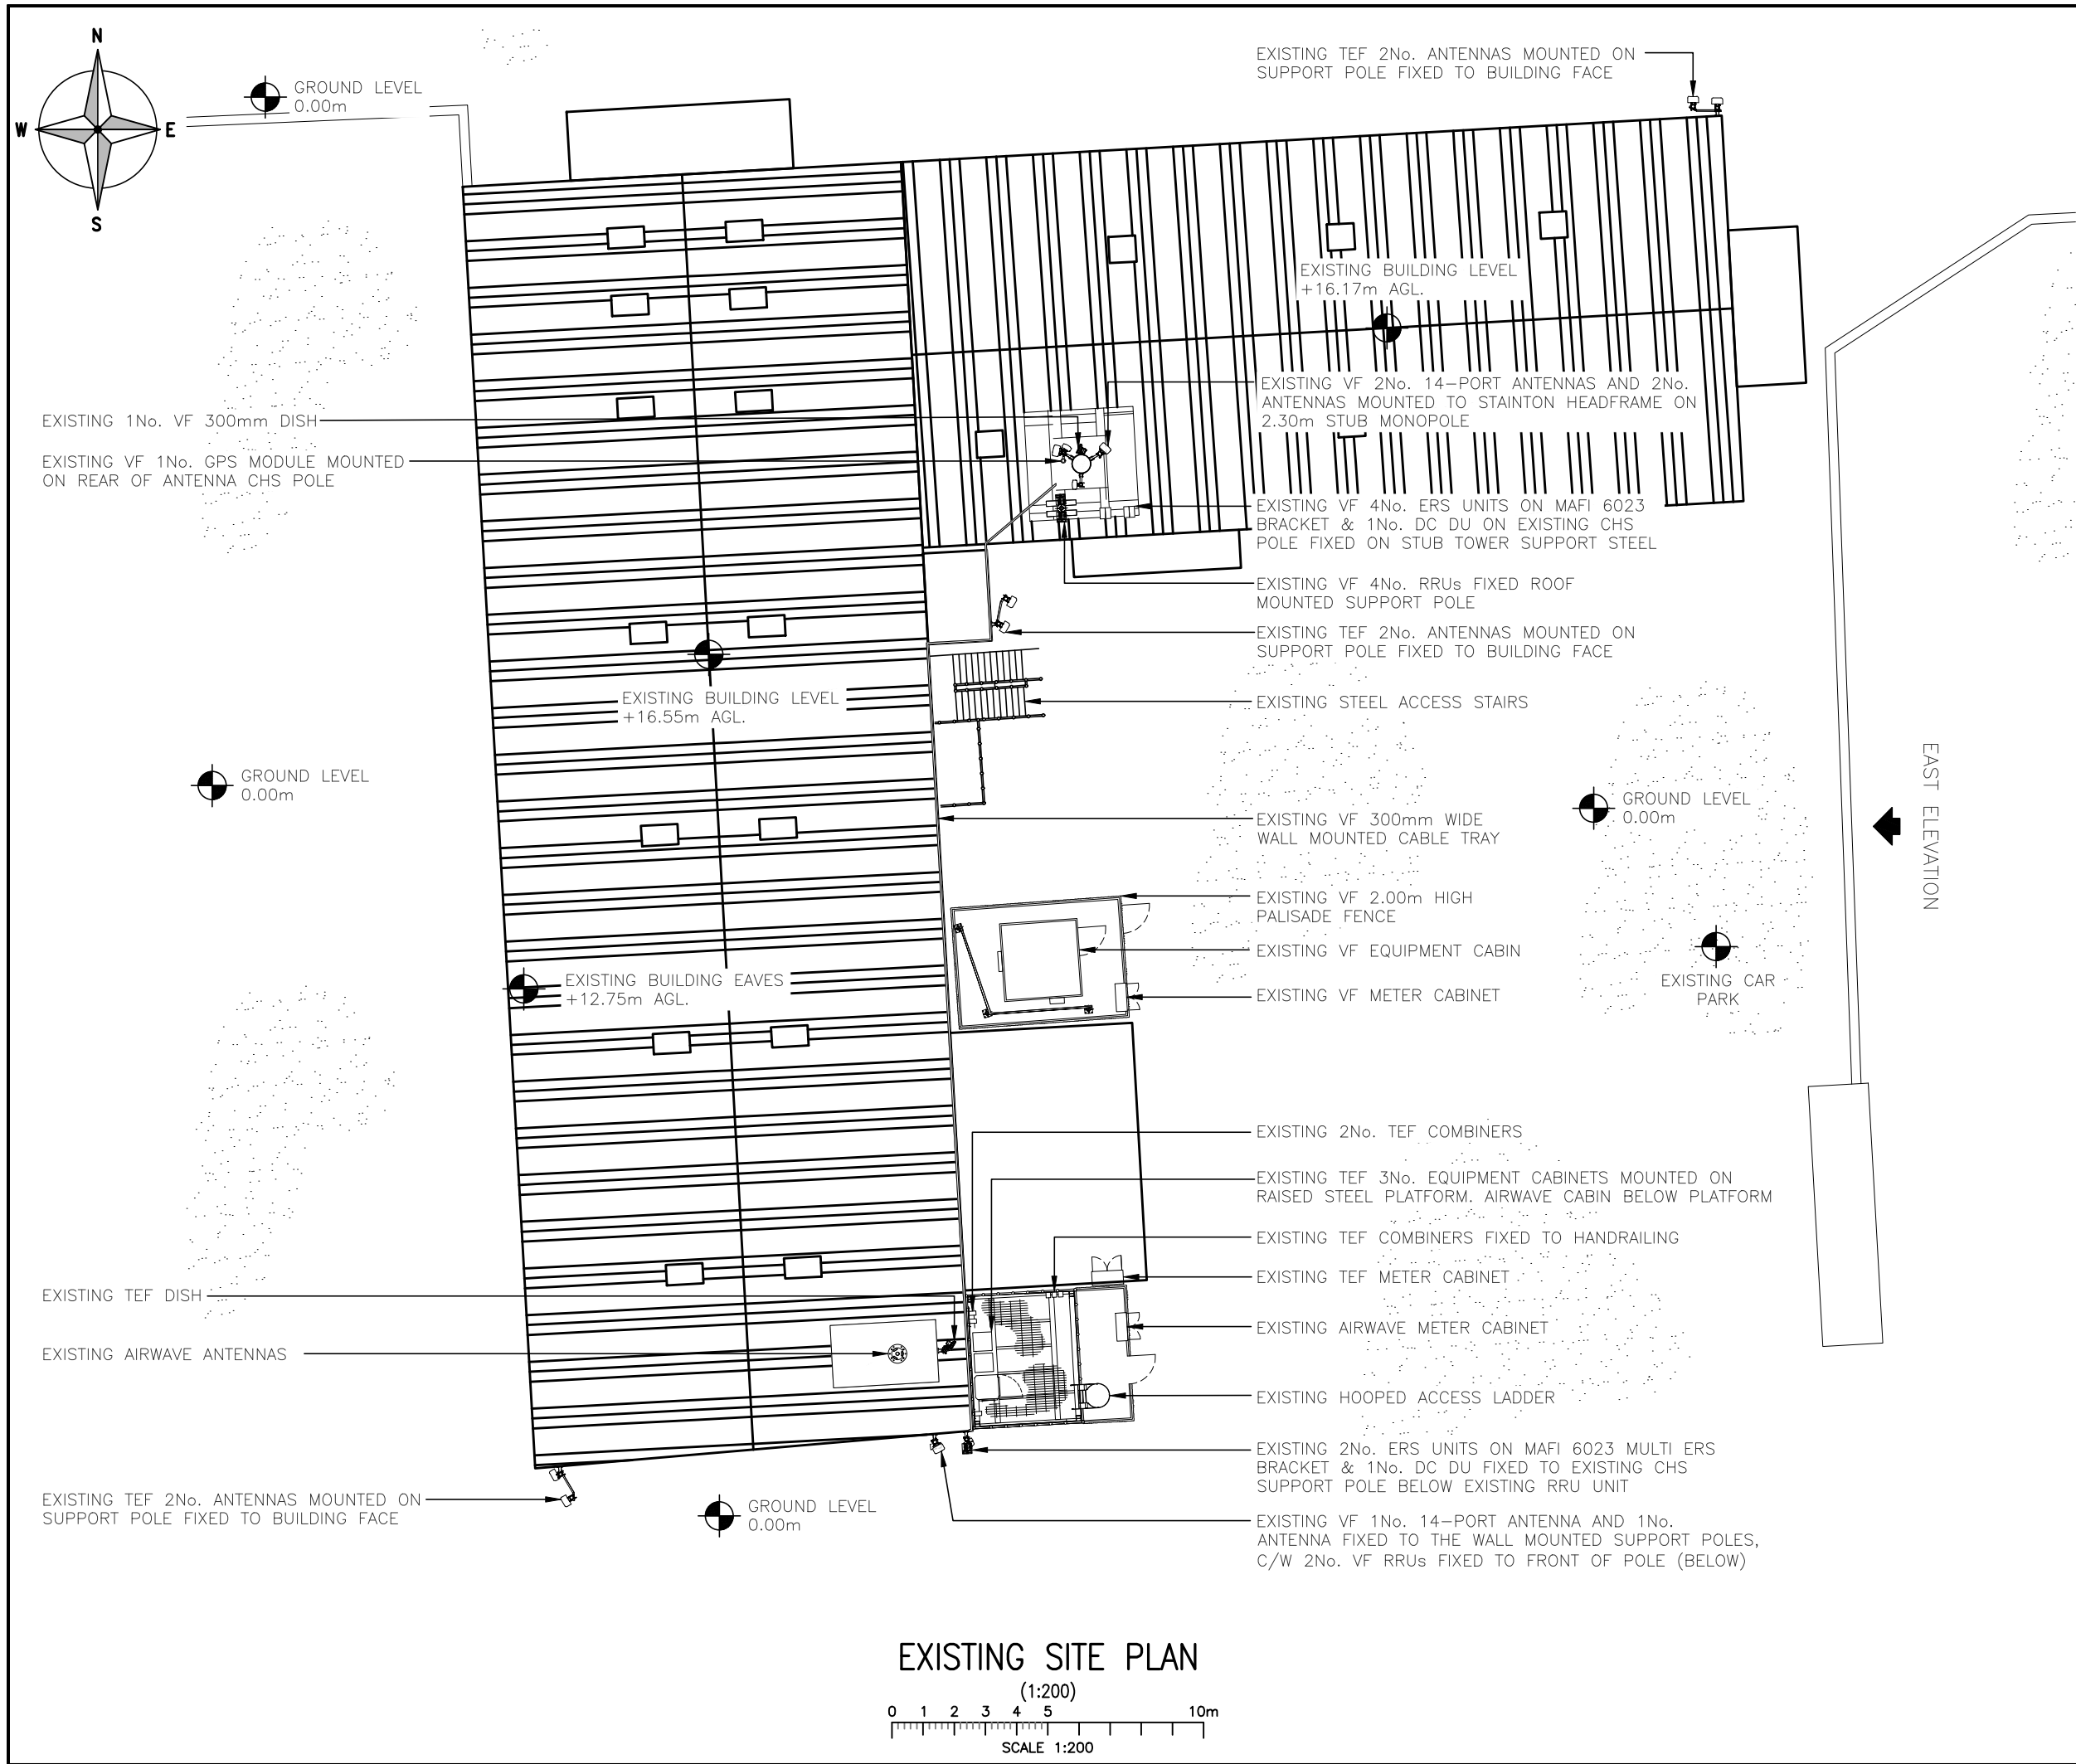

ALL DIMENSIONS ARE IN mm UNLESS NOTED OTHERWISE

N.G.R | E: 534540 N: 191618

NOTES:

A	Issued for Construction	ASE	INS	24.01.23
REV	MODIFICATION	BY	CH	DATE



INS Group Limited, Suite 1, Port View,
One Port Way, Port Solent, Portsmouth,
Hampshire, PO6 4TY



vodafone


CORNERSTONE - METROPOLIS 5G

Cell Name	Opt.
ASTERGROVE WORKS (DILFA PACKAGING)	A

Cell ID No		
CORNERSTONE	TEF	VF
E303931		
14422329	39076	10037_36

Site Address / Contact Details		
41 WEST ROAD TOTTENHAM LONDON N17 0RE		

Drawing Title: EXISTING SITE PLAN			
Purpose of issue: CONSTRUCTION			Dwg Rev:
Drawing Number: 200			A
Surveyed By: THE INS GROUP		Original Sheet Size: A3	Pack Issue:
Drawn: ASE	Date: 24.01.23	Checked: INS	Date: 24.01.23
			A

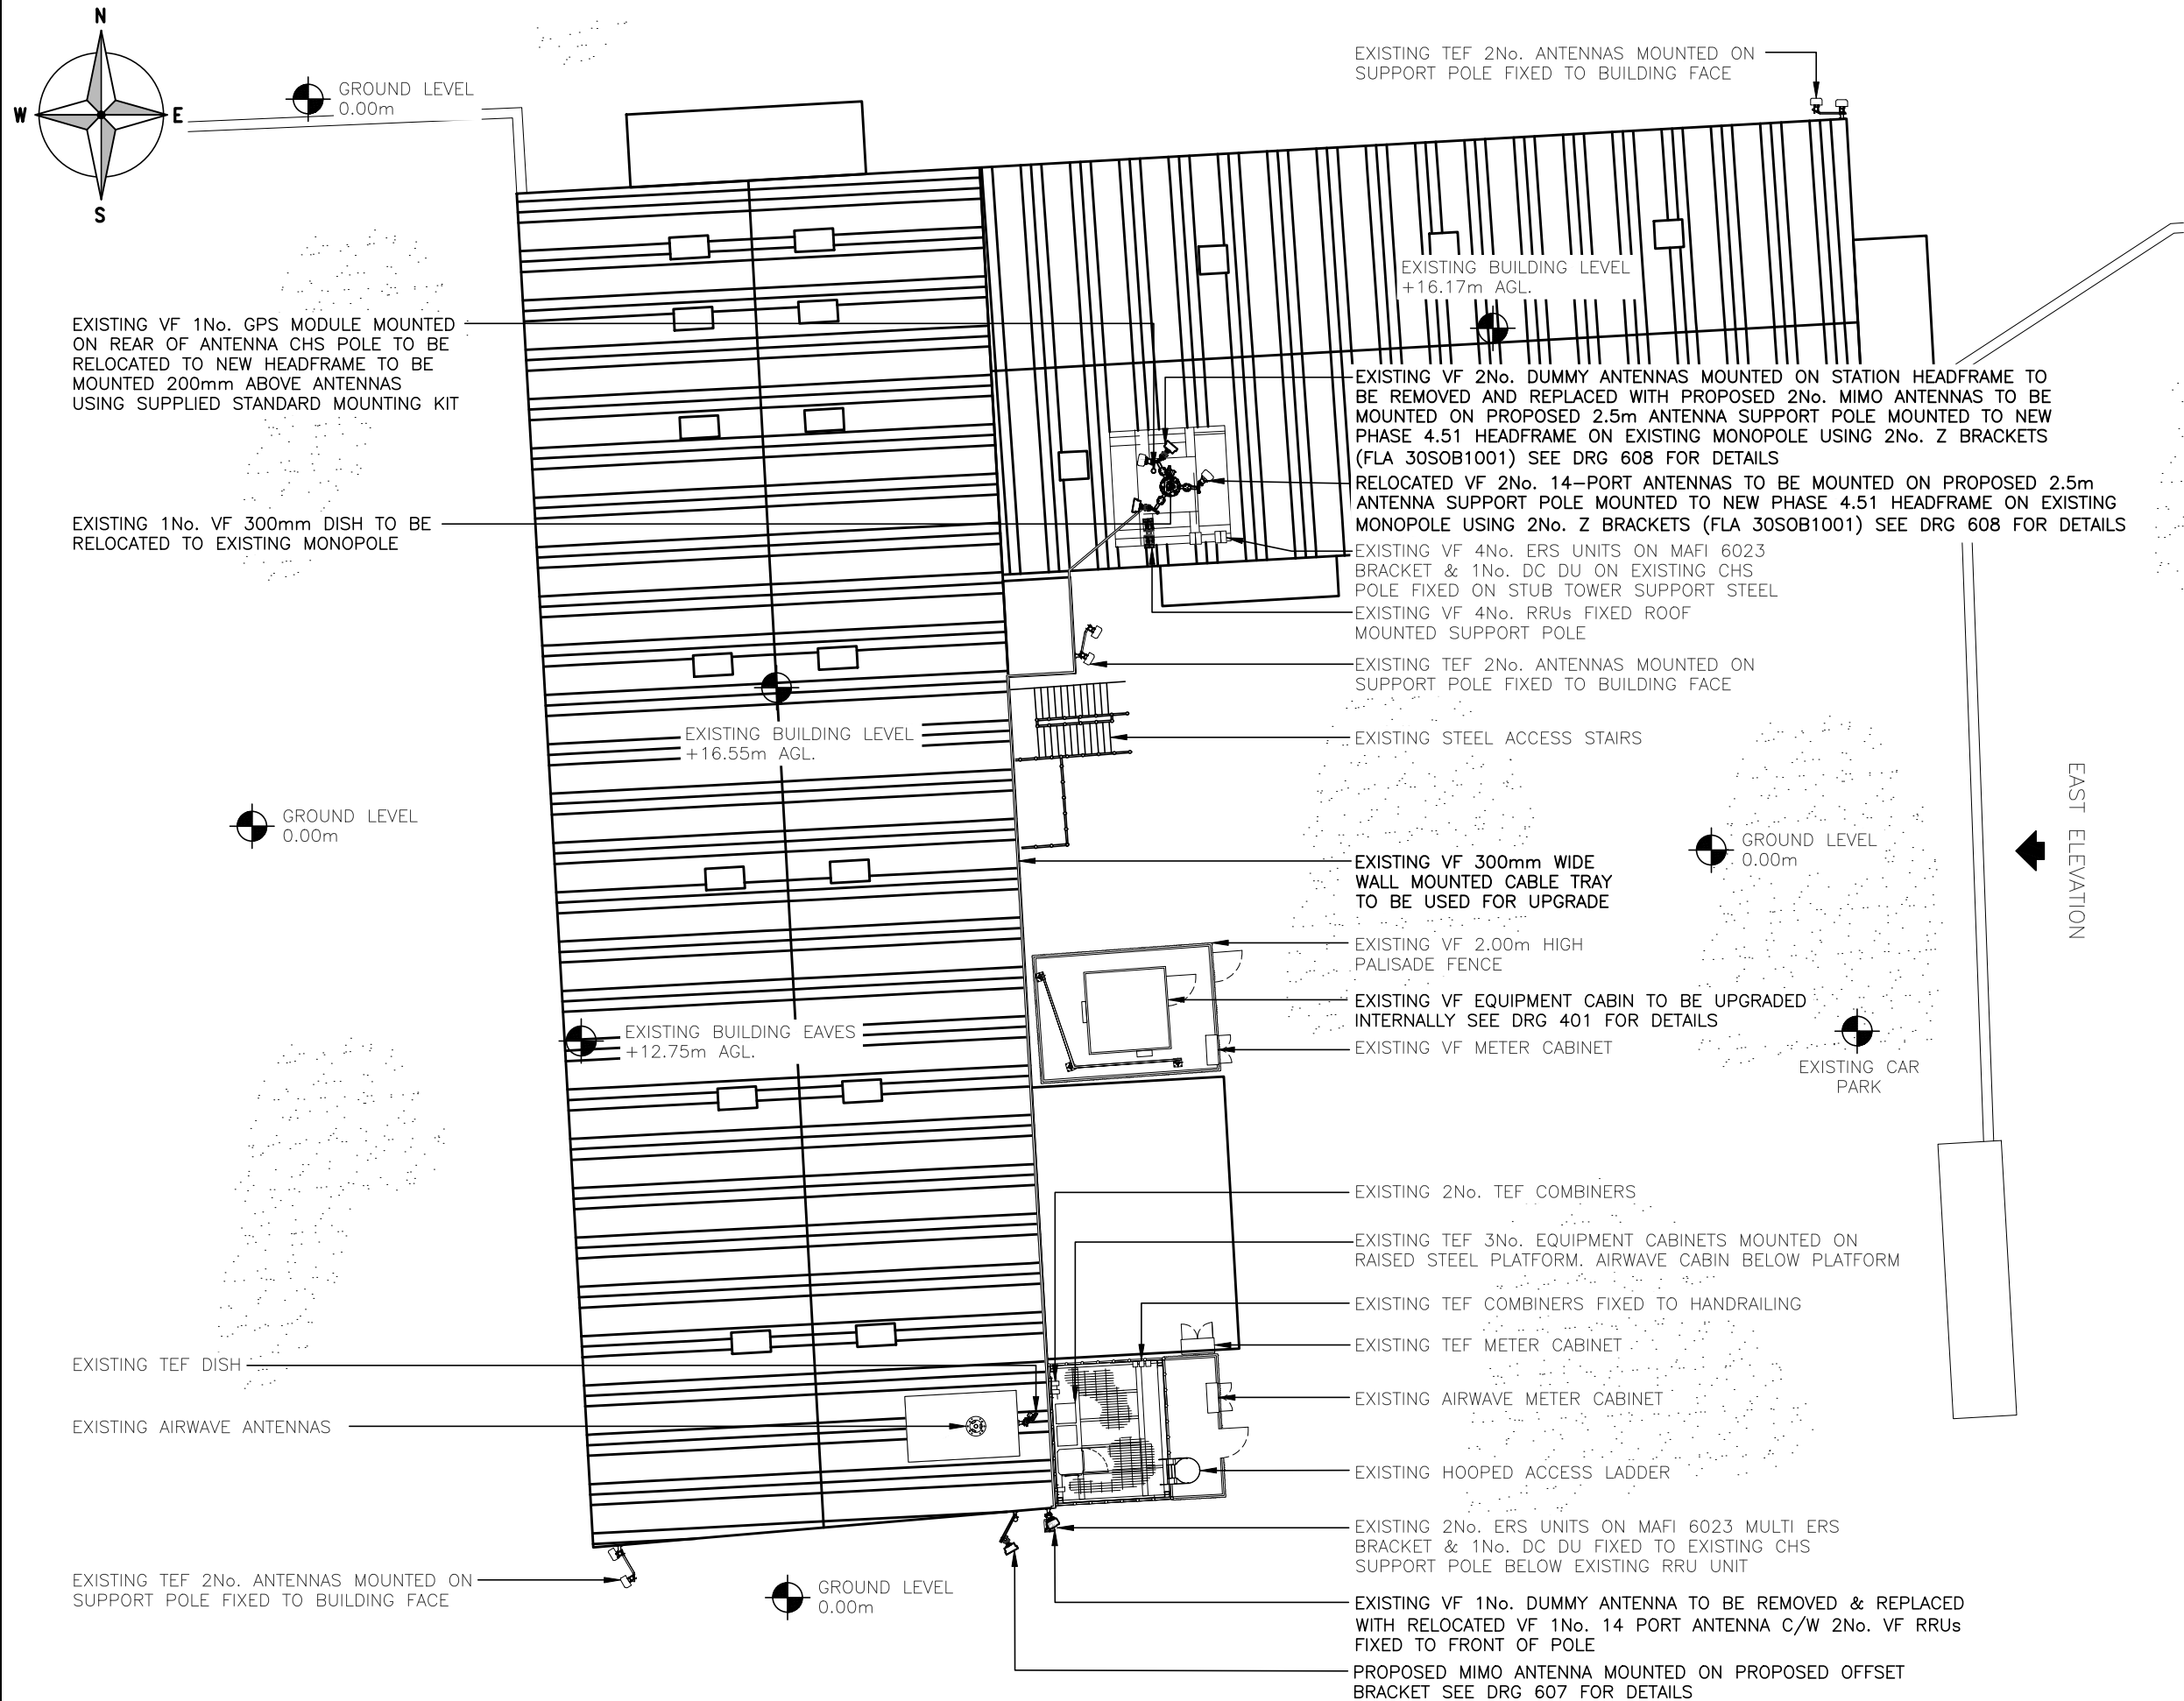

ALL DIMENSIONS ARE IN mm UNLESS NOTED OTHERWISE

N.G.R

E: 534540 N: 191618

NOTES:

EXISTING ROOF TILES IDENTIFIED AS CONTAINING ASBESTOS. CONTROL WILL BE REQUIRED FOR ANY BUILD WORKS TO TAKE PLACE. PLEASE REFER TO ASBESTOS REPORT BY AMC DATED 15/12/2022.

A	Issued for Construction	ASE	INS	24.01.23
REV	MODIFICATION	BY	CH	DATE

INS Group Limited, Suite 1, Port View,
One Port Way, Port Solent, Portsmouth,
Hampshire, PO6 4TY

CORNERSTONE - METROPOLIS 5G

Cell Name			Opt.
ASTERGROVE WORKS (DILFA PACKAGING)			A
Cell ID No			
CORNERSTONE	TEF	VF	
E303931			
14422329	39076	10037_36	

Site Address / Contact Details

41 WEST ROAD
TOTTENHAM
LONDON
N17 0RE

Drawing Title:
PROPOSED SITE PLAN

Purpose of issue:
CONSTRUCTION

Dwg
Rev:
A

Drawing Number:
201

A

Surveyed By:
THE INS GROUP

Original Sheet Size:
A3

Pack
Issue:

Drawn:
ASE

Date:
24.01.23

Checked:
INS


Date:
24.01.23

A


The drawings comply with Vodafone Standard ICNIRP guidelines.
Designed in accordance with CORNERSTONE document: SDN0009 v5

PROPOSED SITE PLAN
(1:200)

SCALE 1:200

 

Λ

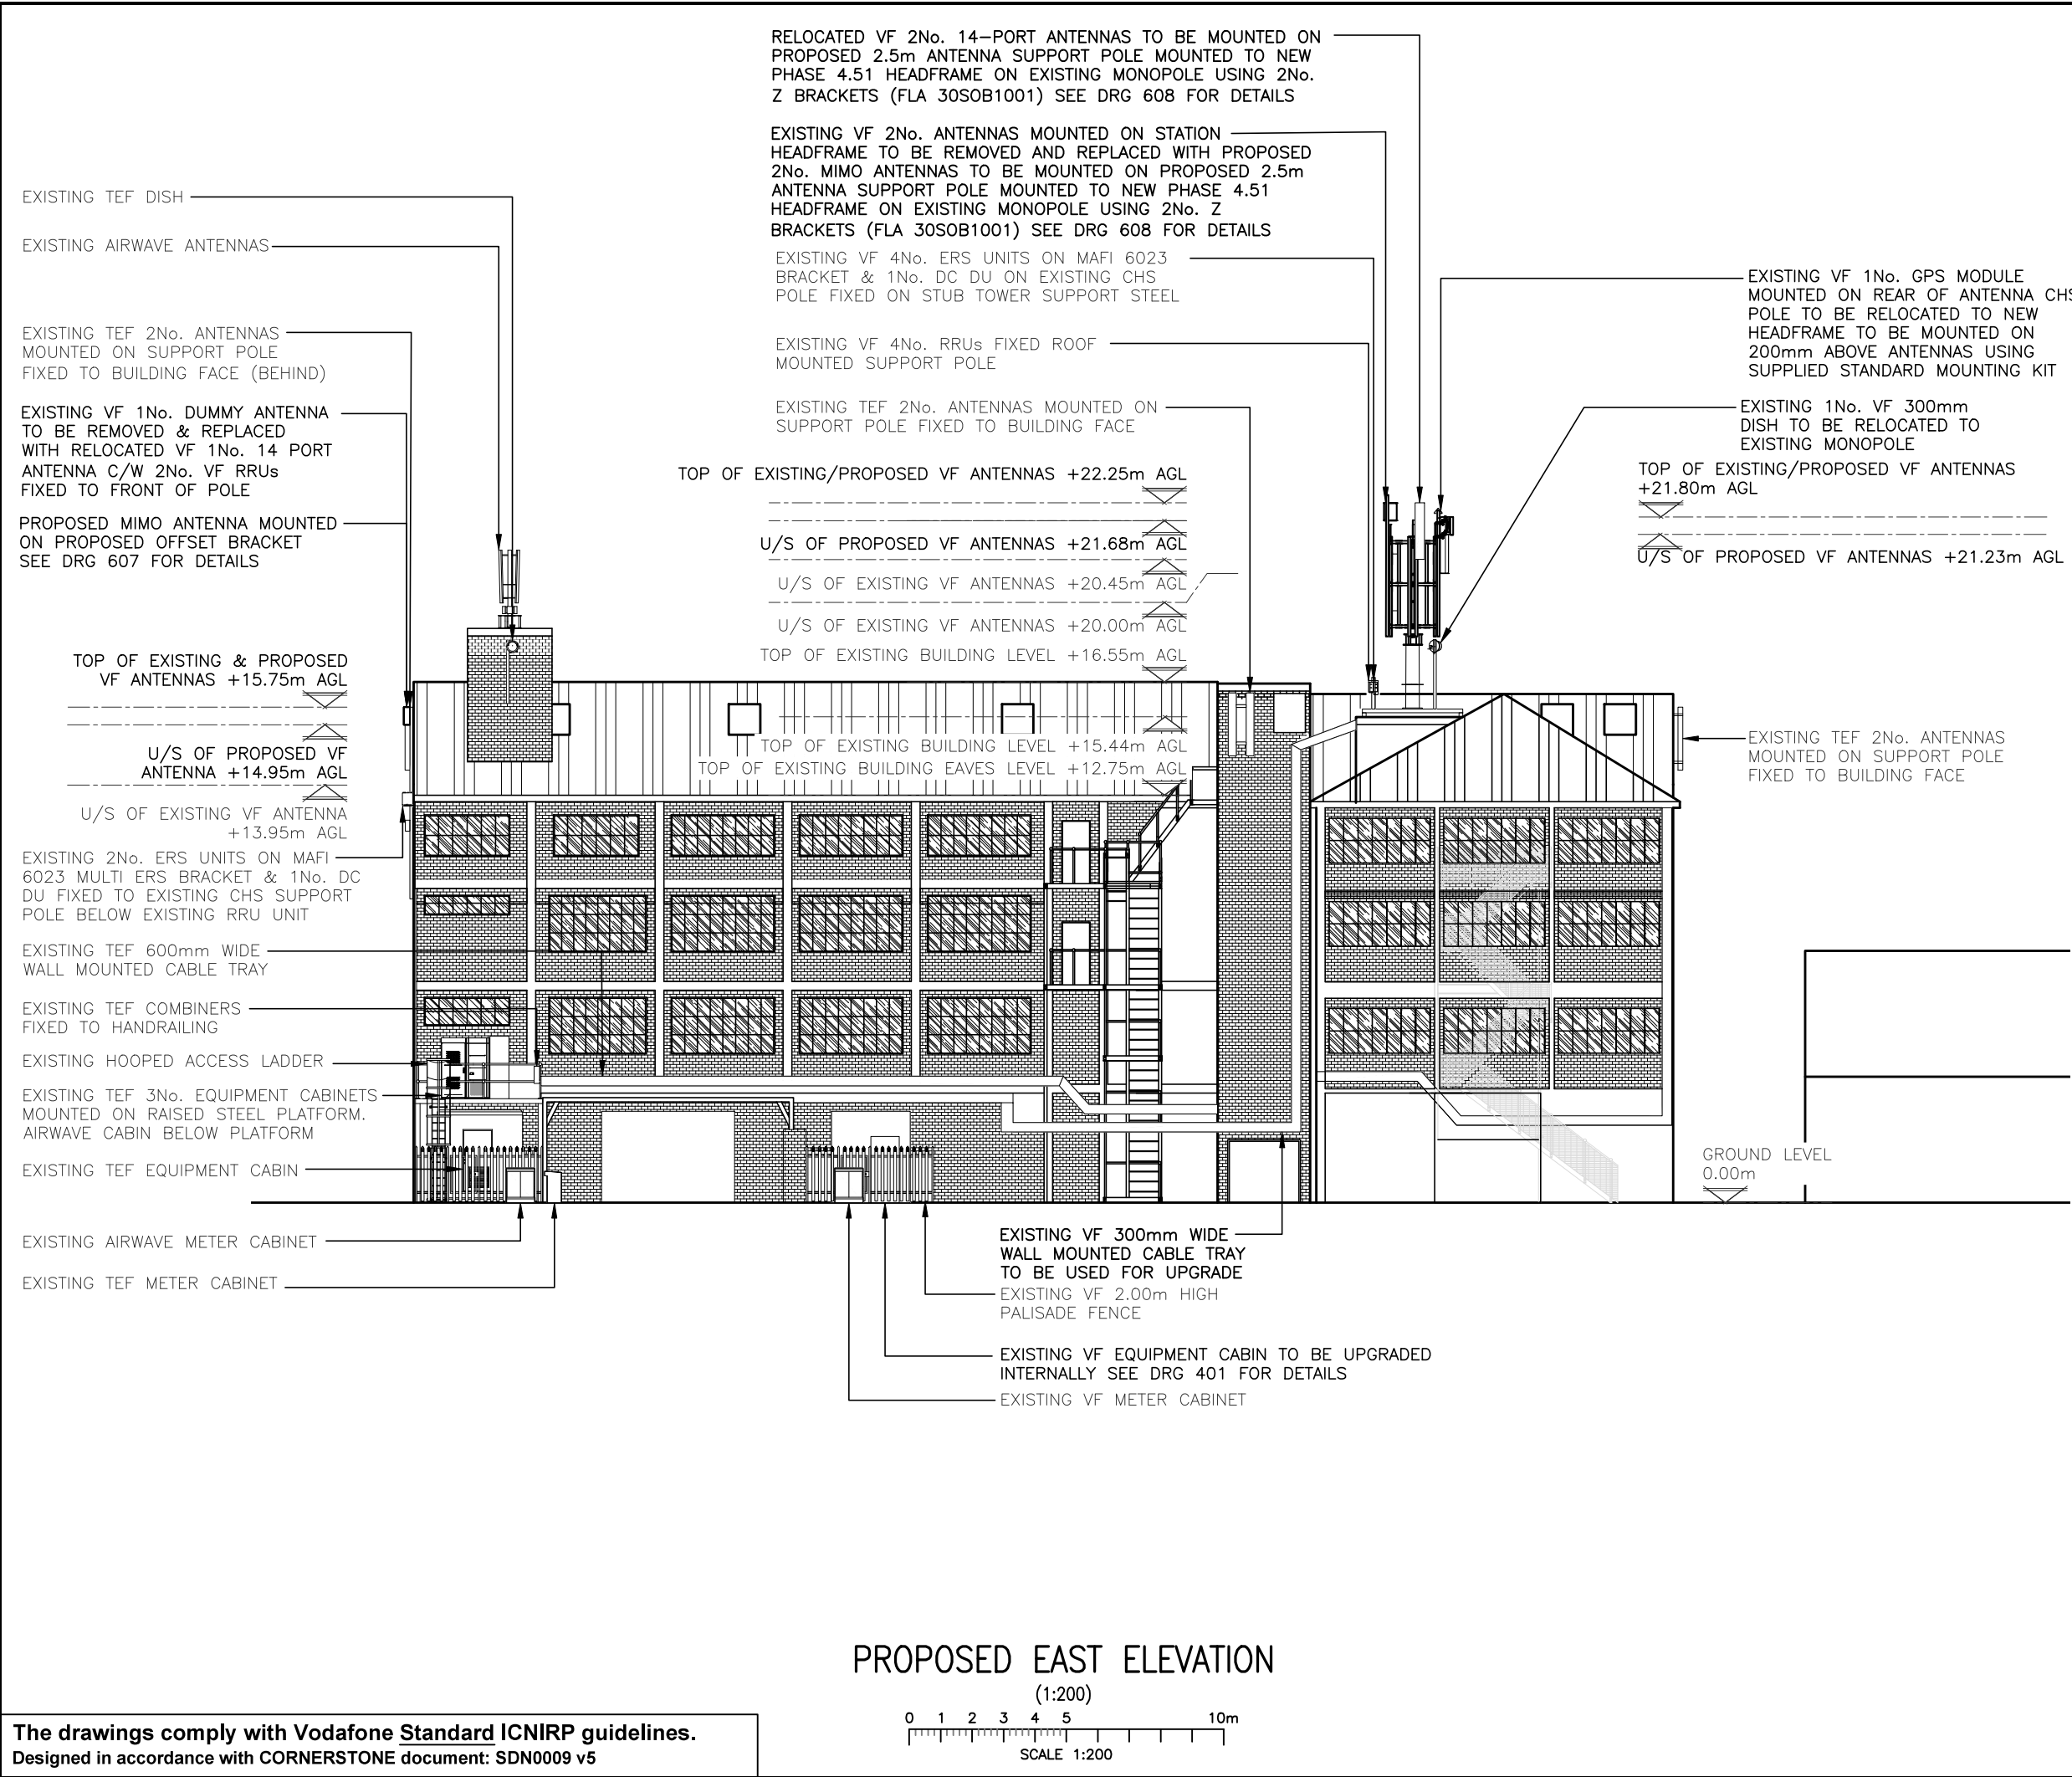

ALL DIMENSIONS ARE IN mm UNLESS NOTED OTHERWISE

N.G.R | E: 534540 N: 191618

NOTES:
EXISTING ROOF TILES IDENTIFIED AS CONTAINING ASBESTOS. CONTROL WILL BE REQUIRED FOR ANY BUILD WORKS TO TAKE PLACE. PLEASE REFER TO ASBESTOS REPORT BY AMC DATED 15/12/2022.

A	Issued for Construction	ASE	INS	24.01.23
REV	MODIFICATION	BY	CH	DATE



INS Group Limited, Suite 1, Port View,
One Port Way, Port Solent, Portsmouth,
Hampshire, PO6 4TY



CORNERSTONE - METROPOLIS 5G

Cell Name			Opt.
ASTERGROVE WORKS (DILFA PACKAGING)			A
Cell ID No			
CORNERSTONE	TEF	VF	
E303931			
14422329	39076	10037_36	
Site Address / Contact Details			
41 WEST ROAD TOTTENHAM LONDON N17 0RE			
Drawing Title: PROPOSED SITE ELEVATION			
Purpose of issue: CONSTRUCTION			Dwg Rev: A
Drawing Number: 301			A
Surveyed By: THE INS GROUP		Original Sheet Size: A3	Pack Issue:
Drawn: ASE	Date: 24.01.23	Checked: INS	Date: 24.01.23 A