



Site Plan

Existing Buildings

Main Building

- 1A. Kitchen
- 1B. Kitchen
- 1C. Volunteer toilets
- 1D. Accessible toilet 1
- 1E. Accessible toilet 2
- 1F. Foyer
- 1G. Volunteer staff room
- 1H. Site office
- 1I. Boiler room
- 1J. Storage space
- 2. Retaining wall
- 3. Growing terrace
- 4. Growing terrace
- 5. Main glasshouse
- 6. Palmhouse
- 7. Glasshouse 1
- 8. Glasshouse 2
- 9. Glasshouse 3
- 10. Glasshouse 4
- 11. Glasshouse 5
- 12. Glasshouse 6
- 13. Glasshouse 7
- 14. Existing Bike Storage 4no.
- 15. Woodland Water Tank

Proposed Buildings

Building A: Community Hub

- A1. Multi-functional Space
- A2. Kitchen
- A3. Storage
- A4. Toilets

Building B: Education

- B1. Classroom
- B2. Office
- B3. Office/Meeting Room
- B4. Open Air Kitchen
- B5. Office
- B6. Meeting Room

Building C: Warehouse


- C1. Distribution warehouse
- C2. Cold store
- C3. Storage
- C4. Workshop

Building D: Expansion Building

- D1. Classroom
- D2. Office
- D3. Toilets
- D4. Storage
- D5. Open Air Classroom
- D6. Classroom
- D7. Meeting Room/Seminar (1st Floor)
- D8. Eaves Storage (1st Floor)

External Spaces E:

- E1. Entrance Canopy
- E2. Proposed Bike Storage 18 no.
- E3. Entrance Canopy/Entrance Sign
- E4. Events Yard
- E5. Work Yard
- E6. External Canopy (Building D)
- E7. Water Tank
- E8. External Canopy (Building A)
- E9. 4no. car parking spaces
- E10. Wheelie Bin Storage
- E11. Electric Vehicle Charging Points

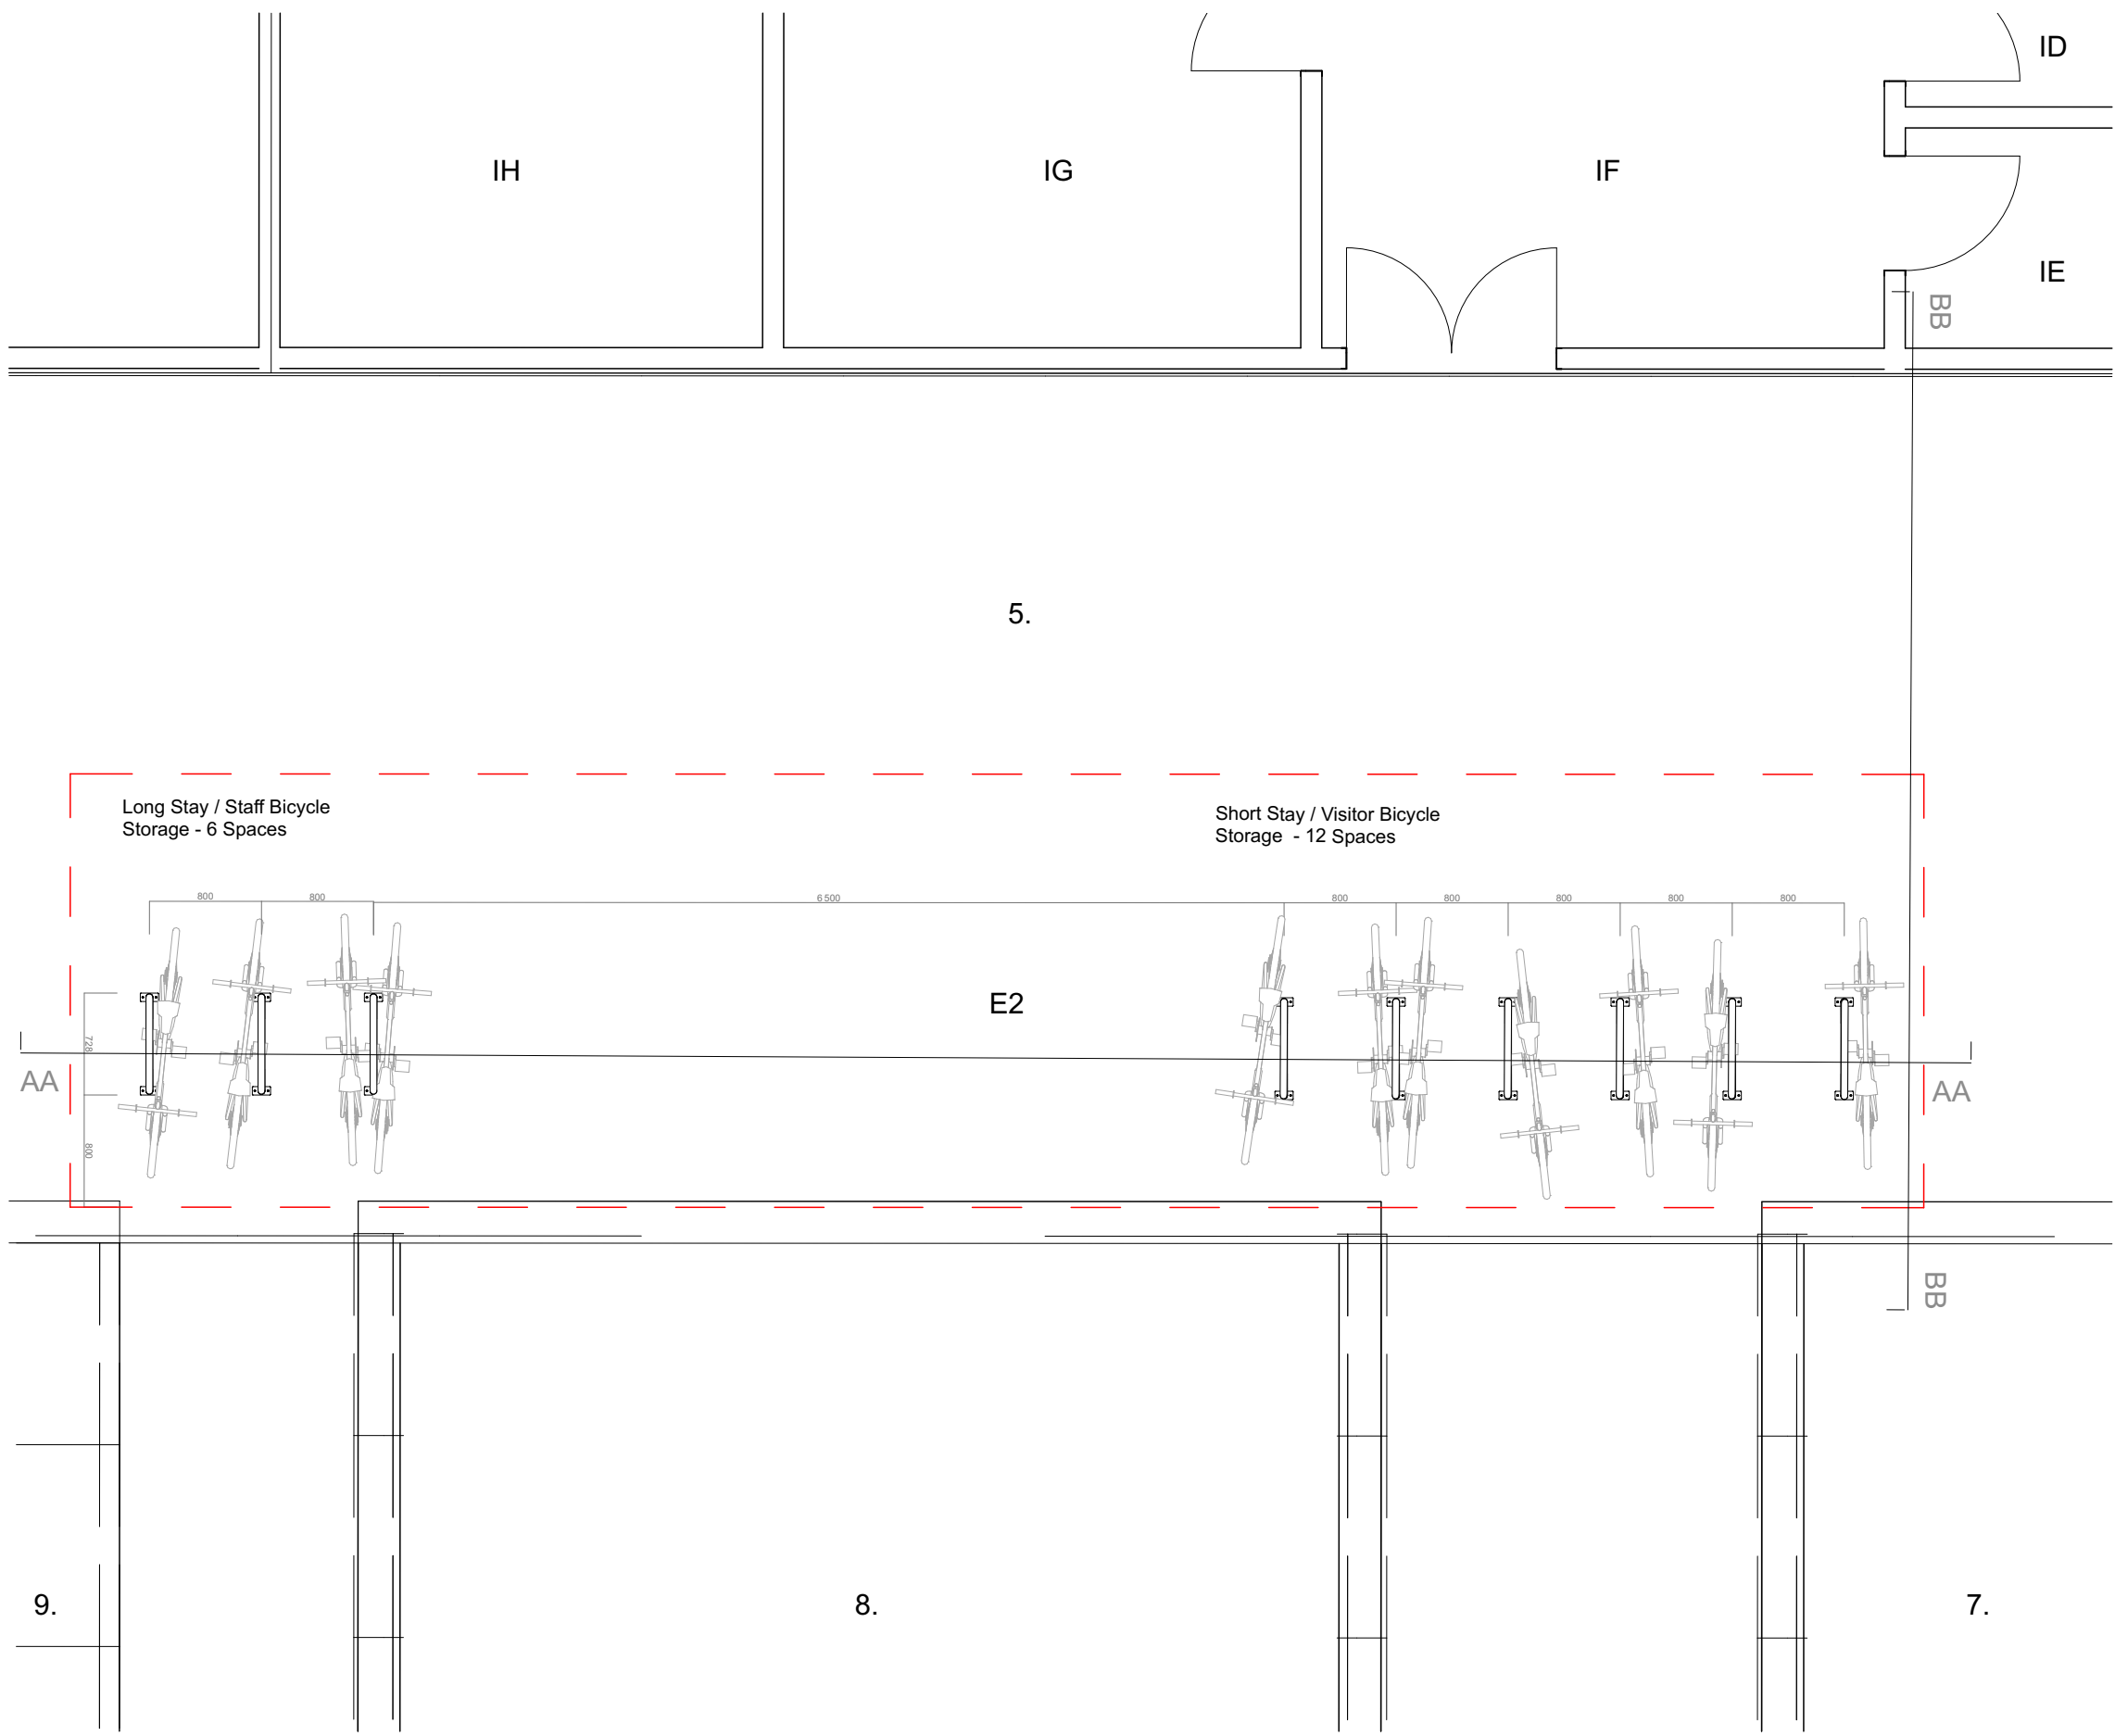


Bicycle Storage Plan - Total 18 Spaces



Section AA



Section BB

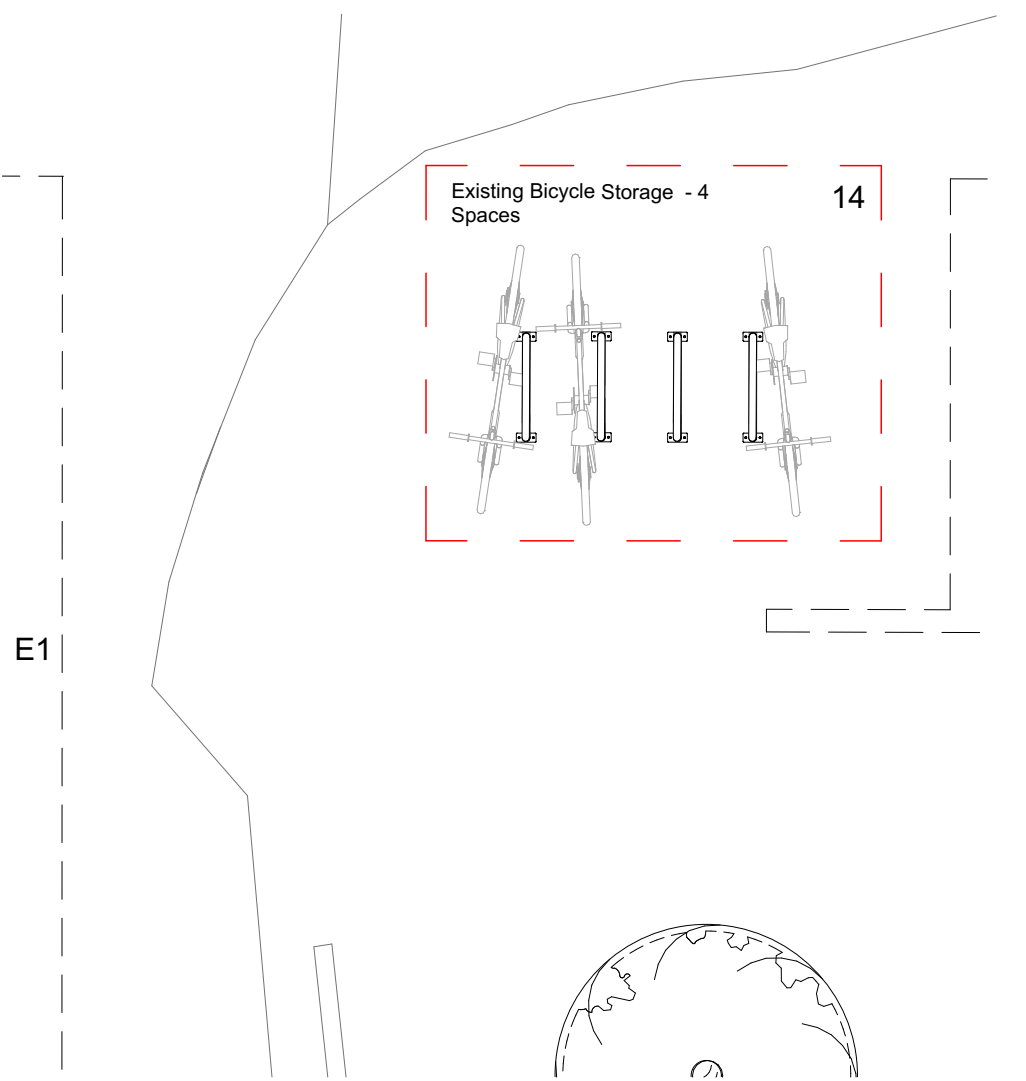


Existing Entrance Bicycle Storage Plan - Total 4 Spaces

- Site Boundary
- Development Boundary

Proposed Bicycle Storage Plan, Ground

Wolves Lane	Client: Organiclea CIC	Date 18/01/2023	Rev. 00	This drawing is to be read in conjunction with all related drawings. Do not scale from this drawing. All dimensions must be checked and verified on site before commencing any work or producing shop drawings. The originator should be notified immediately of any discrepancy. The drawing is copyright and remains the property of Practice Architecture LLP and Studio Gili LTD and is not to be reproduced without permission.	Practice Architecture LLP Studio Gili LTD Unit 15 Regents Studios 8 Andrews Road London E8 4GN E: info@practicearchitecture.co.uk E: mail@studio-gili.com	Unit 15 Regents Studios 8 Andrews Road London E8 4GN E: info@practicearchitecture.co.uk E: mail@studio-gili.com	Drawing No: WL_PL_101	Status: ☐ for information ☒ for planning ☐ for tender ☐ for construction
-------------	---------------------------	--------------------	------------	---	--	---	--------------------------	--

 

Scale 1:50 @ A2