



LOFT PLAN

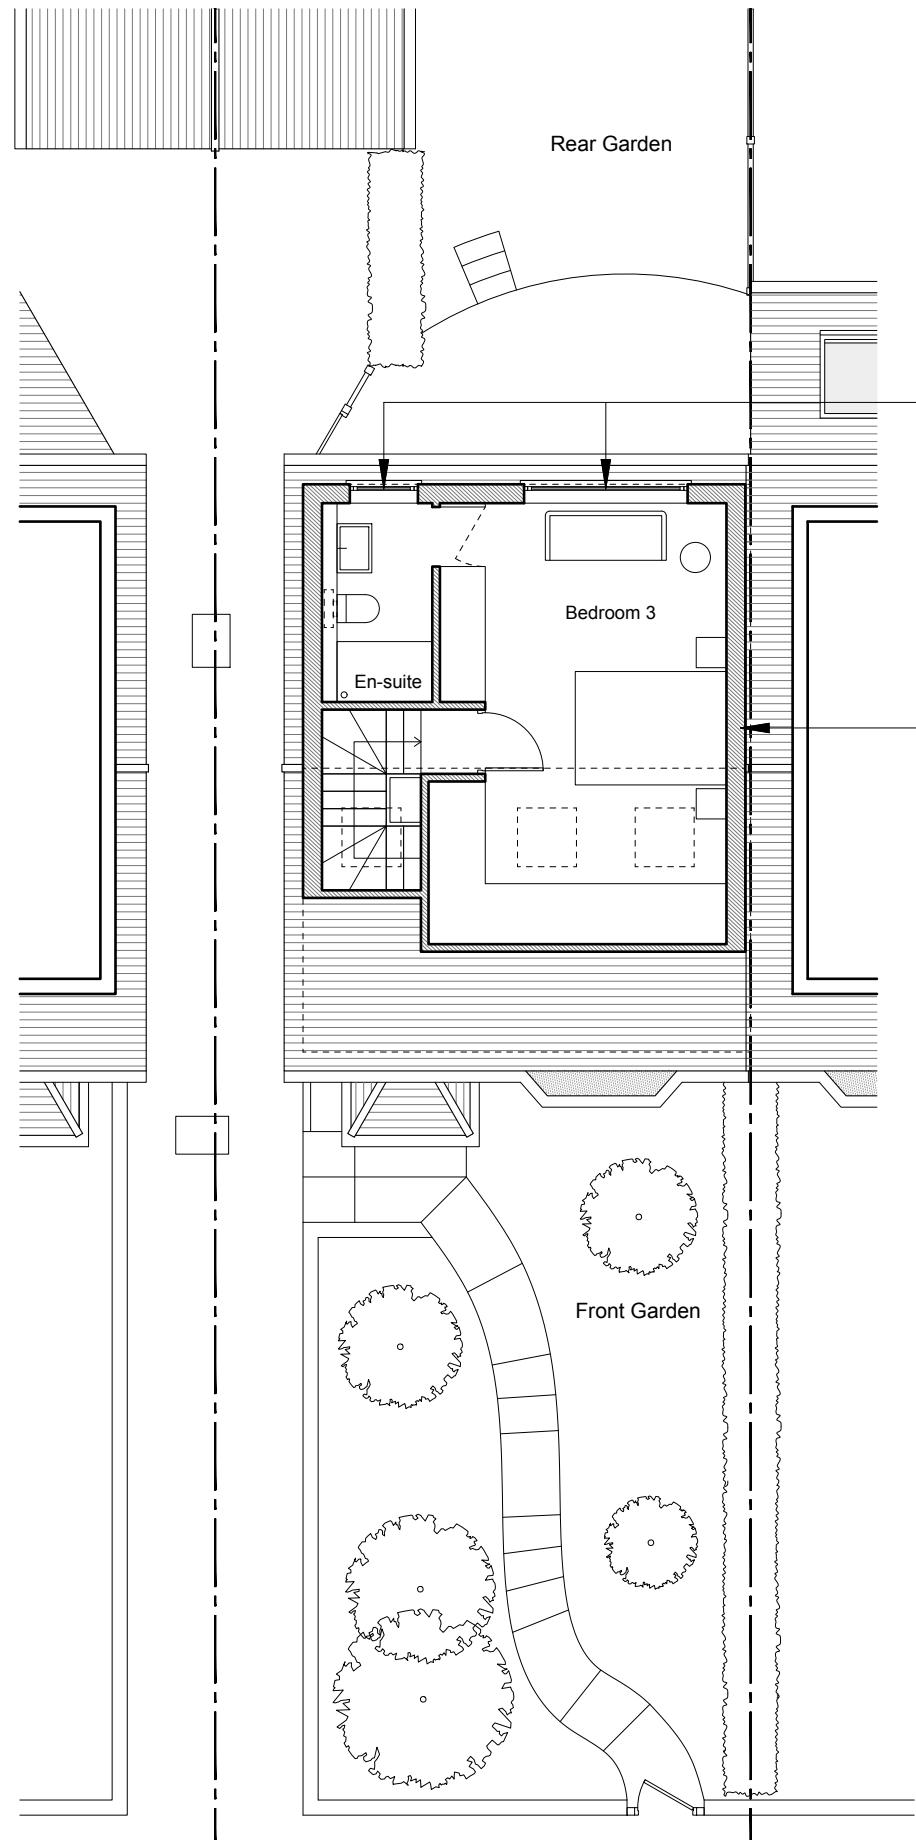

ROOF PLAN

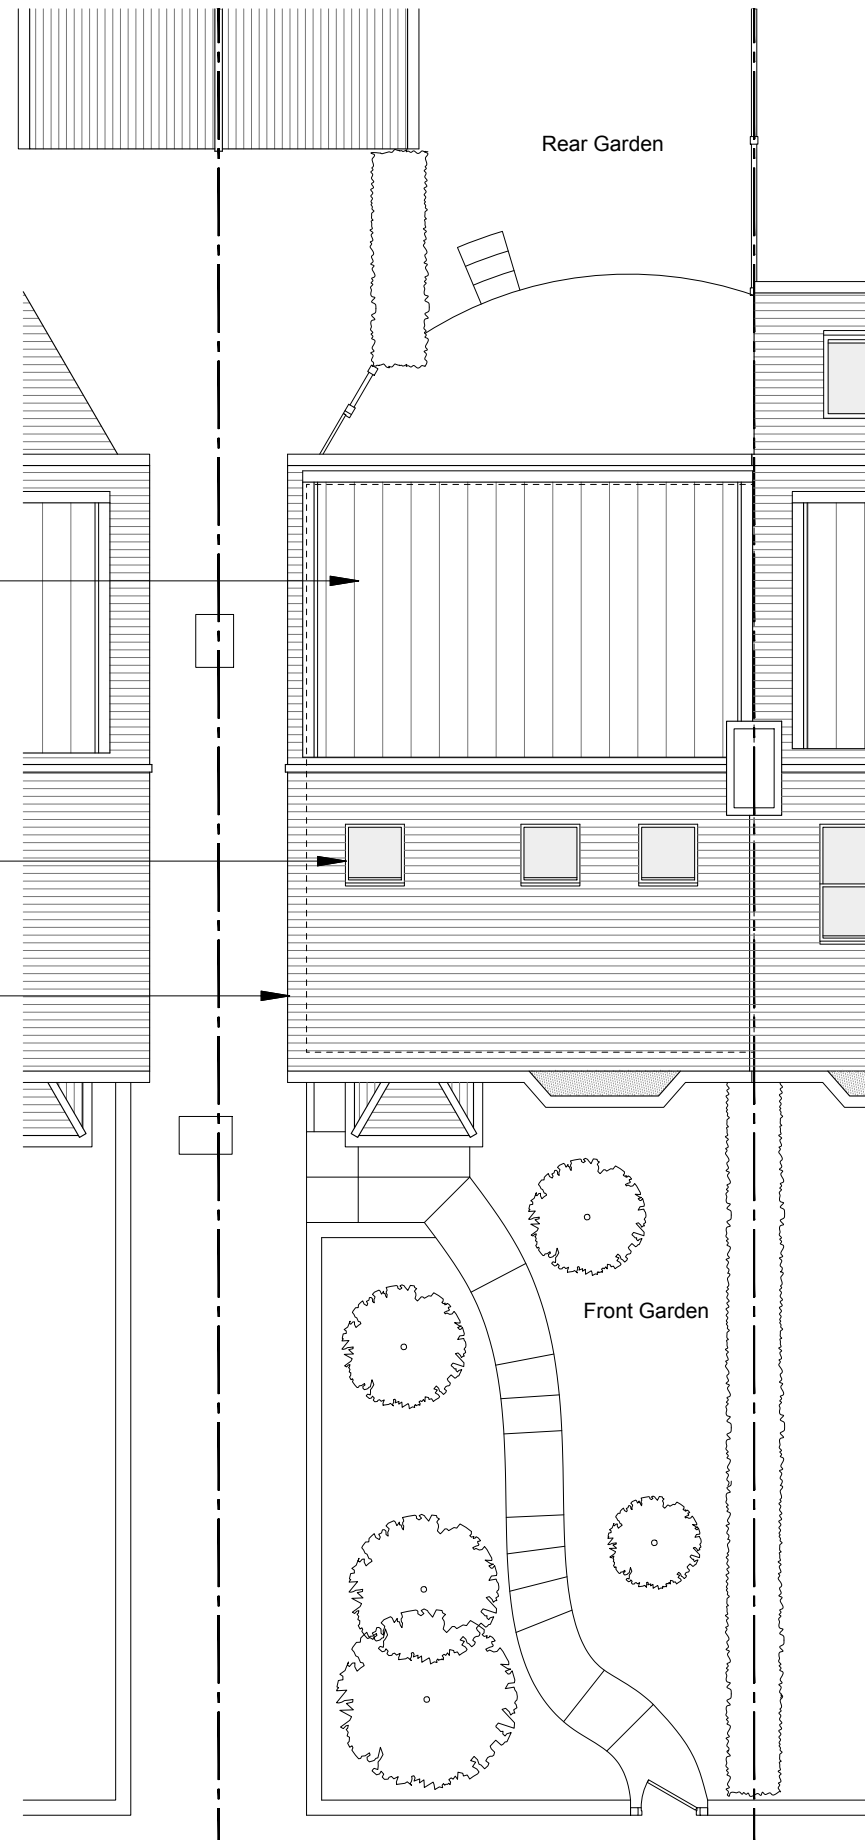

New double glazed PPC aluminium windows to new loft extension

Grey fibreglass roof and fascia boards to dormer

New dormer extension. Vertical hanging tiles to match existing roof

New pivot double glazed Velux windows will not protrude beyond 150mm from the existing front roof slope

New hip to gable extension

No.65 Muswell Hill Place

No.67 Muswell Hill Place

No.69 Muswell Hill Place

No.65 Muswell Hill Place

No.67 Muswell Hill Place

No.69 Muswell Hill Place

0 1 2 3 4 5

NOTES

DO NOT SCALE FROM THIS DRAWING EXCEPT FOR THE PURPOSES OF PLANNING AND BUILDING REGULATIONS. ALL DIMENSIONS TO BE CHECKED ON SITE.



REVISION: **DRAFT**

PROJECT TITLE

67 MUSWELL HILL PLACE

AURAA
STUDIO

www.auraa.studio

info@auraa.studio

1A Chalk Farm Parade

London NW3 2BN

TITLE

LOFT AND ROOF PLANS AS PROPOSED

DATE

03.11.2022

SCALE

1/100 @ A3

DRAWN

GC / RL

STATUS

INFORMATION

DRG No

2236_PA_110

REV: