

NOTES

DO NOT SCALE FROM THIS DRAWING EXCEPT FOR THE
PURPOSES OF PLANNING AND BUILDING REGULATIONS.
ALL DIMENSIONS TO BE CHECKED ON SITE.



REVISION: DRAFT

PROJECT TITLE

67 MUSWELL HILL PLACE

AURAA
STUDIO

www.auraa.studio	1A Chalk Farm Parade
info@auraa.studio	London NW3 2BN

TITLE

LOFT AND ROOF PLANS AS
EXISTING

DATE	03.11.2022
------	------------

SCALE 1/100 @ A3


DRAWN	GC / RL
-------	---------

STATUS	INFORMATION
--------	-------------

DRG No	2236_EX_110
--------	-------------

EV:

LOFT PLAN

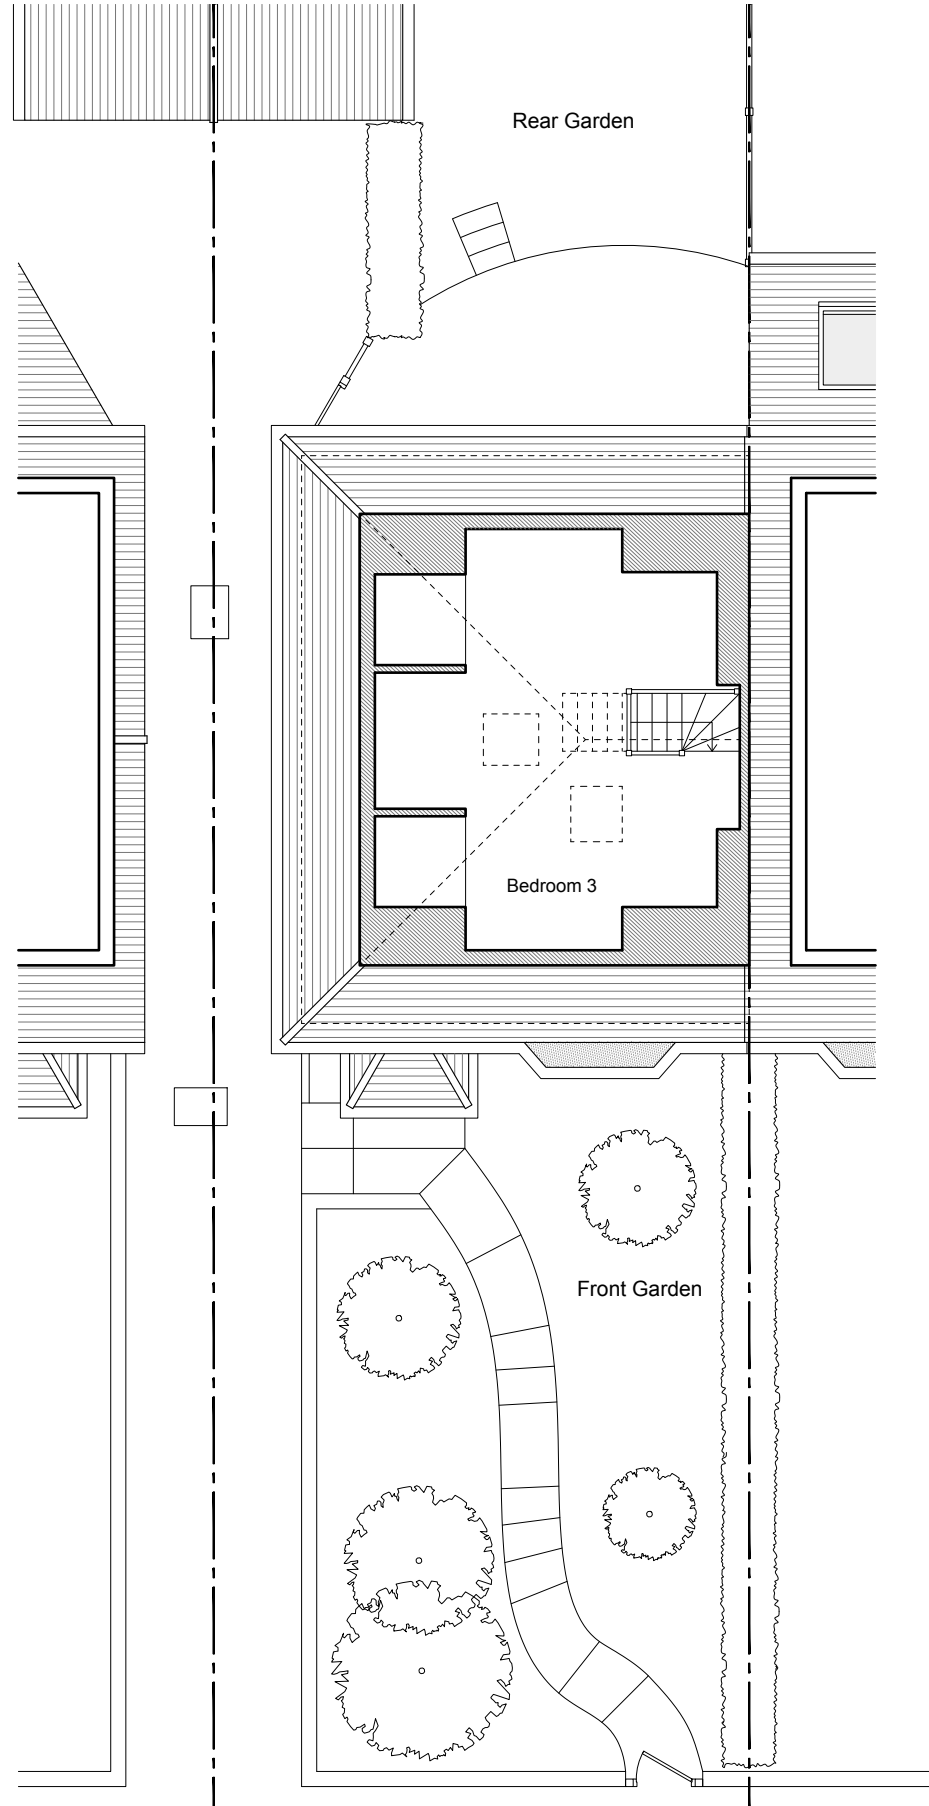


No.65 Muswell Hill Place

No.67 Muswell Hill Place

No.69 Muswell Hill Place

ROOF PLAN

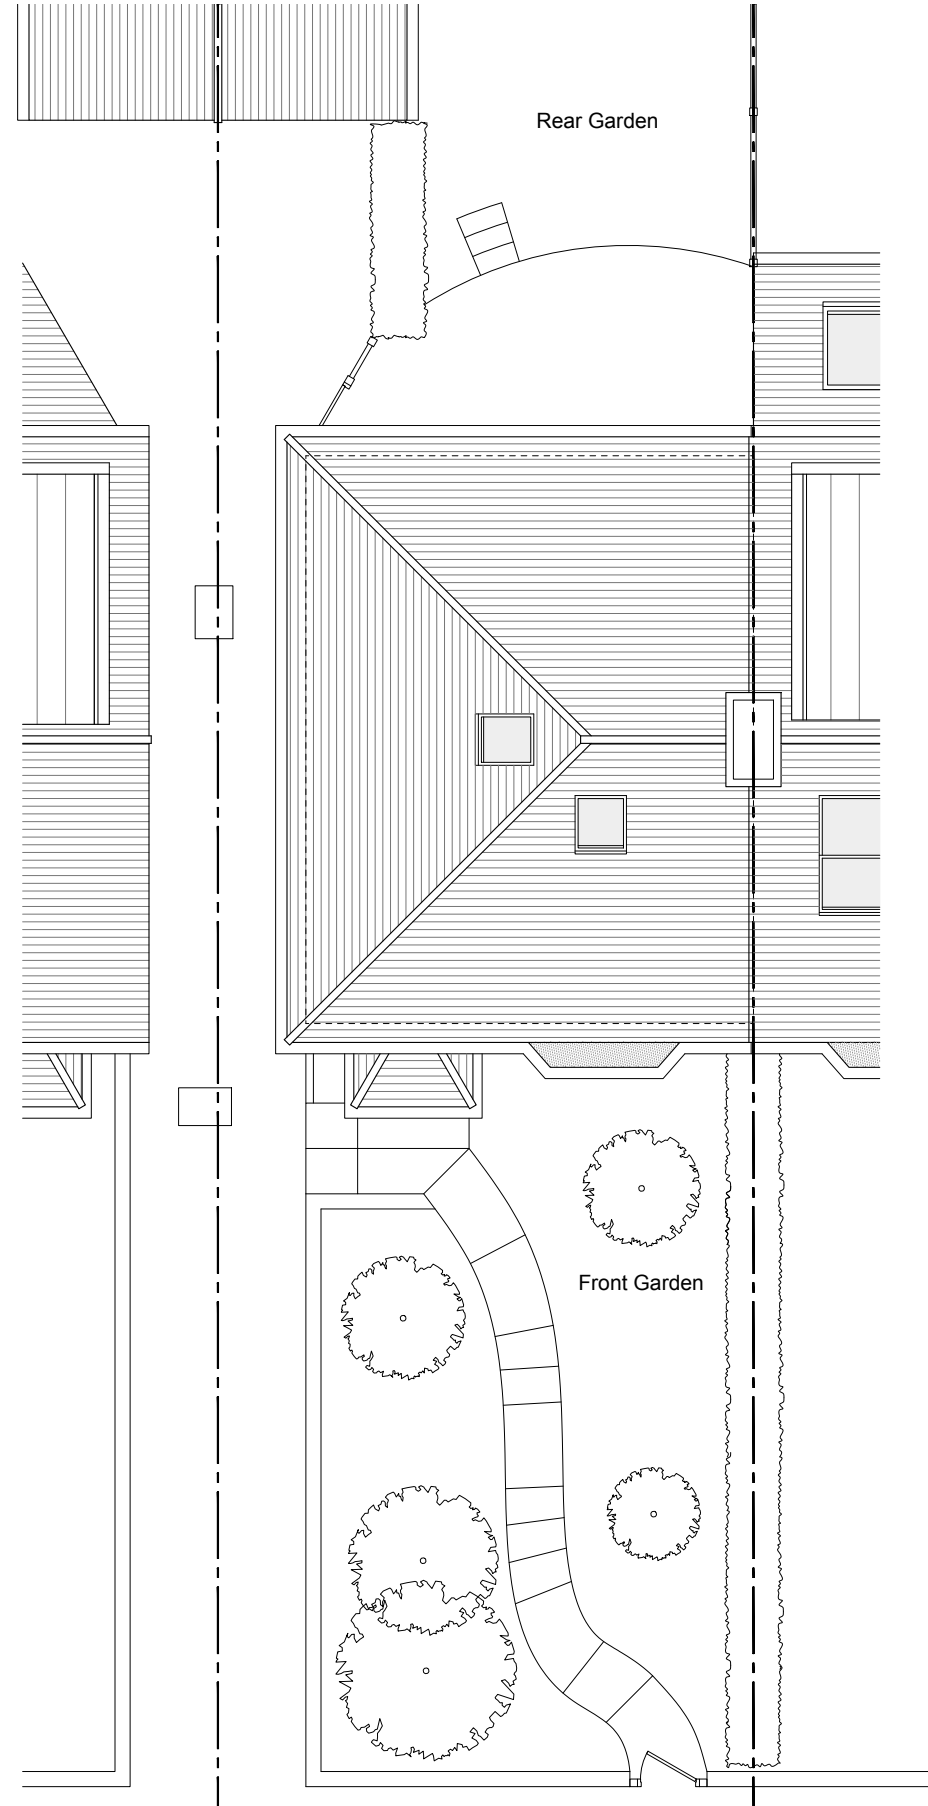

No.65 Muswell Hill Place

No.67 Muswell Hill Place

No.69 Muswell Hill Place

