


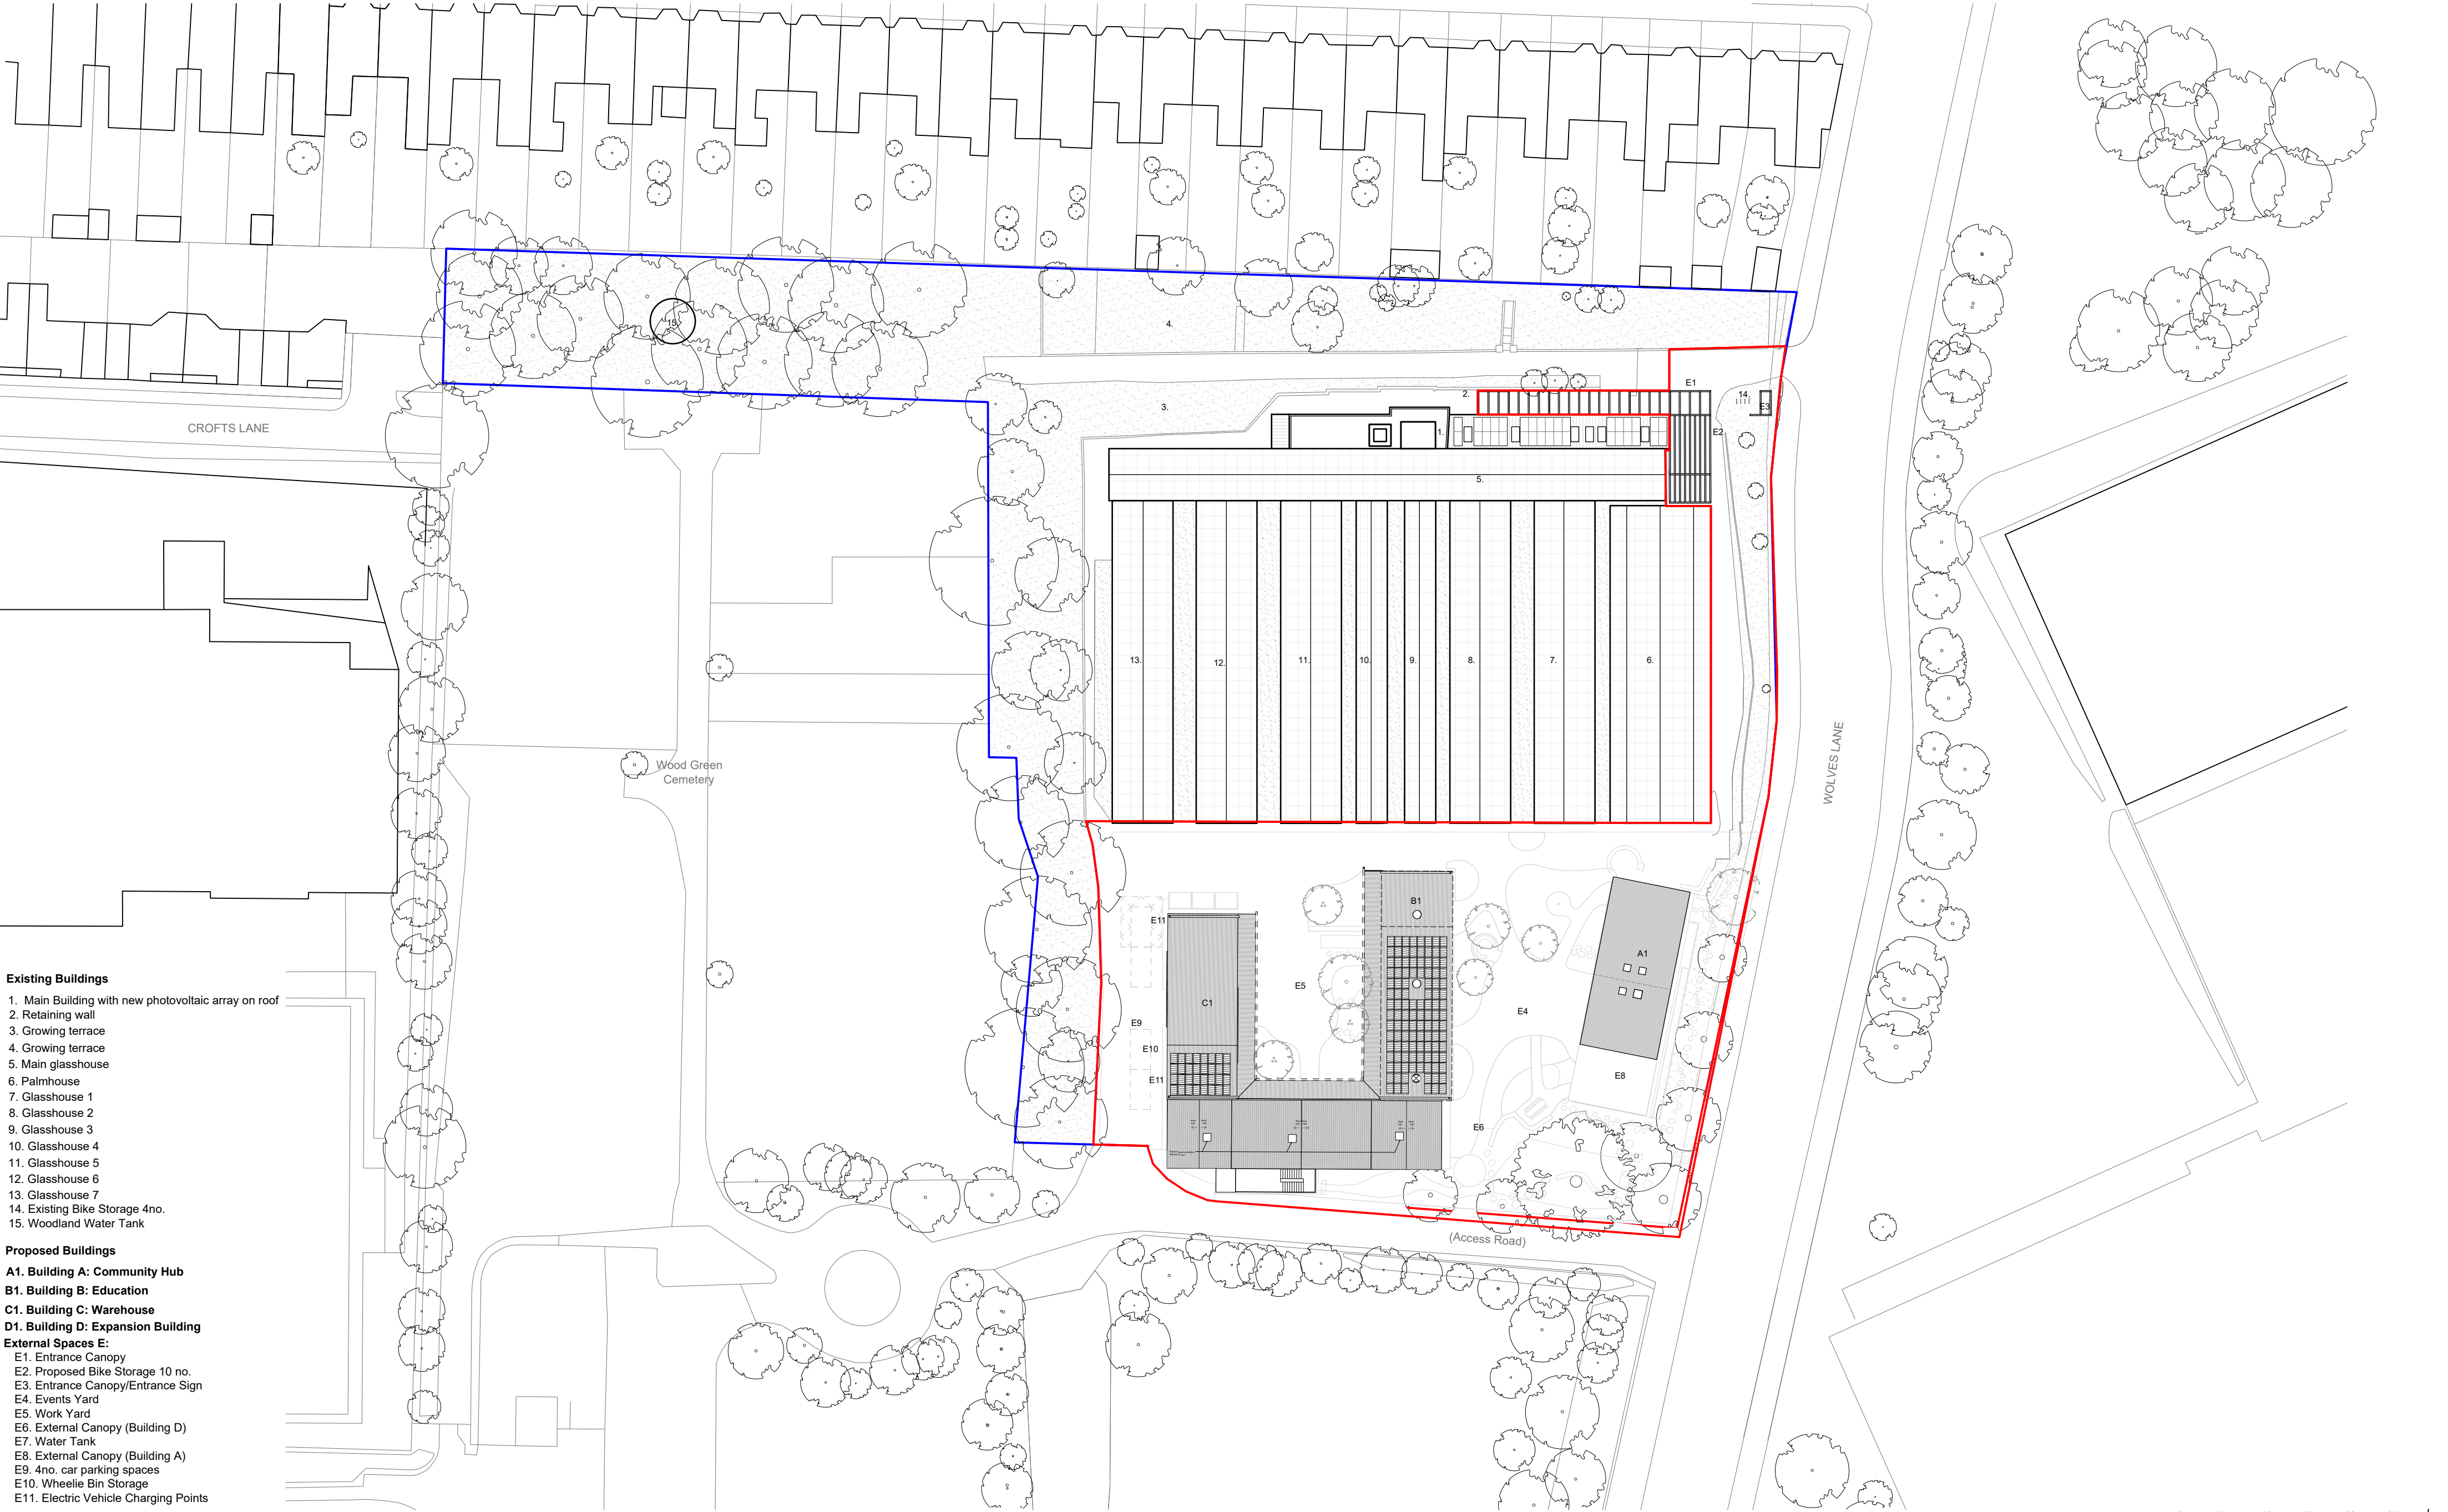

Existing Buildings

1. Main Building with new photovoltaic array on roof
2. Retaining wall
3. Growing terrace
4. Growing terrace
5. Main glasshouse
6. Palmhouse
7. Glasshouse 1
8. Glasshouse 2
9. Glasshouse 3
10. Glasshouse 4
11. Glasshouse 5
12. Glasshouse 6
13. Glasshouse 7
14. Existing Bike Storage 4no.
15. Woodland Water Tank

Proposed Buildings

A1. Building A: Community Hub

B1. Building B: Education

C1. Building C: Warehouse

D1. Building D: Expansion Building

External Spaces E:

- E1. Entrance Canopy
- E2. Proposed Bike Storage 10 no.
- E3. Entrance Canopy/Entrance Sign
- E4. Events Yard
- E5. Work Yard
- E6. External Canopy (Building D)
- E7. Water Tank
- E8. External Canopy (Building A)
- E9. 4no. car parking spaces
- E10. Wheelie Bin Storage
- E11. Electric Vehicle Charging Points

Site Boundary

Development Boundary

Proposed Site Plan, Roof

Wolves Lane	Client: Organiclea CIC	Date: 24/01/2023	Rev.: 02	This drawing is to be read in conjunction with all related drawings. Do not scale from this drawing. All dimensions must be checked and verified on site before commencing any work or producing shop drawings. The originator should be notified immediately of any discrepancy. This drawing is copyright and remains the property of Practice Architecture LLP and Studio Gili LTD and is not to be reproduced without permission.	Practice Architecture LLP Studio Gili LTD Unit 15 Regents Studios 8 Andrews Road London E8 4JN E: info@practicearchitecture.co.uk E: mail@studio-gili.com	Word SPACE, Studio 3, 11 Oakfield Road London Borough of Redbridge IG1 1EP E: mail@studio-gili.com	Drawing No: WL_PL_01	Status: ☐ for information ☒ for planning ☐ for tender ☐ for construction
-------------	---------------------------	---------------------	-------------	--	--	---	-------------------------	--