





Existing Rear Elevation
Scale 1:100

Proposed Rear Elevation
Scale 1:100

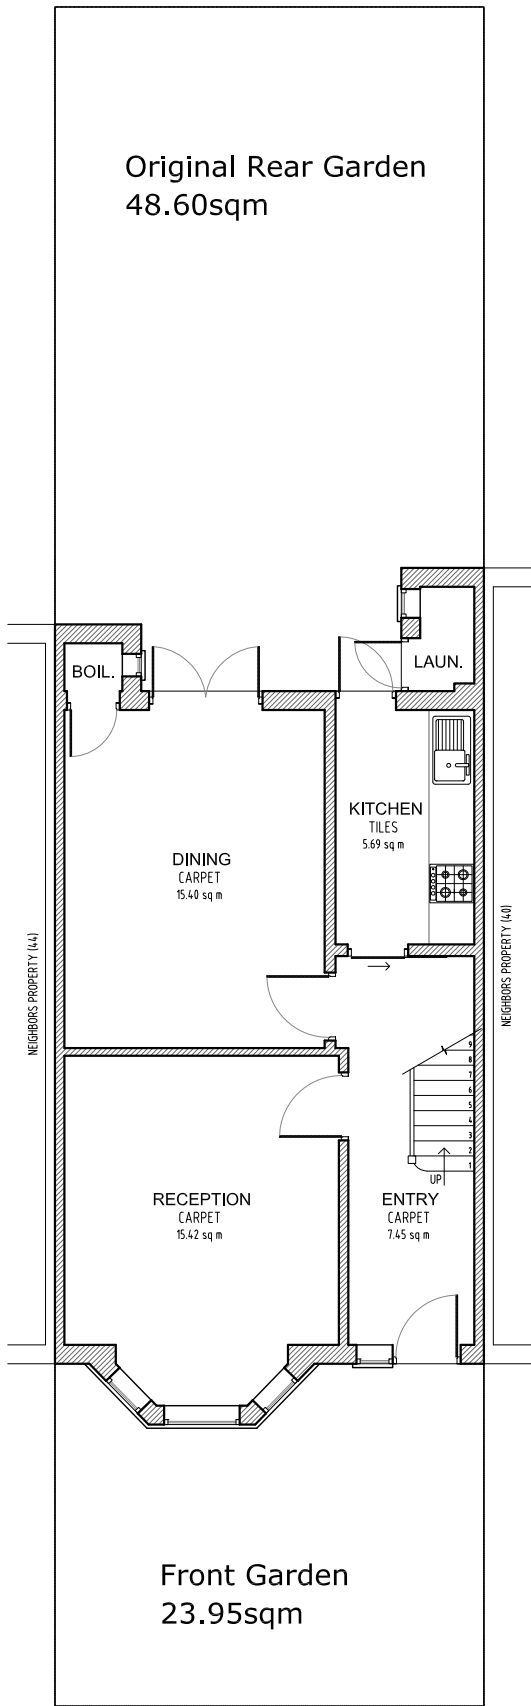

Existing Ground Floor
Scale 1:100

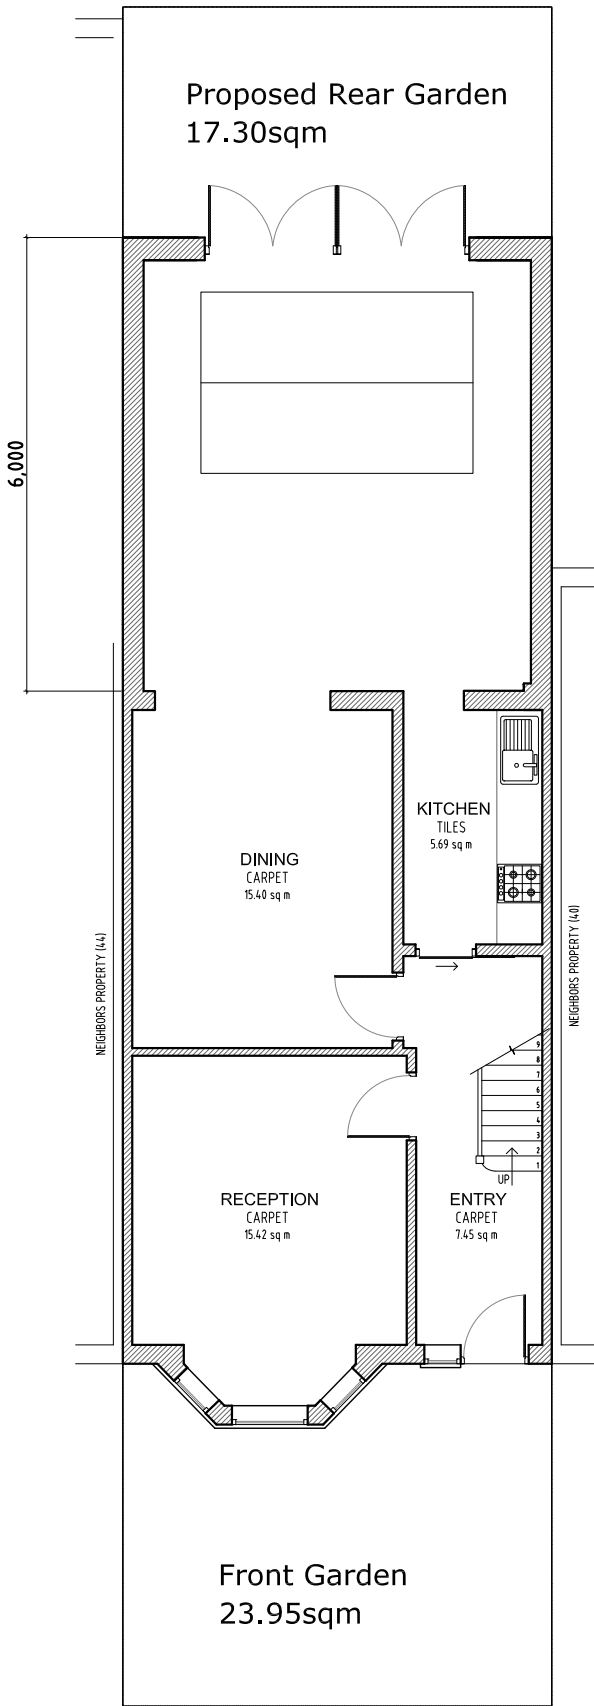

Proposed Ground Floor
Scale 1:100

Original Rear Garden
48.60sqm

NOTES
The contractors are to check all the dimensions, levels, drain runs and general condition of the site before works commence.

All works are to be carried out in accordance with current Building Regulations, British Standards, Code of Practice and Local Authority Requirements.



info@ajsplanning.co.uk
020 81501820

Project: 42 Rostrevor Avenue, London N15 6LP	
Title: Existing & Proposed Ground Floor & Rear Elevation	
Date: 25.01.23	Scale: 1:100 @ A3
Dwg. No. RV.42.EX&PR.101	Rev: 0