



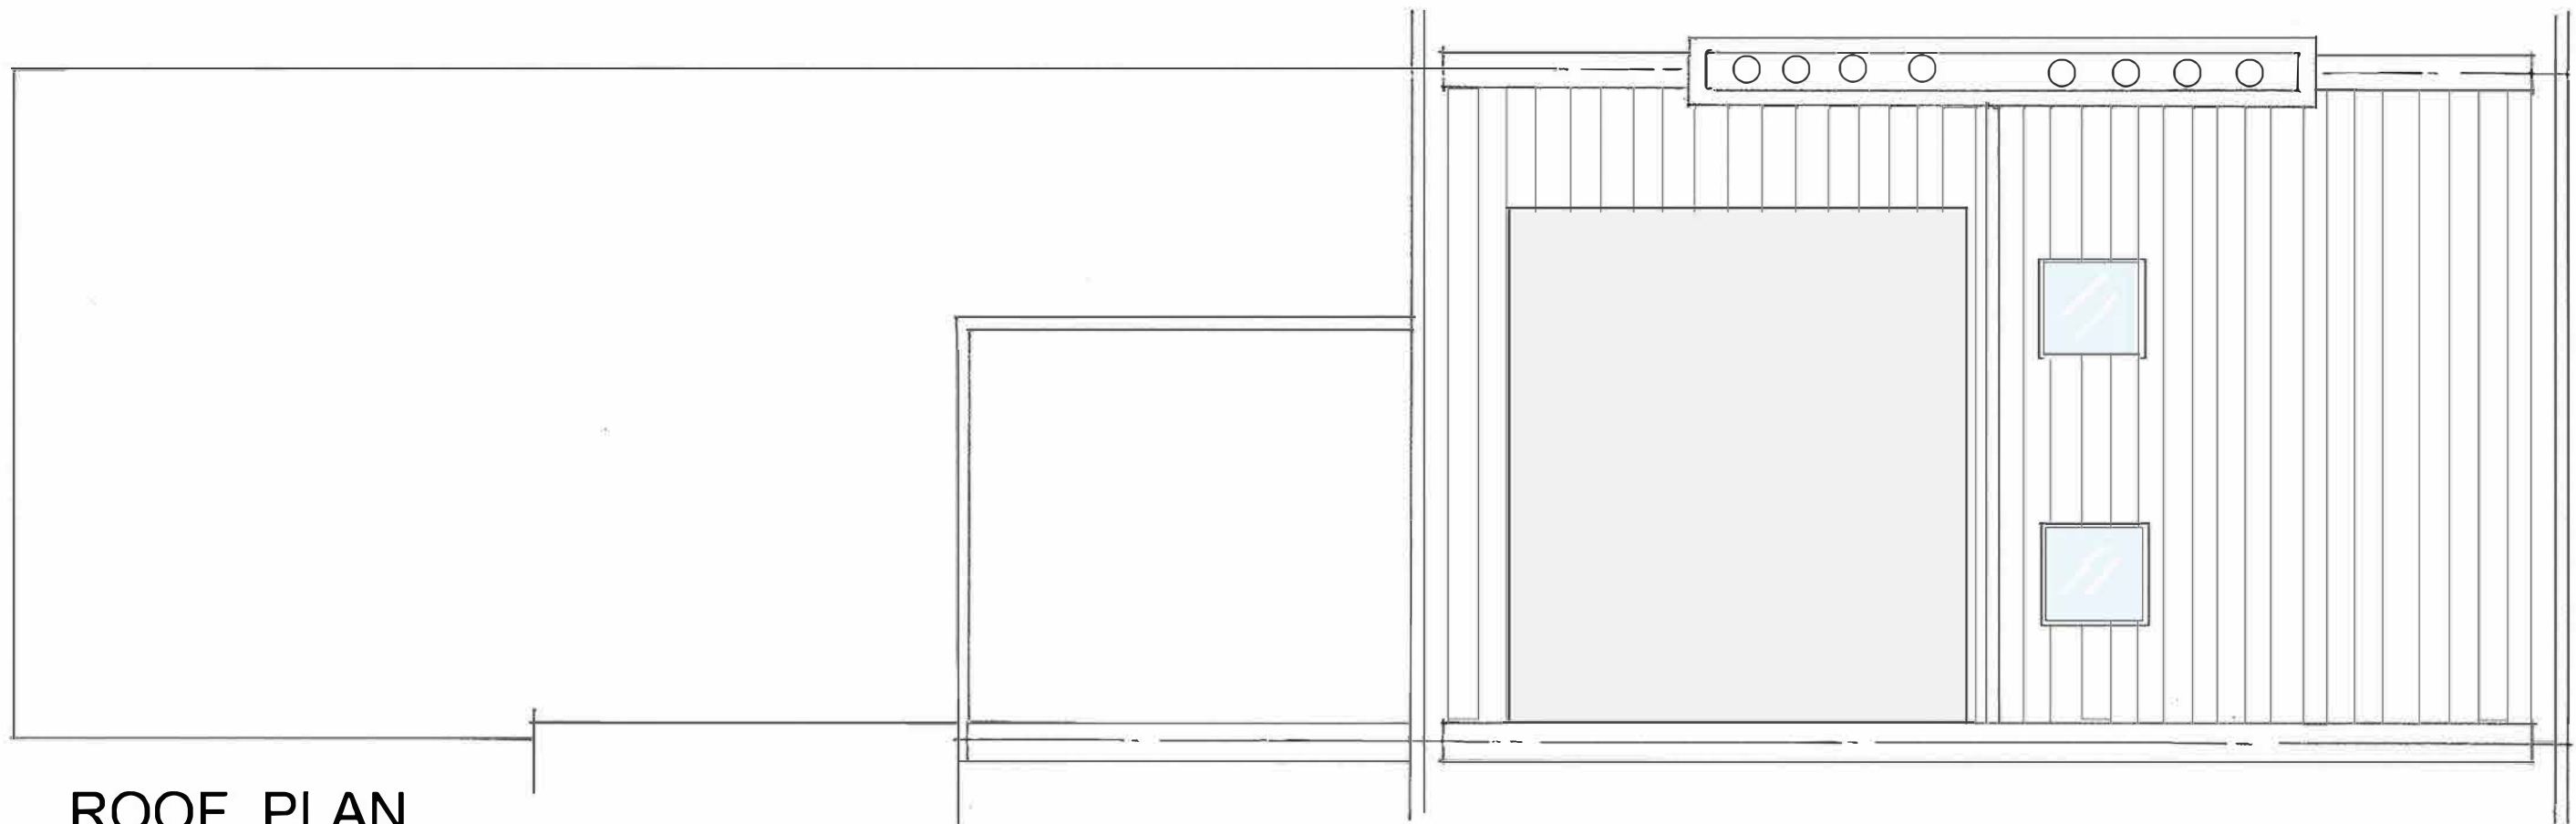

ROOF PLAN

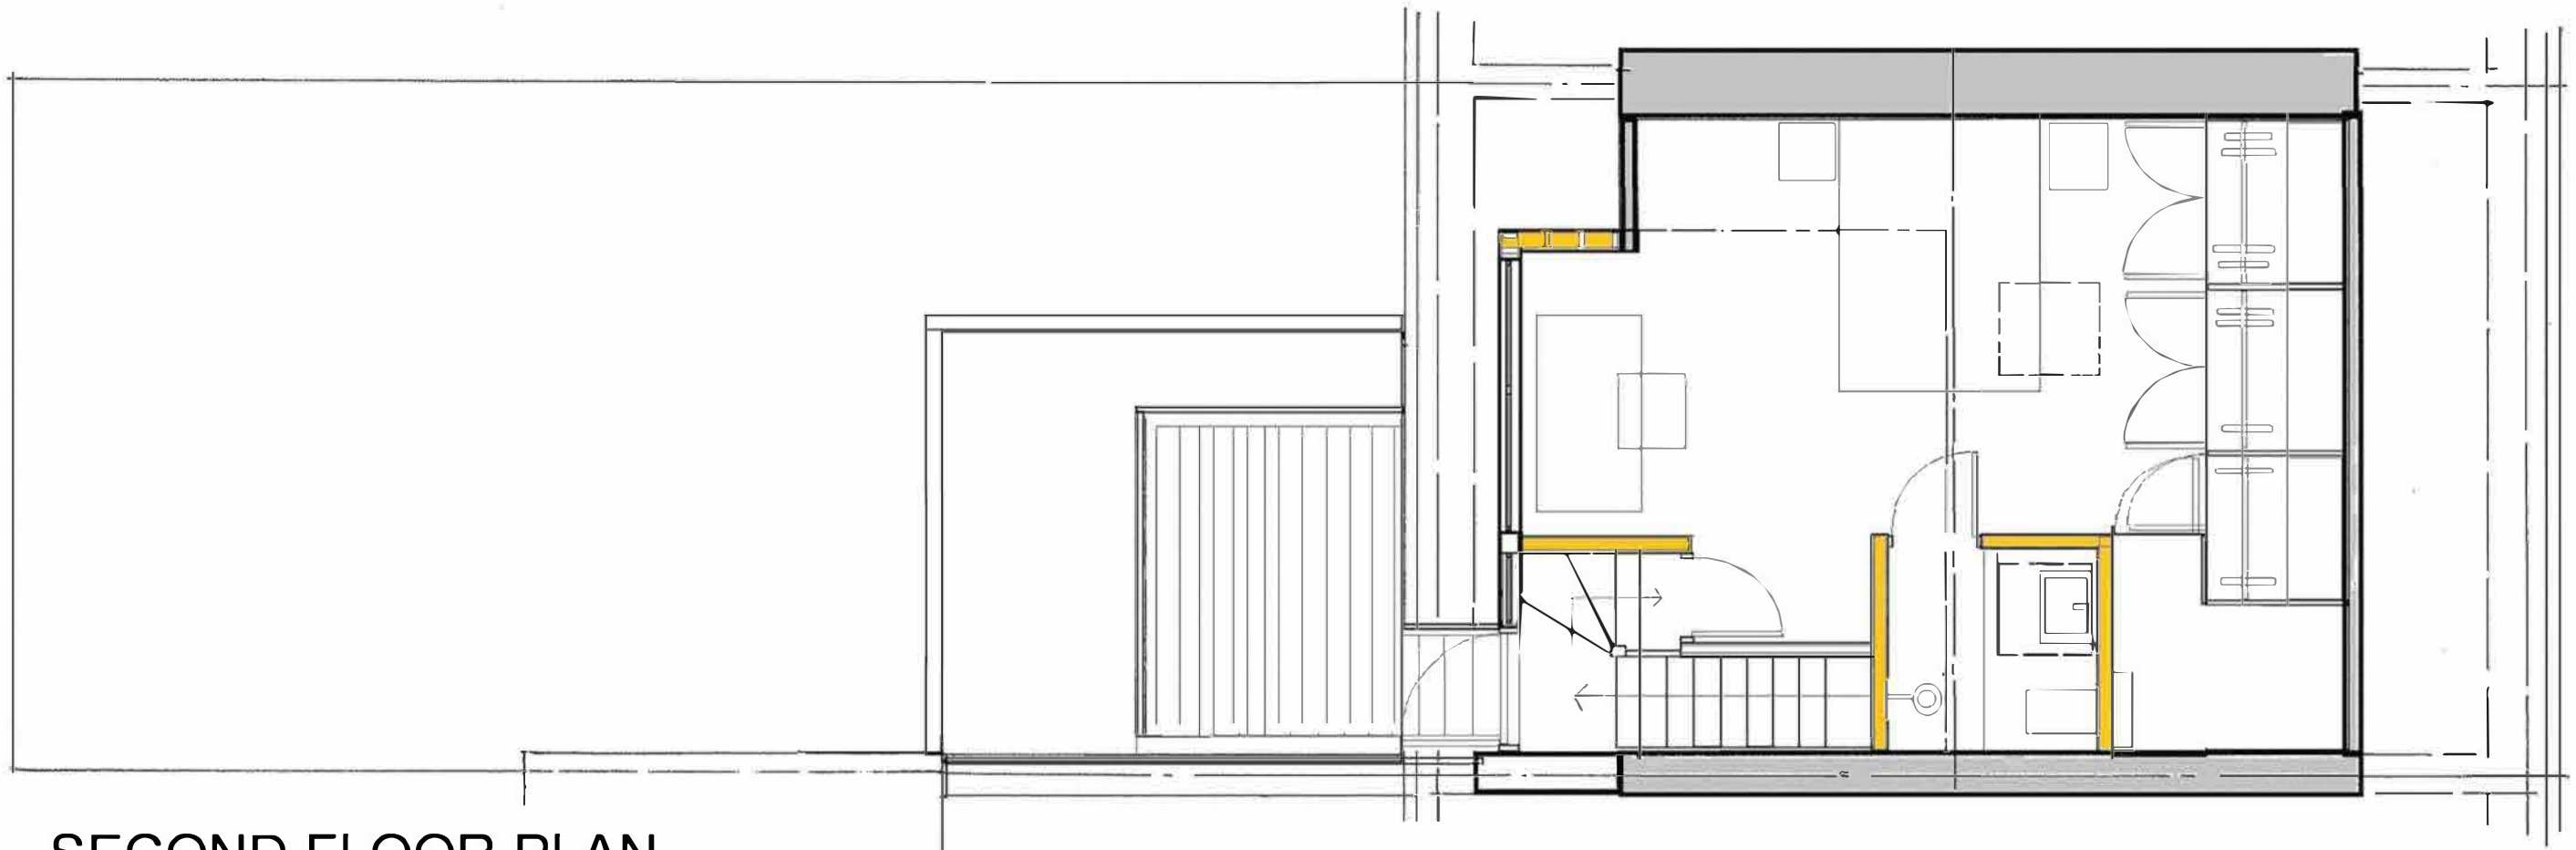

SECOND FLOOR PLAN



archplan

architects and property management

1 Millfield Place, Highgate, London N6 6JP
Tel: 020 8341 5628 e-mail: archplan@hotmail.com

Date
**JAN
2023**
Drawn by

Checked by


Scale
**1:50
At A3**

Project
**48 MOUNT PLEASANT CR
LONDON N4 4HP
SECOND AND ROOF PLANS**

Title **AS PROPOSED**

Drawing no
MP/ 21

Copyright
Archplan 2023

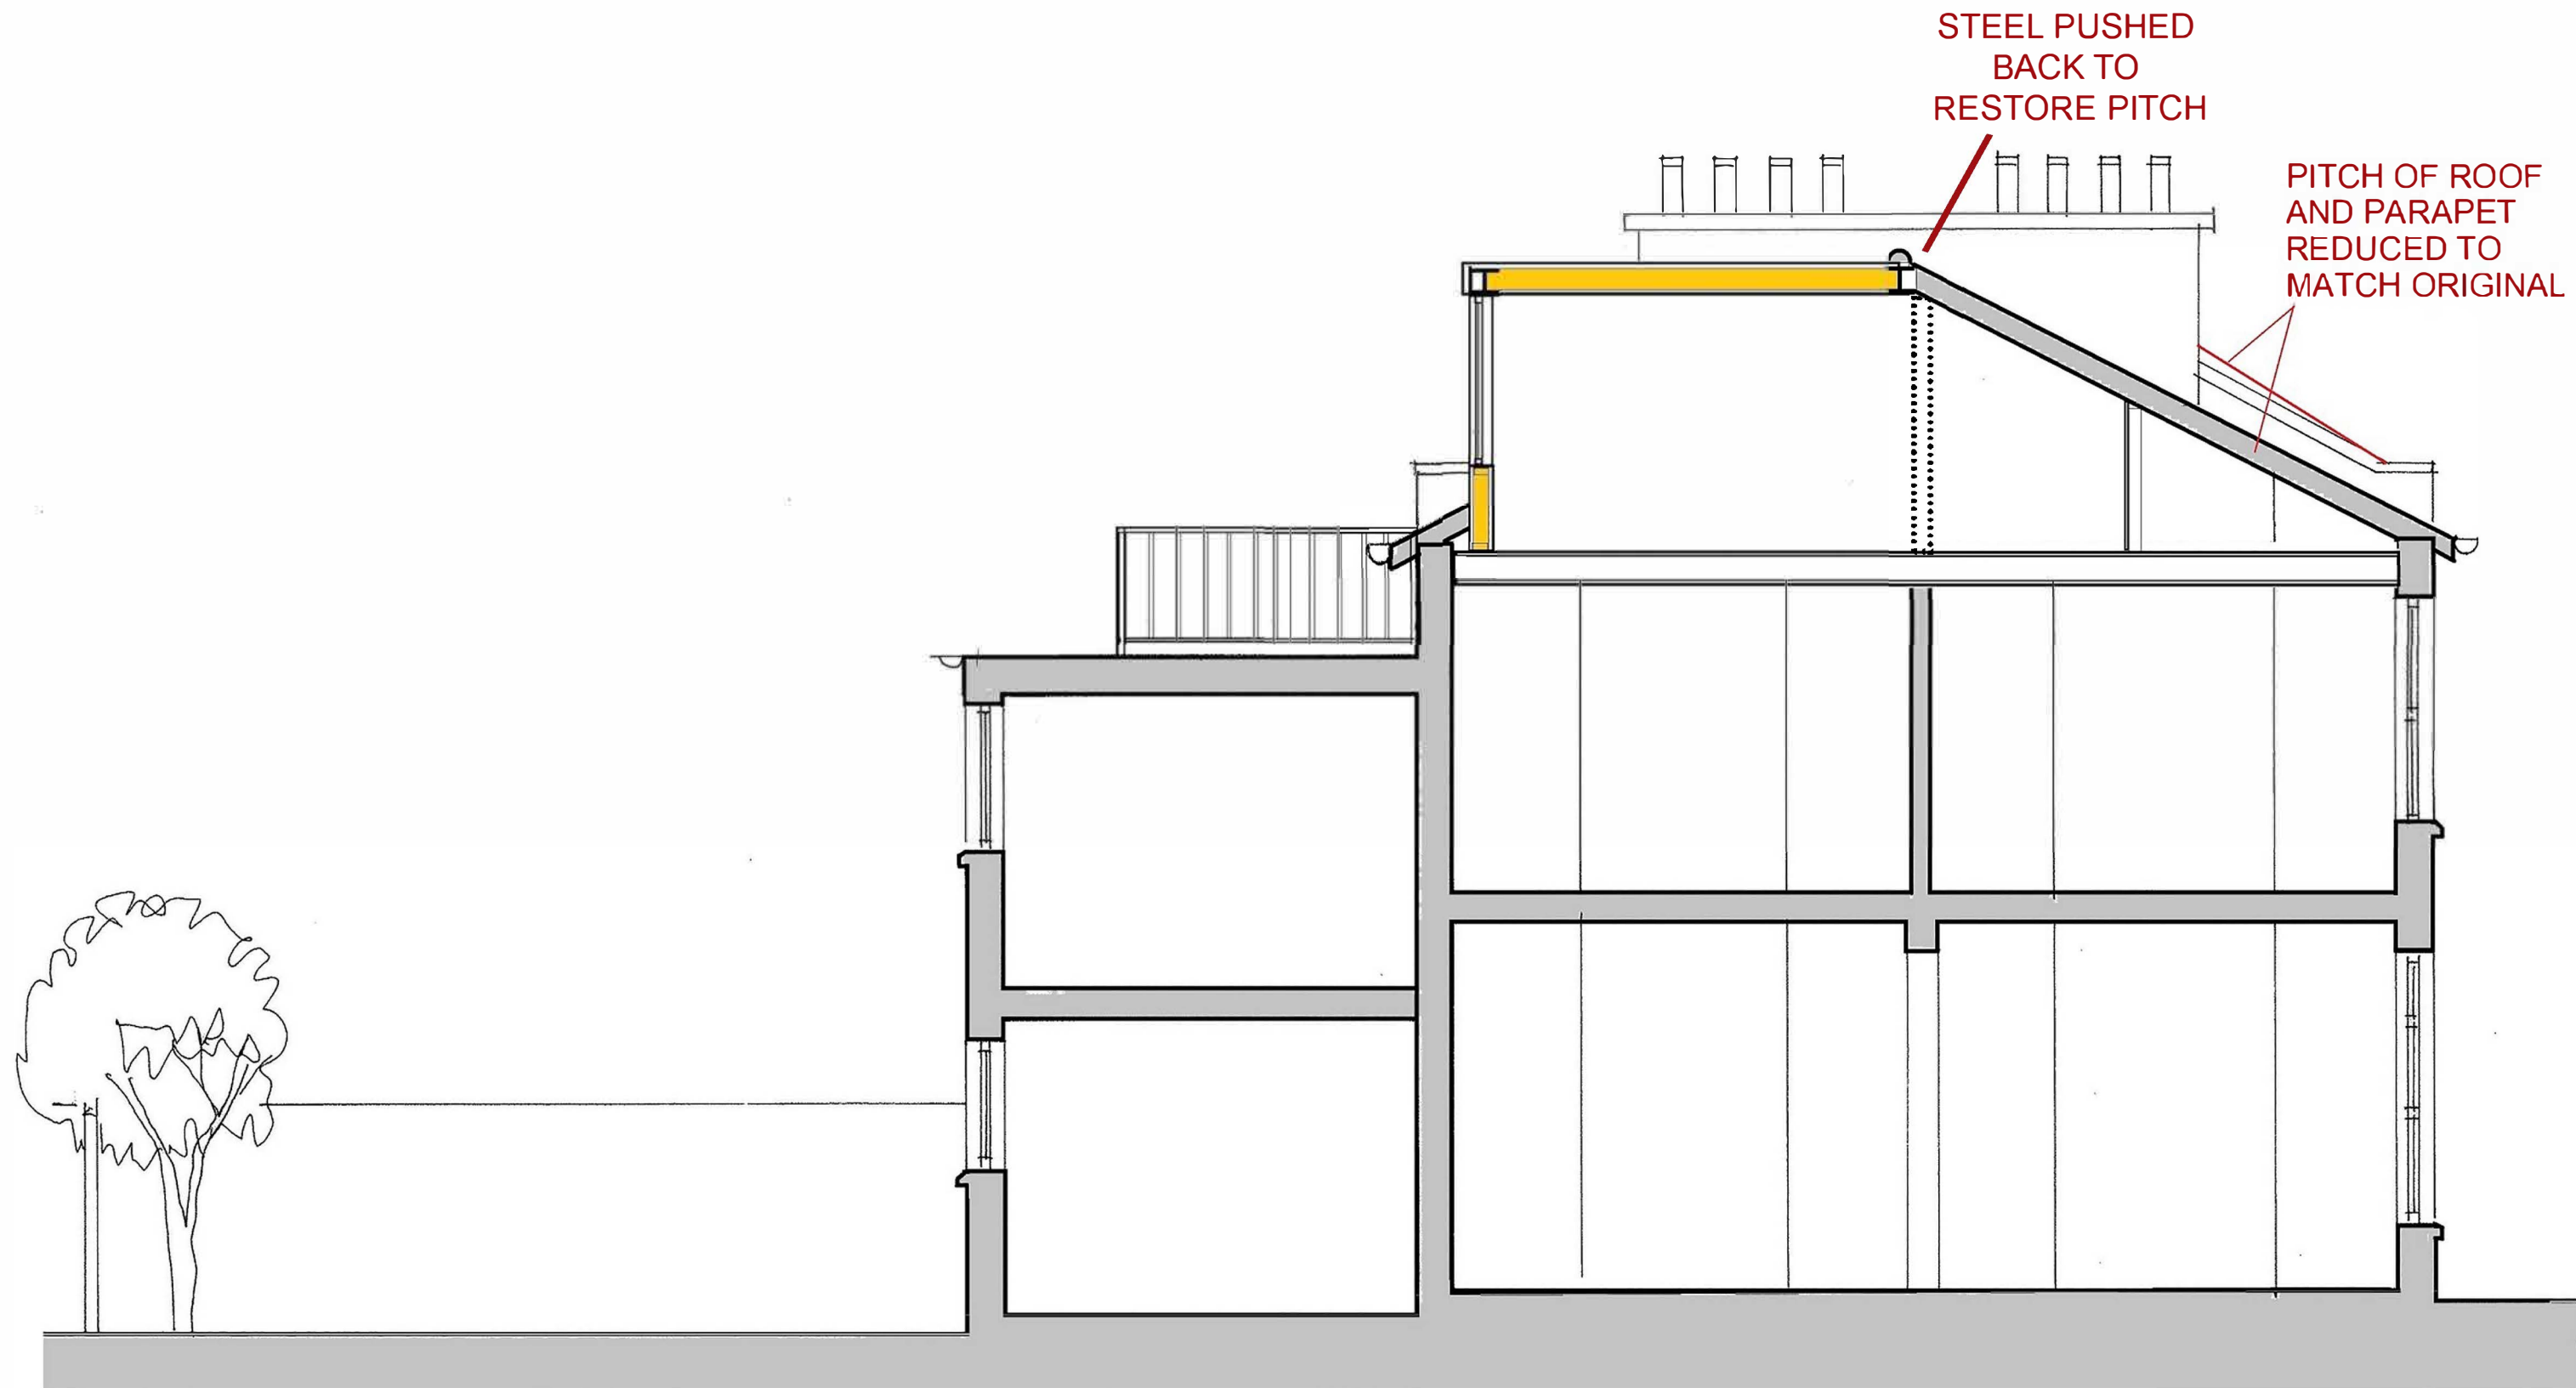

archplan

architects and property management

1 Millfield Place, Highgate, London N6 6JP
Tel: 020 8341 5628 e-mail: archplan@hotmail.com

Date
**JAN
2023**
Drawn by

Checked by


Scale
1:50
At A3

Project
**48 MOUNT PLEASANT CR
LONDON N4 4HP
SECTION A-A
AS PROPOSED**

Title

Drawing no
MP/ 22

Copyright
Archplan 2023

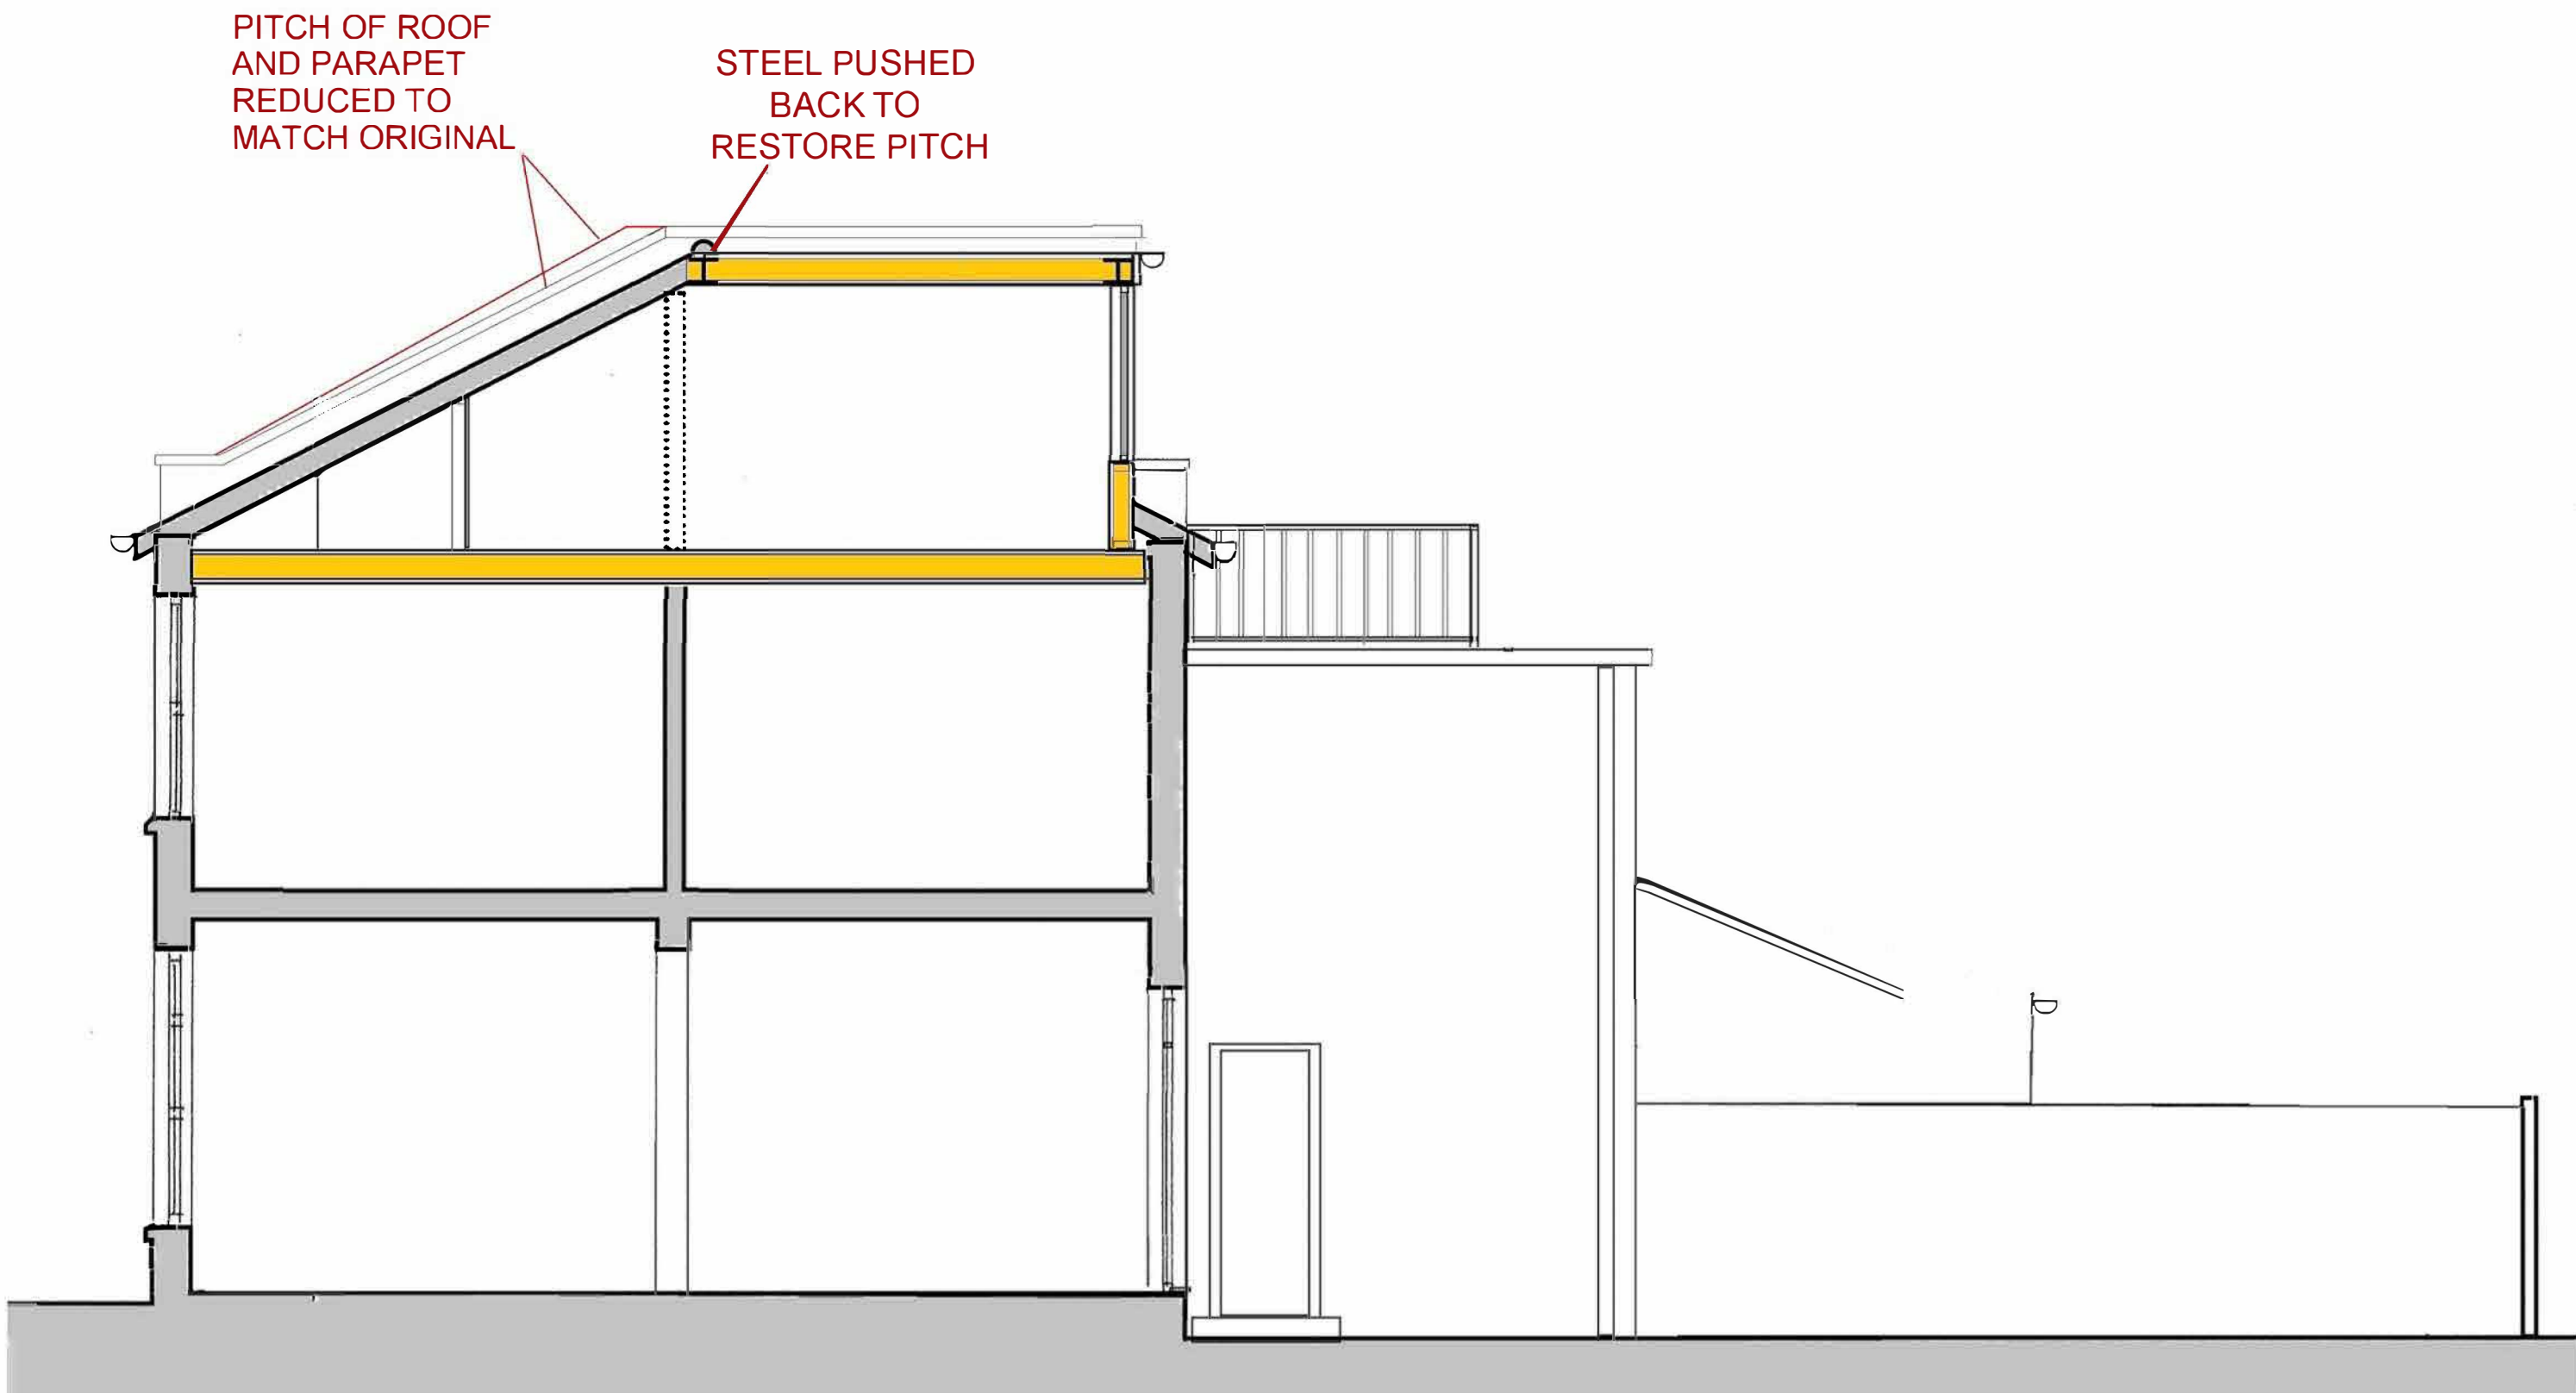

archplan

architects and property management

1 Millfield Place, Highgate, London N6 6JP
Tel: 020 8341 5628 e-mail: archplan@hotmail.com

Date
**JAN
2023**
Drawn by

Checked by

Scale
1:50
At A3

Project
**48 MOUNT PLEASANT CR
LONDON N4 4HP
SECTION B - B
AS PROPOSED**

Drawing no
MP/ 23

Copyright
Archplan 2023



REAR ELEVATION



FRONT ELEVATION



archplan

architects and property management
1 Millfield Place, Highgate, London N6 6JP
Tel: 020 8341 5628 e-mail: archplan@hotmail.com

Date
**JAN
2023**
Drawn by

Checked by

Scale
**1:50
At A3**

Project
**48 MOUNT PLEASANT CR
LONDON N4 4HP
ELEVATIONS
AS PROPOSED**

Drawing no
MP/ 24

Copyright
Archplan 2023