




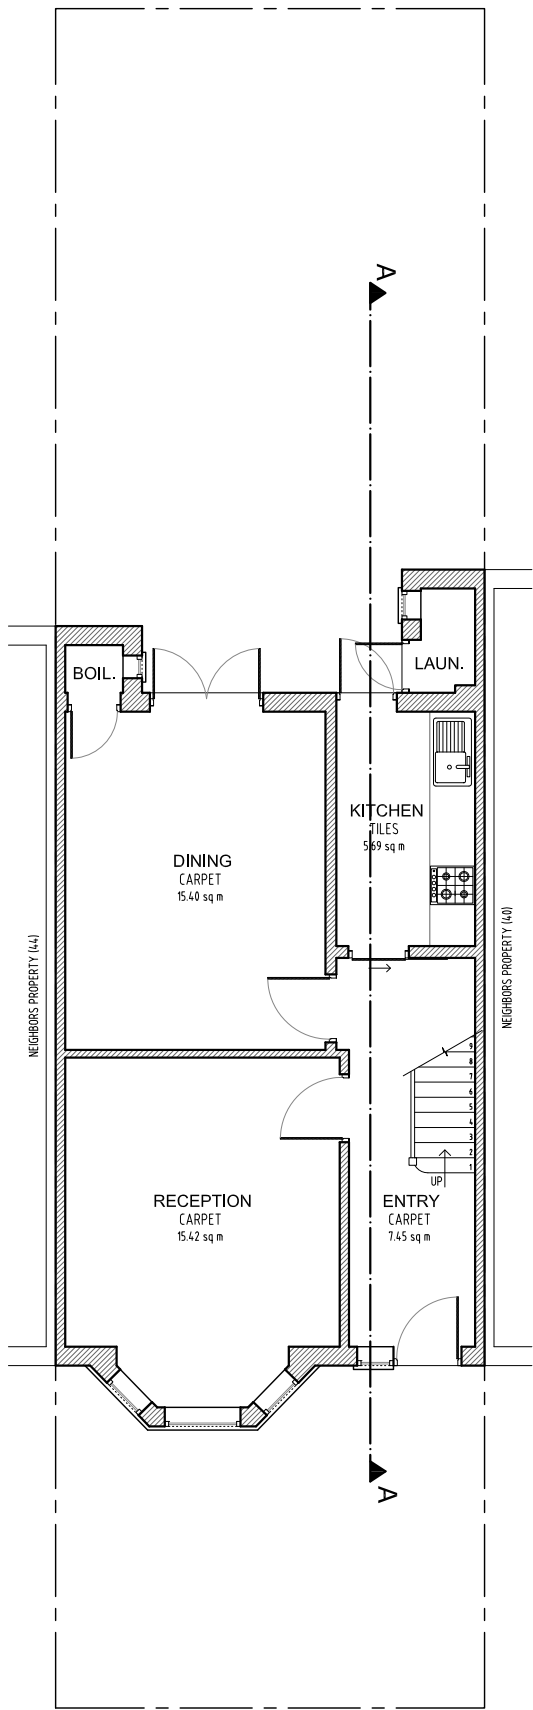


Existing Ground Floor
Scale 1:100

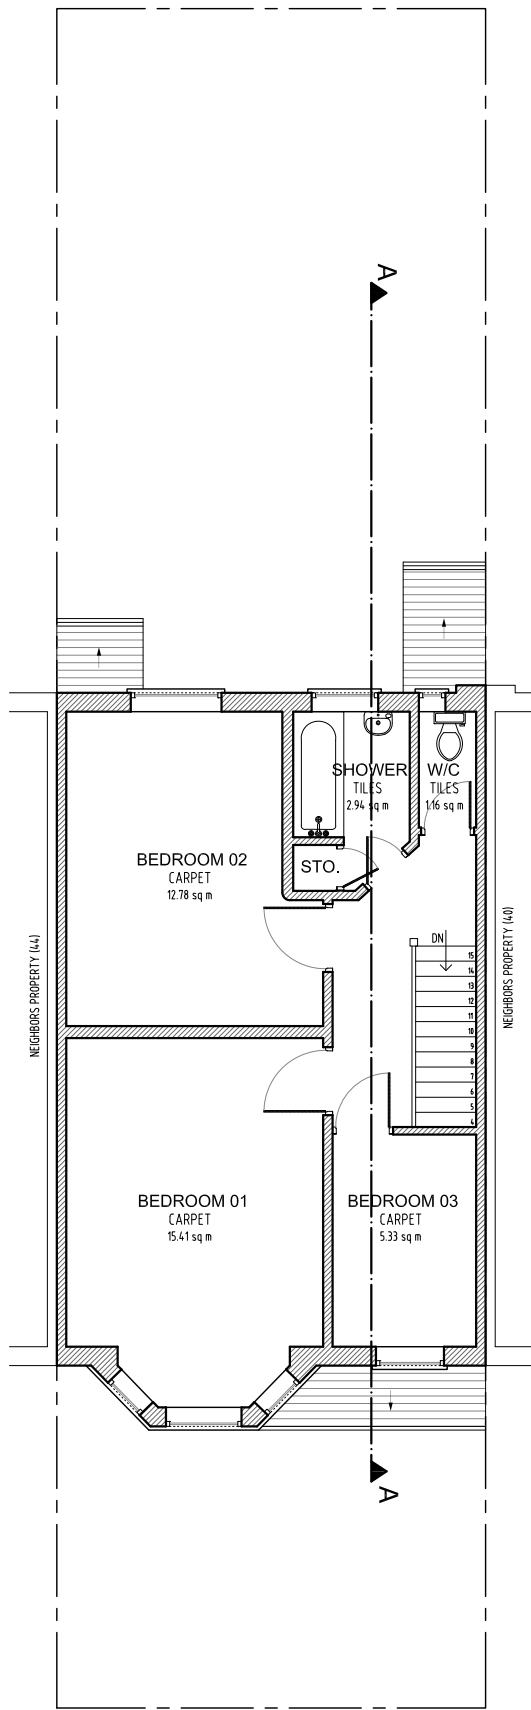

Existing First Floor
Scale 1:100

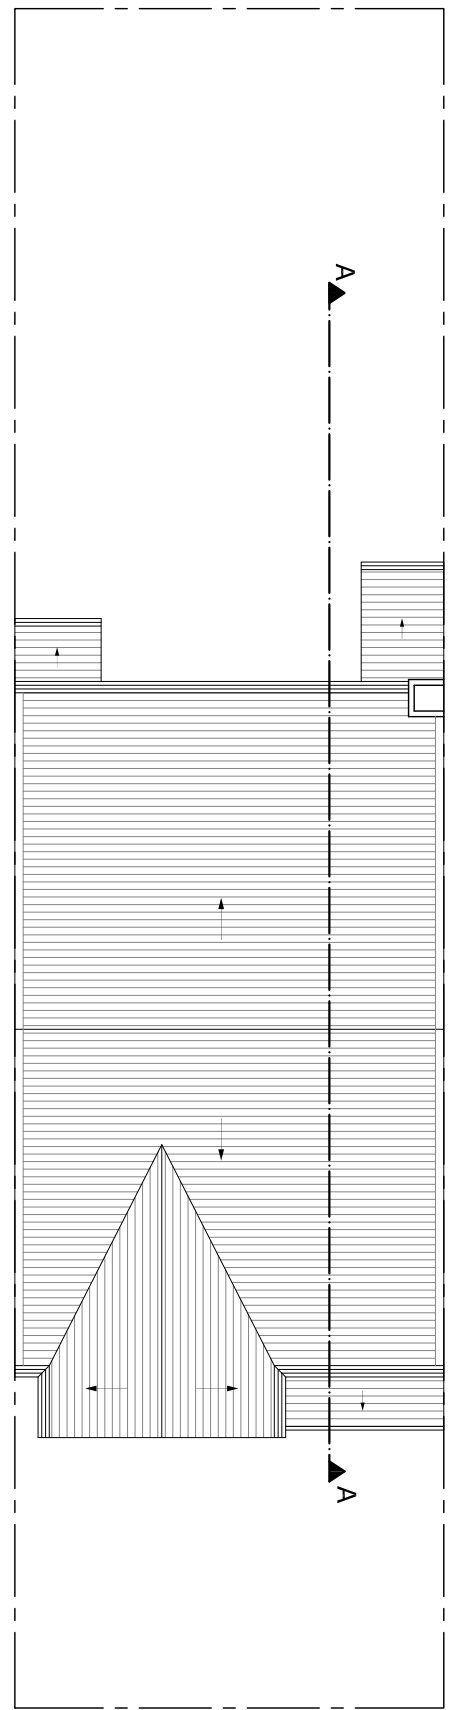



Existing Roof Plan
Scale 1:100

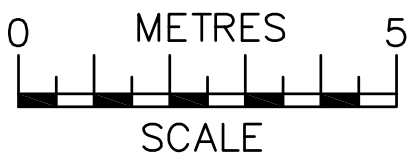

NOTES
The contractors are to check all the dimensions, levels, drain runs and general condition of the site before works commence.

All works are to be carried out in accordance with current Building Regulations, British Standards, Code of Practice and Local Authority Requirements.

Project: 42 Rostrevor Avenue, London N15 6LP	
Title: Existing Floor Plans Ground; First & Roof	
Date: 25.01.23	Scale: 1:100 @ A3
Dwg. No. RV.42.EX.101	Rev: 0

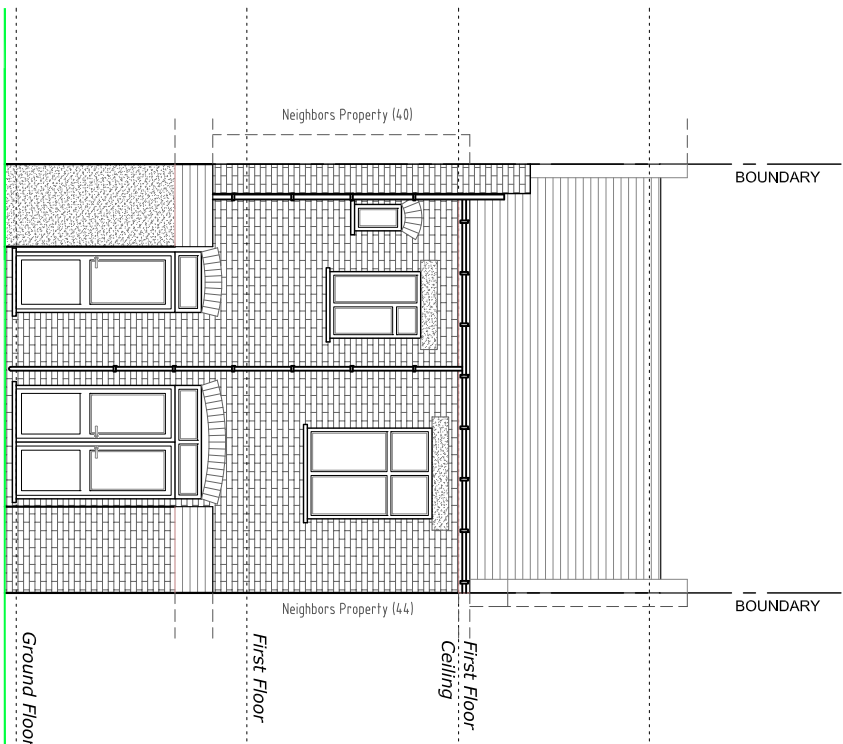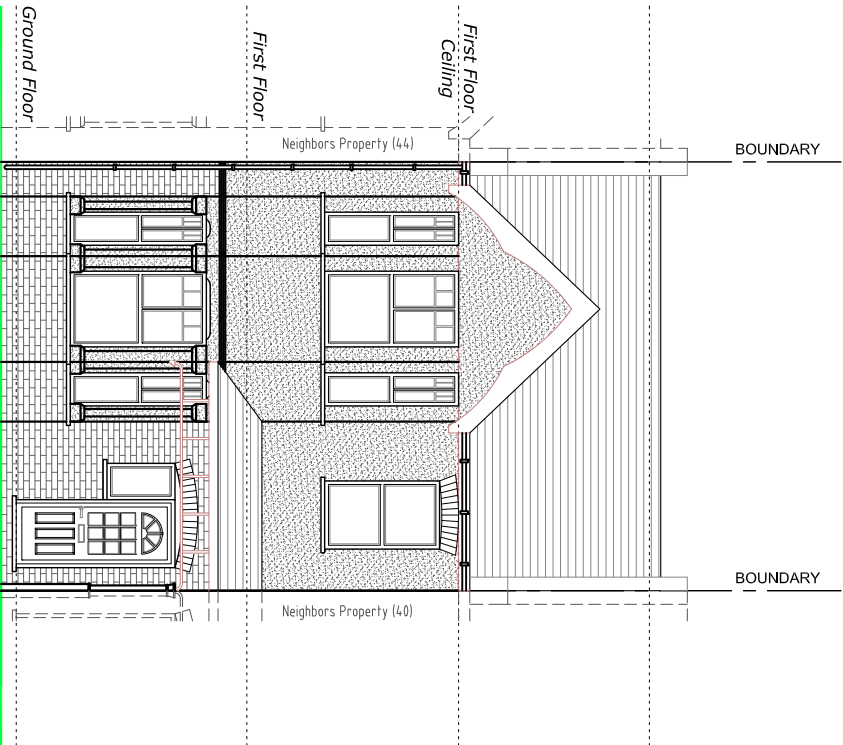

Project:

42 Rostrevor Avenue,
London N15 6LP

Title:

Existing
Front & Rear Elevations

Date:

25.01.23

Scale:

1:100 @ A3

Dwg. No.

RV.42.EX.102

Rev:

0

NOTES


The contractors are to check all the dimensions, levels, drain runs and general condition of the site before works commence.

All works are to be carried out in accordance with current Building Regulations, British Standards, Code of Practice and Local Authority Requirements.


qis

Planning


info@qisplanning.co.uk
020 81501820

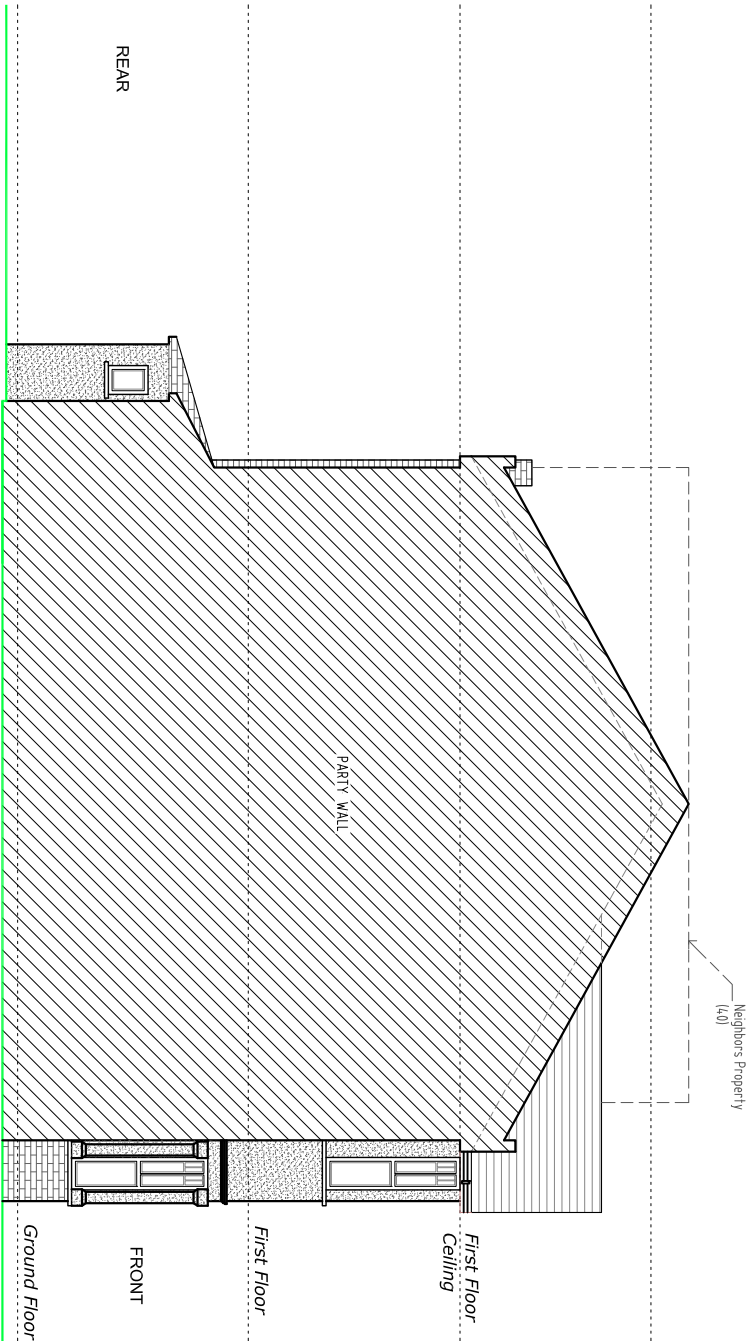

Existing Side 1 Elevation
Scale 1:100

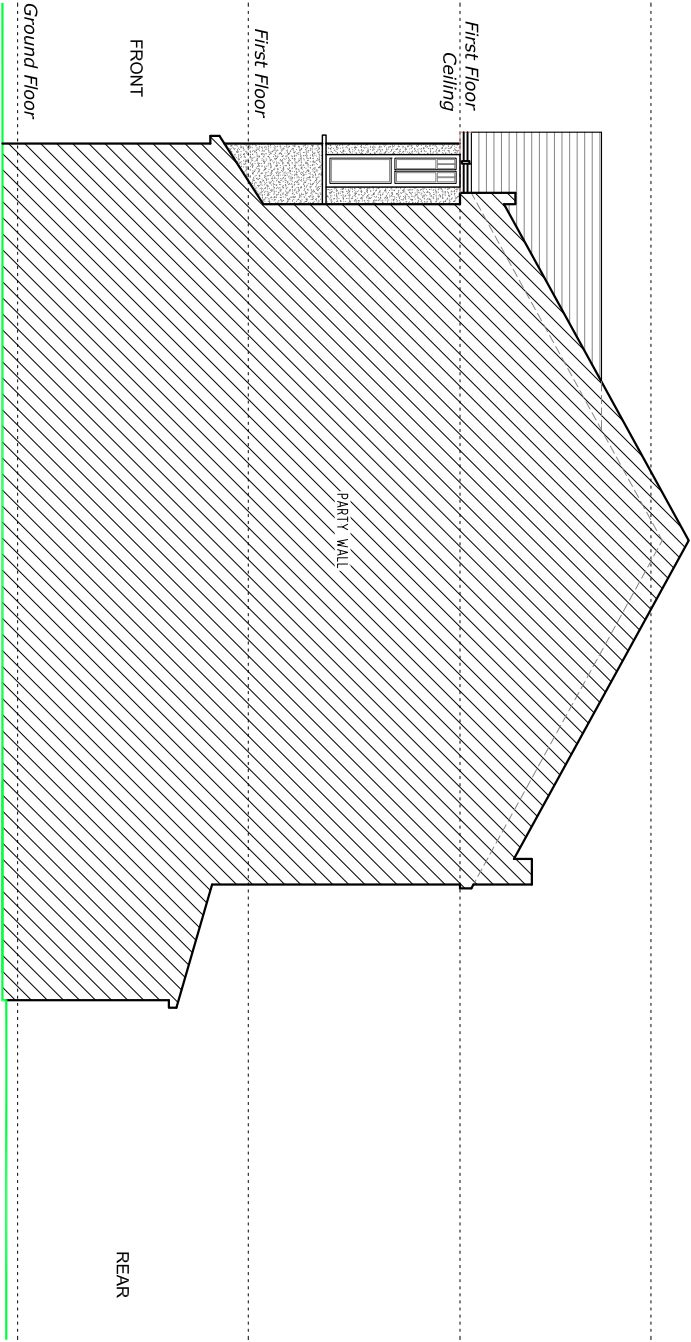

Existing Side 2 Elevation
Scale 1:100

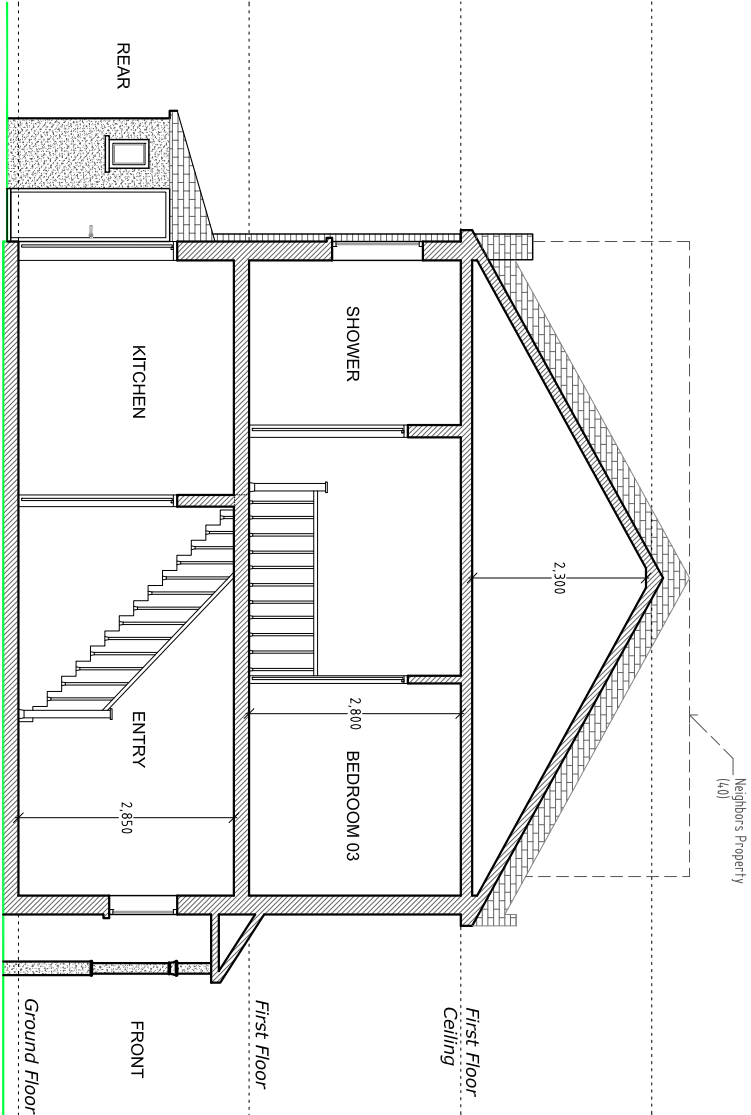

Existing Section A-A
Scale 1:100



SCALE

Project:

42 Rostrevor Avenue,
London N15 6LP

Title:

Existing
Side Elevations (1 And 2)
& Section A-A

Date:

25.01.23

Scale:

1:100 @ A3

Dwg. No.

RV.42.EX.103

Rev:

0

NOTES

The contractors are to check all the dimensions, levels, drain runs and general condition of the site before works commence.

All works are to be carried out in accordance with current Building Regulations, British Standards, Code of Practice and Local Authority Requirements.

ojis

Planning

info@ojisplanning.co.uk
020 81501820