
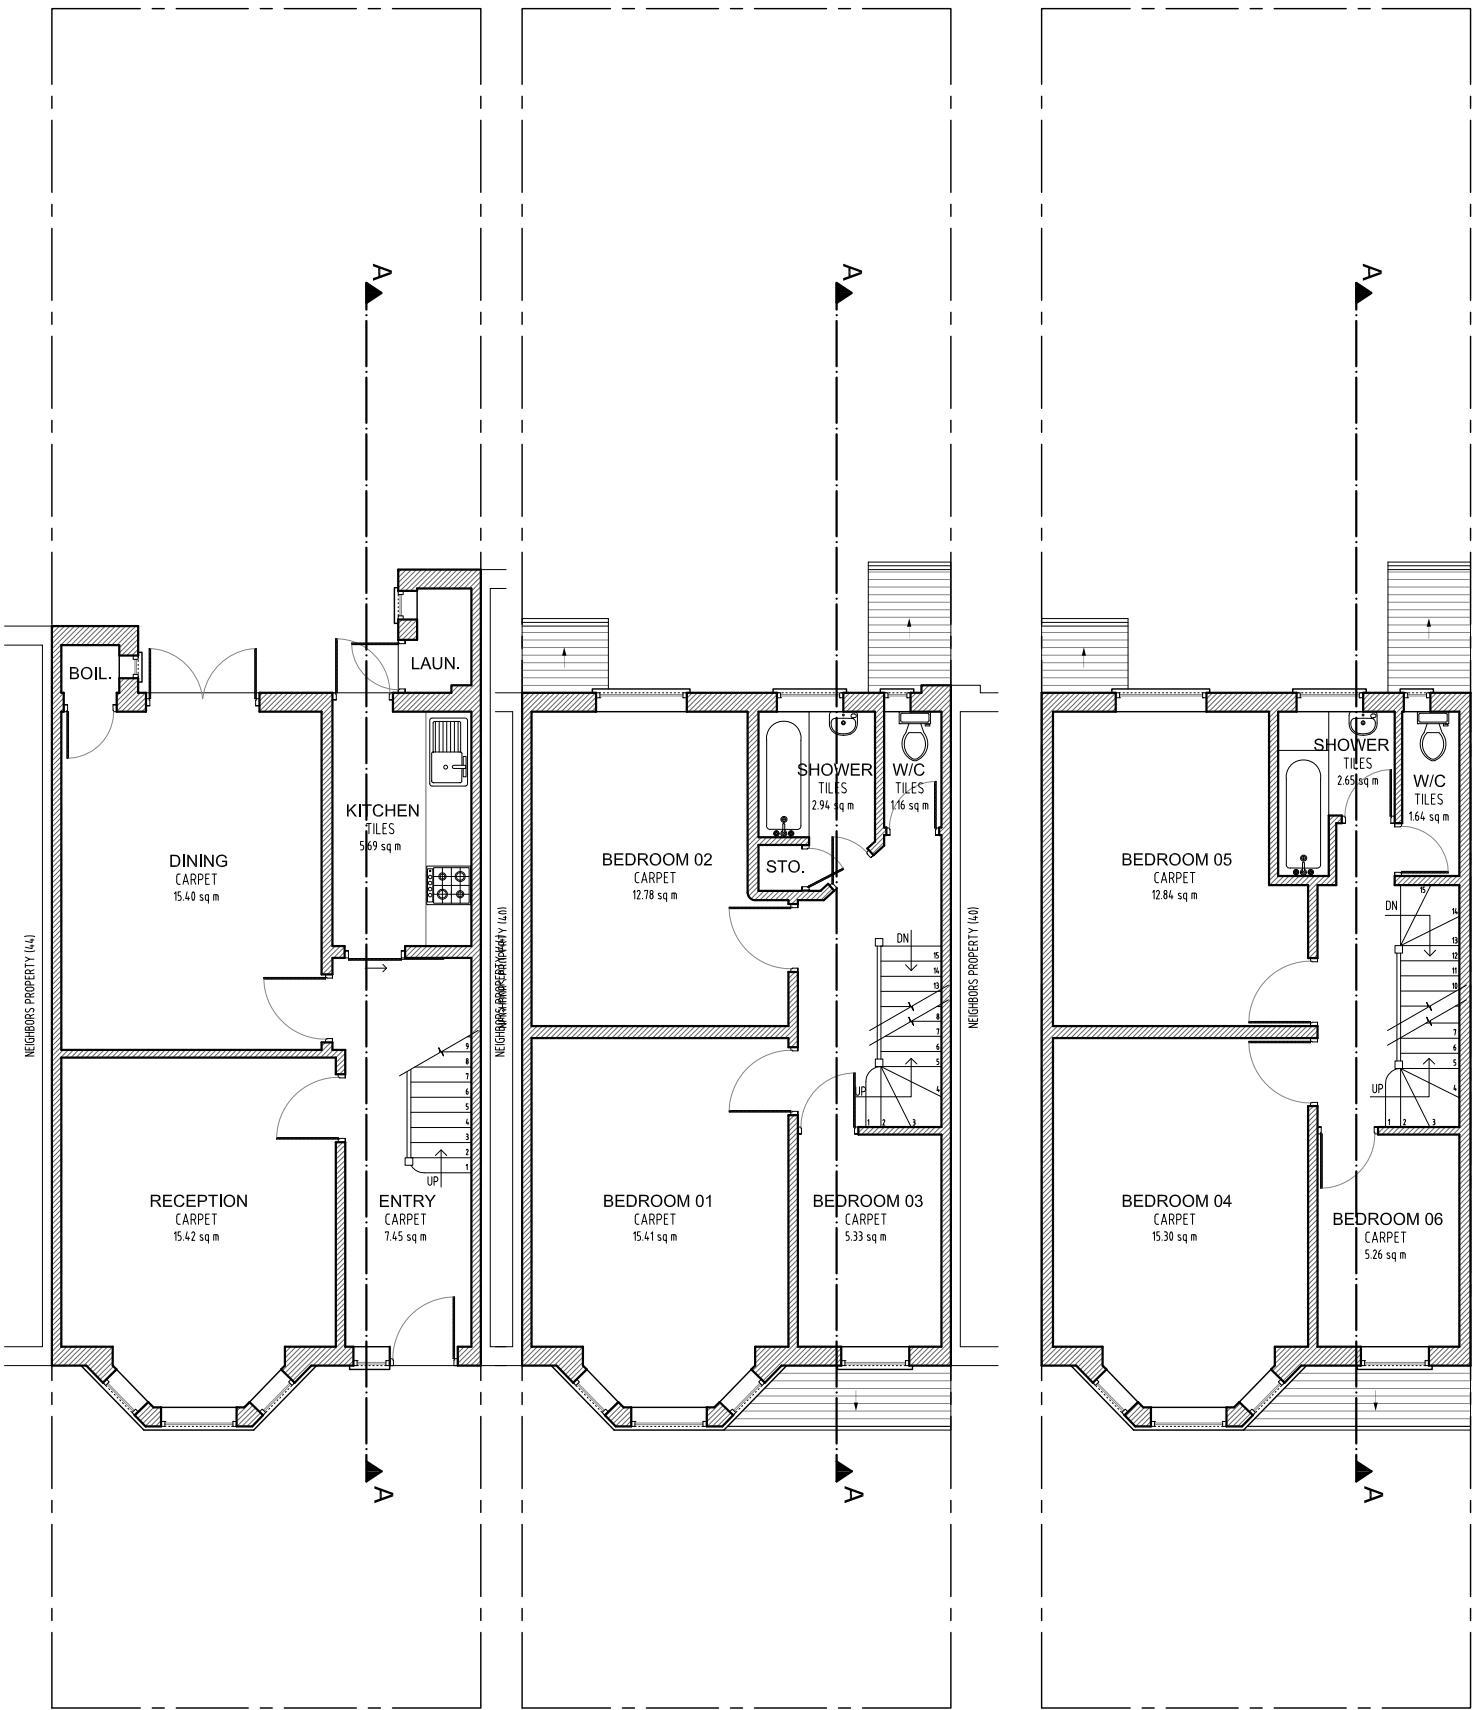



NOTES
The contractors are to check all the dimensions, levels, drain runs and general condition of the site before works commence.

All works are to be carried out in accordance with current Building Regulations, British Standards, Code of Practice and Local Authority Requirements.


Project: 42 Rostrevor Avenue, London N15 6LP		
Title: Proposed Floor Plans Floor Plans		
Date: 25.01.23	Scale: 1:100 @ A3	
Dwg. No. RV.42.PR.101		Rev: 0

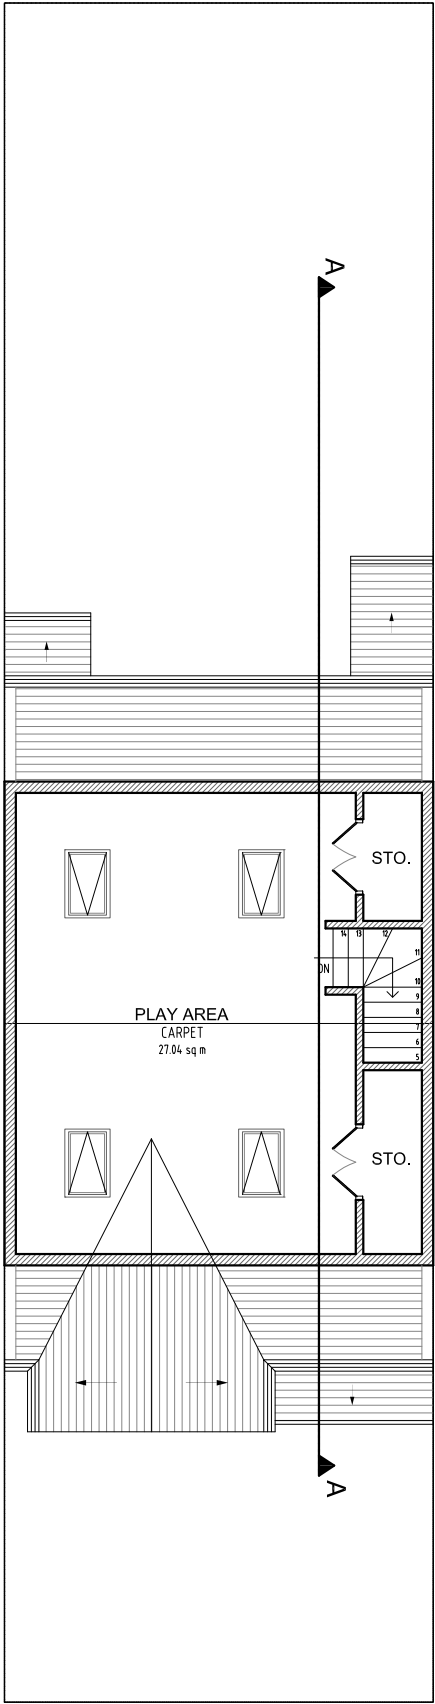


Proposed Loft Floor
Scale 1:100

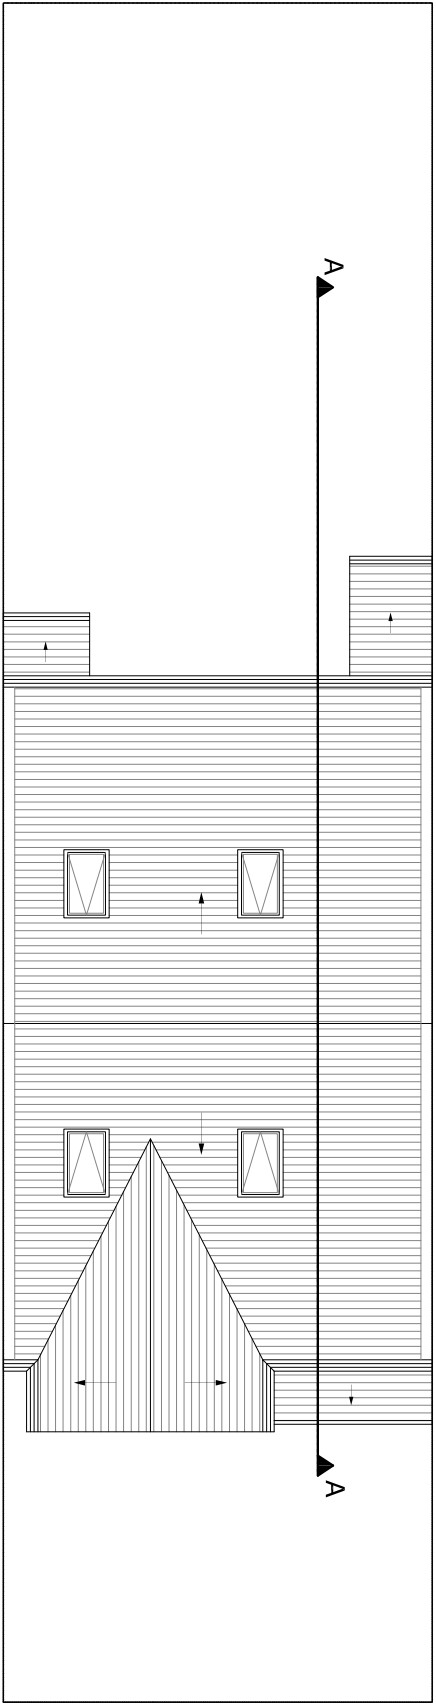

Proposed Roof Plan
Scale 1:100

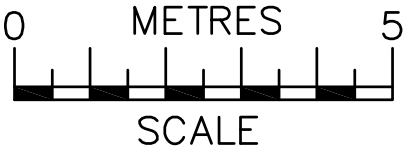

 info@qjsplanning.co.uk 020 81501820	NOTES The contractors are to check all the dimensions, levels, drain runs and general condition of the site before works commence.	Project: 42 Rostrevor Avenue, London N15 6LP	
	All works are to be carried out in accordance with current Building Regulations, British Standards, Code of Practice and Local Authority Requirements.	Title: Proposed Floor Plans Floor Plan	
		Date: 25.01.23	Scale: 1:100 @ A3
		Dwg. No. RV.42.PR.102	Rev: 0

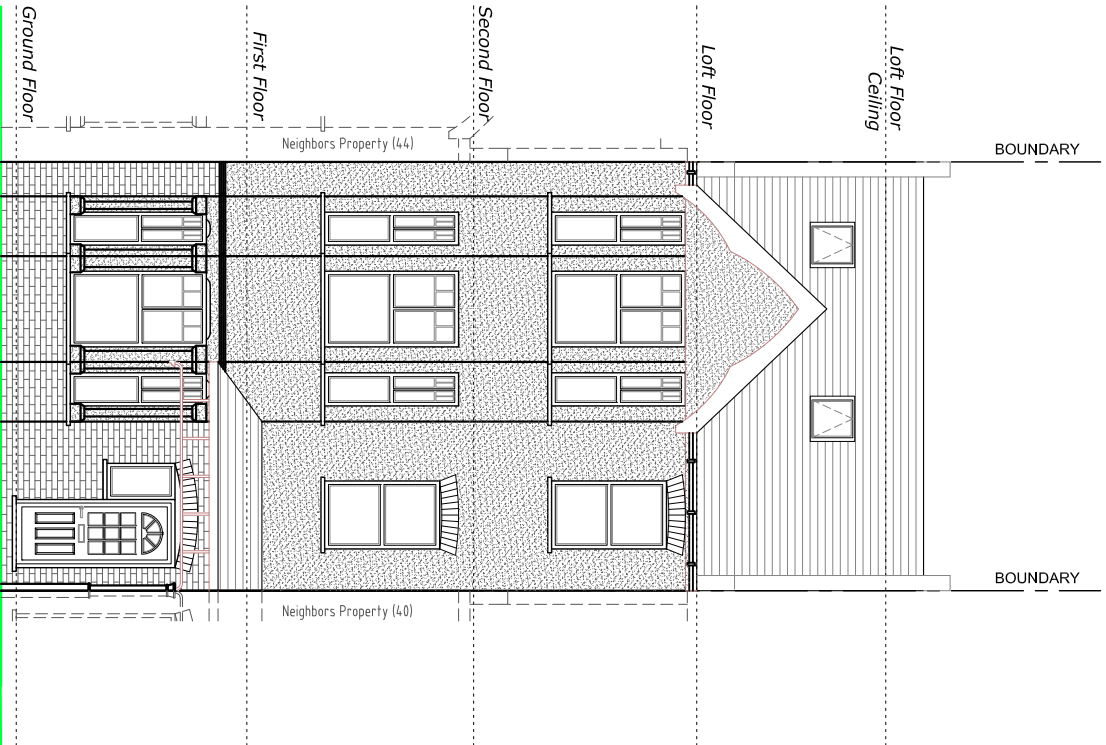

Proposed Front Elevation
Scale 1:100



Proposed Rear Elevation
Scale 1:100




Project: 42 Rostrevor Avenue, London N15 6LP		
Title: Proposed Front & Rear Elevations		
Date: 25.01.23	Scale: 1:100 @ A3	Rev: 0
Dwg. No. RV.42.PR.103		


NOTES
The contractors are to check all the dimensions, levels, drain runs and general condition of the site before works commence.

All works are to be carried out in accordance with current Building Regulations, British Standards, Code of Practice and Local Authority Requirements.


info@qisplanning.co.uk
020 81501820

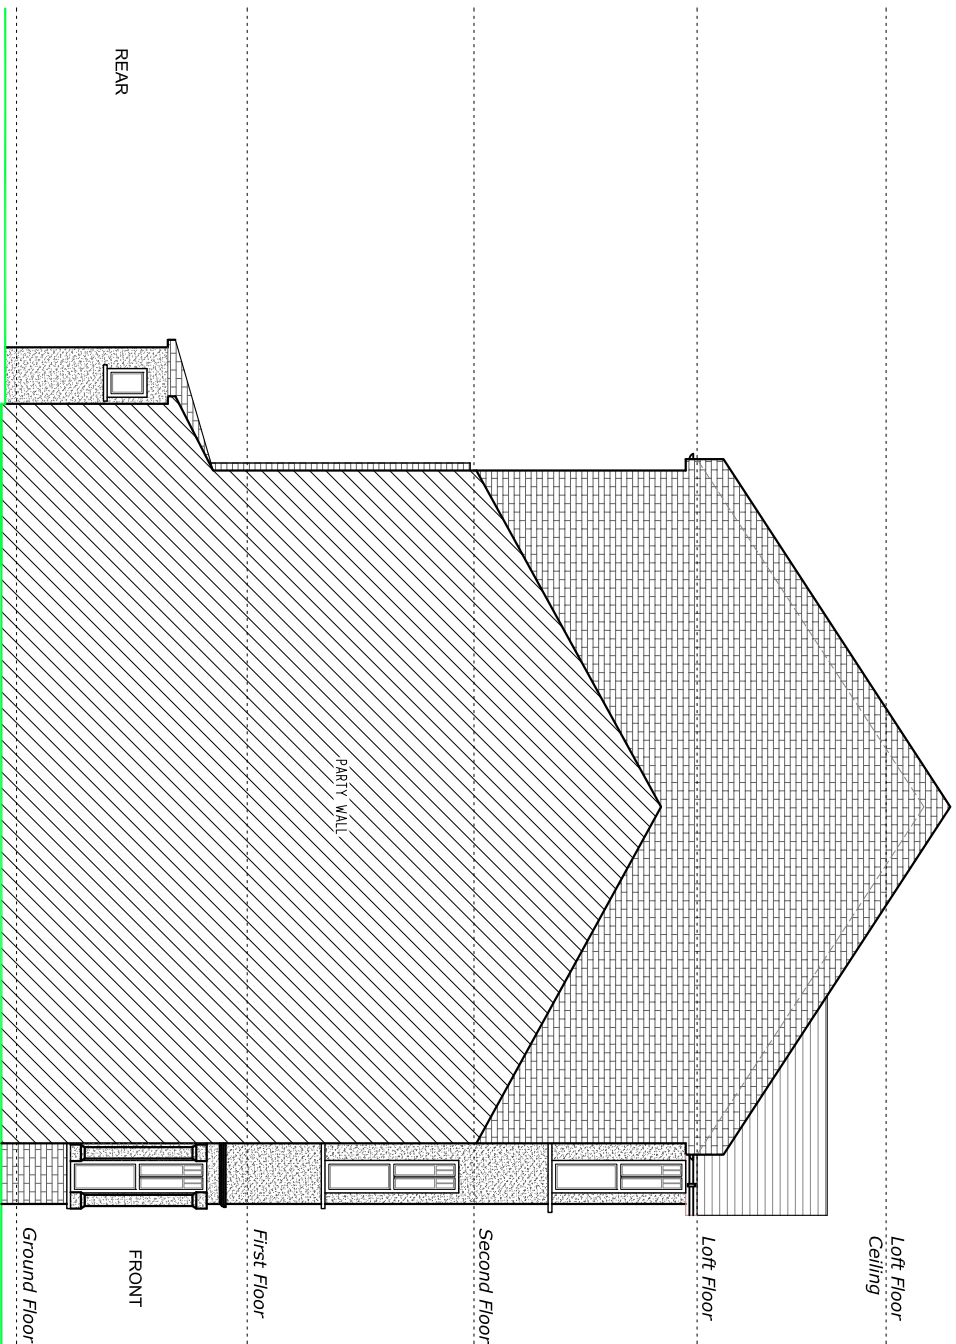

Proposed Side 1 Elevation
Scale 1:100

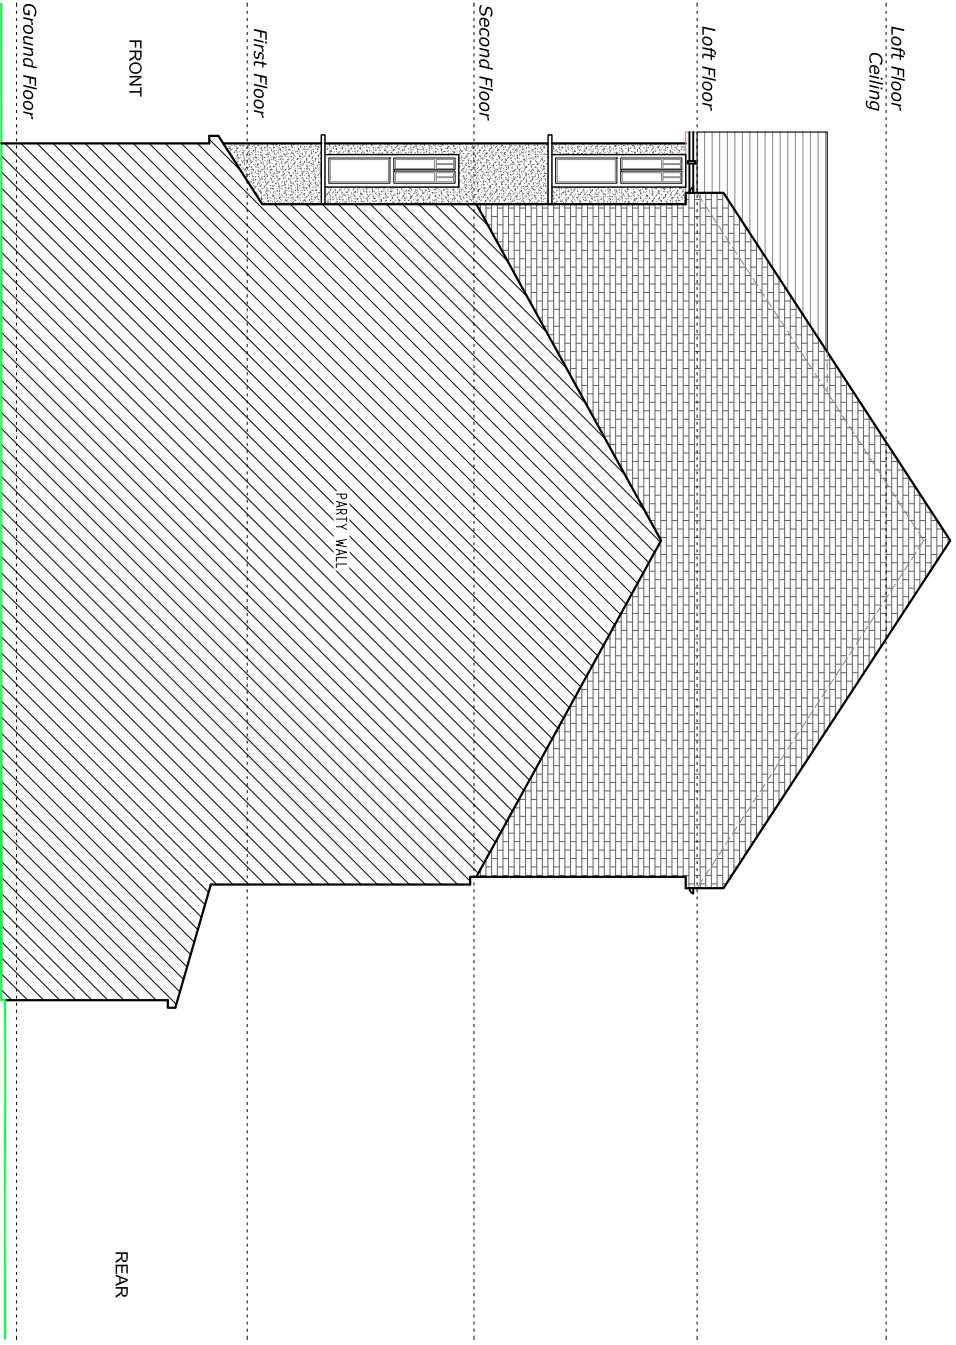

Proposed Side 2 Elevation
Scale 1:100

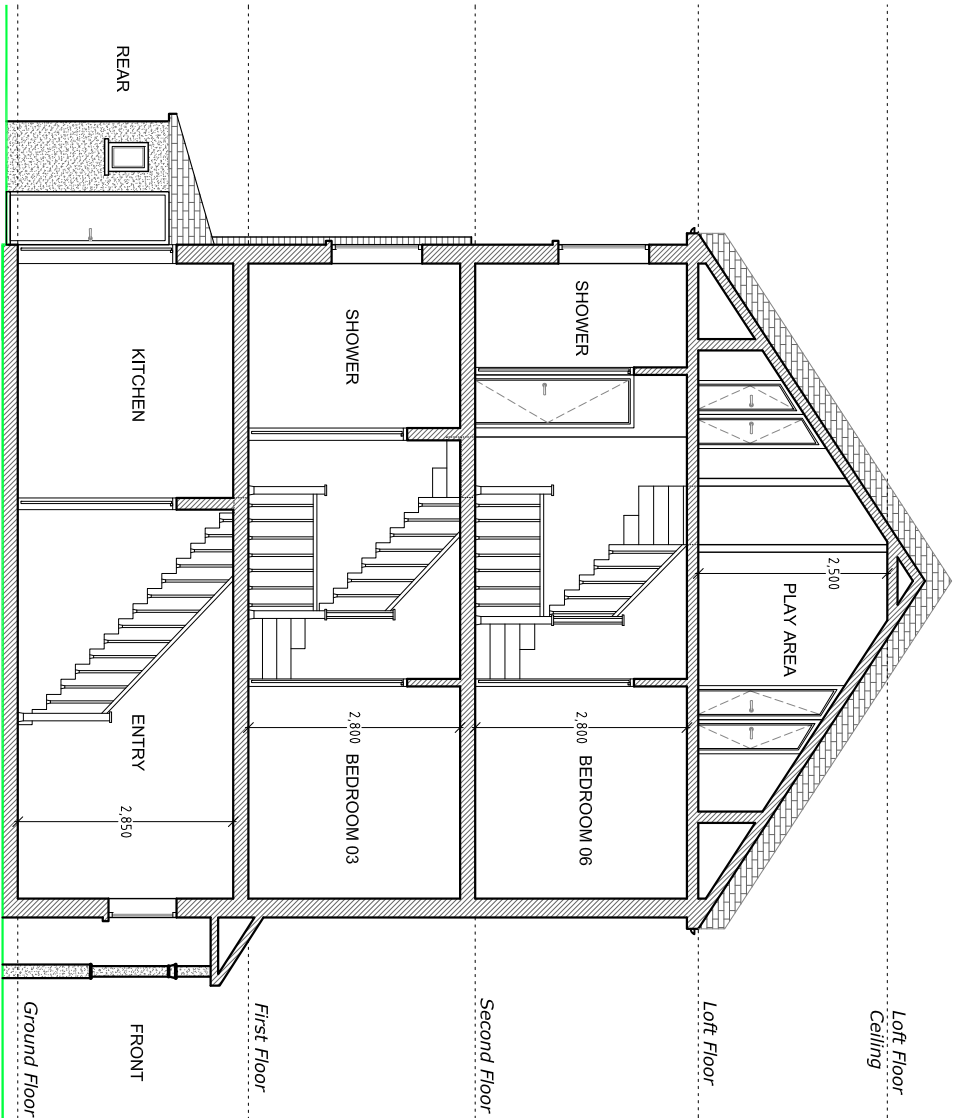

Proposed Section A-A
Scale 1:100



Project:

42 Rostrevor Avenue,
London N15 6LP

Title:

Proposed
Side Elevations (1 And 2)
& Section A-A

Date:

25.01.23

Scale:

1:100 @ A3

Dwg. No.

RV.42.PR.104

Rev:

0

NOTES

The contractors are to check all the dimensions, levels, drain runs and general condition of the site before works commence.

All works are to be carried out in accordance with current Building Regulations, British Standards, Code of Practice and Local Authority Requirements.

ojis

Planning

info@ojisplanning.co.uk

020 81501820