




01 EXISTING + STRIP OUT GROUND FLOOR PLAN  
92211 Scale 1:50

- General notes:
- Protect all existing surfaces and windows adjacent work areas which are to be retained.
  - Drawings to be read in conjunction with all other drawings, specifications, project documents and consultant information.
  - Existing M&E shown indicatively. Carefully strip out all existing services unless stated otherwise and make good.

- Strip Out notes:
1. Carefully remove modern partition/boxing to suit proposed design. Refer to drawings for location and extent.
  2. Remove all existing modern floor finishes and lift uneven historic floorboards to assess condition of structure beneath. Allow like for like repairs where historic floors survive. Existing boards to be documented, marked, and set aside to store for later re-use.
  3. Skirting - carefully dismantle skirting where present and set aside to store for repair and later reinstatement.
  4. Allow to remove modern staircase complete. Refer to drawing for scope.
  5. Allow to create opening as shown to suit proposed design.
  6. Allow to strip out modern fittings to kitchen and WC without affecting C18th fabric.
  7. Doors - carefully dismantle door, record condition, number and set aside. Refer to door schedule for further information.
  8. Fireplaces - Remove modern timber boarding to reveal original fireplace. Allow for further inspection following opening up to agree the scope of repair.
  9. Light fittings - Carefully dismantle all existing fittings and set aside for later reinstatement. Refer to RCPs for further information.
  10. Existing opening blocked. Allow to reopen and make good to match existing adjacent.
  11. Existing incoming services. Allow for inspection and consolidate.
  12. Allow to remove modern door.
  13. Staircase - Carefully strip down existing handrail. Allow to retain/re-use historic fabric where it survives.

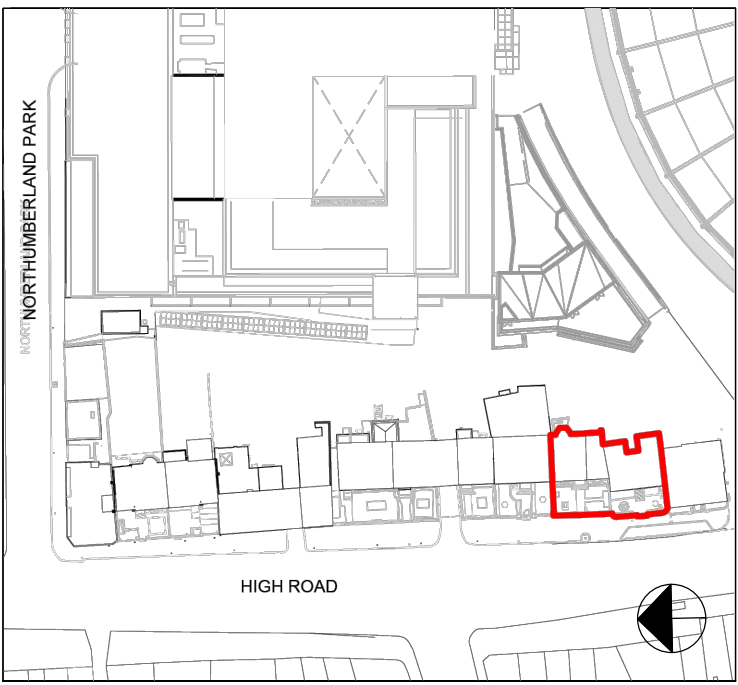

KEY PLAN

NOTES:

THIS DRAWING IS TO BE READ IN CONJUNCTION WITH ALL OTHER PROJECT INFORMATION, INCLUDING DRAWINGS, SPECIFICATIONS, DOCUMENTS, AND CONSULTANT DESIGN.

THE CAD DRAWINGS ARE BASED ON SURVEY INFORMATION BY OTHERS. THEREFORE ALL DIMENSIONS TO BE CHECKED ON SITE.

METHODOLOGIES TO BE SUBMITTED TO THE ARCHITECT FOR COMMENT PRIOR TO WORKS COMMENCING. THE USE OF PERCUSSIVE MECHANICAL, POWERED PLANT, WILL GENERALLY NOT BE ALLOWED.

WORKS TO PROCEED FOLLOWING THE COMPLETION AND UNDERSTANDING OF PRELIMINARY SITE INVESTIGATION WORKS INCLUDING PAINT/RENDER REMOVAL AND OPENING UP.

| No.              | DATE       | DESCRIPTION                                               | DRN | CHK |
|------------------|------------|-----------------------------------------------------------|-----|-----|
| 52.P2            | 22-10-2022 | ISSUED FOR PLANNING - ALTERED SCOPE HIGHLIGHTED IN ORANGE | AH  | AC  |
| 52.P1            | 13-05-2022 | ISSUED FOR PLANNING                                       | AH  | AC  |
| REVISION HISTORY |            |                                                           |     |     |

Architect

**F3 ARCHITECTURE + INTERIORS**

A: 5 Rochester Mews - London - NW1 9JB  
T: 020 7267 8532  
W: f3architects.com  
E: info@f3architects.com

Except for Planning purposes, figured dimensions only are to be taken from this drawing.  
All dimensions are in millimetres unless otherwise stated.  
All dimensions shall be checked on site prior to works commencing.  
Any discrepancies shall be reported to the Architect.  
© Copyright F3 Architecture + Design. All rights reserved.

Health and Safety

Based on the use of experienced and competent contractors working to an approved method statement.

Project Name

**SARABANDE AT  
NOS. 792 TO 794 HIGH ROAD**

**792-794 HIGH ROAD  
LONDON  
N17 0BX**

Drawing Title

**Nos. 792-794 HIGH ROAD  
EXISTING + STRIP OUT GROUND FLOOR PLAN**

Date

**13/05/2022 STAGE 3 - PLANNING**

Drawn By Checked By Approved By Scale Size Project Reference

AH AC IL 1: 50 A1 220329

Project Agent Zone Level Type Role Drawing No. Revision

SBND-1000-ZZ-L00-GA-A-92111 S2.P2

© Copyright F3 Architecture + Design. All rights reserved.

| KEY |                                    |
|-----|------------------------------------|
|     | Demolition walls/modern partitions |
|     | Proposed walls/modern partitions   |
|     | Demolition                         |
|     | Proposed                           |
|     | Dismantle for later reinstatement  |

