



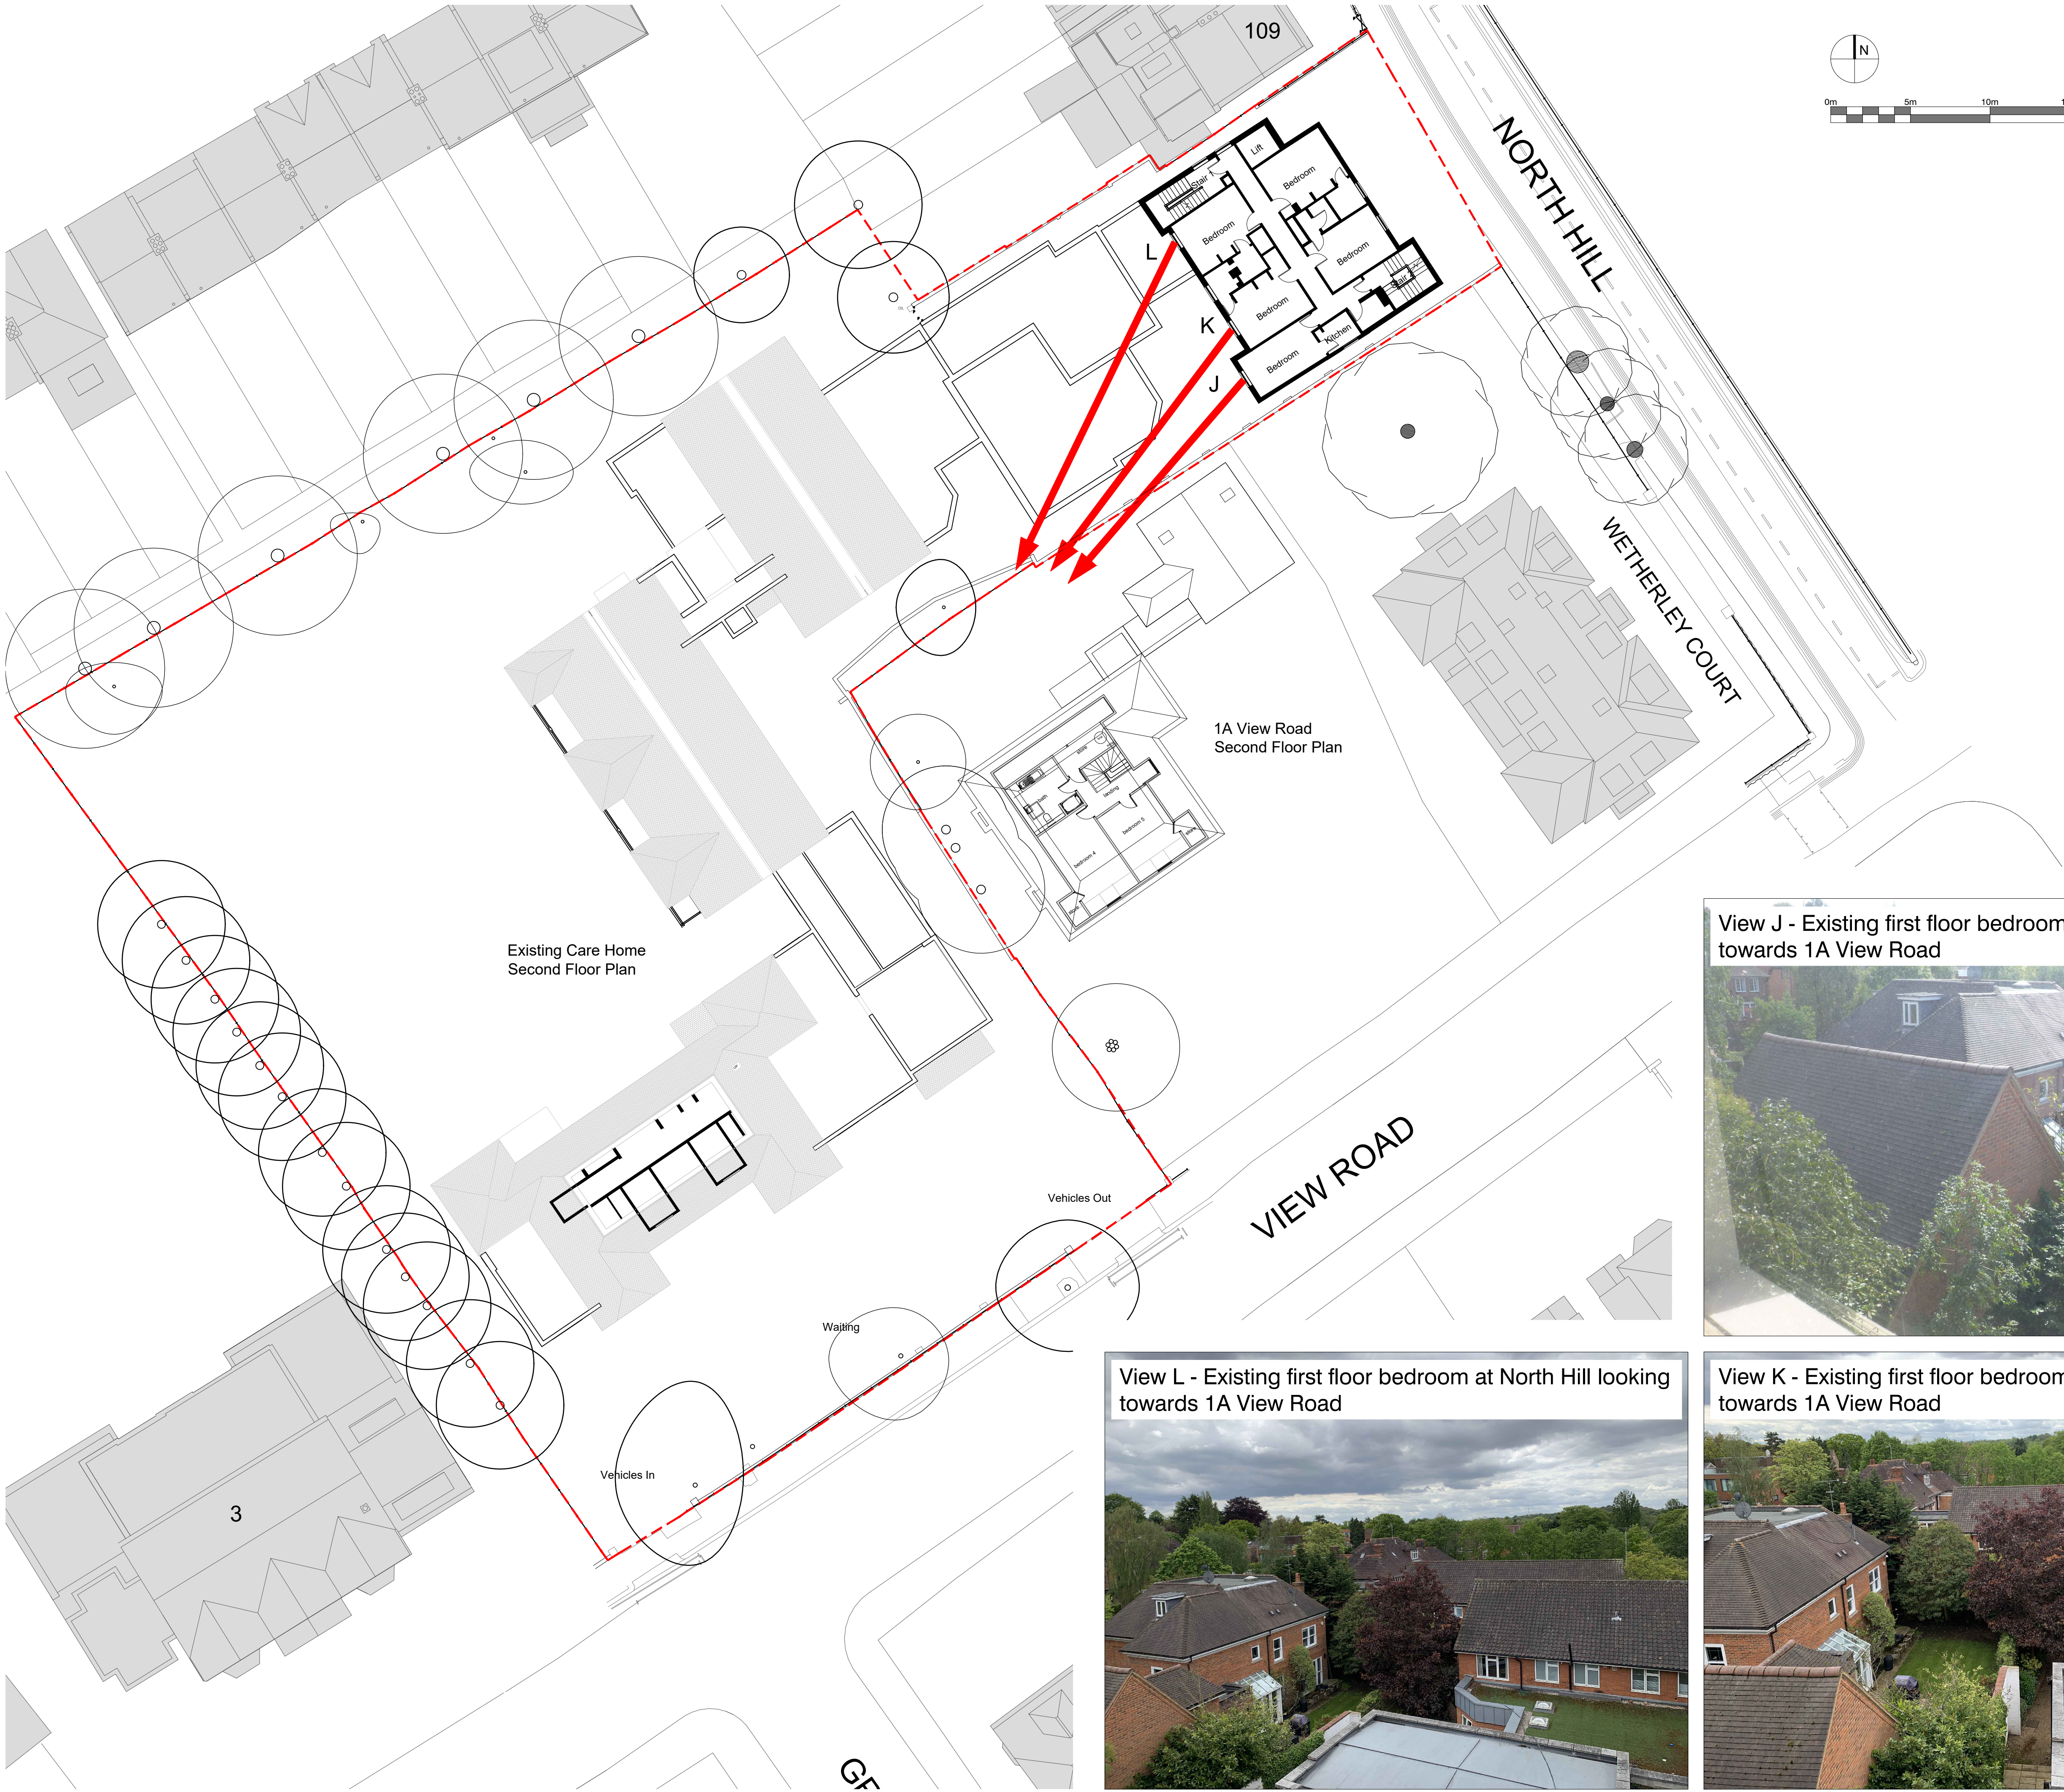

- OVERLOOKING NOTES AT SECOND FLOOR:
- 1A View Road overlooked by 3. no bedrooms at Second Floor level.
 - J. View from bedrooms overlooking rear elevation of 1A VR.
 - K. View from bedrooms overlooking rear elevation of 1A VR.
 - L. View from bedrooms overlooking rear elevation of 1A VR.

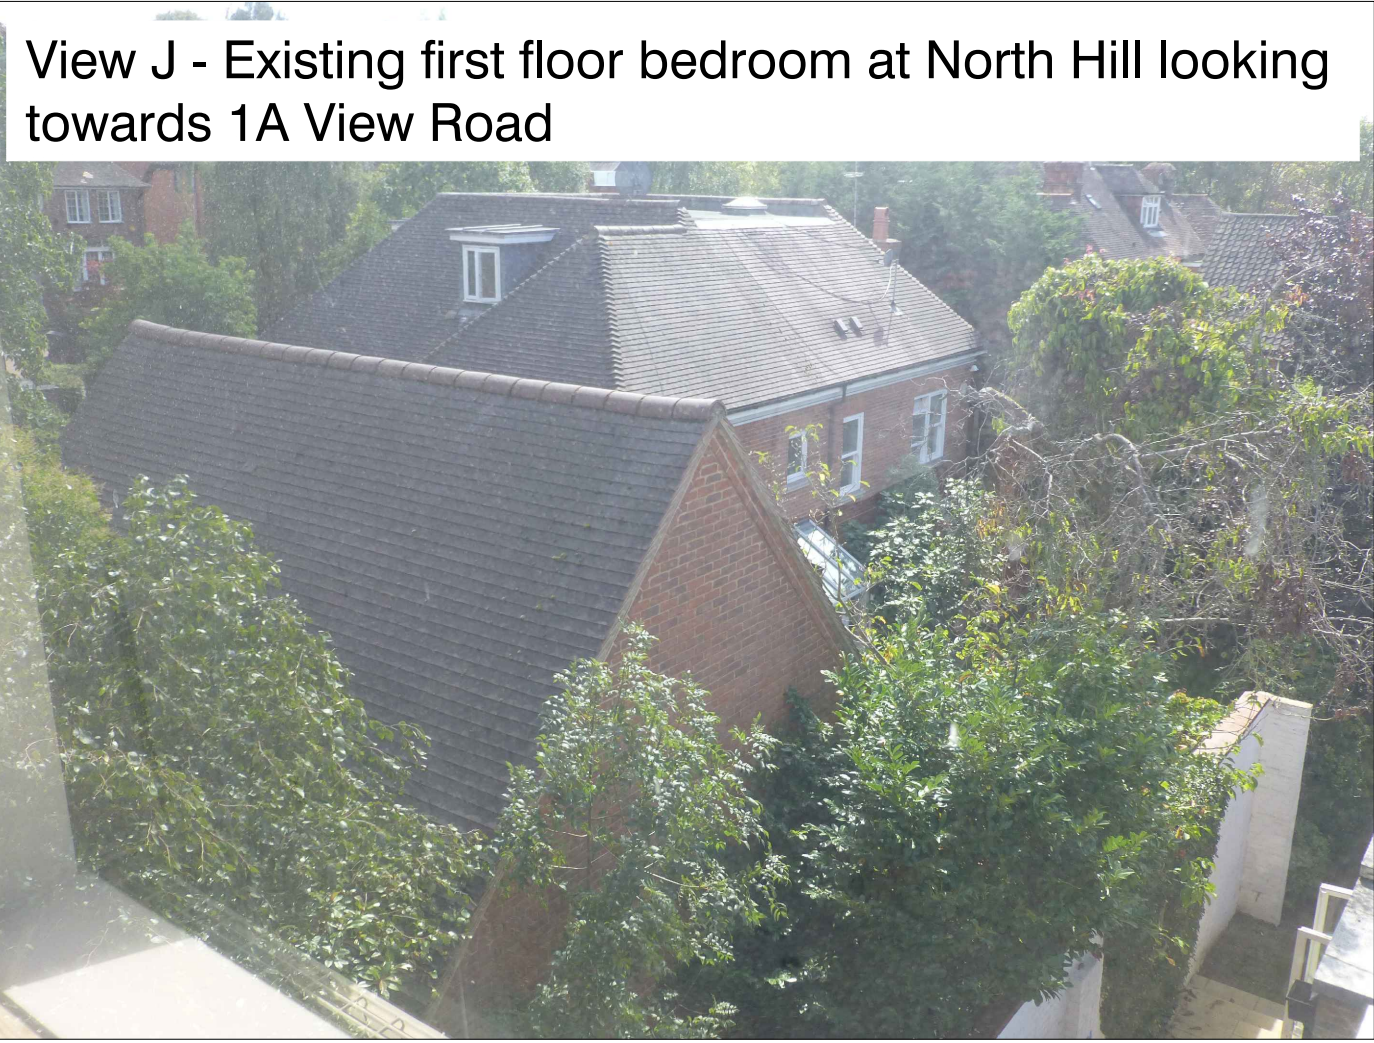

DRAWING REVISIONS				
REV	DESCRIPTION	DATE	BY	CHK
A	Photos added in reference to the view / arrows indicated on plan to provide additional information & context.	26.01.23	JA	NJ

NOTES

DO NOT SCALE. USE FIGURED DIMENSIONS ONLY.

ALL DIMENSIONS TO BE VERIFIED ON SITE PRIOR TO THE COMMENCEMENT OF ANY WORK OR THE PRODUCTION OF ANY SHOP DRAWING. ALL DISCREPANCIES TO BE REPORTED TO THE ARCHITECT.

THIS DRAWING IS TO BE READ IN CONJUNCTION WITH ALL RELATED ARCHITECTS AND ENGINEERS DRAWINGS AND ANY OTHER RELEVANT INFORMATION.

THIS DRAWING IS COPYRIGHT © OF DWA ARCHITECTS (LONDON) LTD.

DWA Architects (London) Ltd
Cyclops House
Link Business Park
York
United Kingdom
YO10 3JB

01904 544 400
dwa@dwa-architects.co.uk
www.dwa-architects.co.uk

CLIENT		
Highgate Care		
PROJECT		
New Build Care Home With Well Being and Physiotherapy Centre at: 1 View Road / 103 - 107 North Hill, Highgate N6 4DP		
DRAWING TITLE		
Second Floor Overlooking from Existing Building		
DRAWING STATUS		
PLANNING		
SCALE	DATE	
1:200 @ A1	22.08.22	
DRAWN BY	CHECKED BY	
NMJ	-	
JOB NO.	DWG NO.	REV
P2719	SK21	A