


- OVERLOOKING NOTES AT FIRST FLOOR:
- 1A View Road overlooked by 3. no bedrooms, 2 no. communal terraces, a communal lounge and a communal kitchen at First Floor level.
- 109 North Hill overlooked by 3 no bedrooms and a communal terrace at First Floor level.
- A. View from bedroom directly facing dressing room of 1A VR. Distance of 12682mm between existing care home and 1A VR building faces.
- B. View from communal use kitchen. Distance of 12682mm between existing care home and 1A VR building faces.
- C. Existing Tree to be retained.
- D. Open terrace with full view of rear garden of 1A VR.
- E. View from bedroom overlooking rear elevation of 1A VR.
- F. View from bedroom overlooking rear elevation of 1A VR.
- G. View from communal terrace overlooking rear elevation of 1A VR.



View D - Photo taken from existing first floor terrace

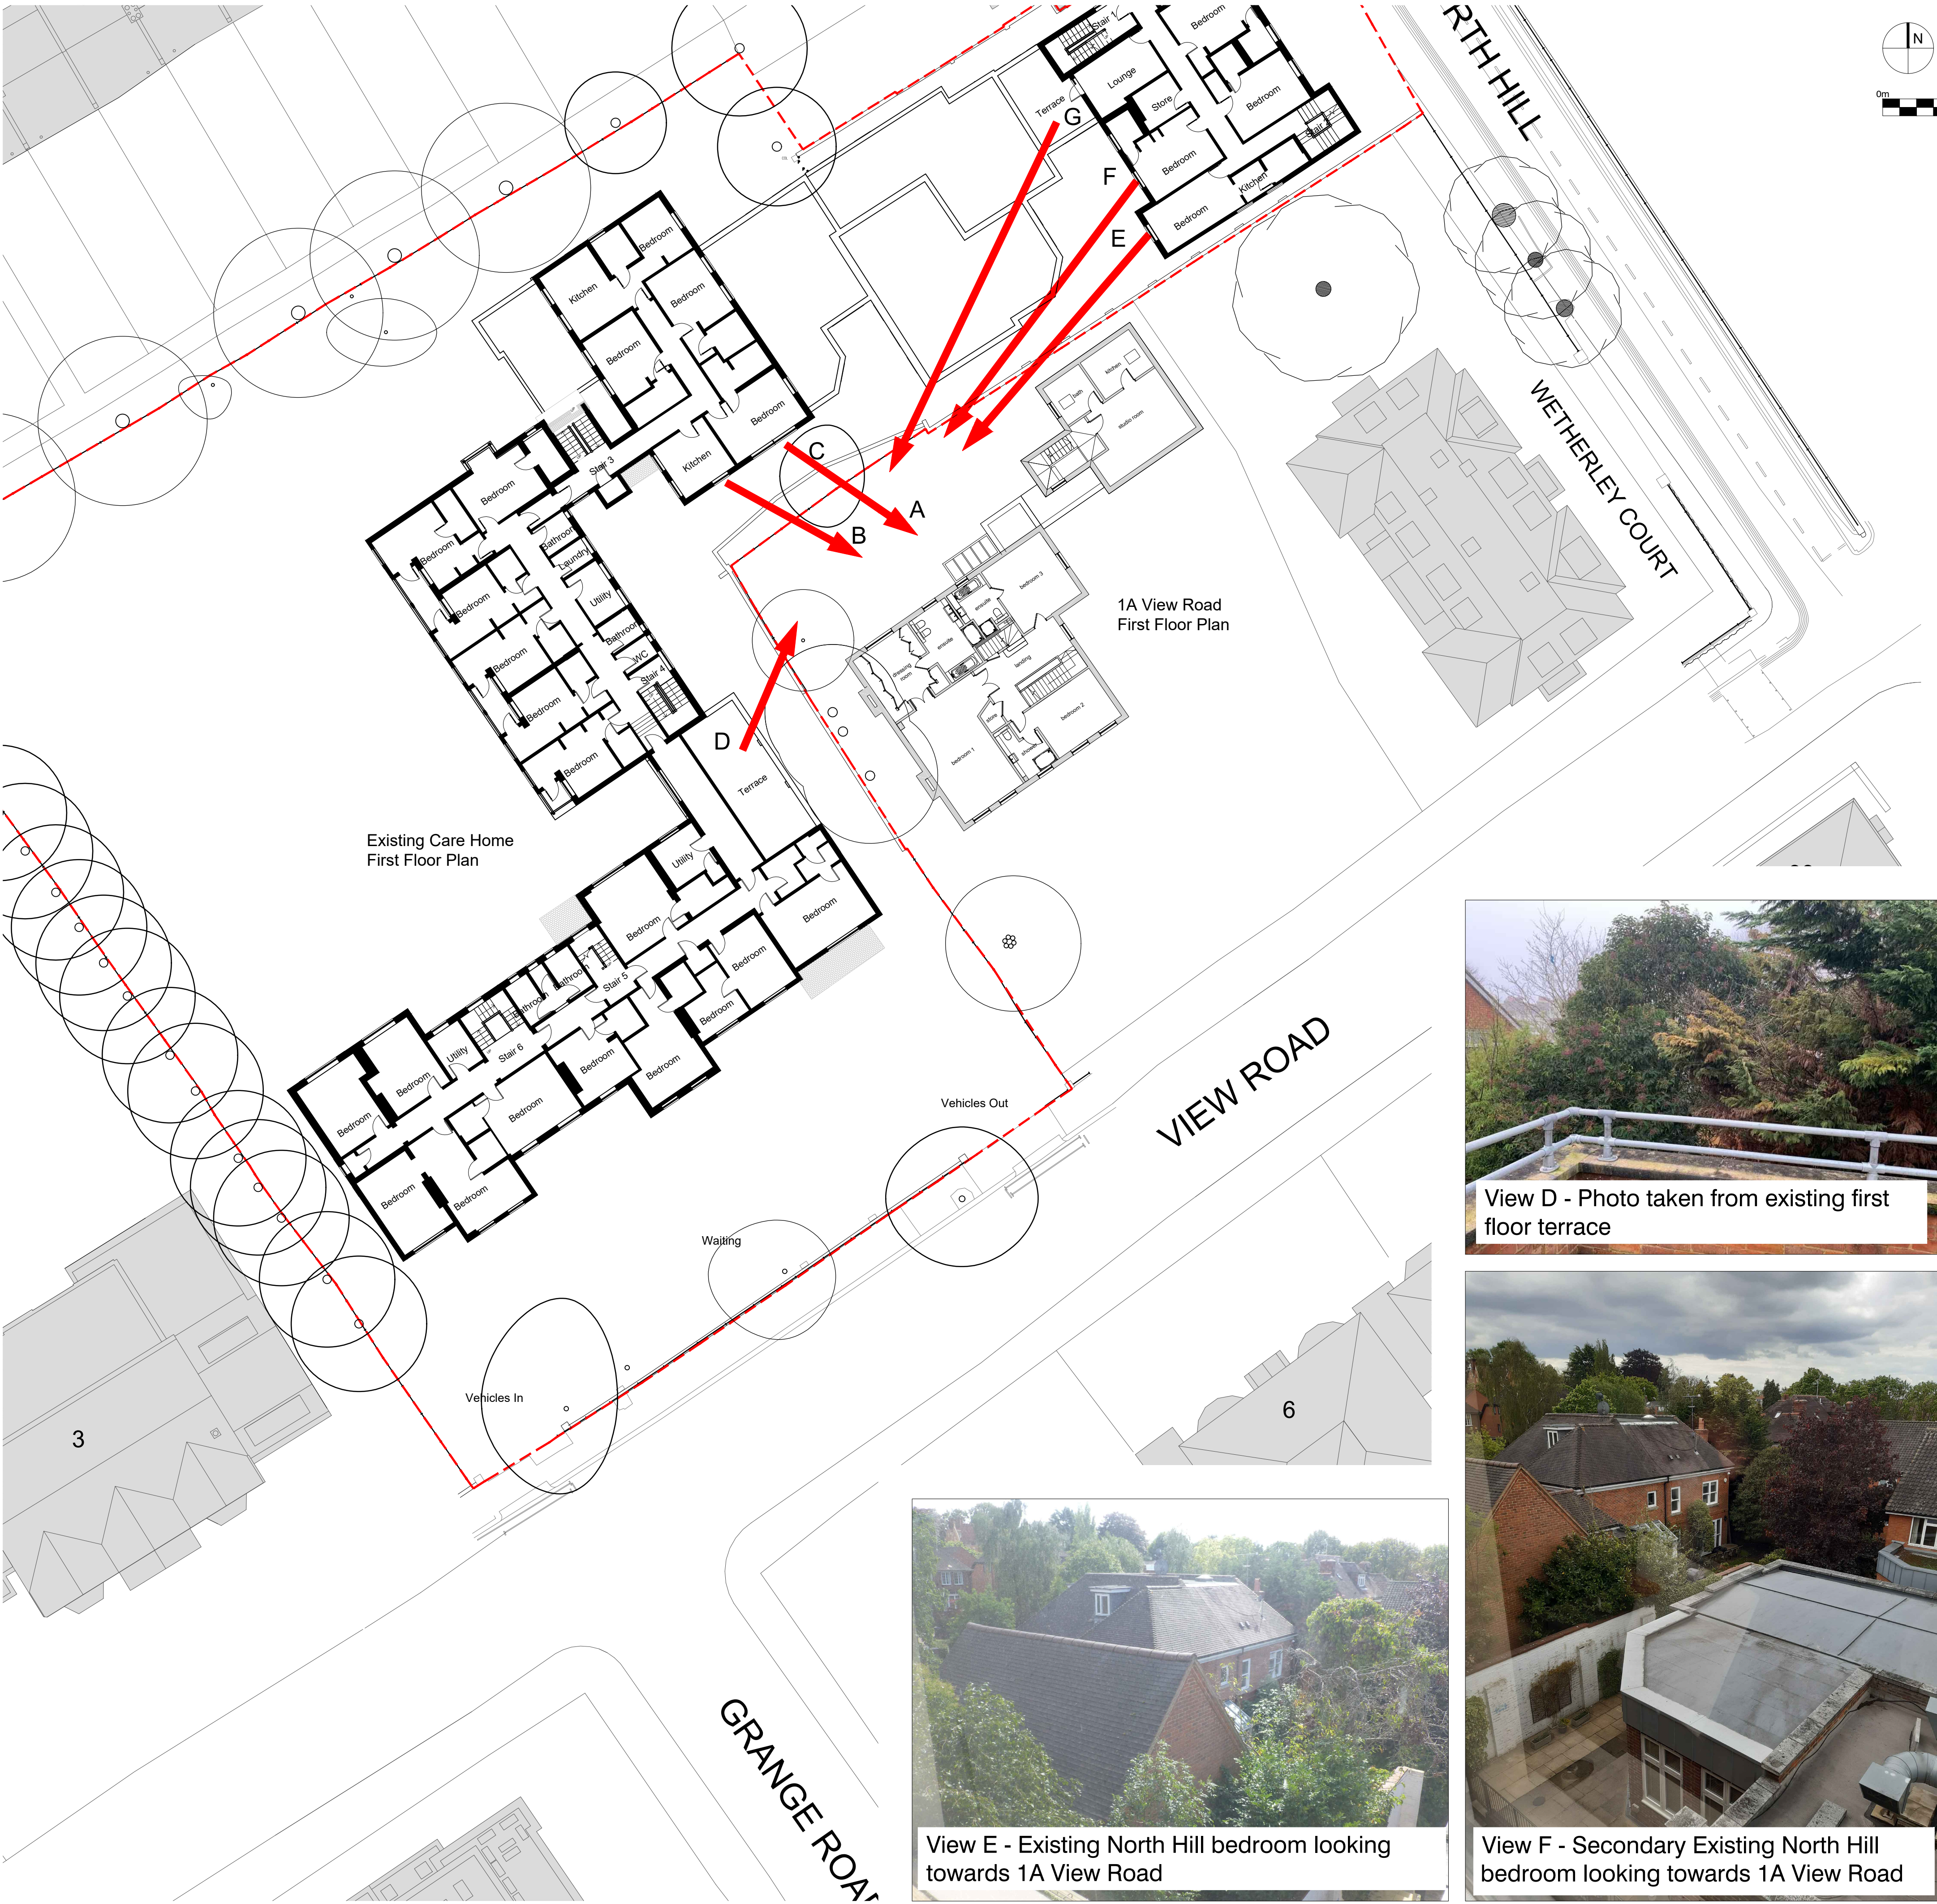

View G - Existing first floor terrace at the rear of North Hill



View E - Existing North Hill bedroom looking towards 1A View Road



View F - Secondary Existing North Hill bedroom looking towards 1A View Road



View A/B - Existing first floor kitchen / bedroom

DRAWING REVISIONS				
REV	DESCRIPTION	DATE	BY	CHK
A	Photos added in reference to the view / arrows indicated on plan to provide additional information & context.	26.01.23	JA	NJ

NOTES


DO NOT SCALE. USE FIGURED DIMENSIONS ONLY.

ALL DIMENSIONS TO BE VERIFIED ON SITE PRIOR TO THE COMMENCEMENT OF ANY WORK OR THE PRODUCTION OF ANY SHOP DRAWING. ALL DISCREPANCIES TO BE REPORTED TO THE ARCHITECT.

THIS DRAWING IS TO BE READ IN CONJUNCTION WITH ALL RELATED ARCHITECTS AND ENGINEERS DRAWINGS AND ANY OTHER RELEVANT INFORMATION.

THIS DRAWING IS COPYRIGHT © OF DWA ARCHITECTS (LONDON) LTD.

DWA
ARCHITECTS

 

DWA Architects (London) Ltd
Cyclops House
Link Business Park
York
United Kingdom
YO10 3JB
01904 544 400
dwa@dwa-architects.co.uk
www.dwa-architects.co.uk

CLIENT		
Highgate Care		
PROJECT		
New Build Care Home With Well Being and Physiotherapy Centre at: 1 View Road / 103 - 107 North Hill, Highgate N6 4DP		
DRAWING TITLE		
First Floor Overlooking from Existing Building		
DRAWING STATUS		
PLANNING		
SCALE	DATE	
1:200 @ A1	22.08.22	
DRAWN BY	CHECKED BY	
NMJ	-	
JOB NO.	DWG NO.	REV
P2719	SK20	A