


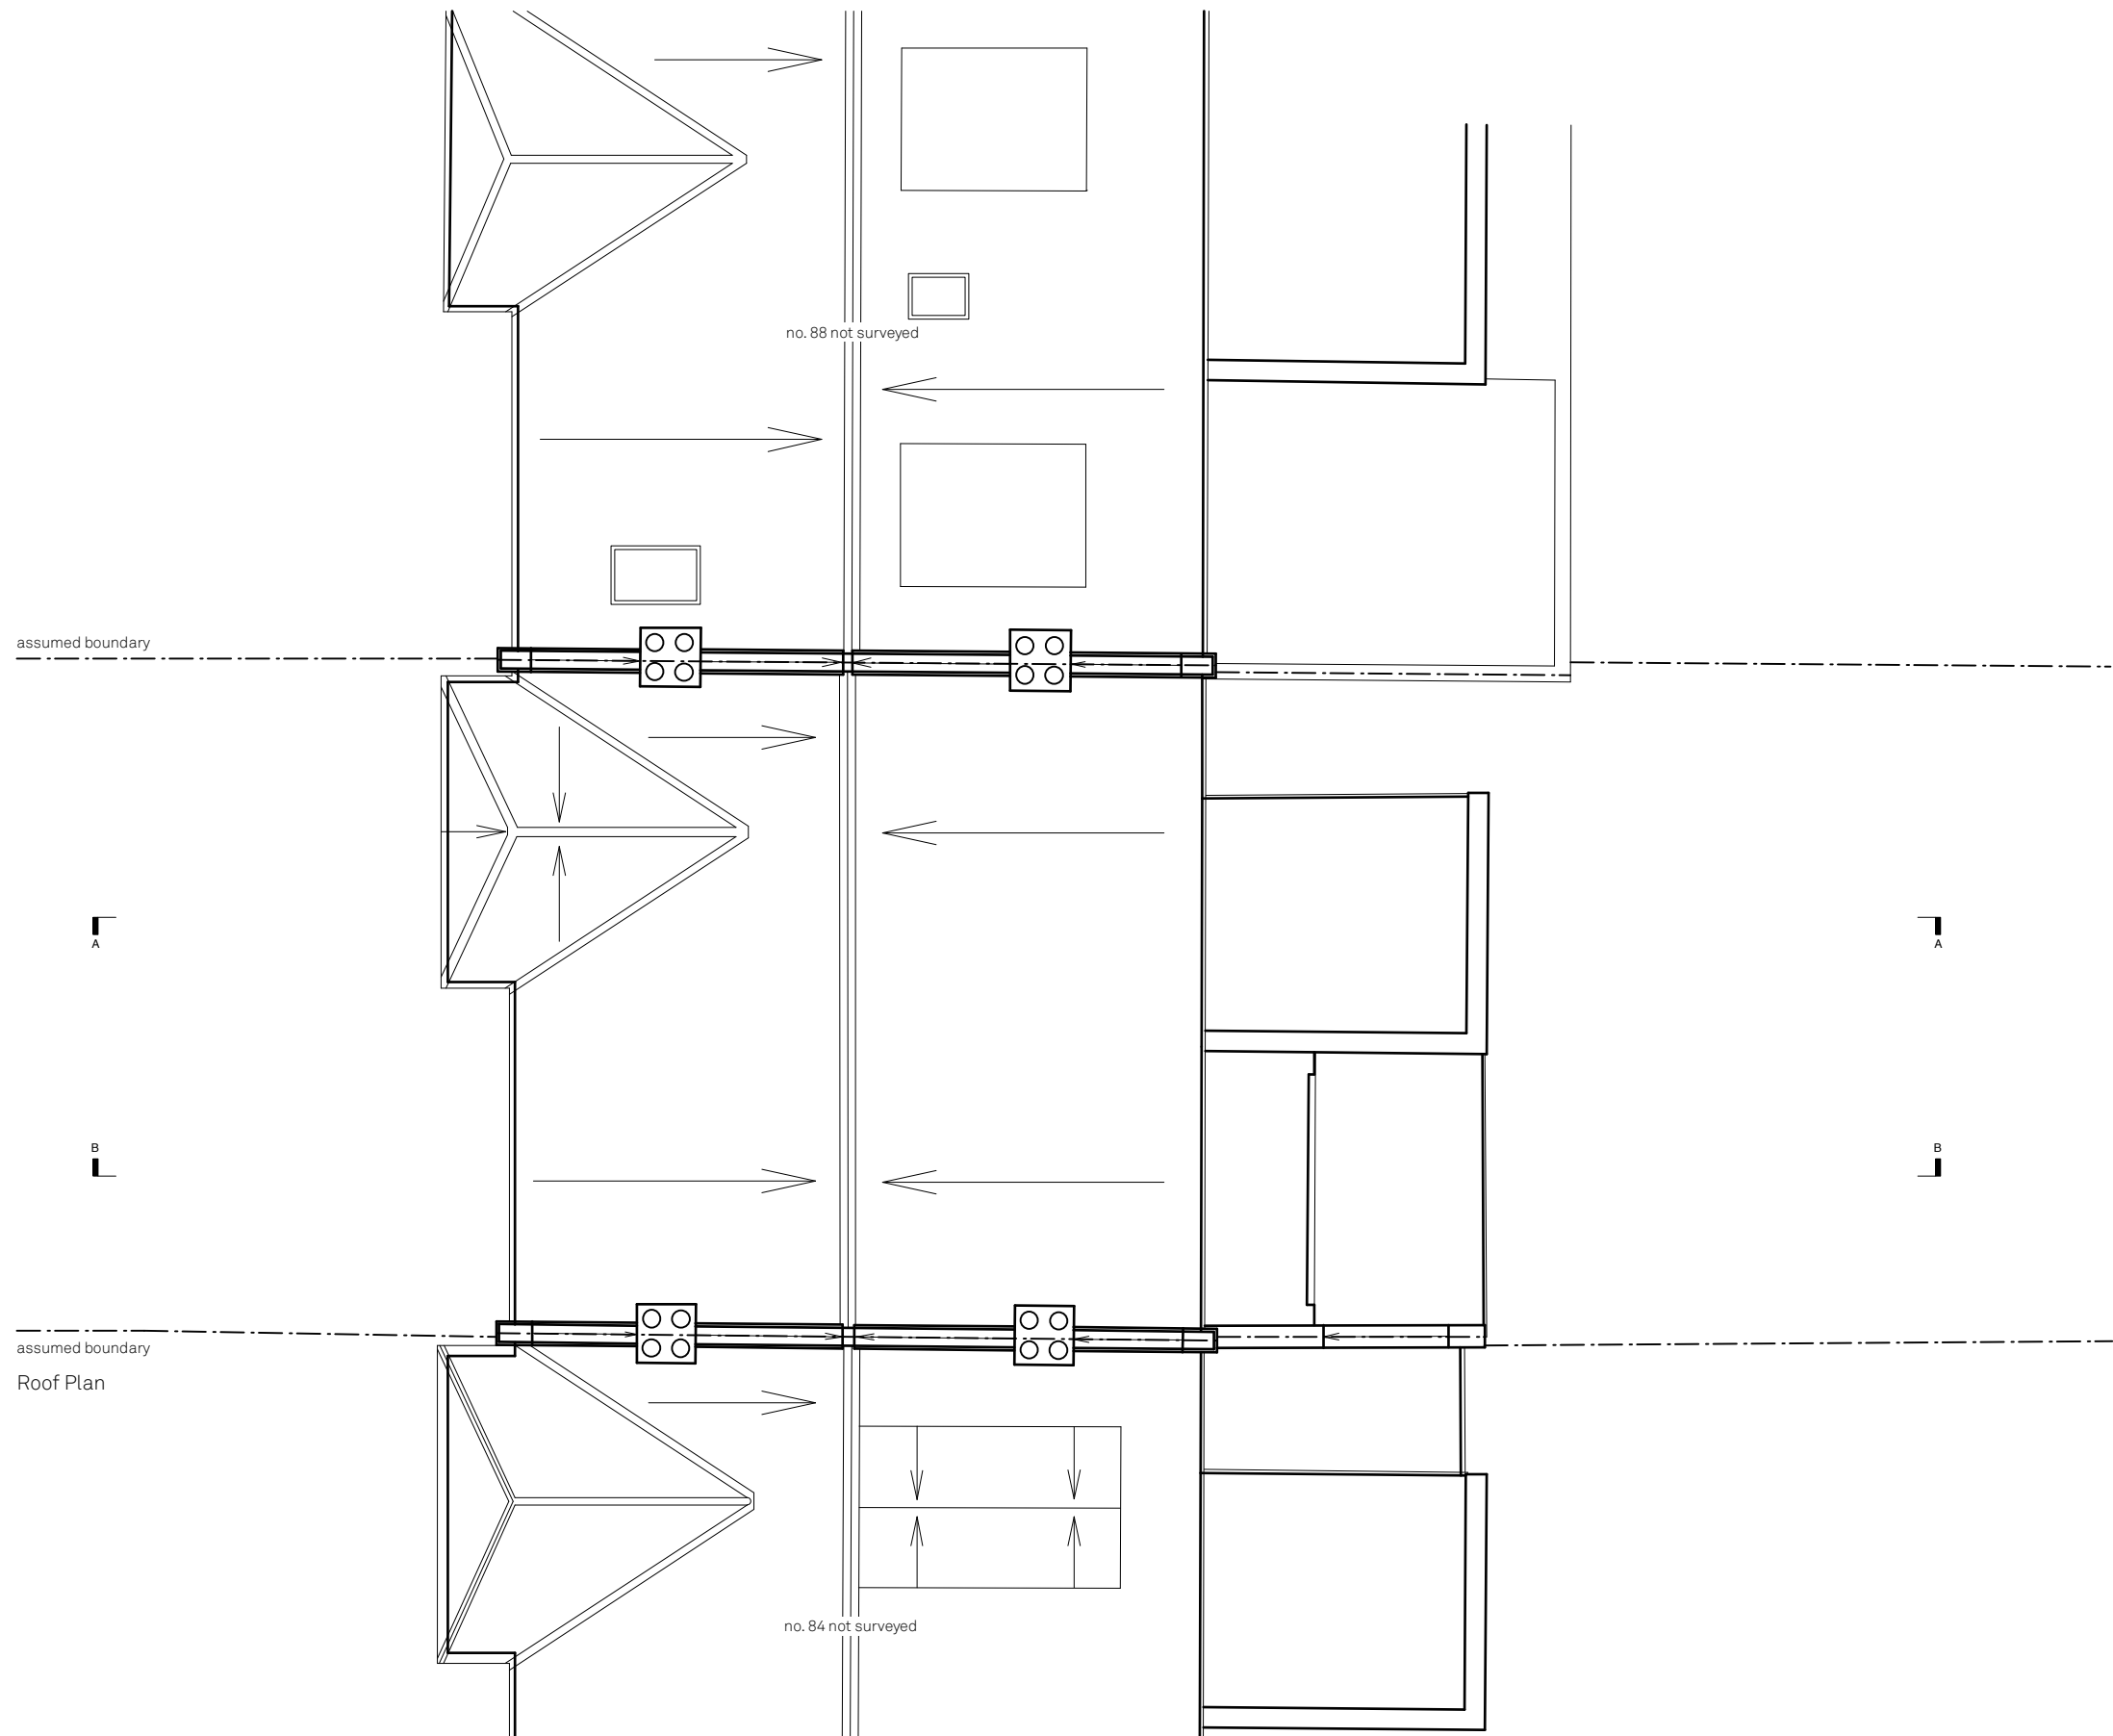

Existing Roof Plan

Muswell House	Issue	Notes	Date
86 Muswell Road			
Drawn By	WM		
Scale	1:100		
Status			
Project Stage	Planning		