


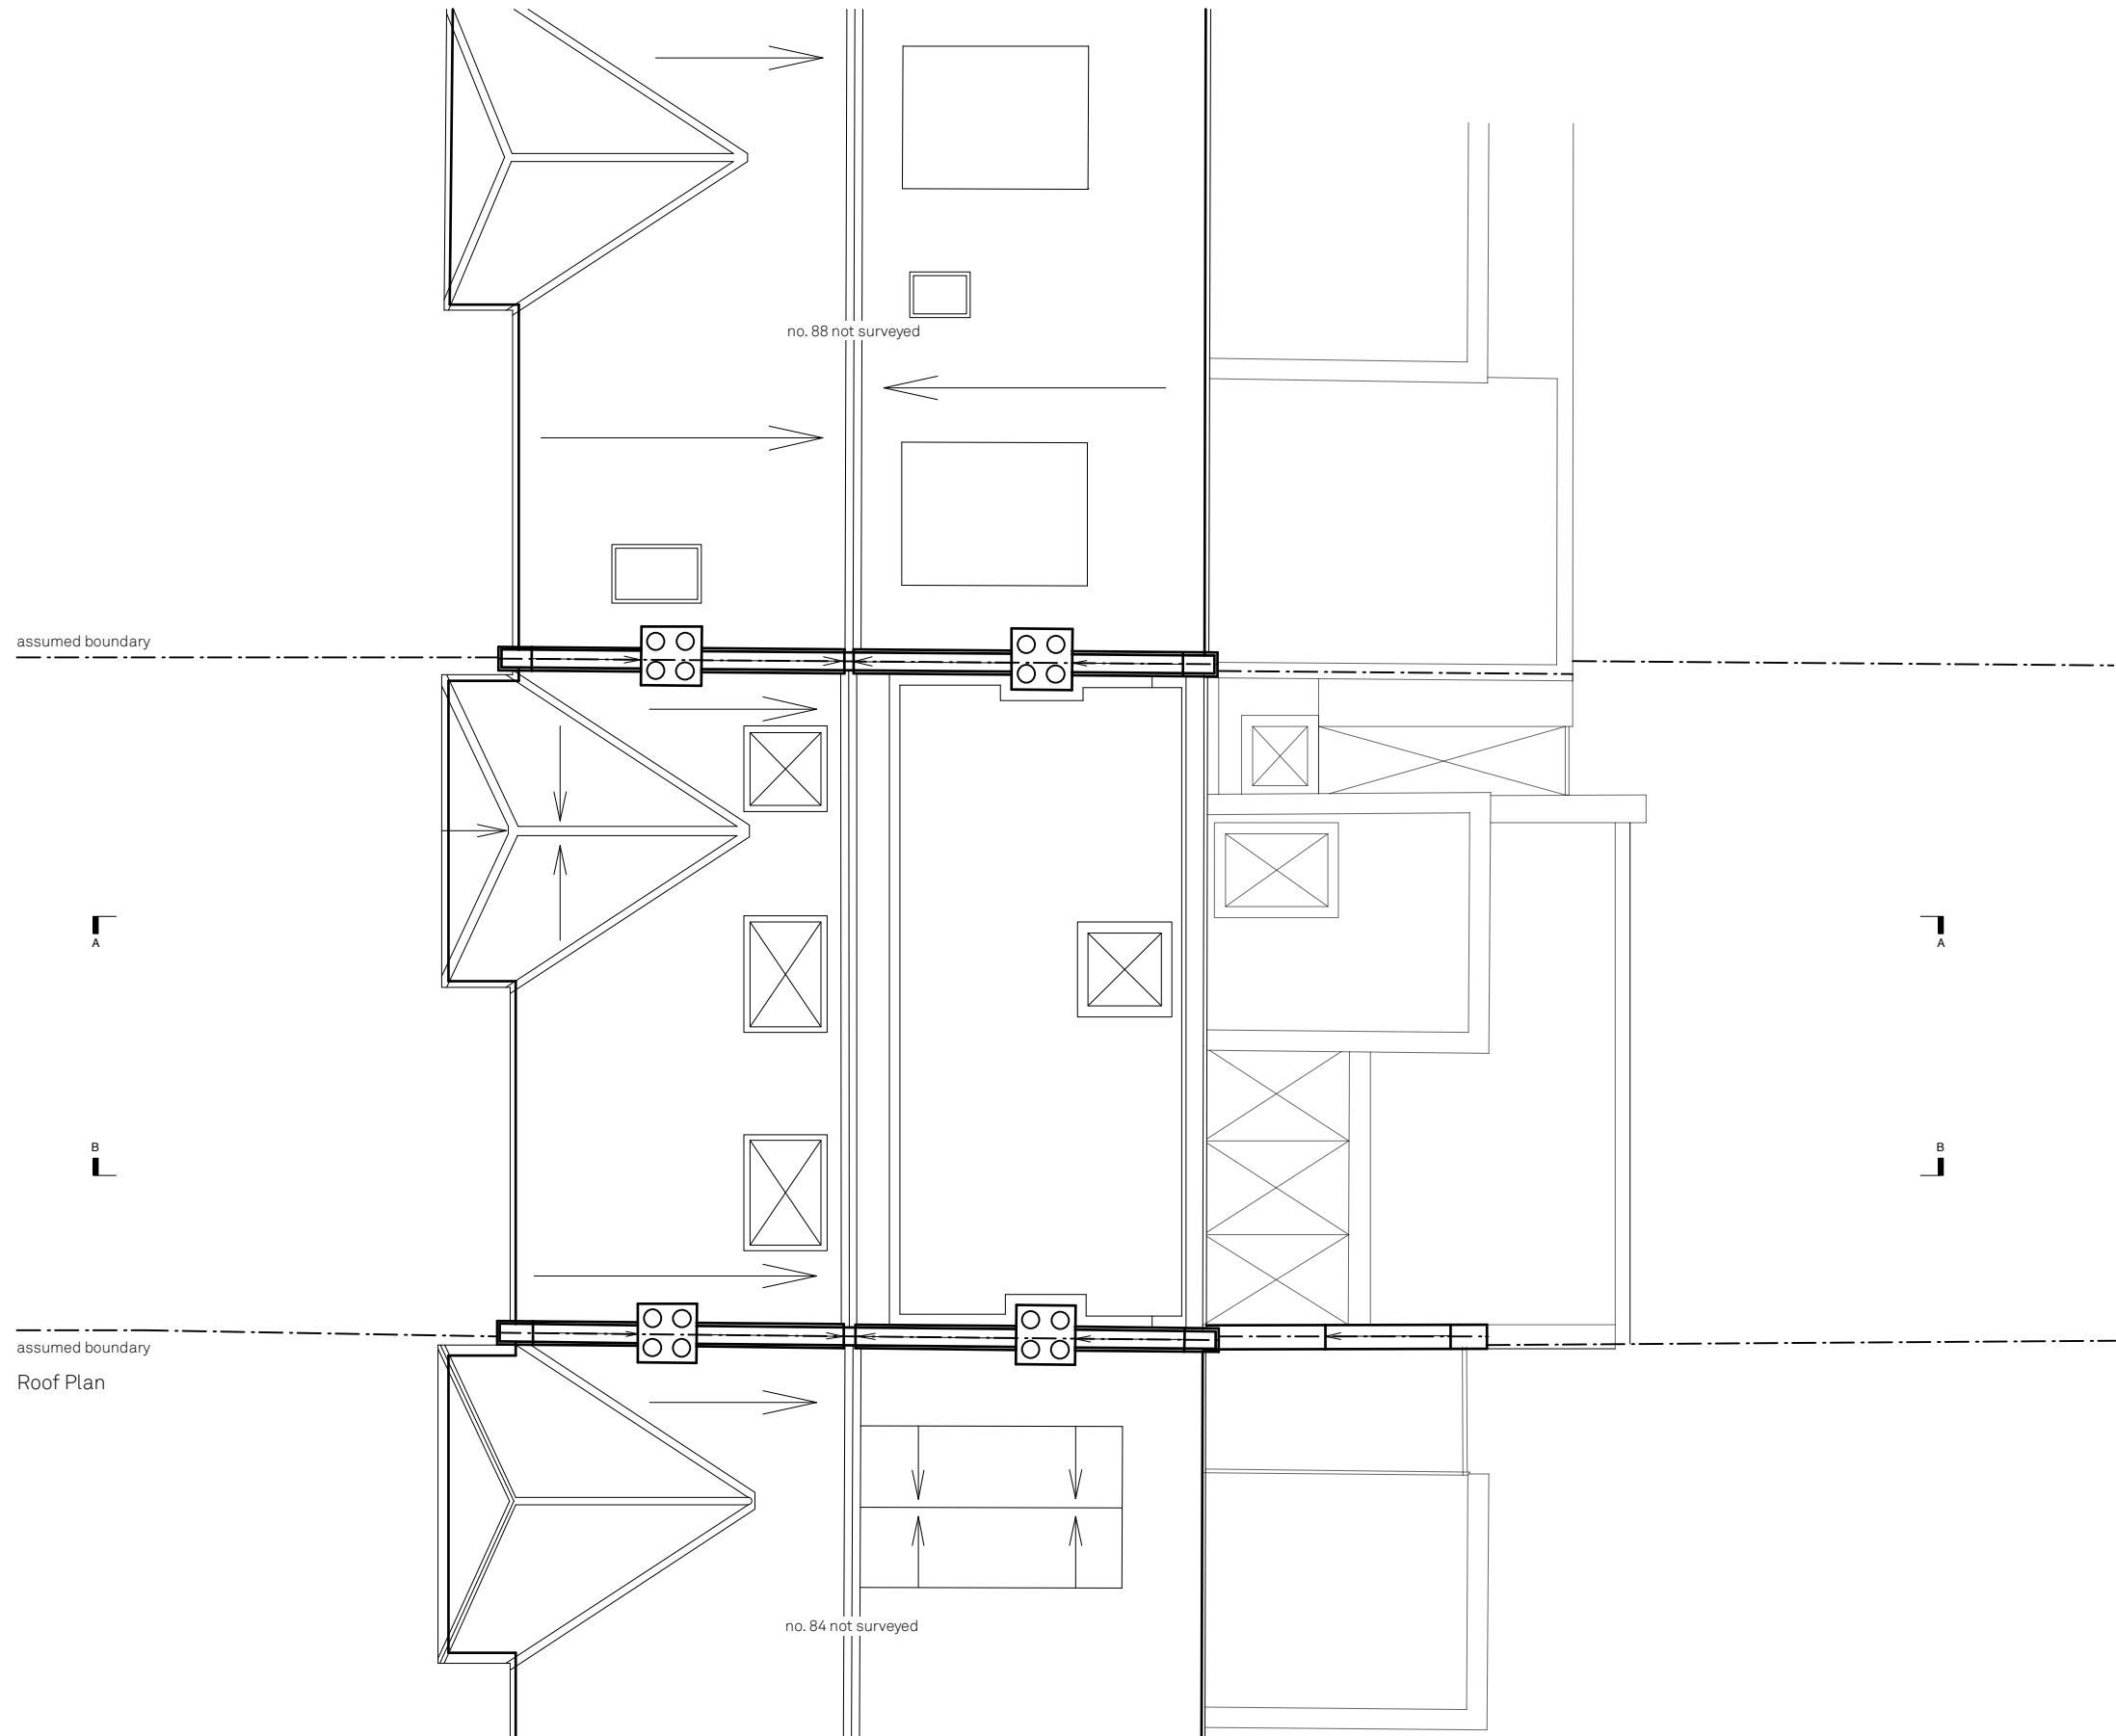

Proposed Roof Plan

Muswell House

86 Muswell Road

Drawn By

Scale

Status

Project Stage

WM

1:100

Planning

Issue Notes

Date

Paul Archer Design Ltd

Unit D204 Lana House 116 Commercial Street London E1 6NF

Tel. 020 3668 2668

896.213

paul archer
design

www.paularcherdesign.co.uk

