
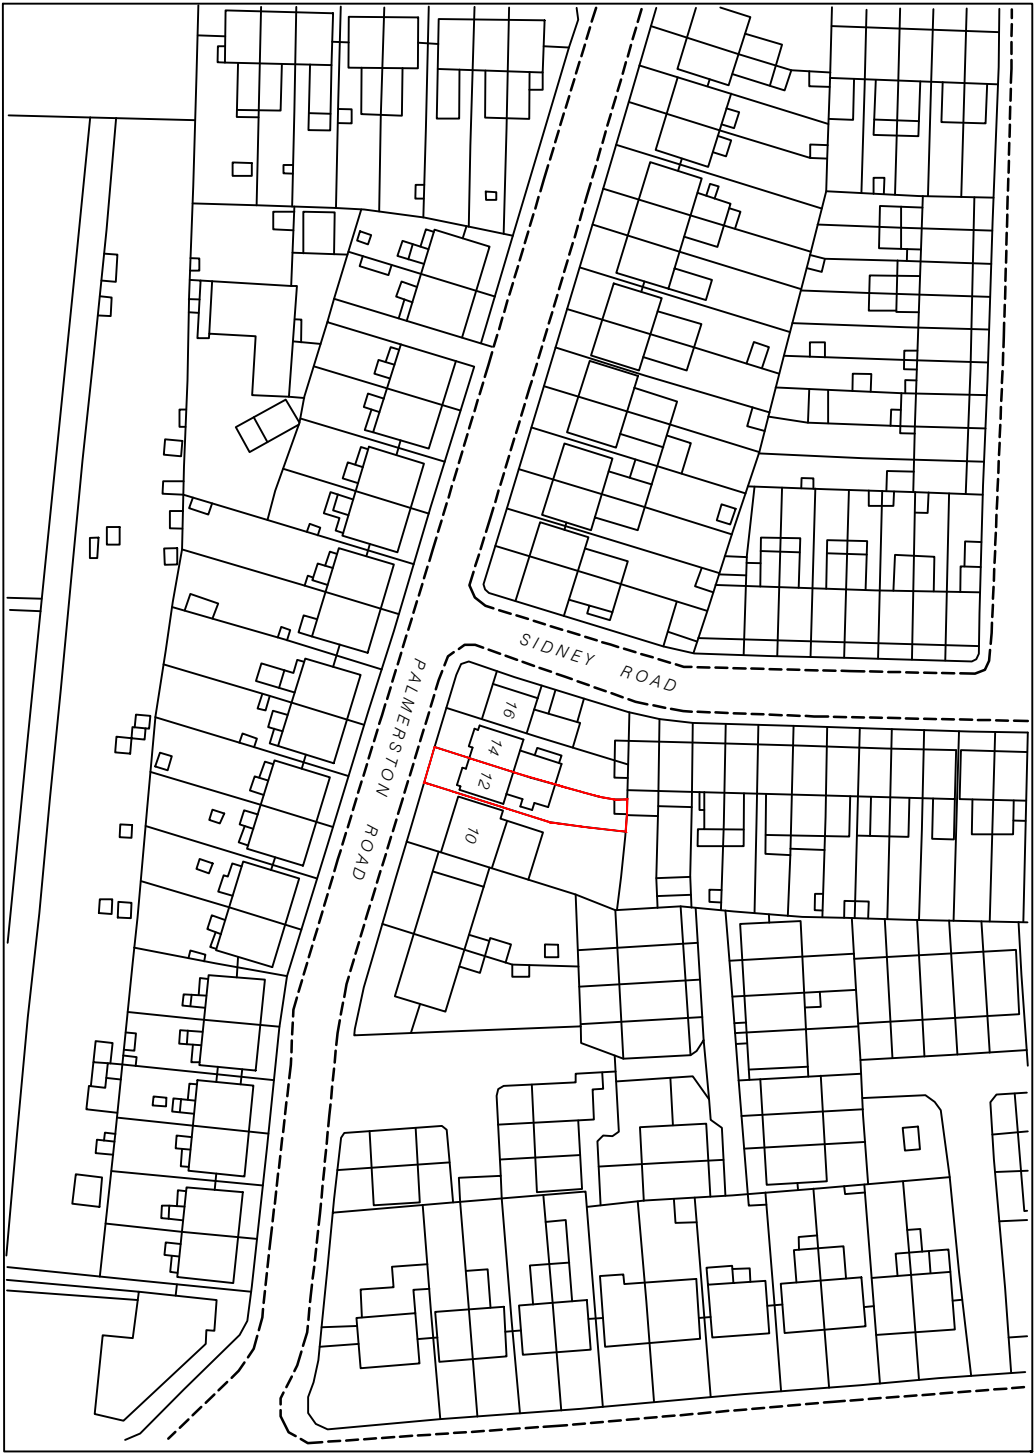


NOTES
THIS DRAWING IS FOR PLANNING USE ONLY,
STRUCTURE AND BUILDING CONTROL
APPROVAL IS REQUIRED BEFORE
COMMENCEMENT OF ANY BUILDING
WORKS.DO NOT REPRODUCE THIS
DRAWING WITHOUT PERMISSION, THIS
DRAWING IS SUBJECT TO COPYRIGHT .

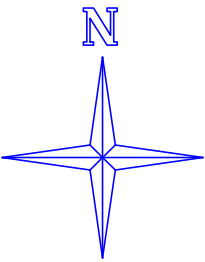

THE LOFT CONVERTER

The Loft Converter (City) Ltd
33 East Barent road New barnet EN4 8RN
info@theloftconverter.com
www.theloftconverter.com
Mobile: 07525041120
Tel:0208 361 7458

Client
**12 PALMERSTON ROAD,
GREATER LONDON,
N22 8RG**

Drawing Title
SITE PLAN

Scale 1:1250	Date 17/11/2021	Checked AZ	Drawn By AZ
-----------------	--------------------	---------------	----------------

Drawing Number D11	Revision
------------------------------	----------

