


rev	date	amendment

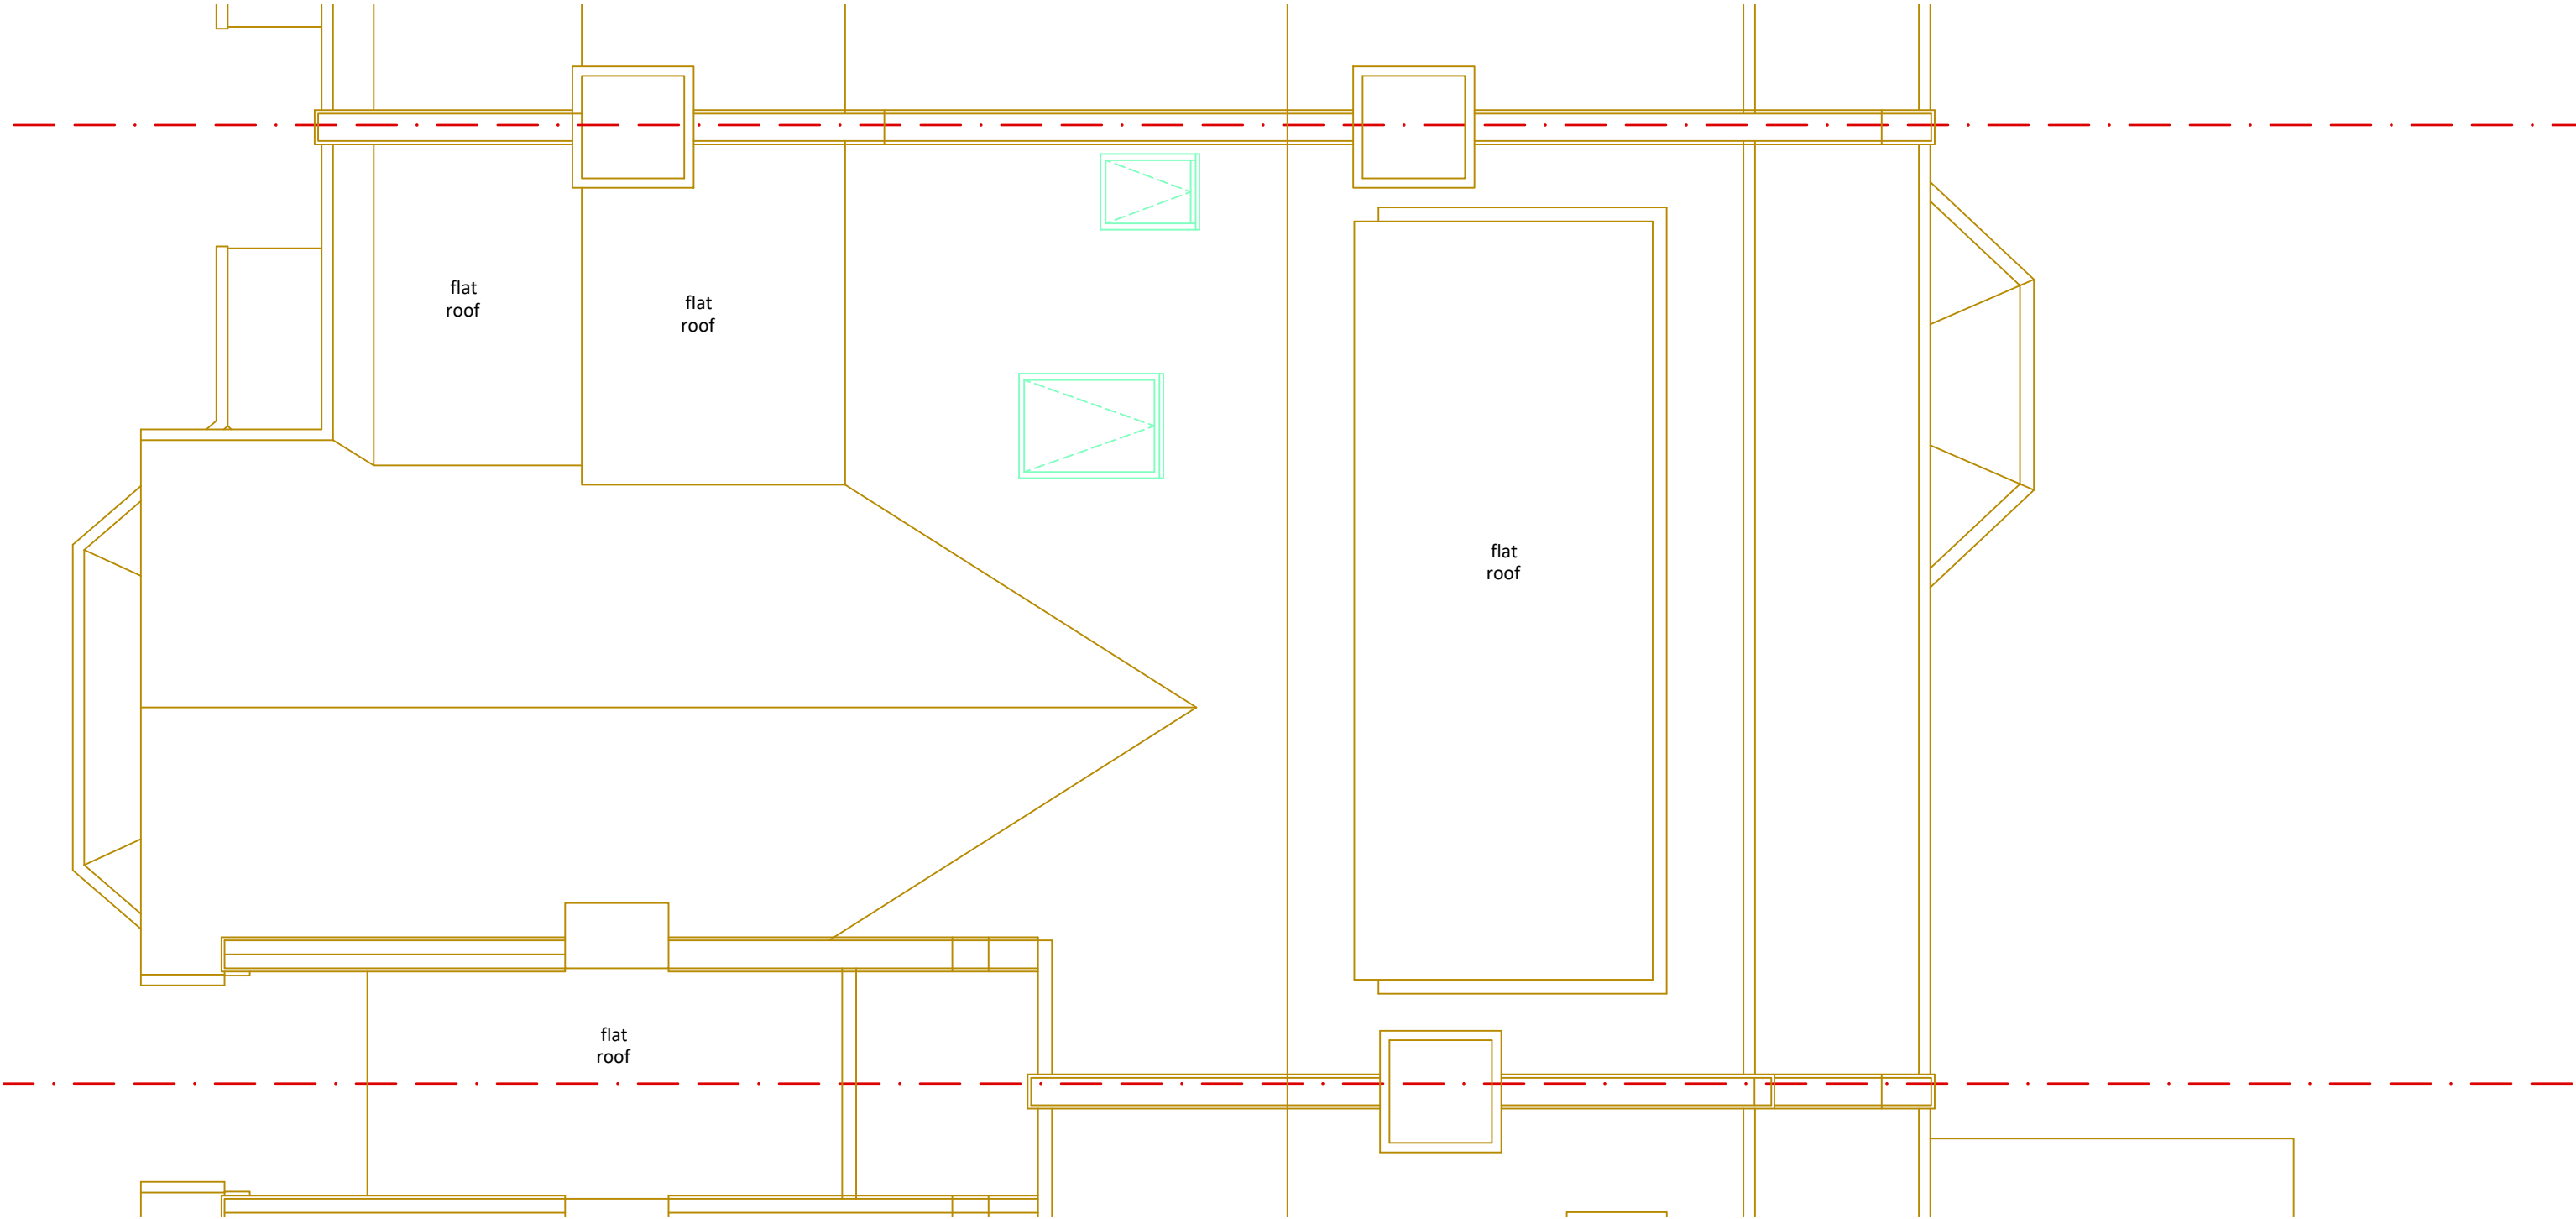

1 Plan - Roof
Scale 1:50

DO NOT SCALE THIS DRAWING Use figured dimensions only.
All contractors are requested to check all dimensions on site before proceeding. All discrepancies to be notified in writing to FHAS.
Dimensions are in millimeters unless stated otherwise.
All levels are in meters above AOD unless stated otherwise.
No areas indicated, or areas calculated from this drawing should be used for valuation purposes or as the basis for development contracts.
© Finley Harrison Architectural Service Ltd © - All rights reserved



Finley Harrison
Architectural Services Ltd

5/6 Bartholomew Place,
London, EC1A 7HH

Tel: 020 7606 0043
www.fhas.ltd

client Mr & Mrs Heald	date 12/07/2022	drawn BB	drawing Existing Roof Plan	
	scale @ A3 1:50	checked	job no.	revision
	project 35 Midhurst Ave , Muswell Hill London, N10 3EP	status PLANNING	22108	(A)0014