



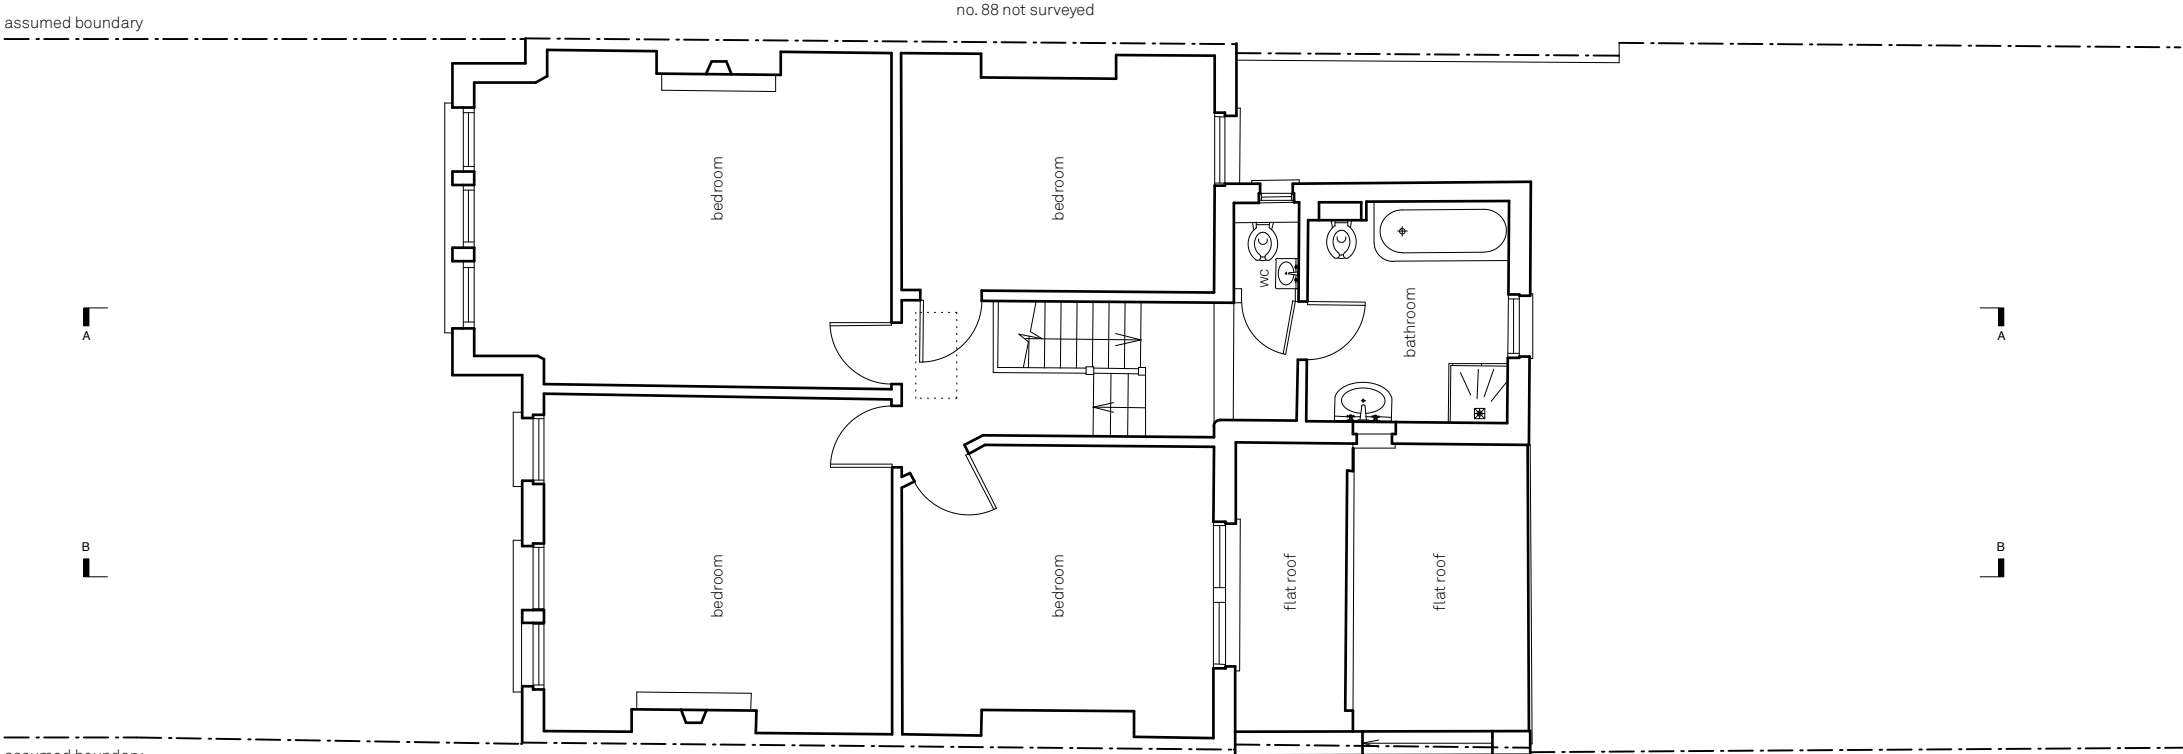

First Floor Plan

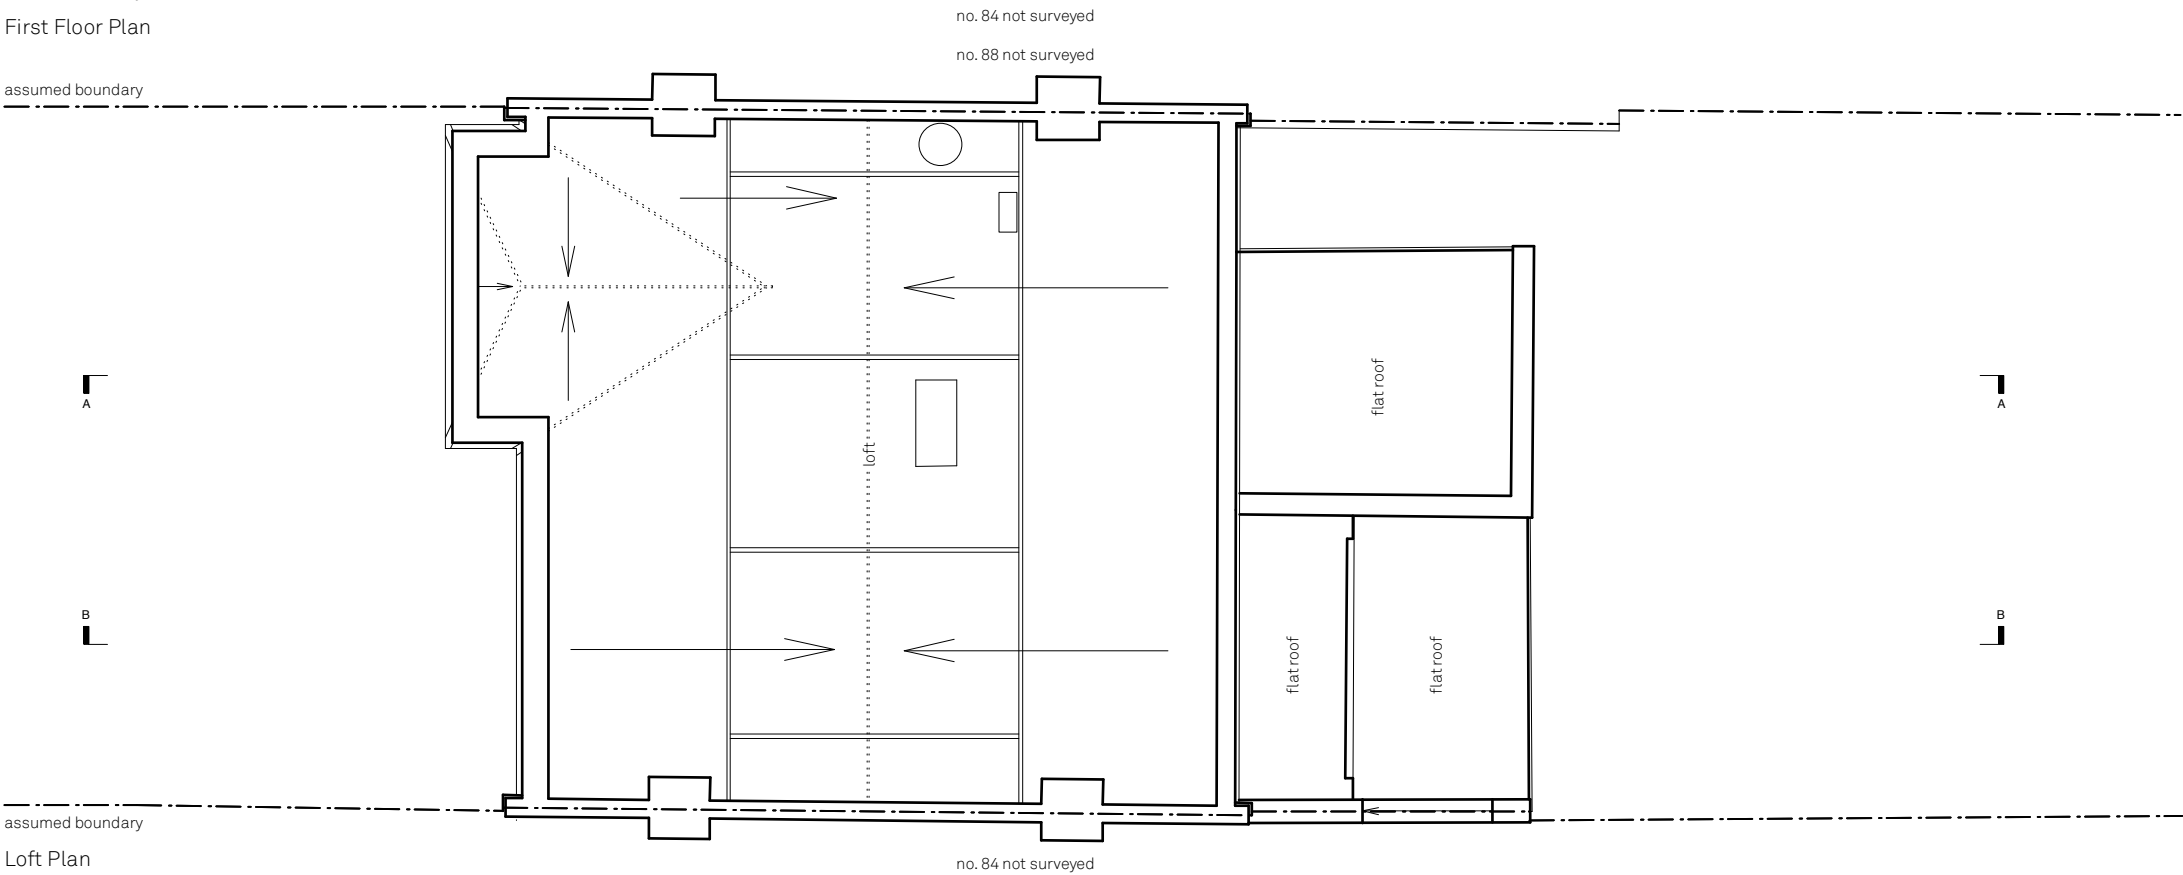

Loft Plan

Existing 1st Floor & Loft Plans

Muswell House	Issue	Notes	Date
86 Muswell Road			
Drawn By	WM		
Scale	1:100		
Status			
Project Stage	Planning		

896.202

paul archer
design