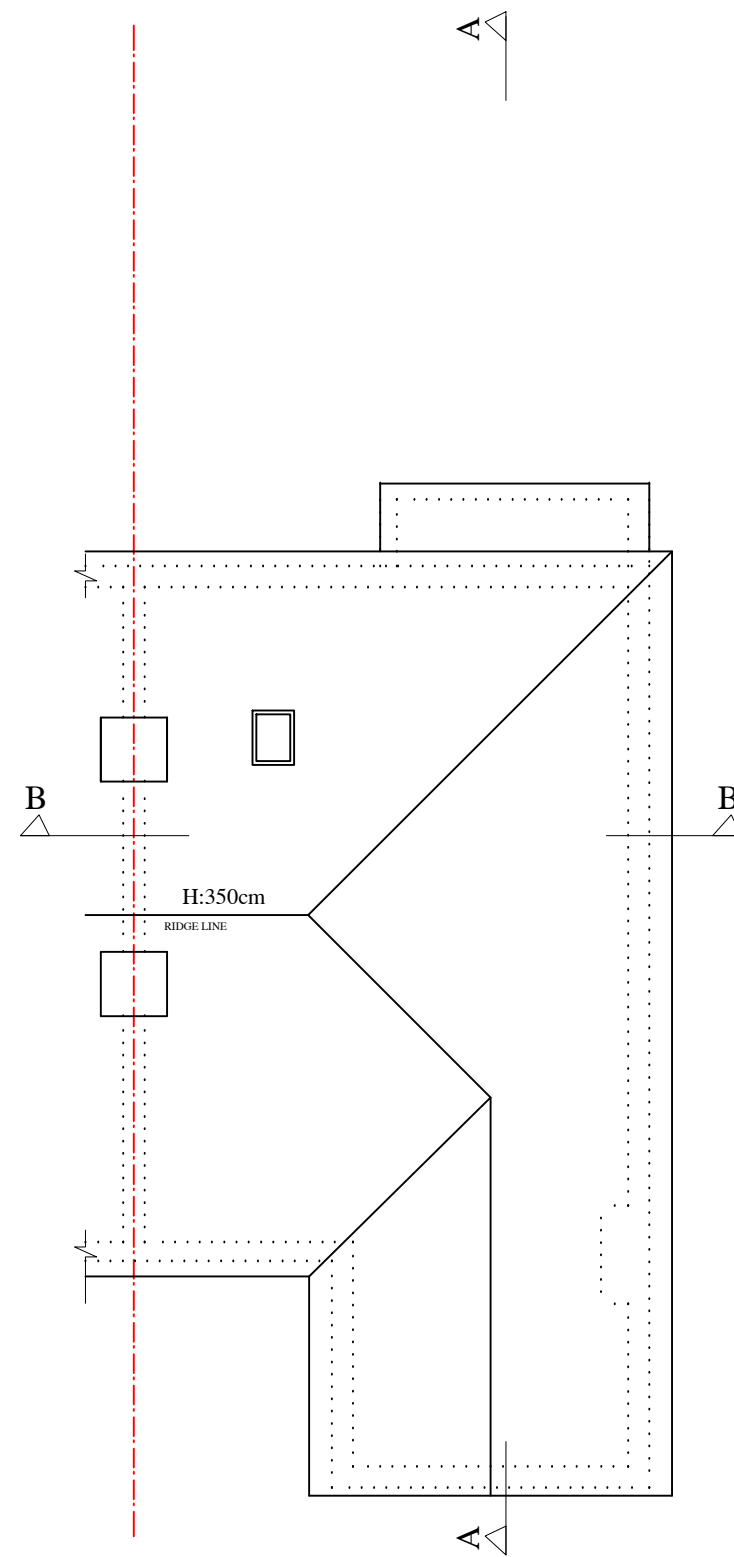
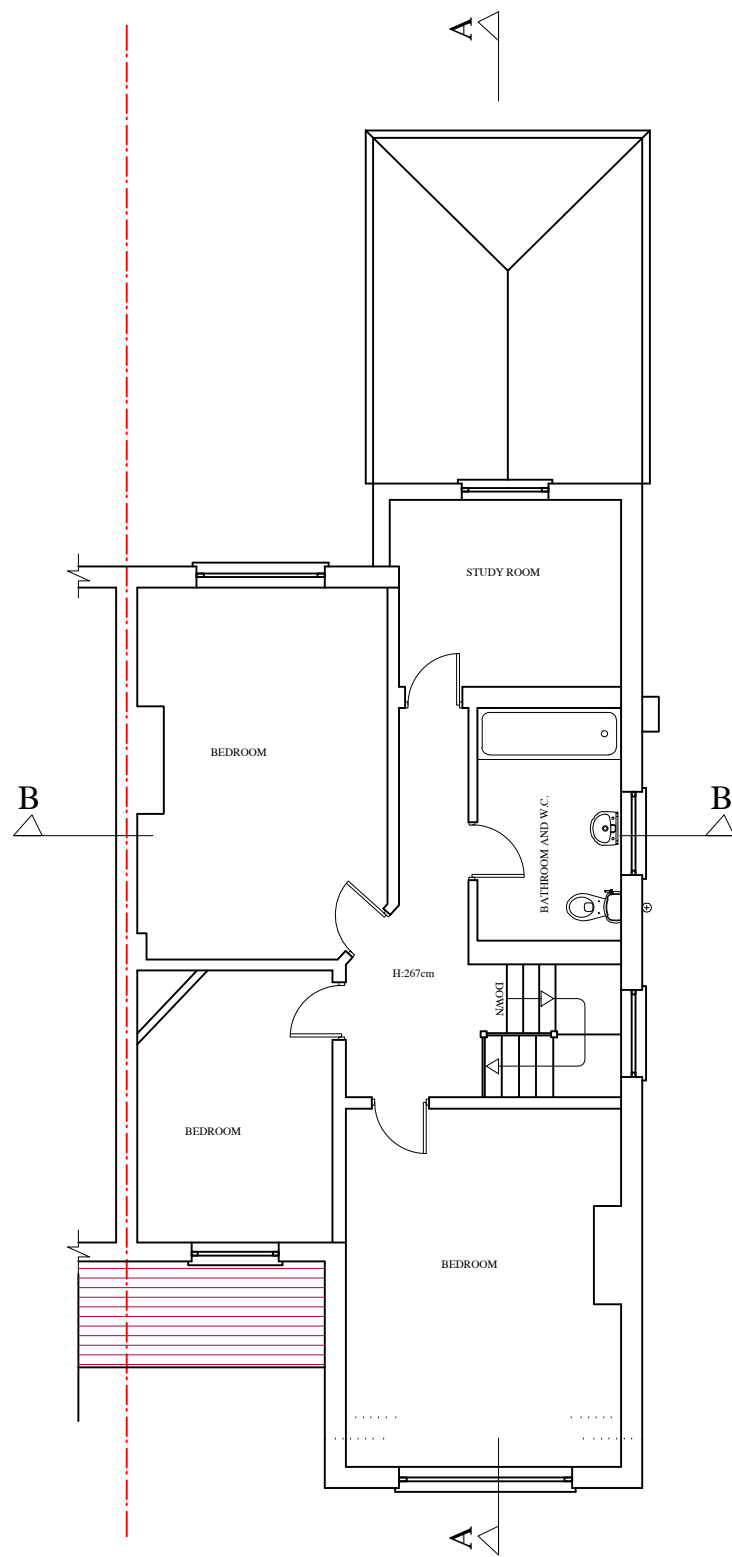
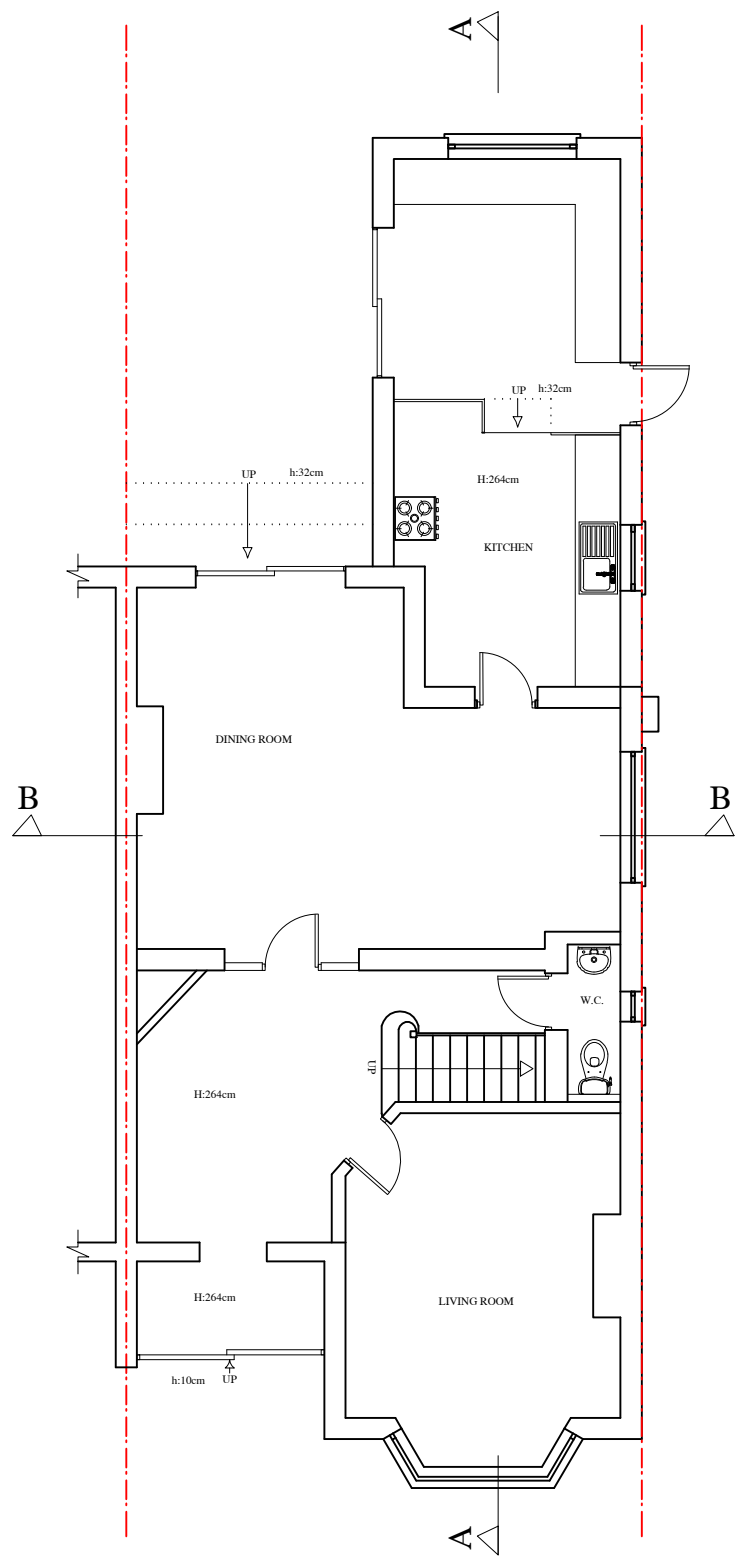


no	revision	date	control
project	31 CRESCENT RISE WOOD GREEN, LONDON N22 7AW		
drawing title	EXISTING FLOOR PLANS		
scale	1/100@A3		
date	JAN' 2023		
drw.no	ANDREW-01-PL01		