





EXISTING FRONT ELEVATION




EXISTING REAR ELEVATION

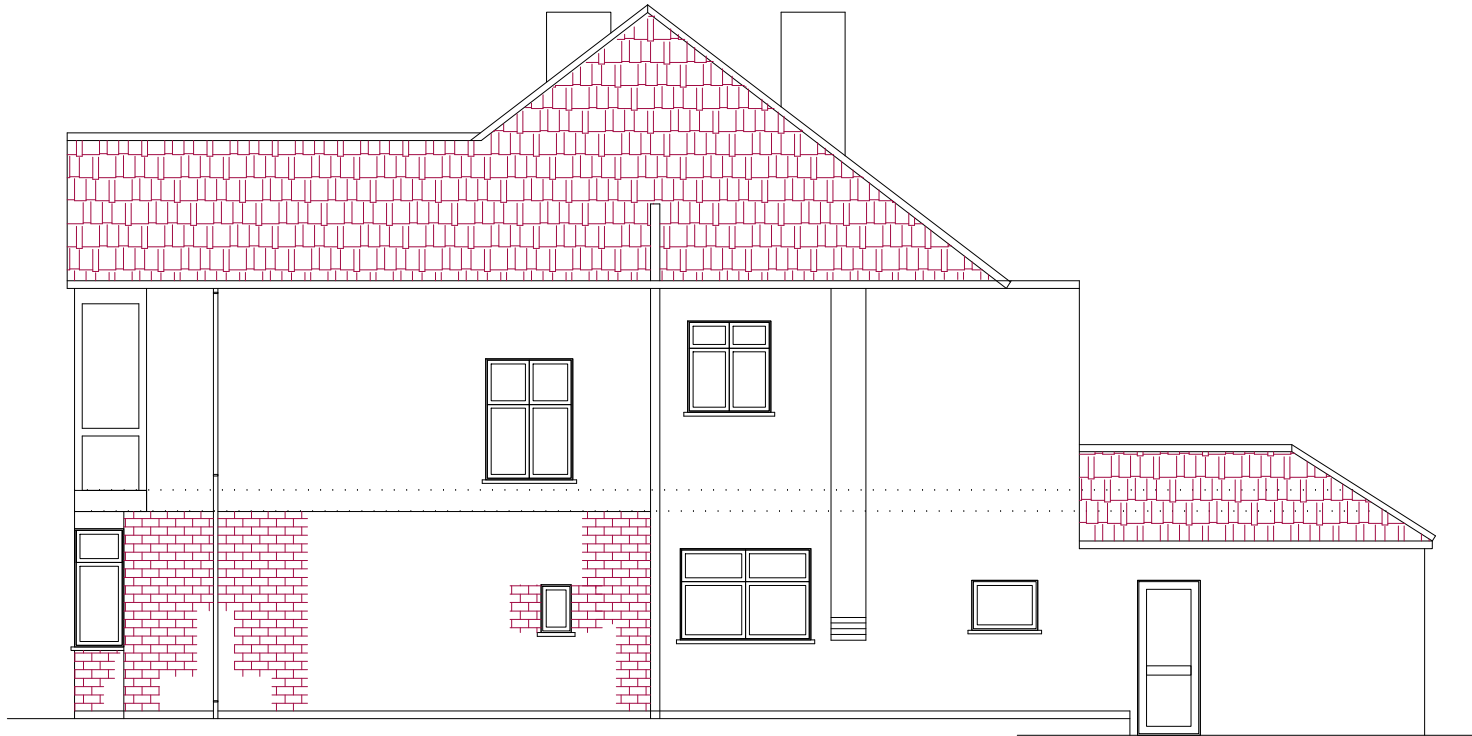


EXISTING SIDE ELEVATION

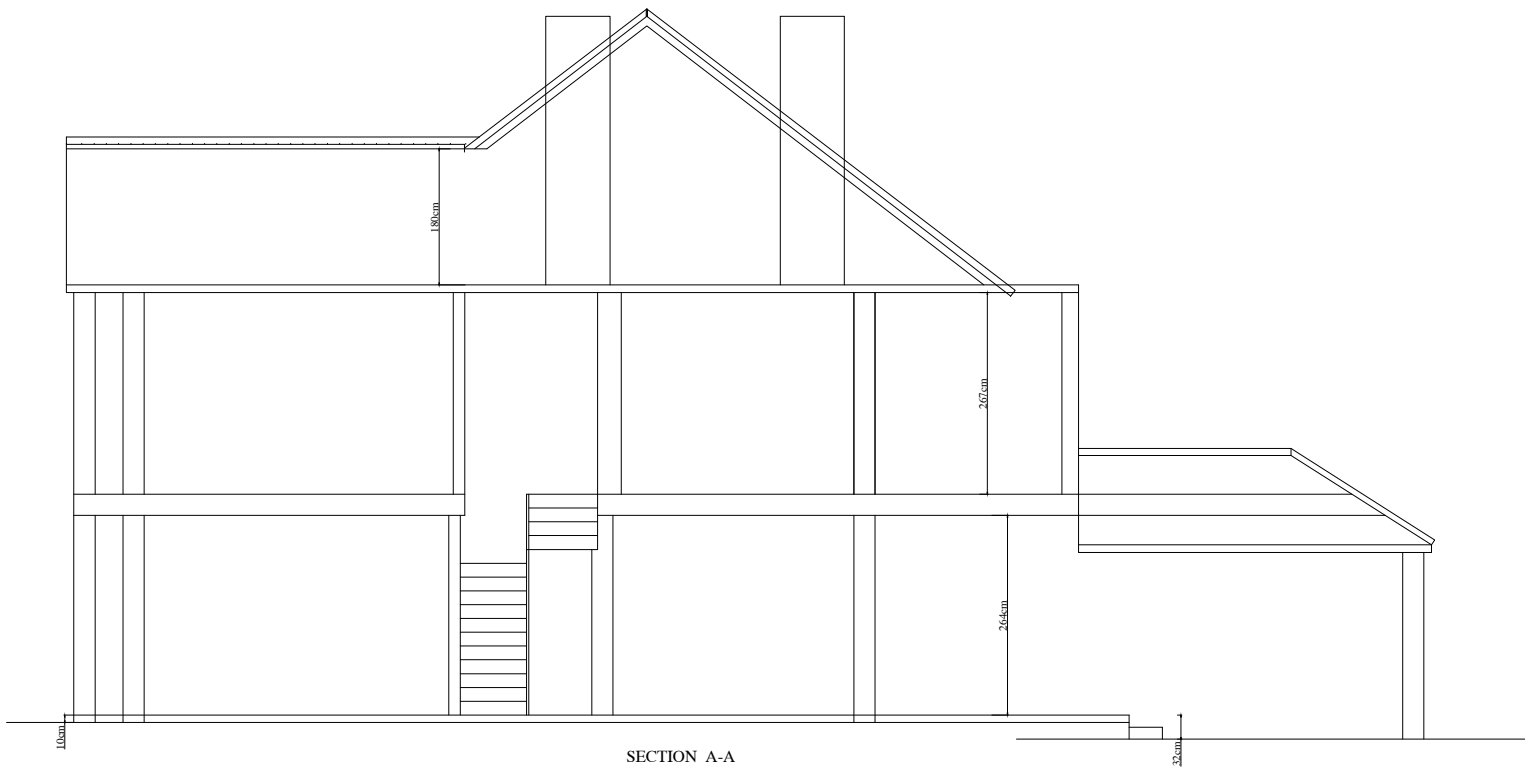

SECTION A-A

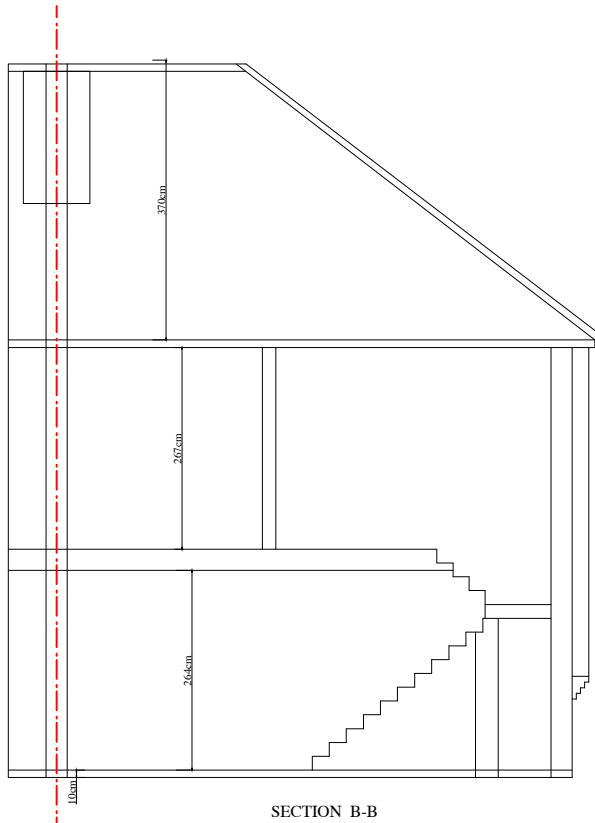

SECTION B-B

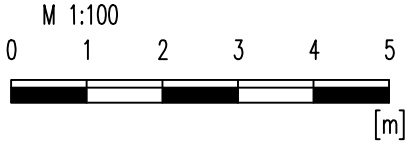

no	revision	date	control
project	31 CRESCENT RISE WOOD GREEN, LONDON N22 7AW		
drawing title	EXISTING ELEVATIONS AND SECTION A-A		
scale	1/100@A3		
date	JAN' 2023		
drw.no	ANDREW-01-PL02		