




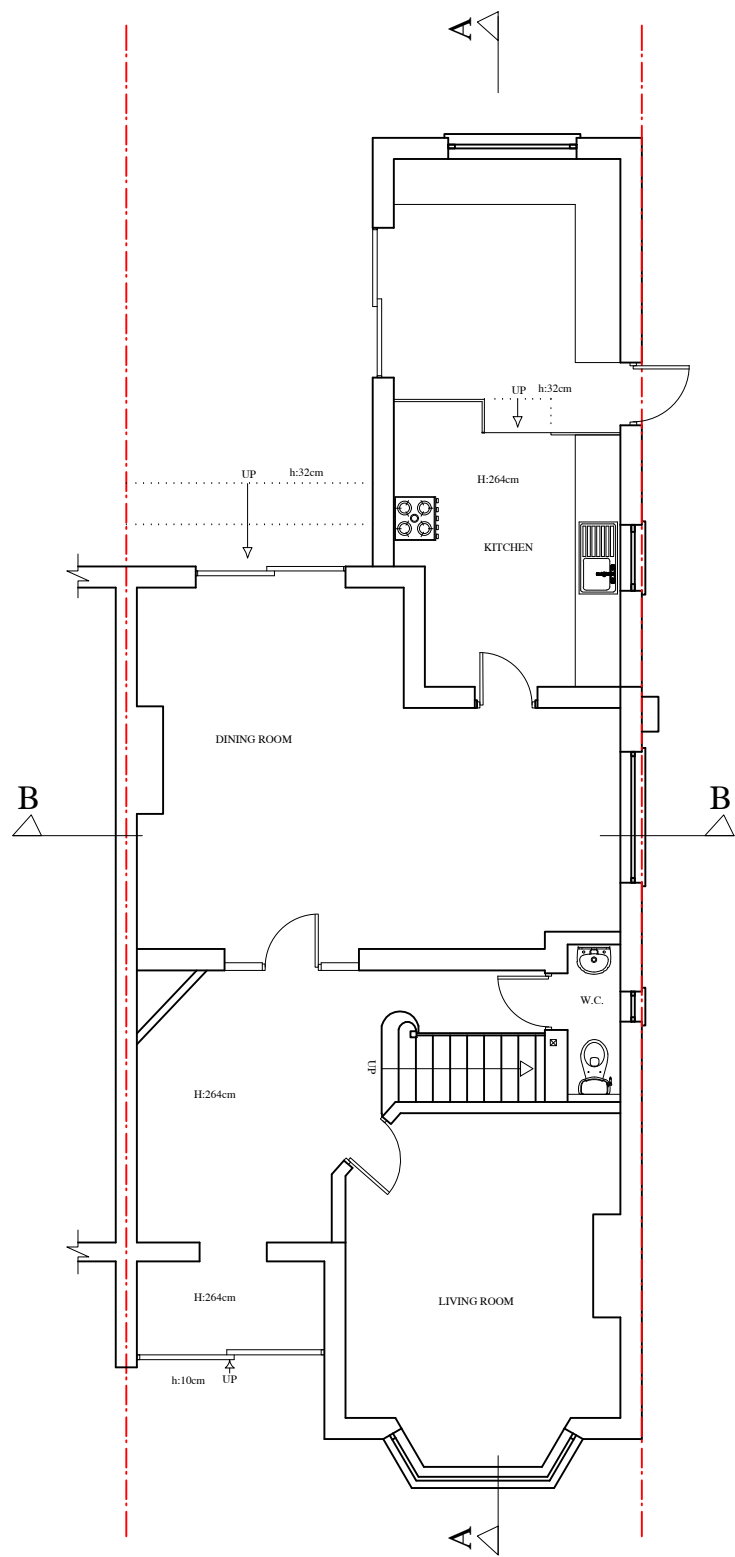


PROPOSED GROUND FLOOR PLAN

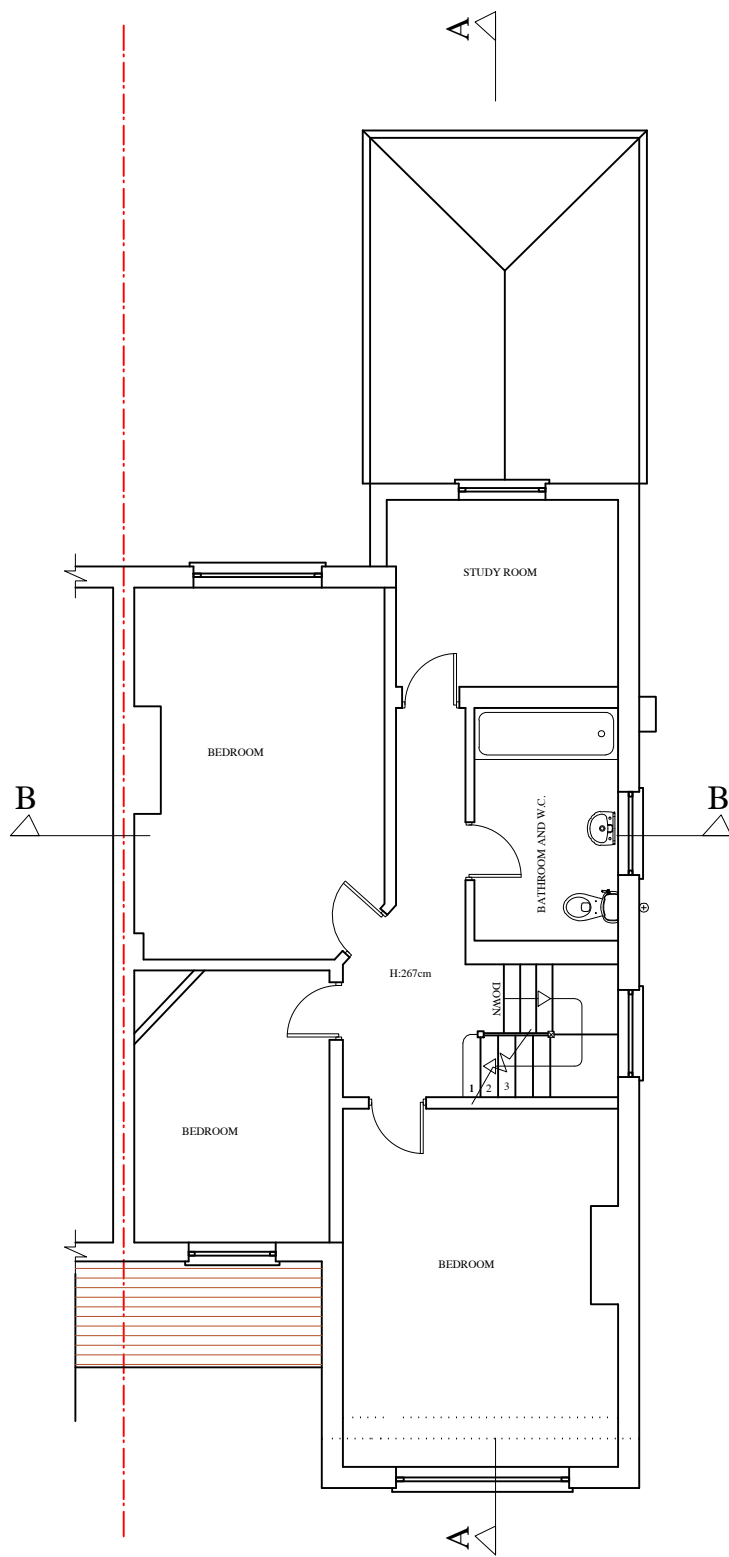

PROPOSED FIRST FLOOR PLAN

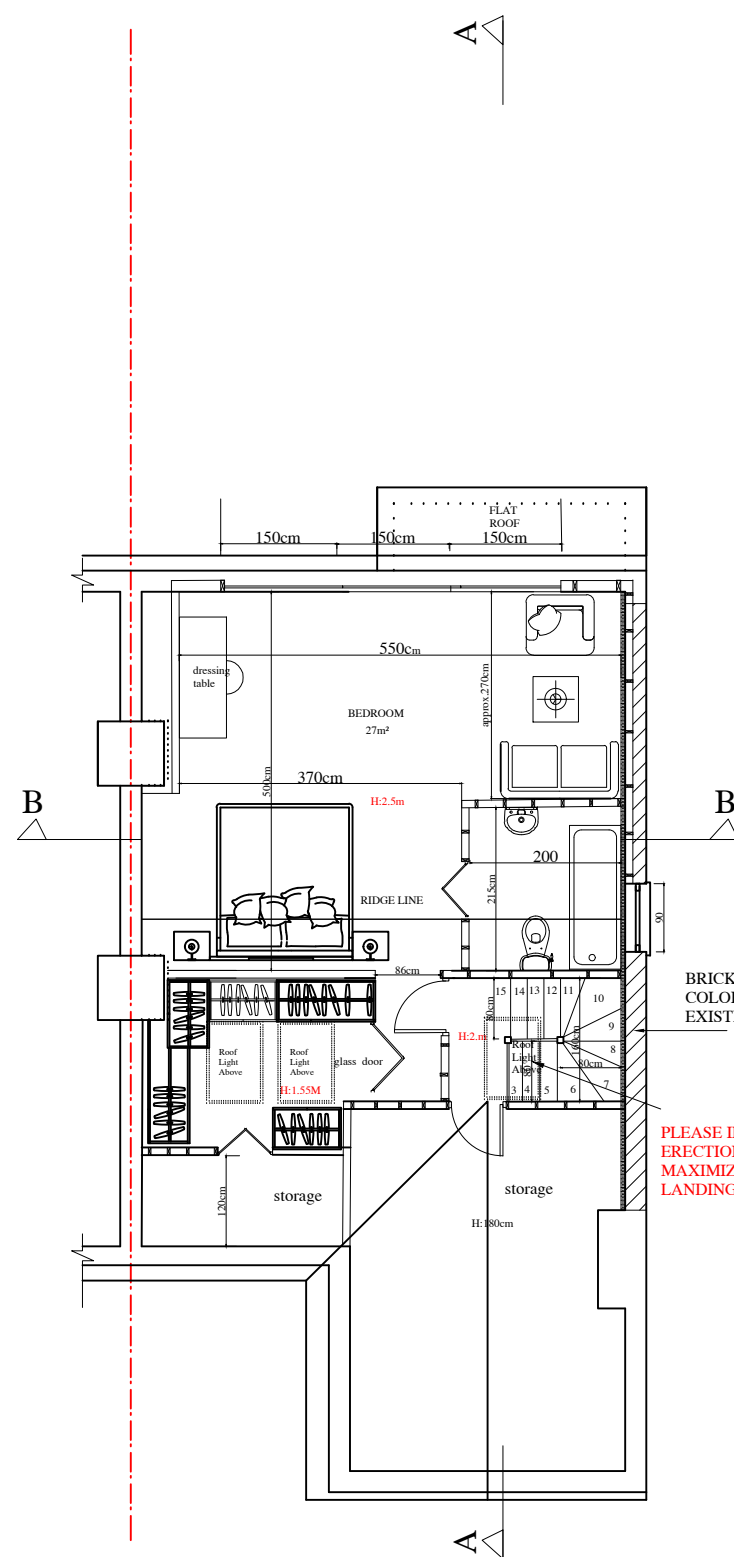

PROPOSED LOFT FLOOR PLAN

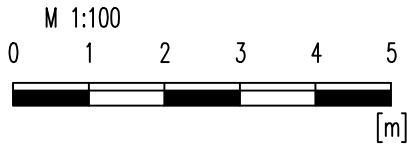

no	revision	date	control
project	31 CRESCENT RISE WOOD GREEN, LONDON N22 7AW		
drawing title	PROPOSED FLOOR PLANS		
scale	1/100@A3		
date	JAN' 2023		
drw.no	ANDREW-01-PL03B		