



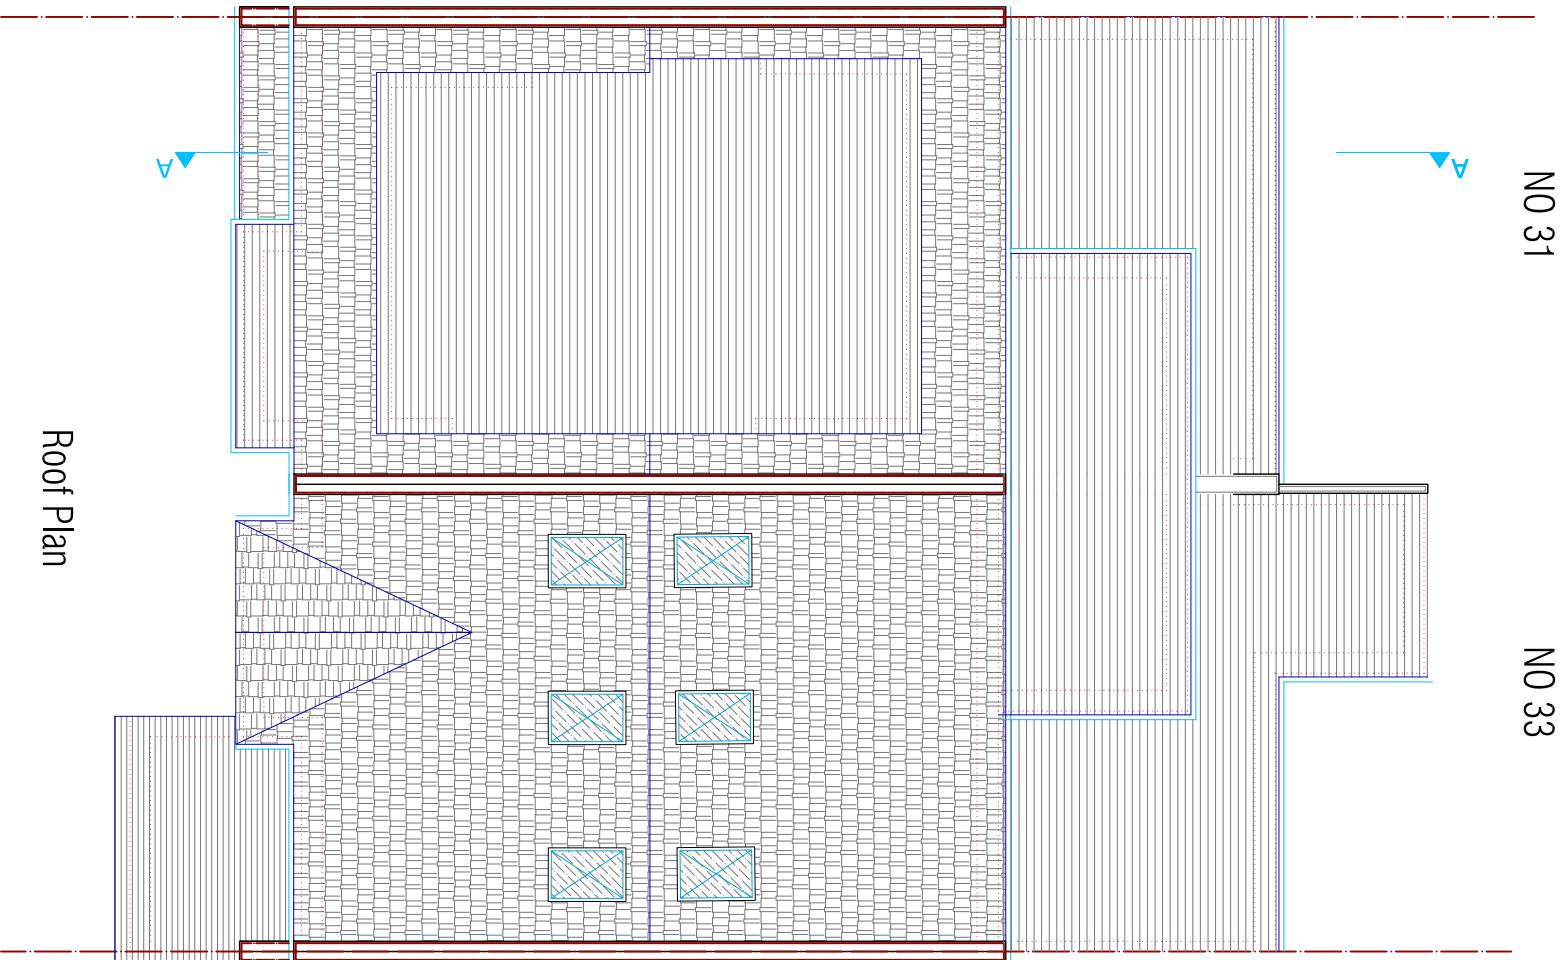

Roof Plan

METRES

 

SCALE

Project:

31 & 33 Wargrave Ave
London N15 6UH

Title:

Proposed Roof Plan

Date:

May 2022

Scale:

1:100 @ A3

Dwg. No.

WG.31&33.PRO.030

Rev:

A

NOTES

The contractors are to check all the dimensions, levels, drain runs and general condition of the site before works commence.

All works are to be carried out in accordance with current Building Regulations, British Standards, Code of Practice and Local Authority Requirements.



info@ajplans.co.uk

020 8150 1820