




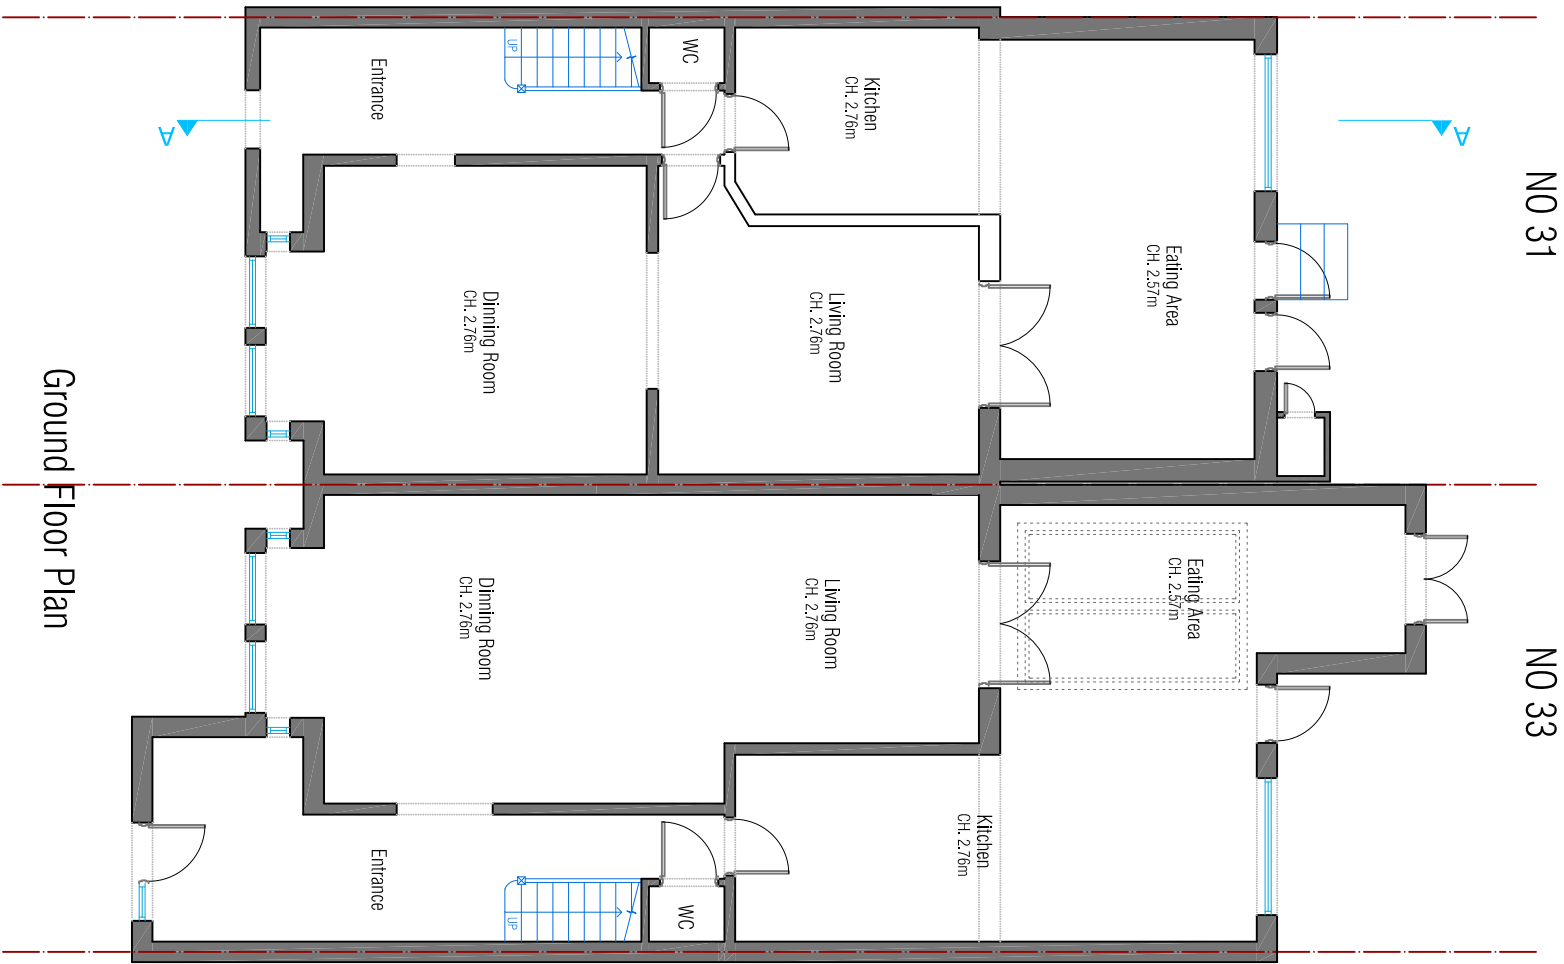

Ground Floor Plan

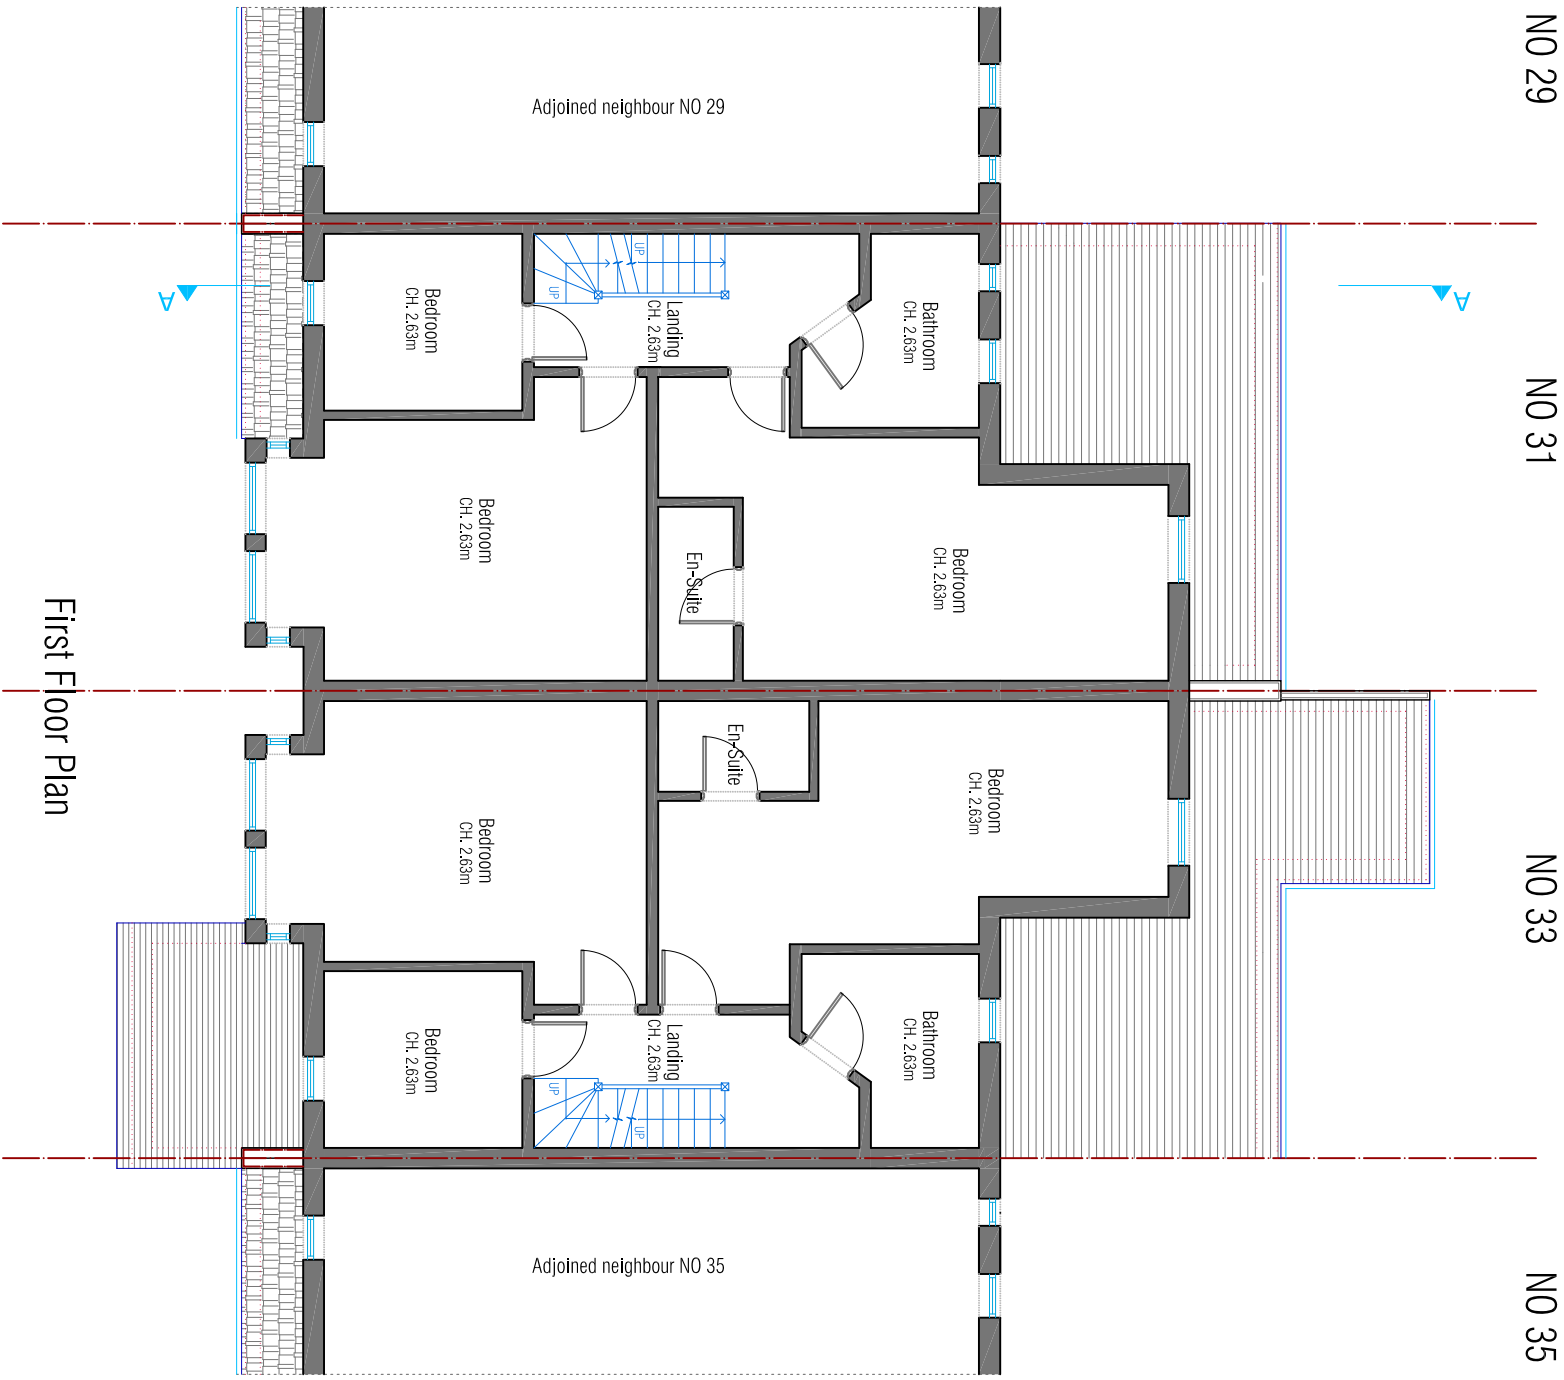

First Floor Plan

 

METRES

SCALE

Project:
31 & 33 Wargrave Ave
London N15 6UH

Title:
Proposed Ground & First Floor

Date:
May 2022

Dwg. No.:
WG.31&33.PRO.010

Scale:
1:100 @ A3

Rev.:
A

NOTES
The contractors are to check all the dimensions, levels, drain runs and general condition of the site before works commence.

All works are to be carried out in accordance with current Building Regulations, British Standards, Code of Practice and Local Authority Requirements.

AJ PLANS
info@ajplans.co.uk
020 8150 1820