



NO 31

NO 33

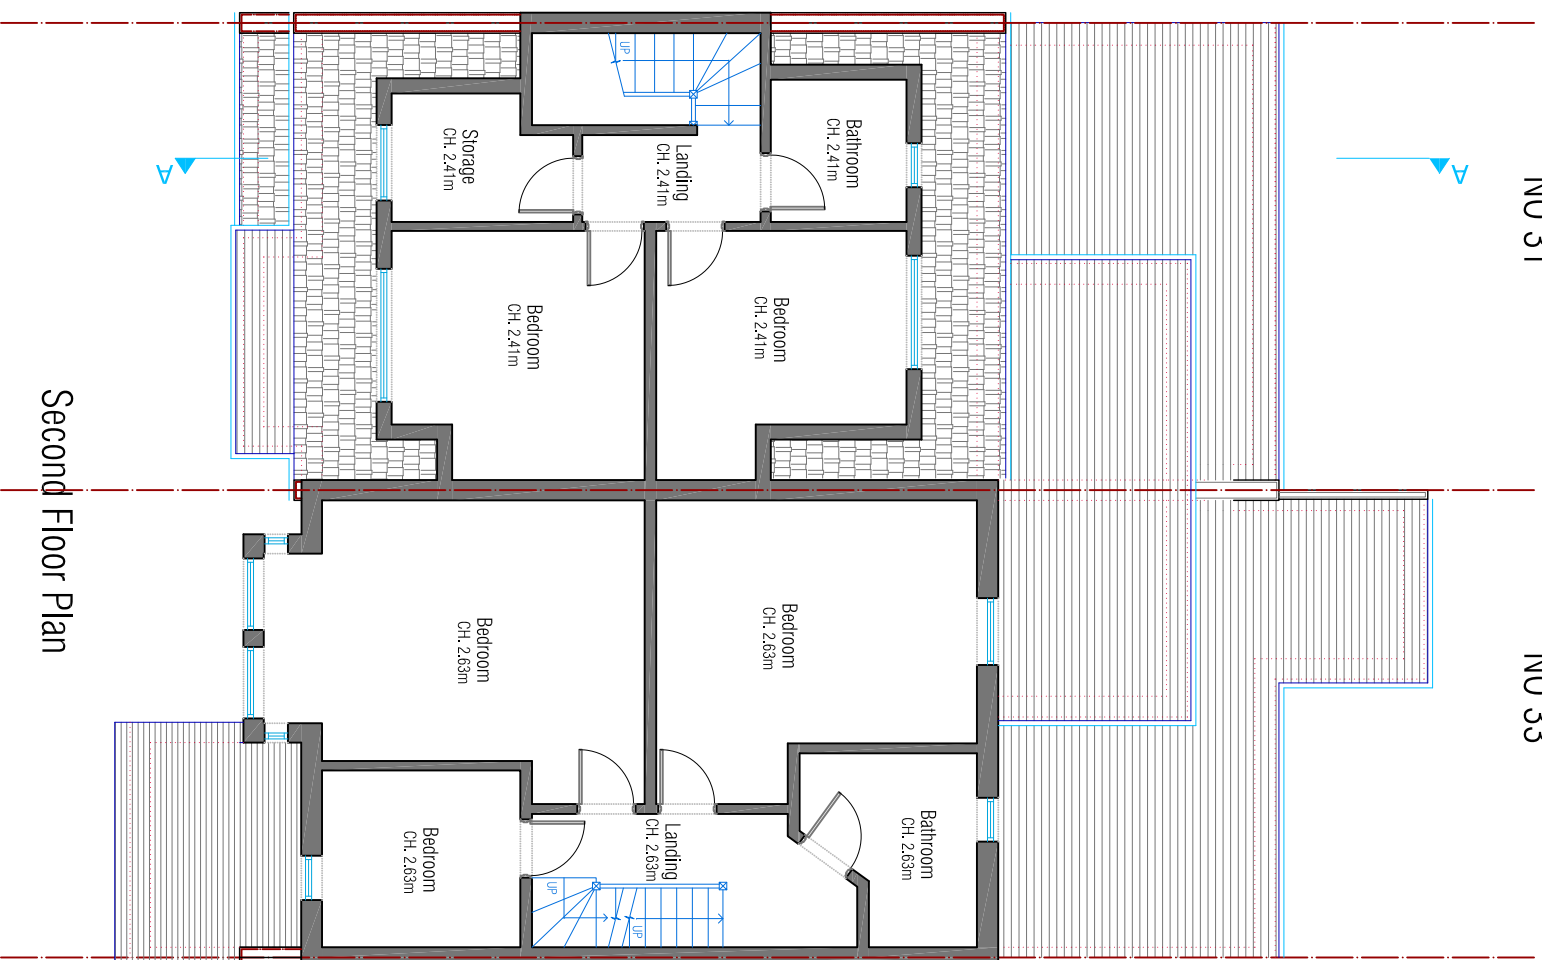


NO 31

NO 33

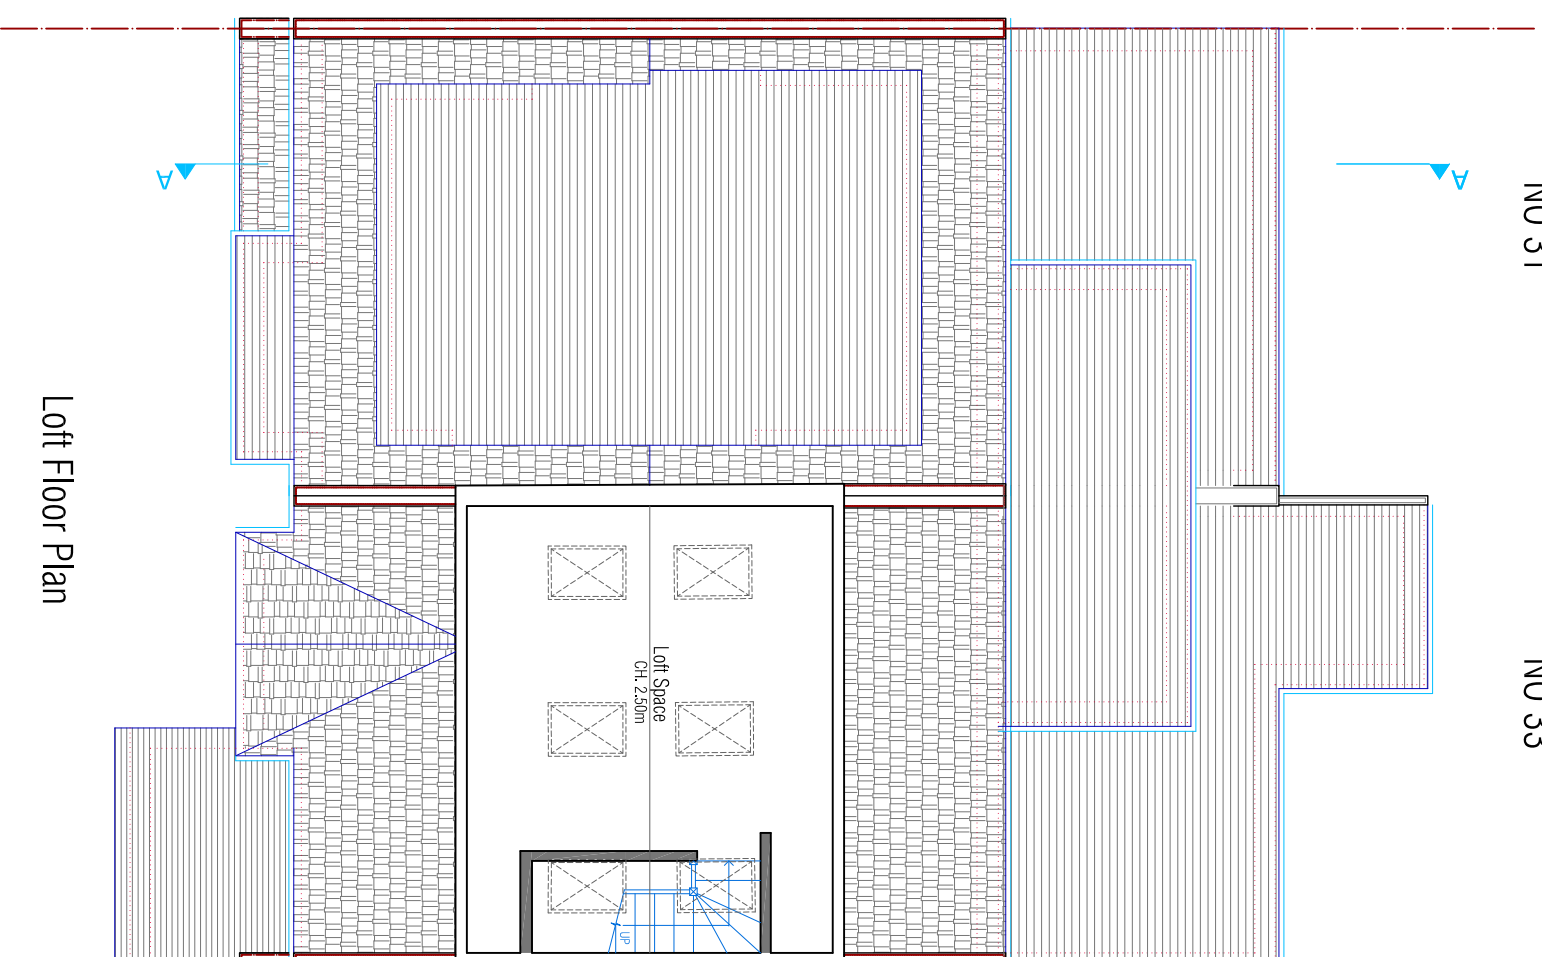

METRES

 

SCALE

Loft Floor Plan

Project:

31 & 33 Wargrave Ave
London N15 6UH

Title:

Proposed Second & Loft Floor

Date:

Date.
May 2022

Scale:

1;100 @ A3

Dwg. No.

WG.31&33.PRO.020

Rev:

A

NOTES

The contractors are to check all the dimensions, levels, drain runs and general condition of the site before works commence.

All works are to be



info@ajplans.co.uk

020 8150 1820