



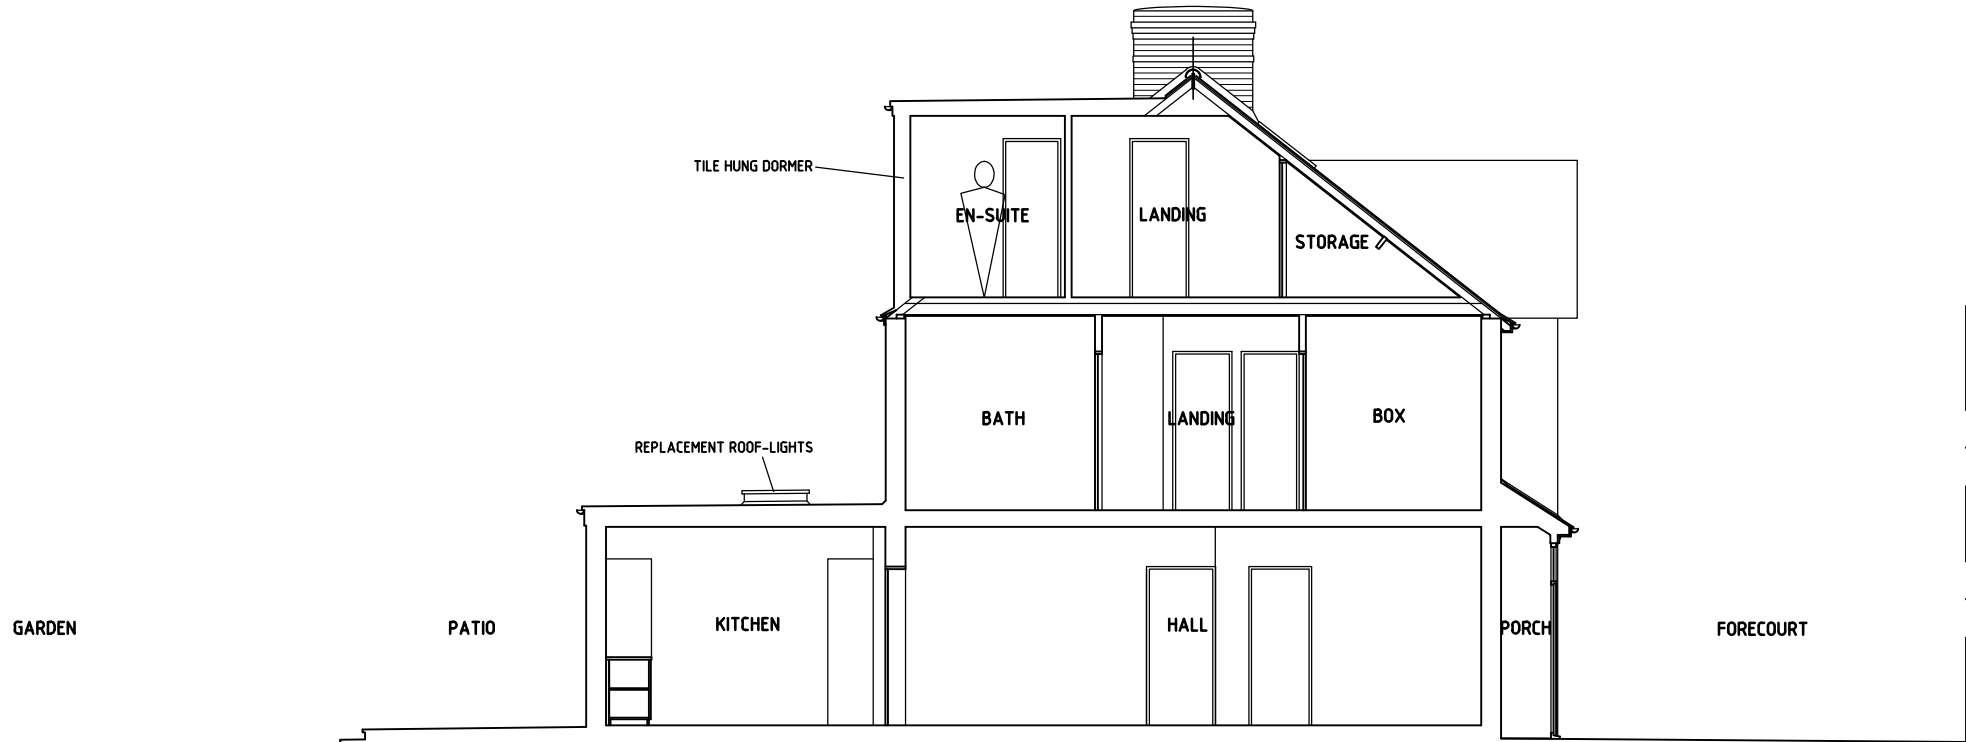


SECTION

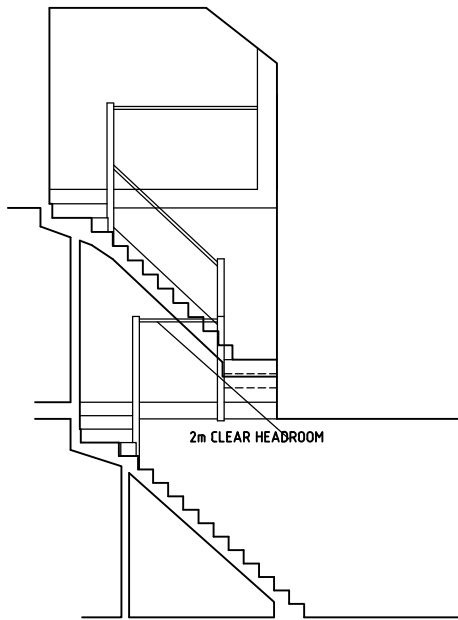


STAIR SECTION



FRONT ELEVATION

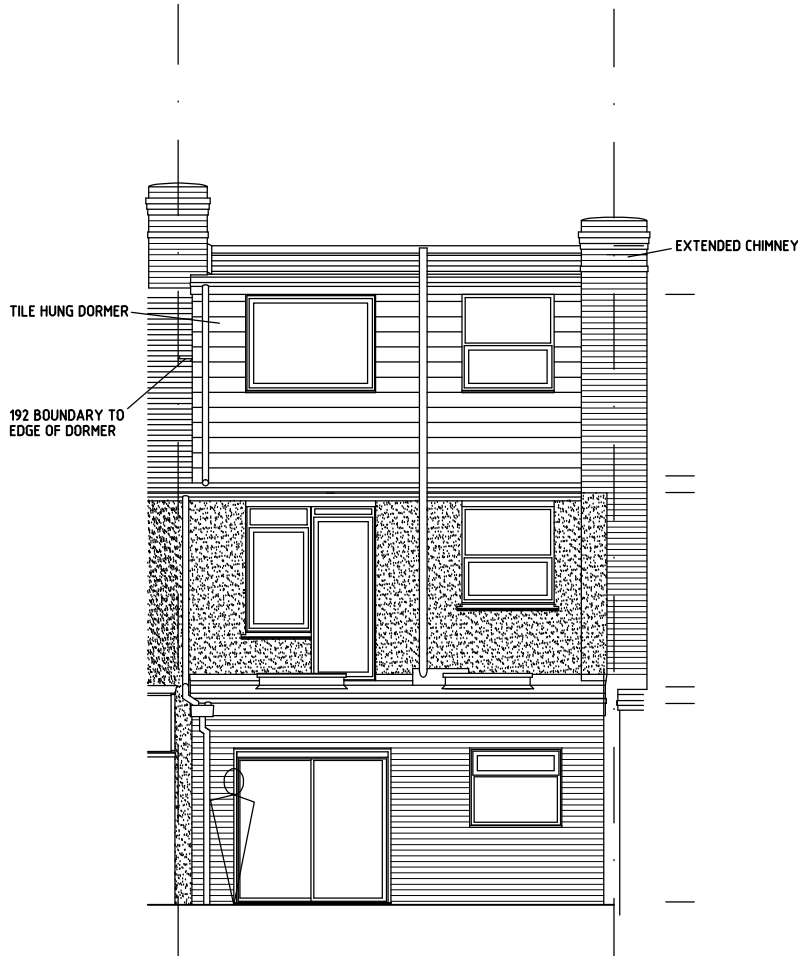

REAR ELEVATION

 

AMENDMENTS		
A	WALL CARRIED THROUGH TO KITCHEN	10-21 M1.2
B	WALL CARRIED THROUGH TO KITCHEN & STAIR SECTION ADDED	10-21 M1.2

C		
D		
E		
F		
G		
H		
J		
K		
L		
M		
N		
P		
Q		

TGN ARCHITECTS LTD 
21 COLDFALL AVENUE
MUSWELL HILL
LONDON
W10 61G
T - 020 3974 1983 E - Nick.Tinson@TGNArch.co.uk

CONTRACT:
67 CREIGHTON ROAD, N17

DRAWING
PROPOSED ELEVATIONS & SECTION

SCALE: **1:100atA3** DATE: **10-22**

DRAWN BY: **NRLT** CHECKED:

DRAWING NO.
2209 | P | 2 B