




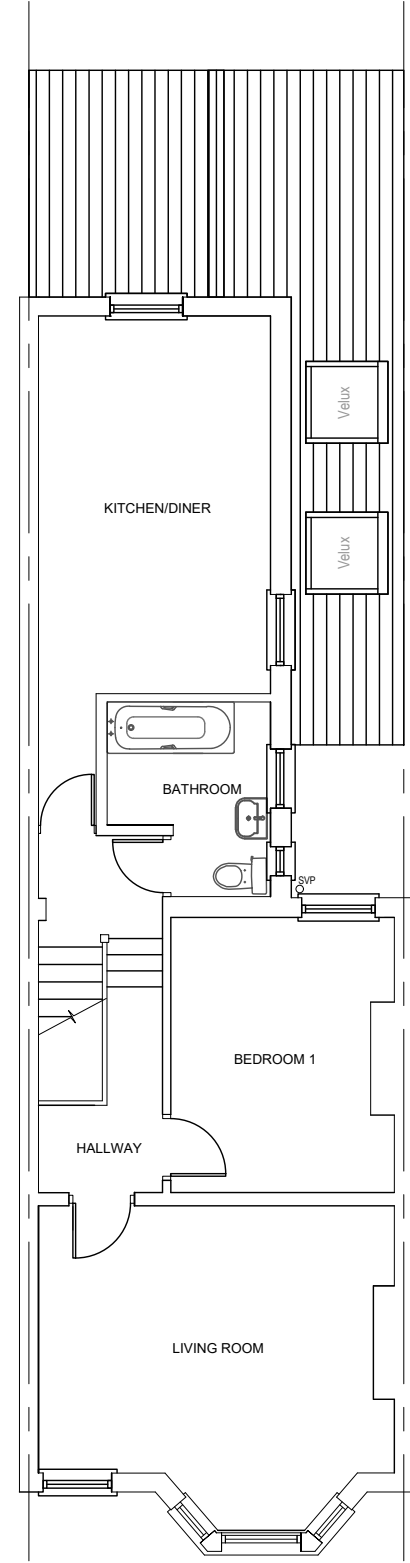


EXISTING FIRST FLOOR PLAN

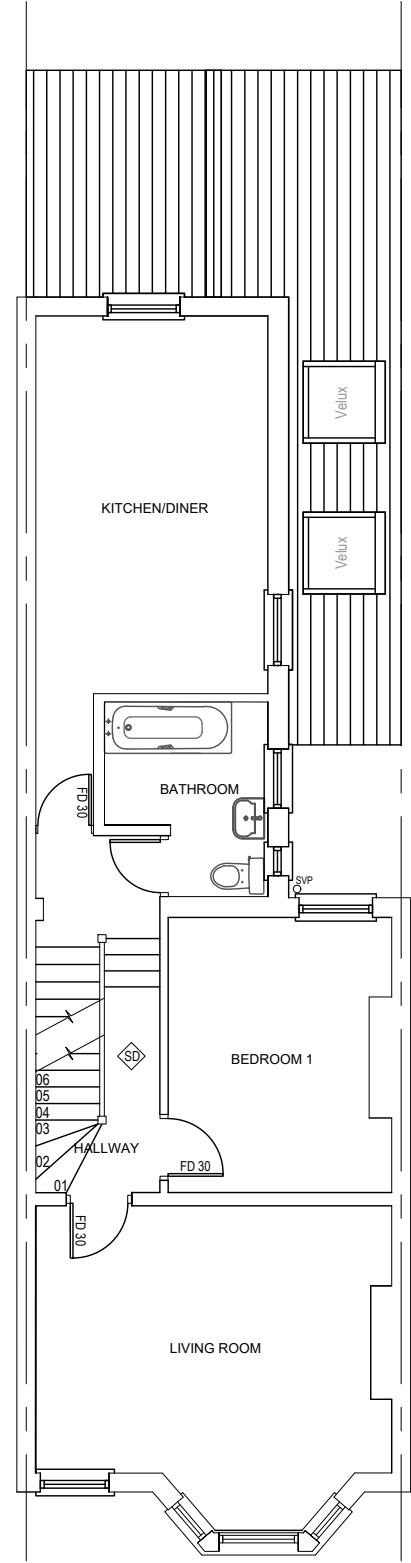


PROPOSED FIRST FLOOR PLAN

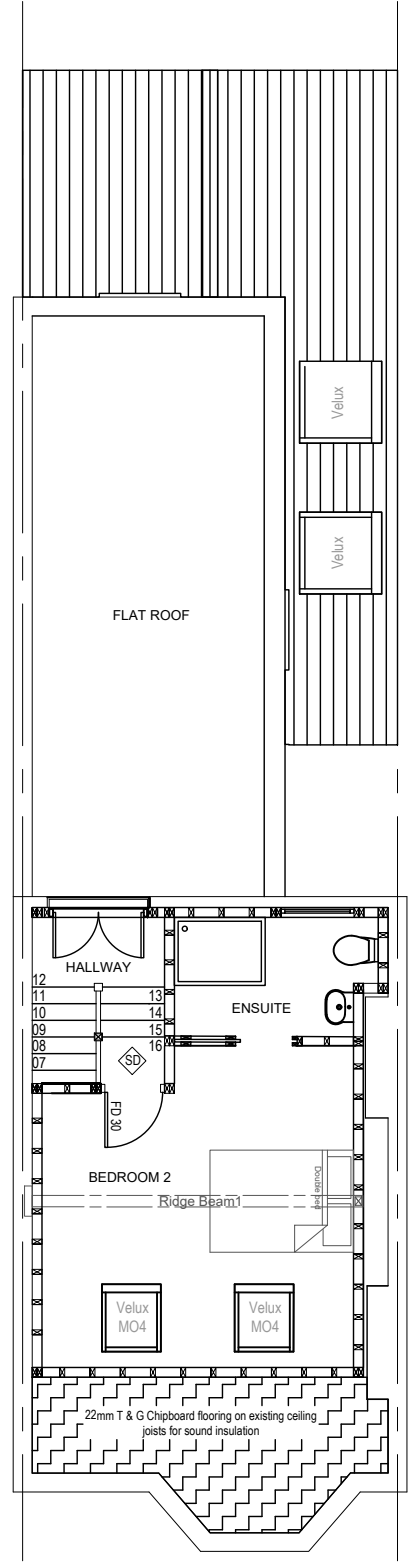

PROPOSED LOFT FLOOR PLAN

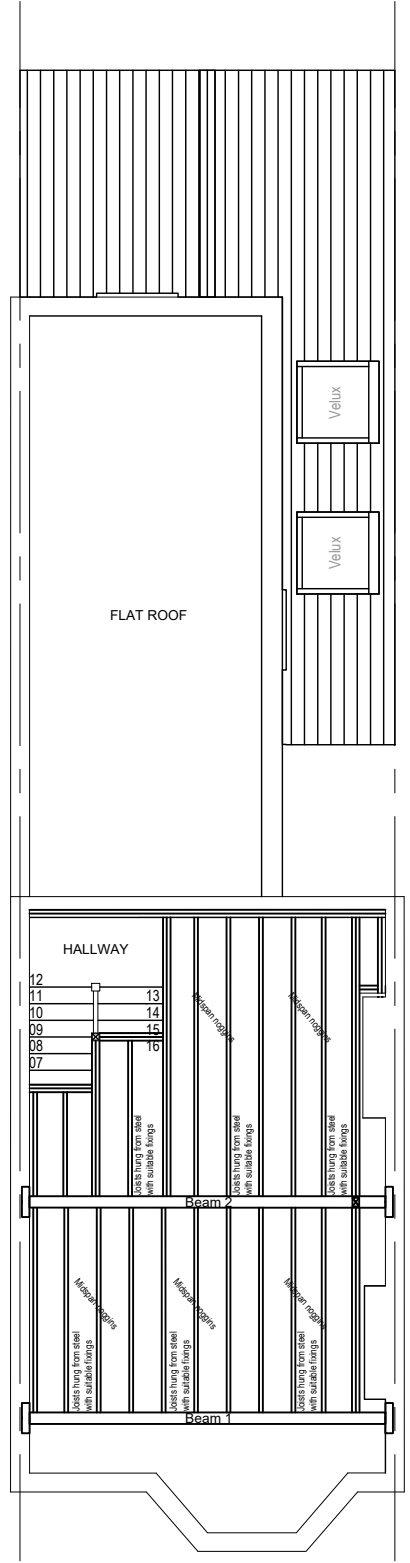

STRUCTURAL FLOOR PLAN

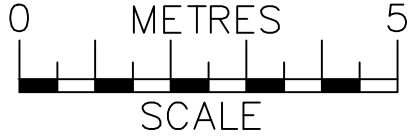

Notes:
The General contractor is responsible for the verification of all dimensions on site and shall inform the contract administrator of any discrepancies.

Do not scale from this drawing. Use figure dimension only.

Existing foundations, lintels and wall to be exposed if required by Building Control for assessment and upgrading if found inadequate.



Date	Description	Rev
Drawing 1		
Project 68B Raleigh Road, London N8 0HY Proposed Loft Conversion		
Client Ben Mace		
Title Existing & Proposed First & Loft Floor Plans		Revision
Date 08-01-23	Scale 1-100@A3	Drawn SH
Job No.	Dwg No. 001	Checked by