


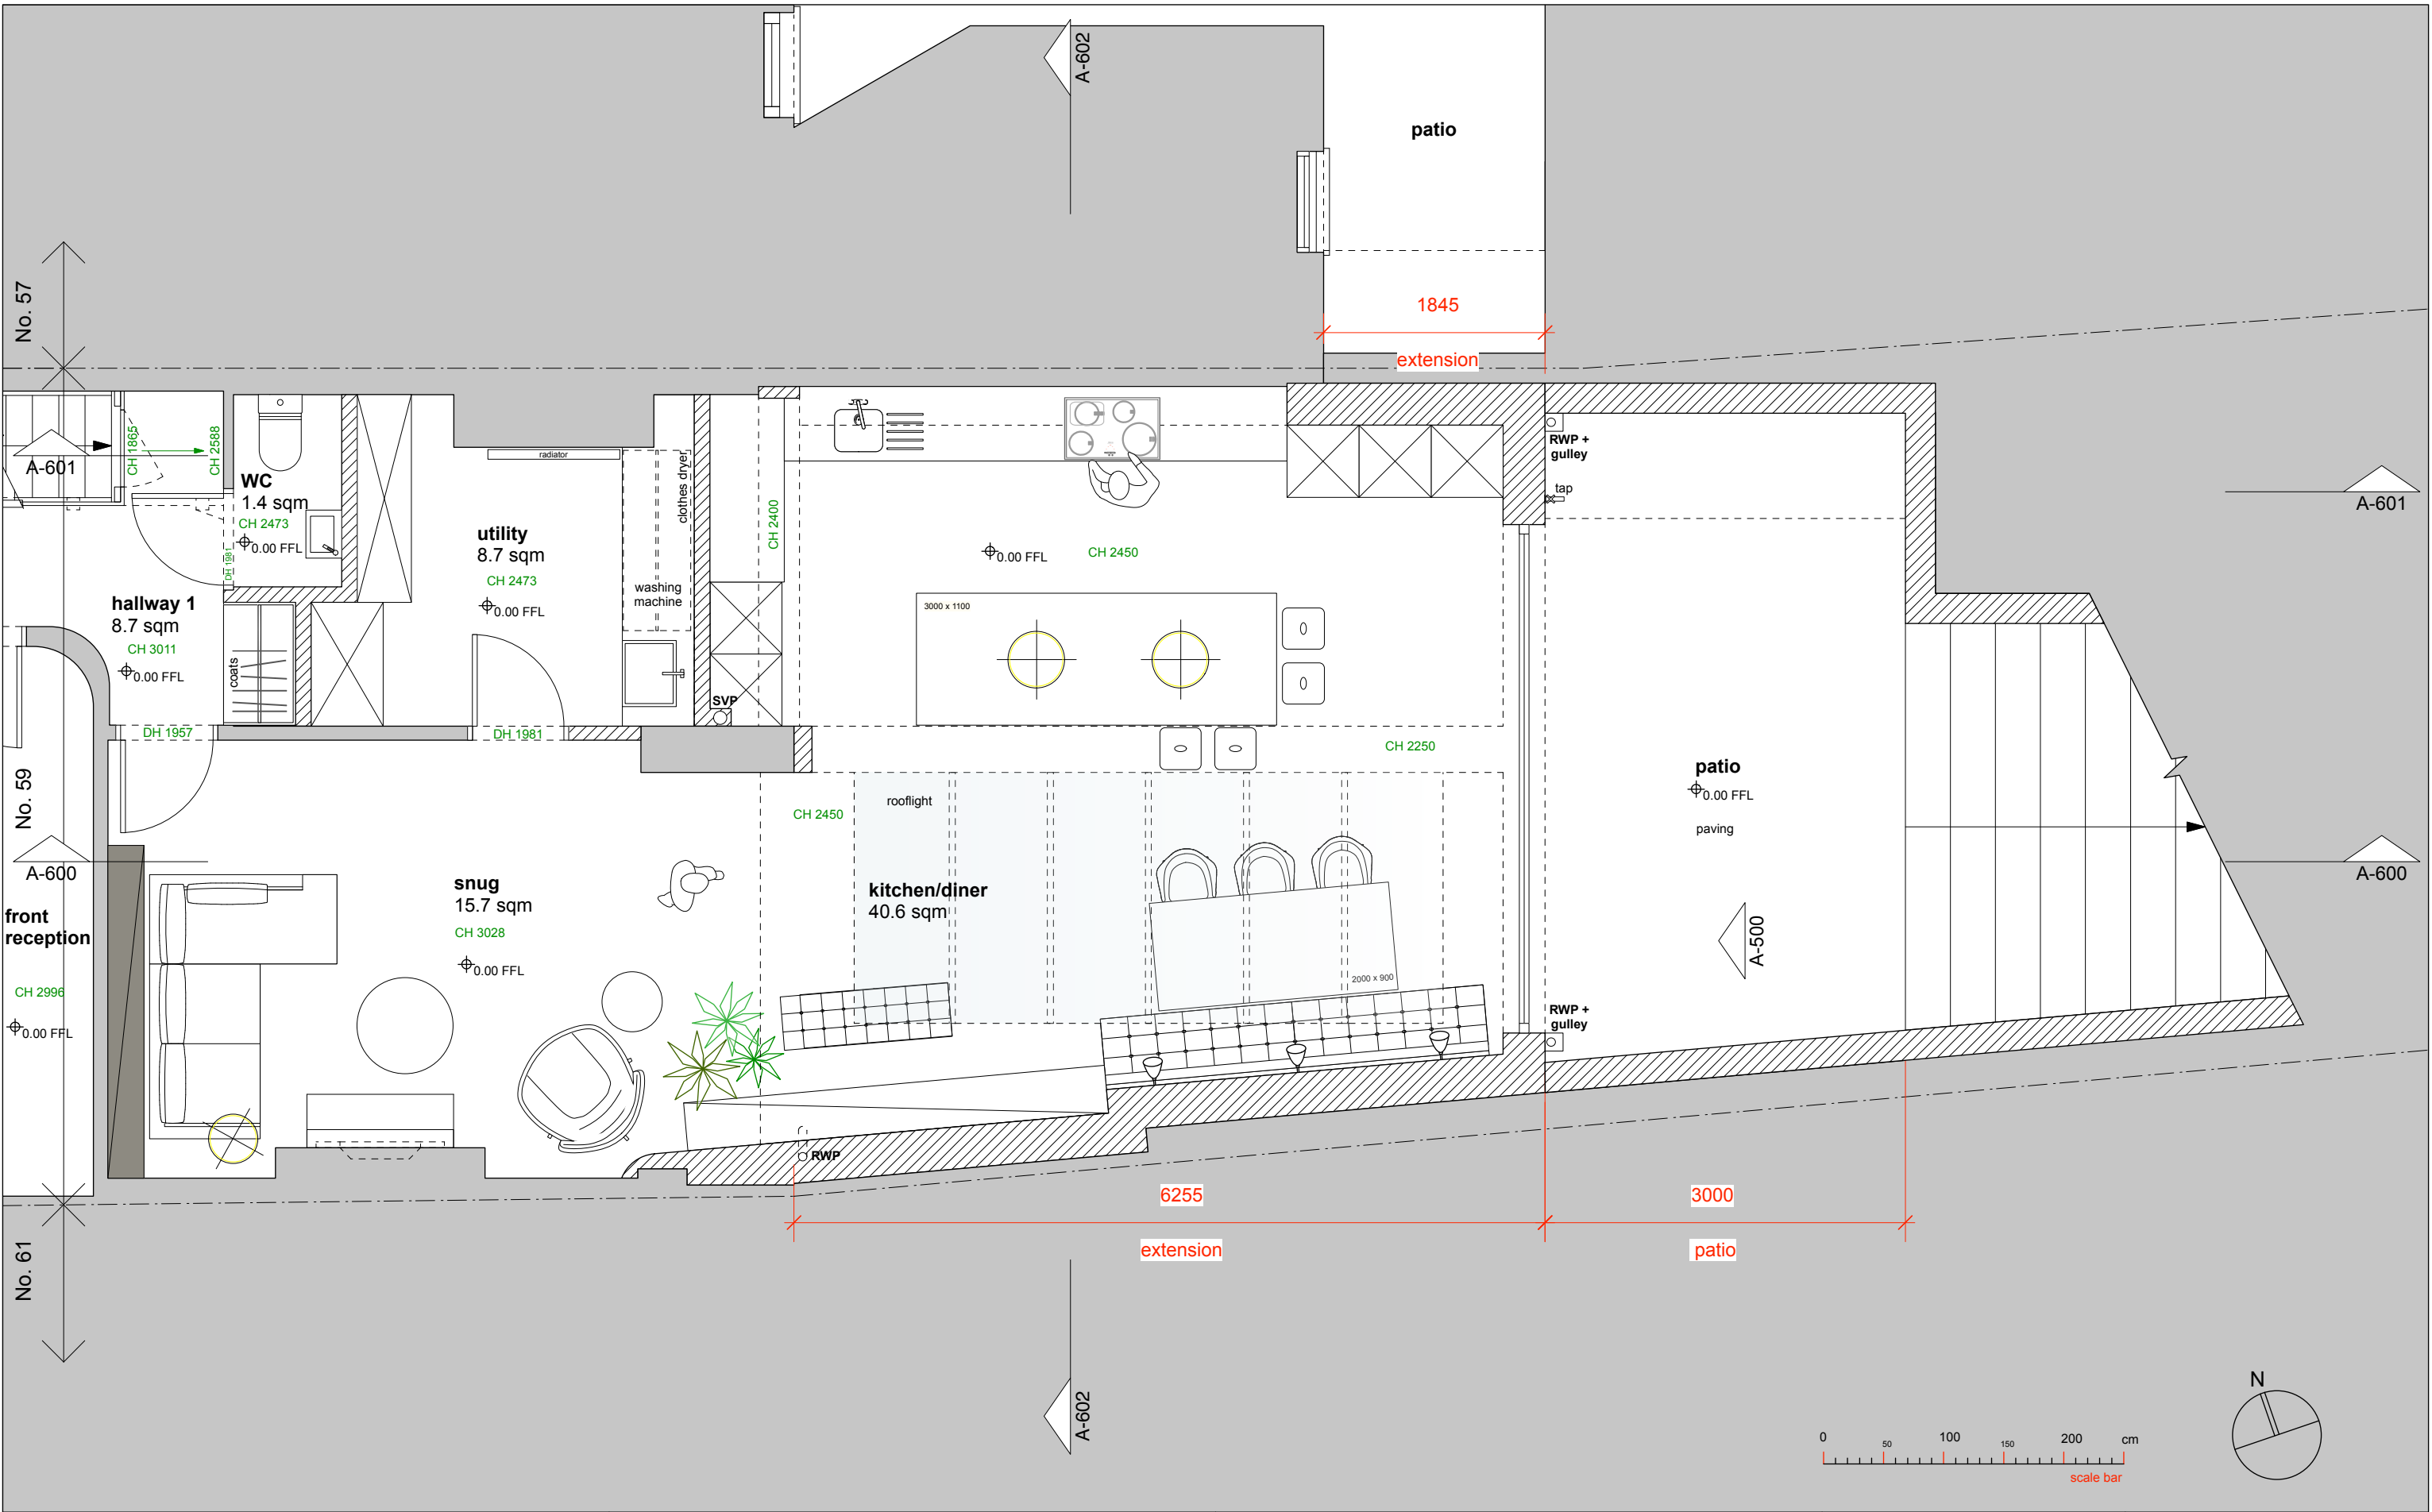

			dimensions are not to be scaled from this drawing. this drawing is based on current available information and should not be relied on as accurate measurements of usable space. the contractor is responsible for checking all dimensions on site. this drawing is property of A2studio ltd. and copyright is reserved by them. the drawing is issued on condition that it is not copied or disclosed by or to any unauthorised persons without the prior consent in writing of A2studio ltd.	existing walls new walls	A2studio		project	
					106 high street, london N8 7NT T 020 7998 9066 E info@a2studio.co.uk		59 hillfield avenue london N8 7DS	
					title			
					proposed ground floor plan			
					issue planning	scale 1:50 @ A3	date 24.01.2023	drw no HNK A-101
rev	date	notes						
P1	24/01/23	issued for planning						