





02Existing front elevation
1:50

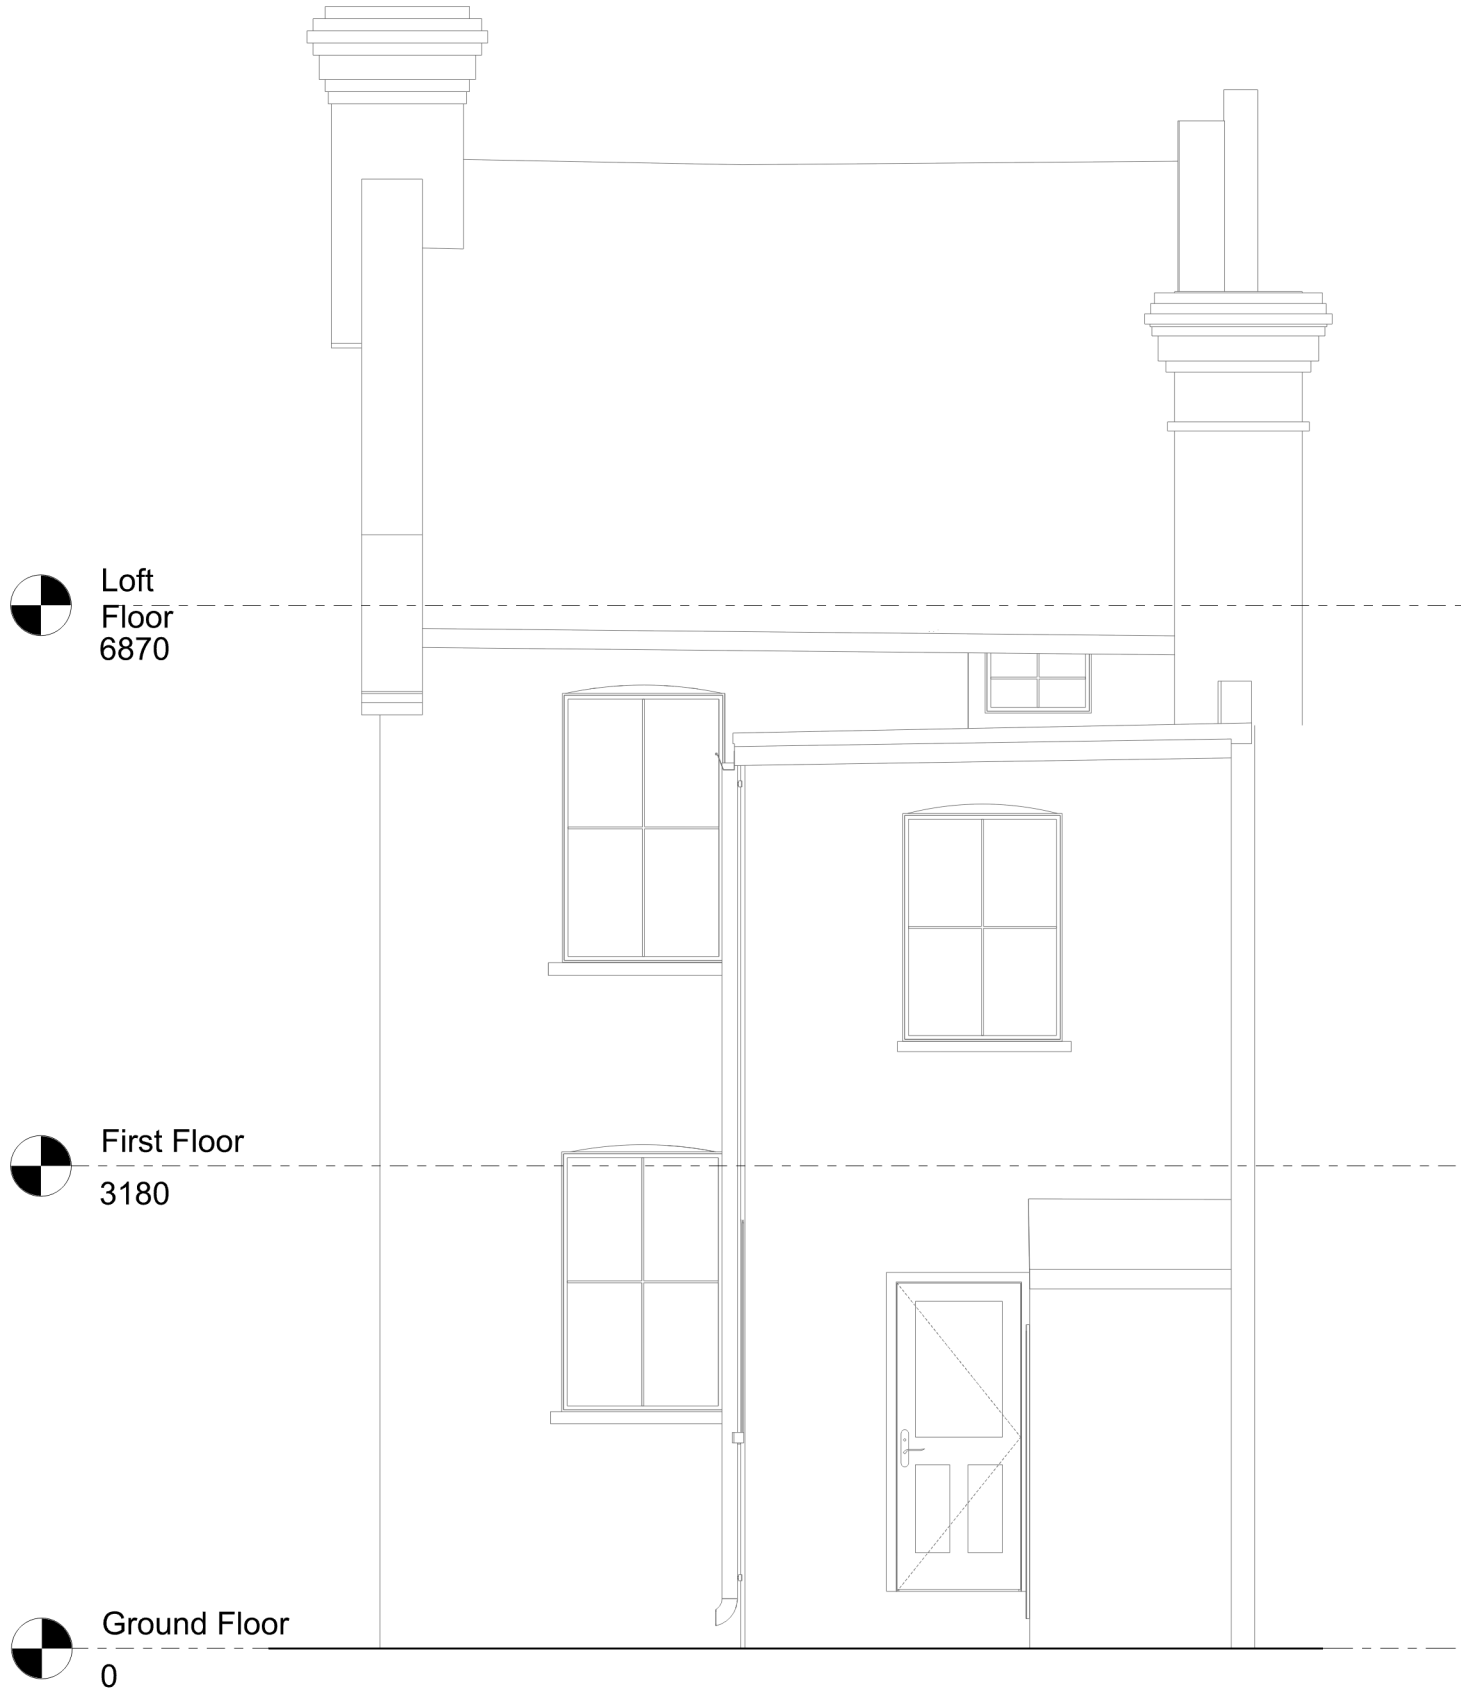

02Existing rear elevation
1:50

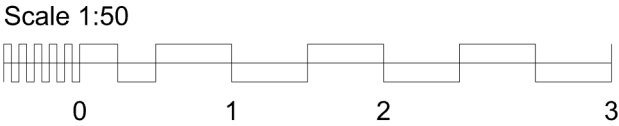

	General Notes	00	09/01/23	Planning submission	Client	Marc Tauber	Project	83 Cavendish Rd, London, N4 1RR	Title	Existing front & rear elevations	Project No.	Scale @ A3	Date	Drawn By		
	1. Do not scale drawings. Dimensions govern.												090	1:50	29/09/21	craft
	2. All dimensions are in millimetres unless noted otherwise.															
	3. All dimensions shall be verified on site before proceeding with the work.															
	4. CRAFT Design shall be notified in writing of any discrepancies.															
	5. Any areas indicated on this sheet are approximate and indicative only.															
		Rev.	Date	Reason For Issue		Chk					Number			Revision		
											B-200			01		