

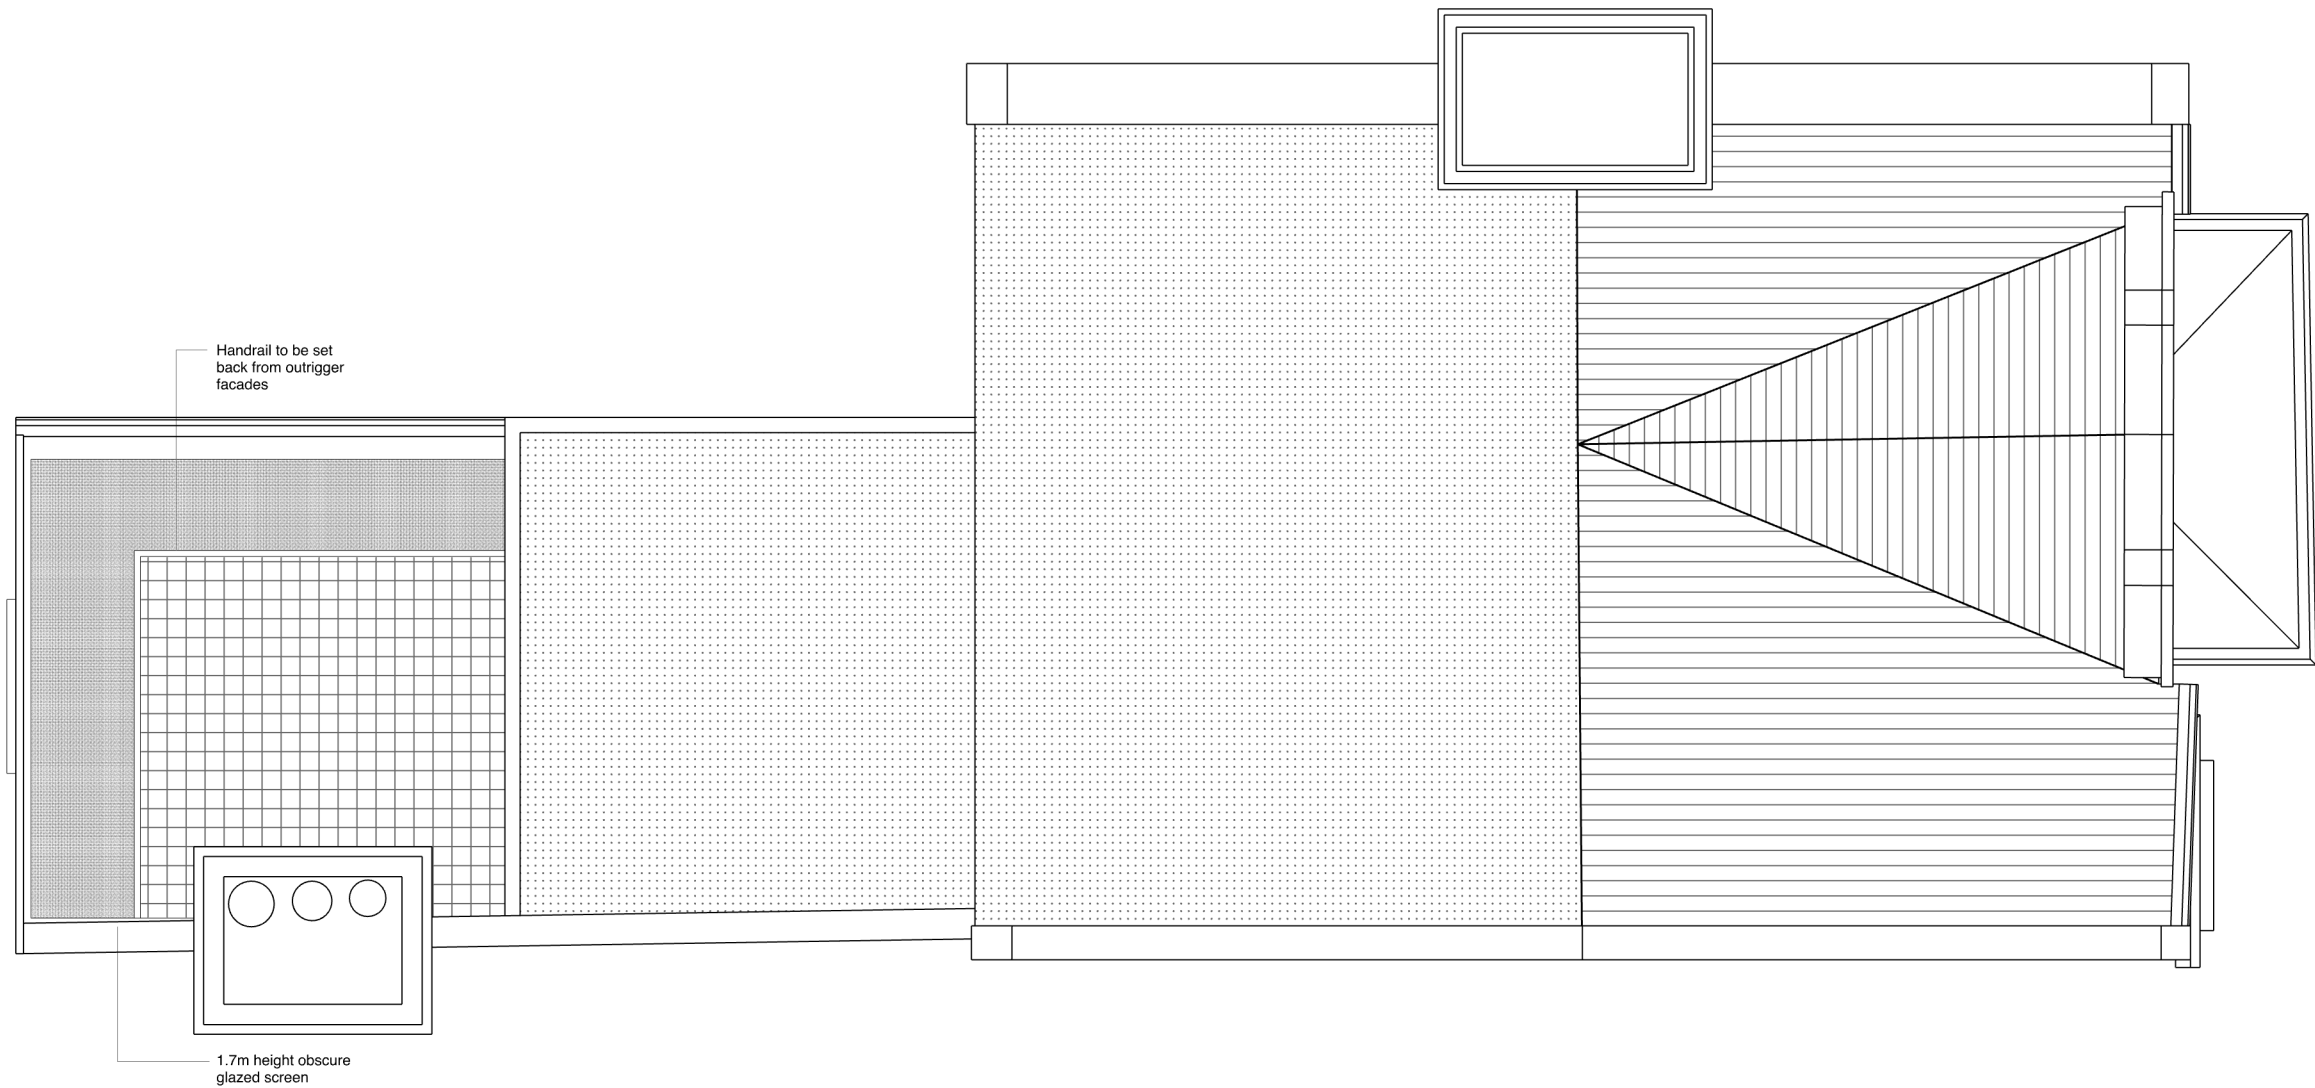
 
 


 

01 Proposed roof
1:50

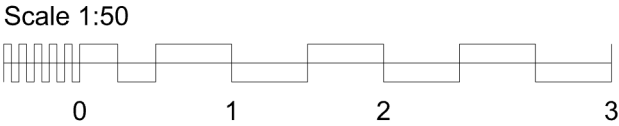

	General Notes 1. Do not scale drawings. Dimensions govern. 2. All dimensions are in millimetres unless noted otherwise. 3. All dimensions shall be verified on site before proceeding with the work. 4. CRAFT Design shall be notified in writing of any discrepancies. 5. Any areas indicated on this sheet are approximate and indicative only.	00	09/01/23	Planning submission	Client Marc Tauber	Project 83 Cavendish Rd, London, N4 1RR	Title Proposed roof plan	Project No.	Scale @ A3	Date	Drawn By
								090	1:50	29/09/21	craft
								Number			Revision
		Rev.	Date	Reason For Issue	Chk			A-102			01