


NOTES


The copyright of this specification and the associated drawings is held and no reproduction is allowed without prior permission. These drawings must be checked and measurements taken on site prior to work commencing. All dimensions are in millimetres. DO NOT SCALE if in doubt ASK !

The builder will be responsible for liaising with the appointed Building Inspector and arranging for necessary site visits to ensure certification is secured for the construction work.



Under CDM (2015) Regulations, the Contractor undertaking this domestic project will assume Client Responsibilities. Please refer to this website for further information:
www.hse.gov.uk/construction/cdm/2015/domestic-clients.htm

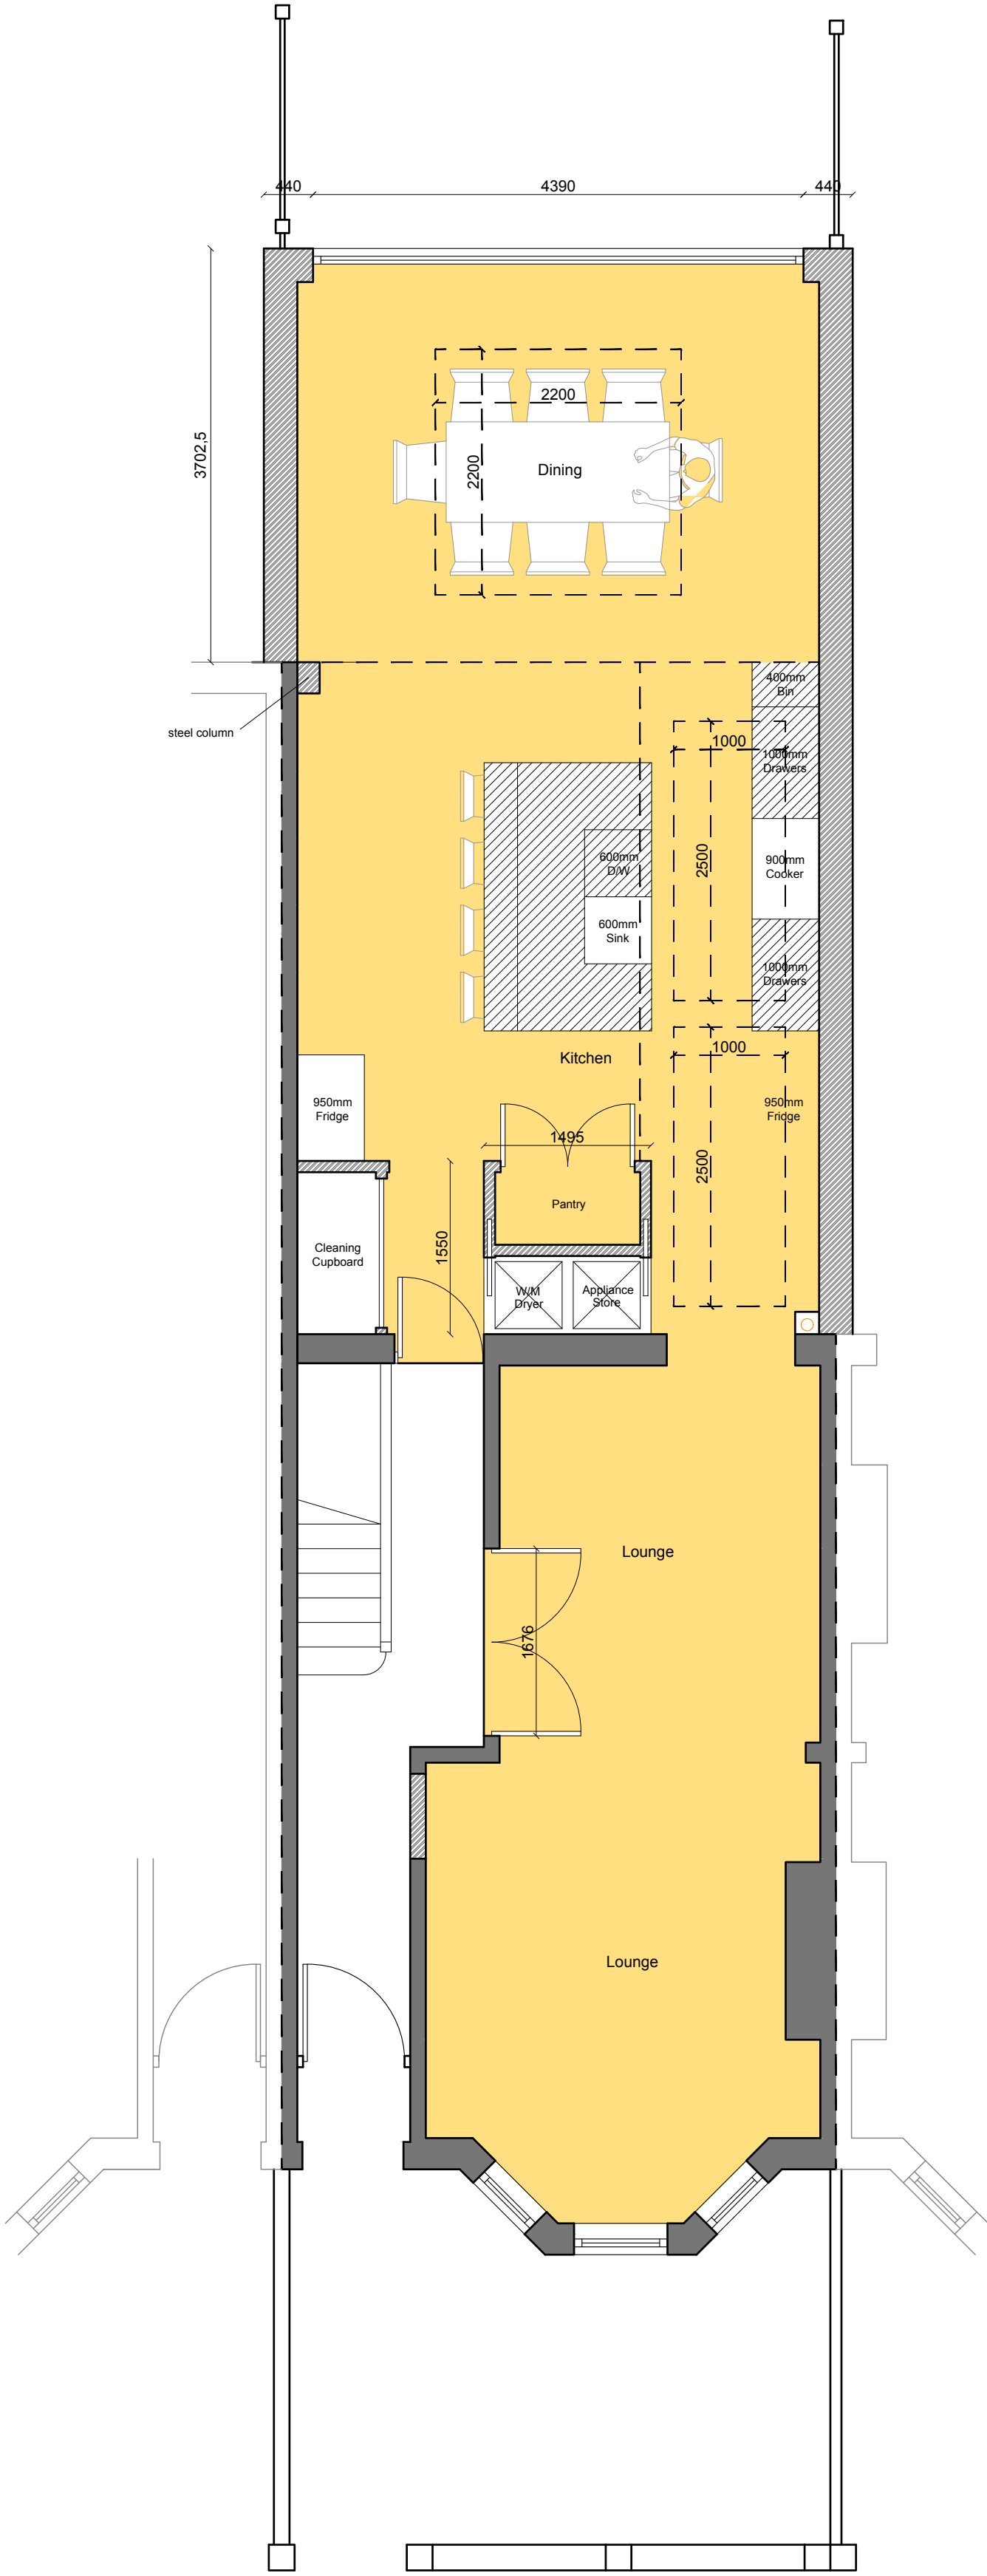

Ground Floor

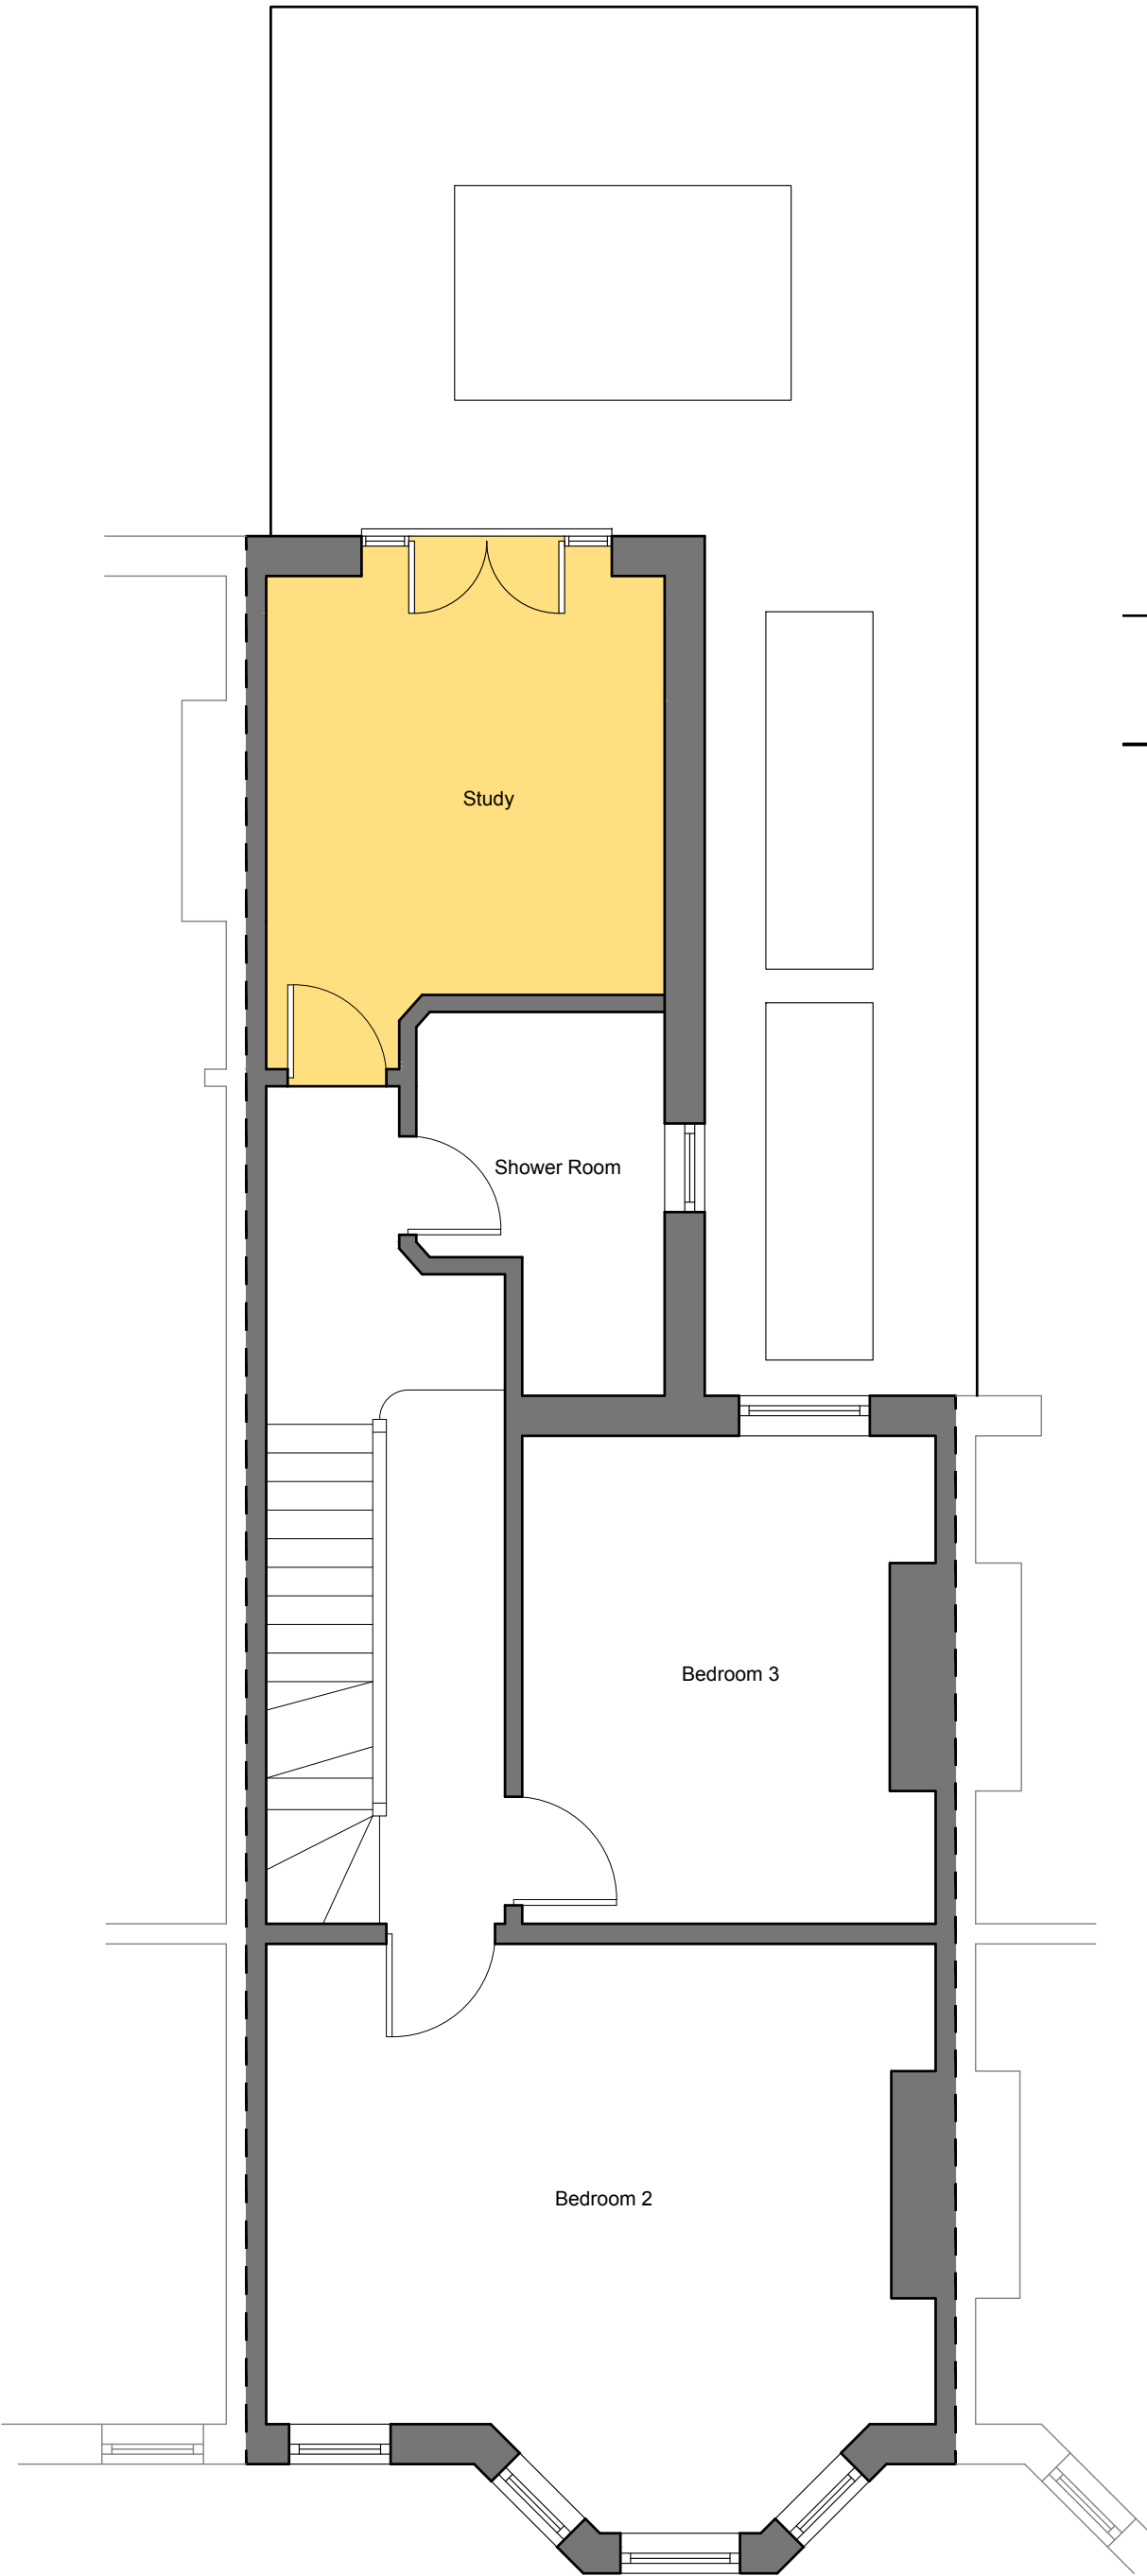


First Floor

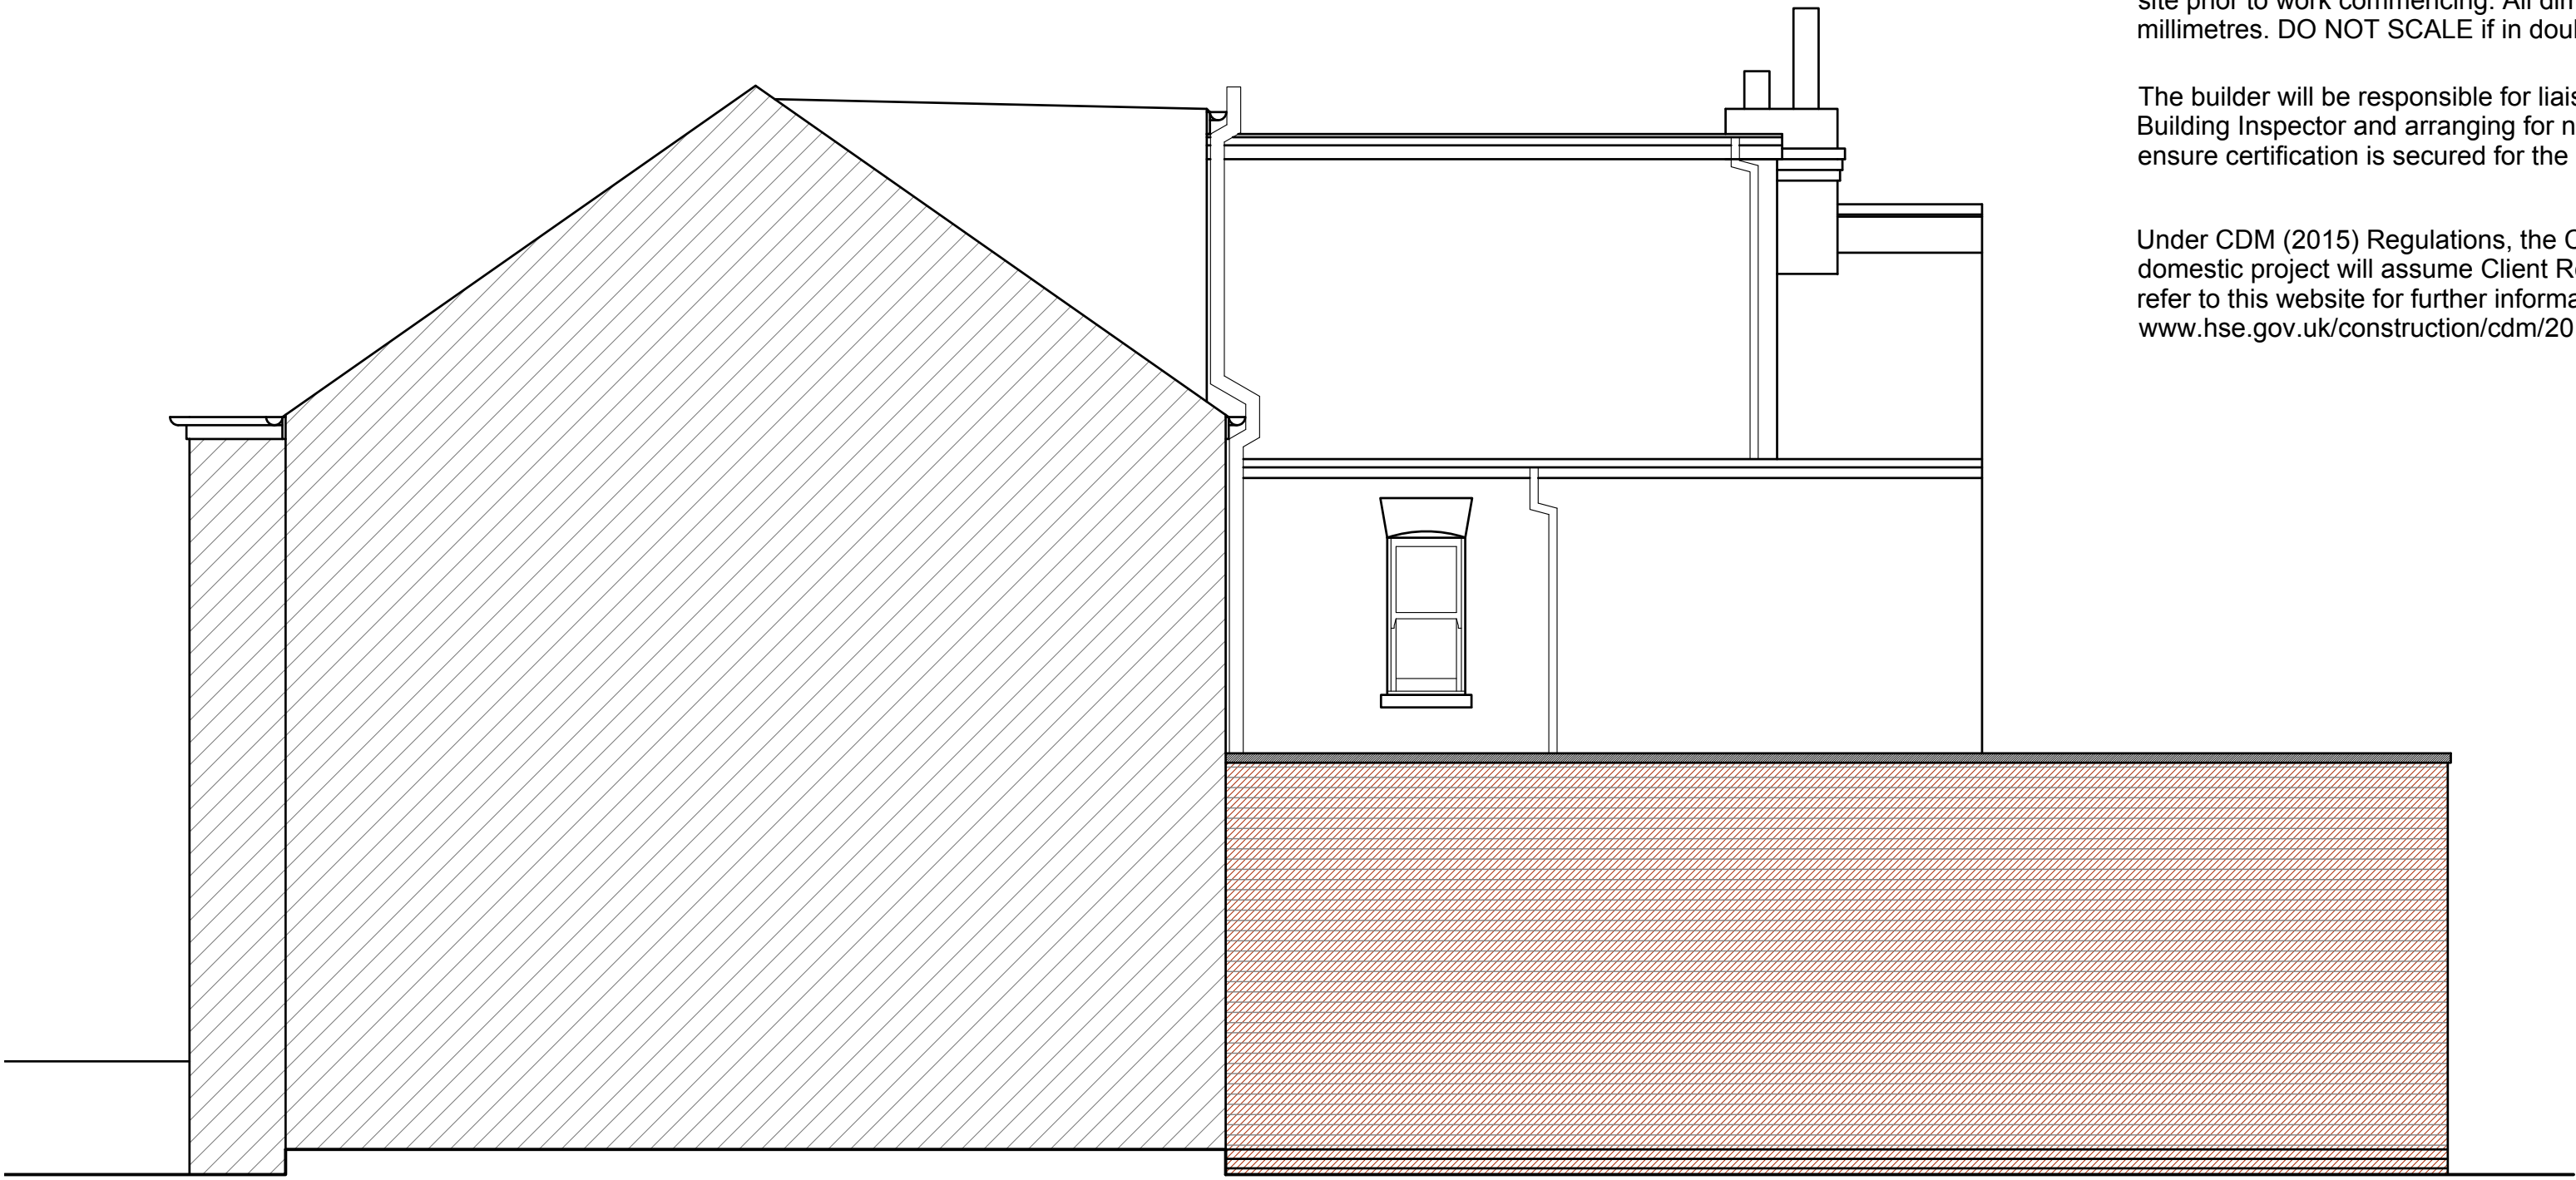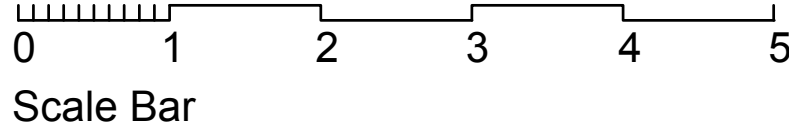

Side Facing 107



Rear Elevation

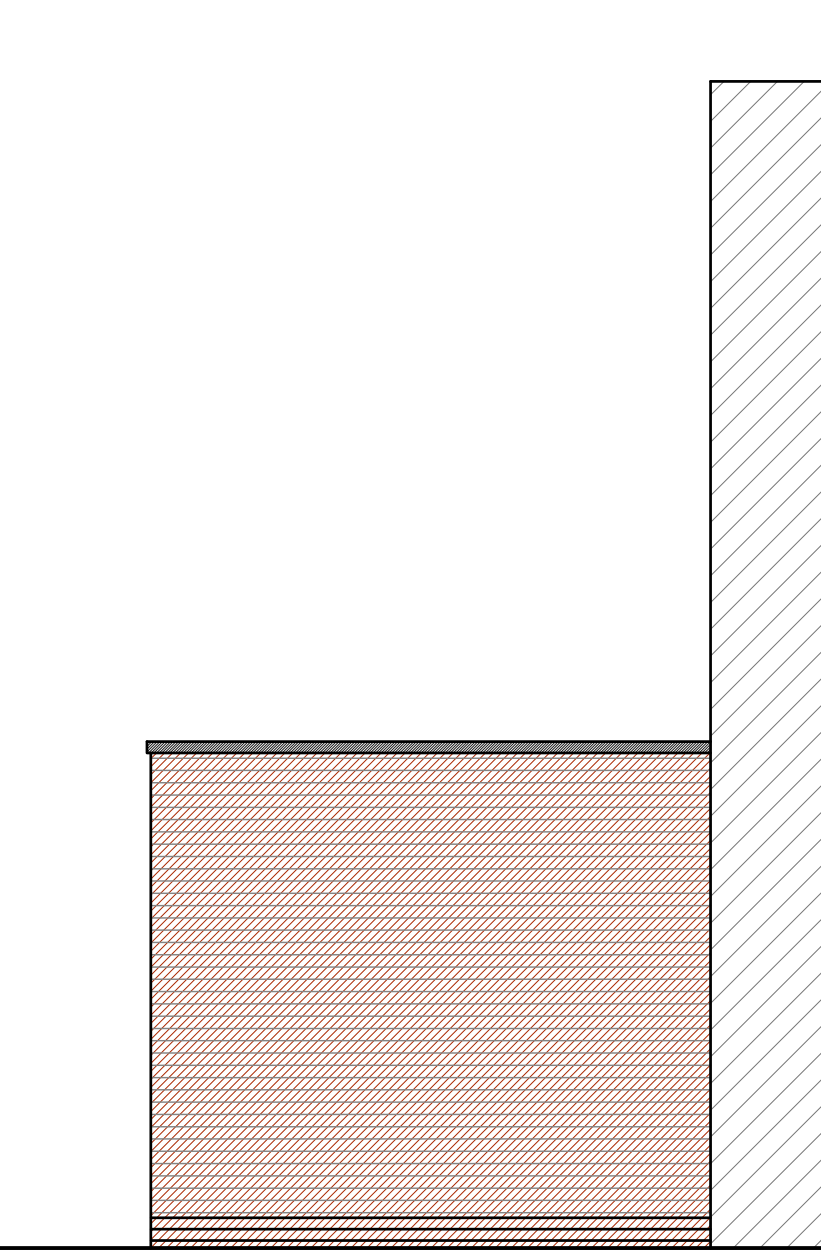

Side Facing 103

LHG PROJECTS LTD
Architectural Design & Surveying
M: 07941 889 509
E: lhgprojects@gmail.com

PROJECT
105 Roseberry Gardens, London

DRAWING TITLE
Proposed Floor Plan & Elevations

DATE
09/12/22

SCALE
1:50 @ A1

DRAWING NUMBER
1040.002

REVISION NO.