


The architectural site plan shows a building complex with a green roof. The plan includes a scale bar from 0 to 10 meters. Key features include:


- APARTMENTS:** A section at the top of the plan.
- Photovoltaic System:** Three systems are indicated, each consisting of a grid of solar panels.
- Green Roof:** The roof is covered with green vegetation, with specific areas labeled "Grass cover 100mm" and "Grass cover 150mm".
- Structural Elements:** The plan shows various structural elements, including walls, doors, and windows.
- Scale (m):** A scale bar at the bottom left indicates distances from 0 to 10 meters.

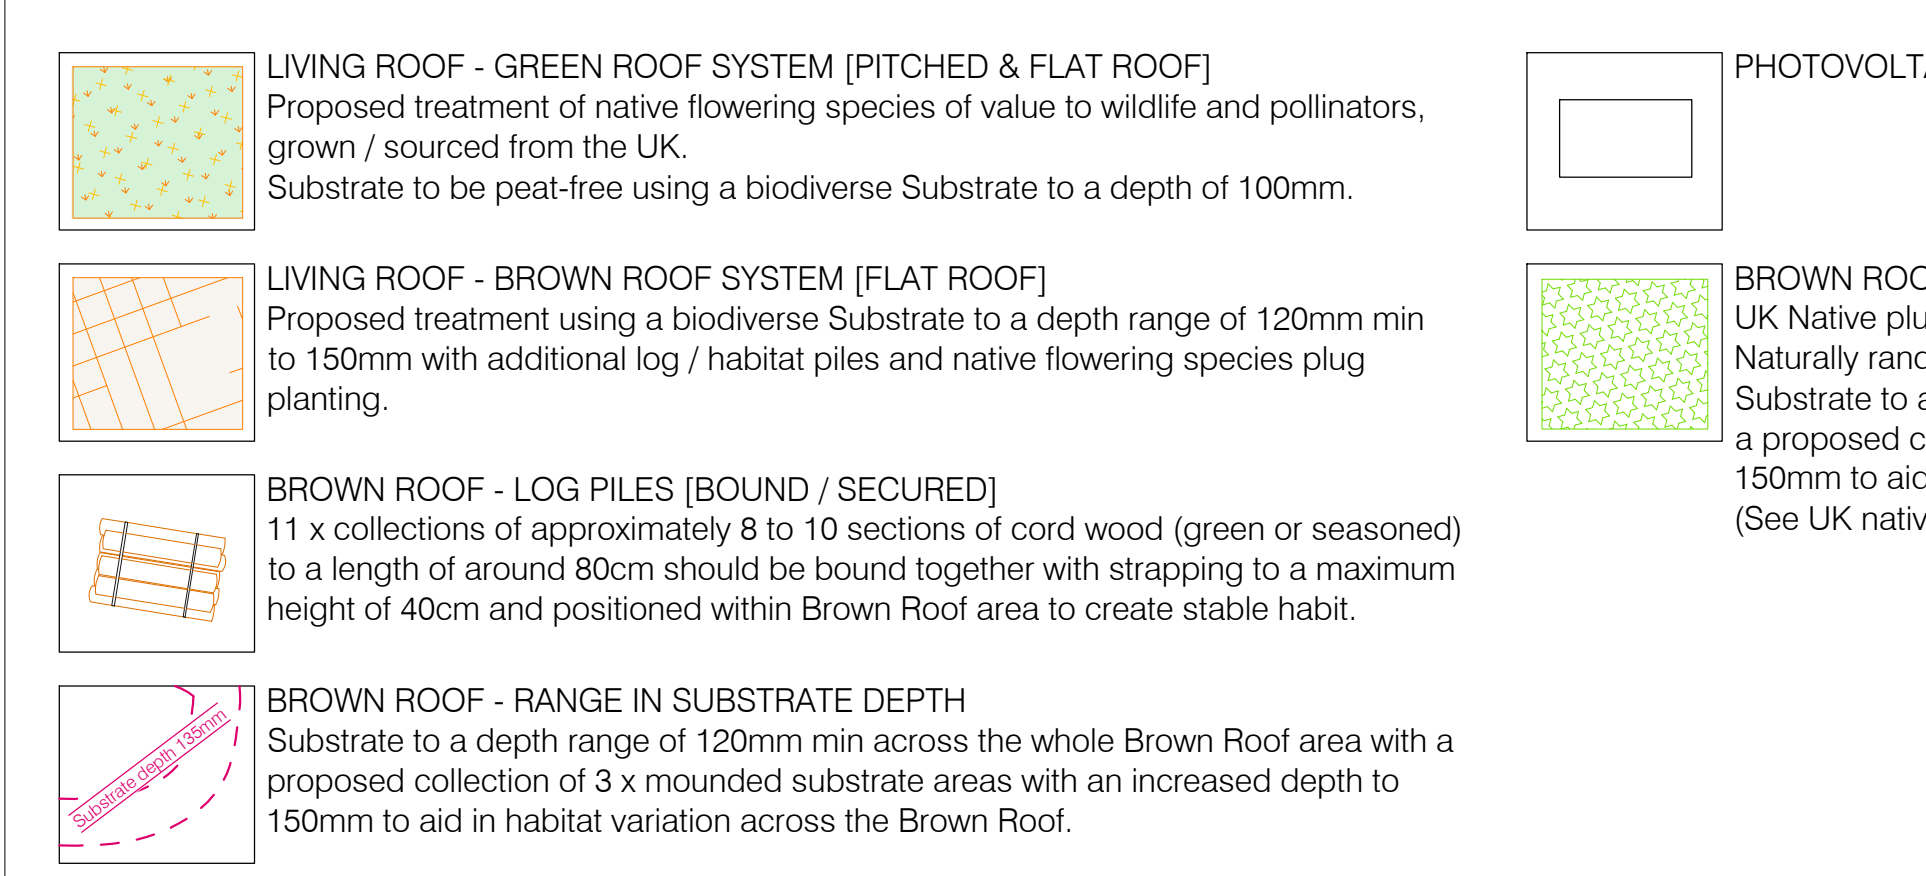

All works to conform to
BS 5837:2012 Trees in relation to design, demolition and construction. Plus conforming to arboricultural method statements.
BS 4428:1989 Code of practice for general landscape operations (excluding hard surfaces)
BS 8545:2014 Trees: from nursery to independence in the landscape. Recommendations
 ASTM D5268 - 13
 Standard Specification for Topsoil Used for Landscaping Purposes

NOTE:

This drawing indicates design arrangement only. All works to be undertaken in accordance with best practice and all current BS & Building Regulations. Do not scale from drawing.
 Use figured dimensions only after checking.
 Drawing to be printed and read in colour only.

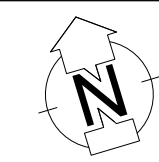A. Minor amendments to proposed release dates, gates and communal garden		11.03.2022												
By: [signature]		Date: 10/03/2022												
 PJC Consultancy														
PJC Consultancy Rocks Yard Herstmonceux Hailsham East Sussex BN27 4TQ T: 01323 832120 W: www.pjcconsultancy.com														
Client ABBEY TOWN LIMITED														
Project Name BROWNLOW ROAD HARINGEY LONDON N11 2DE														
Drawing Title LANDSCAPE DETAIL - LIVING ROOFS <table border="1" data-bbox="2510 1982 2884 2055"> <tr> <td data-bbox="2510 1982 2635 2005">Drawing No. PJC-1105.003</td> <td data-bbox="2635 1982 2801 2005">Scale A1 - 1:100</td> <td data-bbox="2801 1982 2884 2005">Revision A</td> </tr> <tr> <td data-bbox="2510 2005 2635 2028"></td> <td data-bbox="2635 2005 2801 2028">Signed</td> <td data-bbox="2801 2005 2884 2028">Date</td> </tr> <tr> <td data-bbox="2510 2028 2635 2049">Drawn</td> <td data-bbox="2635 2028 2801 2049">TR</td> <td data-bbox="2801 2028 2884 2049">29.03.2022</td> </tr> <tr> <td data-bbox="2510 2049 2635 2055">Designed</td> <td data-bbox="2635 2049 2801 2055">TR</td> <td data-bbox="2801 2049 2884 2055">29.03.2022</td> </tr> </table>			Drawing No. PJC-1105.003	Scale A1 - 1:100	Revision A		Signed	Date	Drawn	TR	29.03.2022	Designed	TR	29.03.2022
Drawing No. PJC-1105.003	Scale A1 - 1:100	Revision A												
	Signed	Date												
Drawn	TR	29.03.2022												
Designed	TR	29.03.2022												