




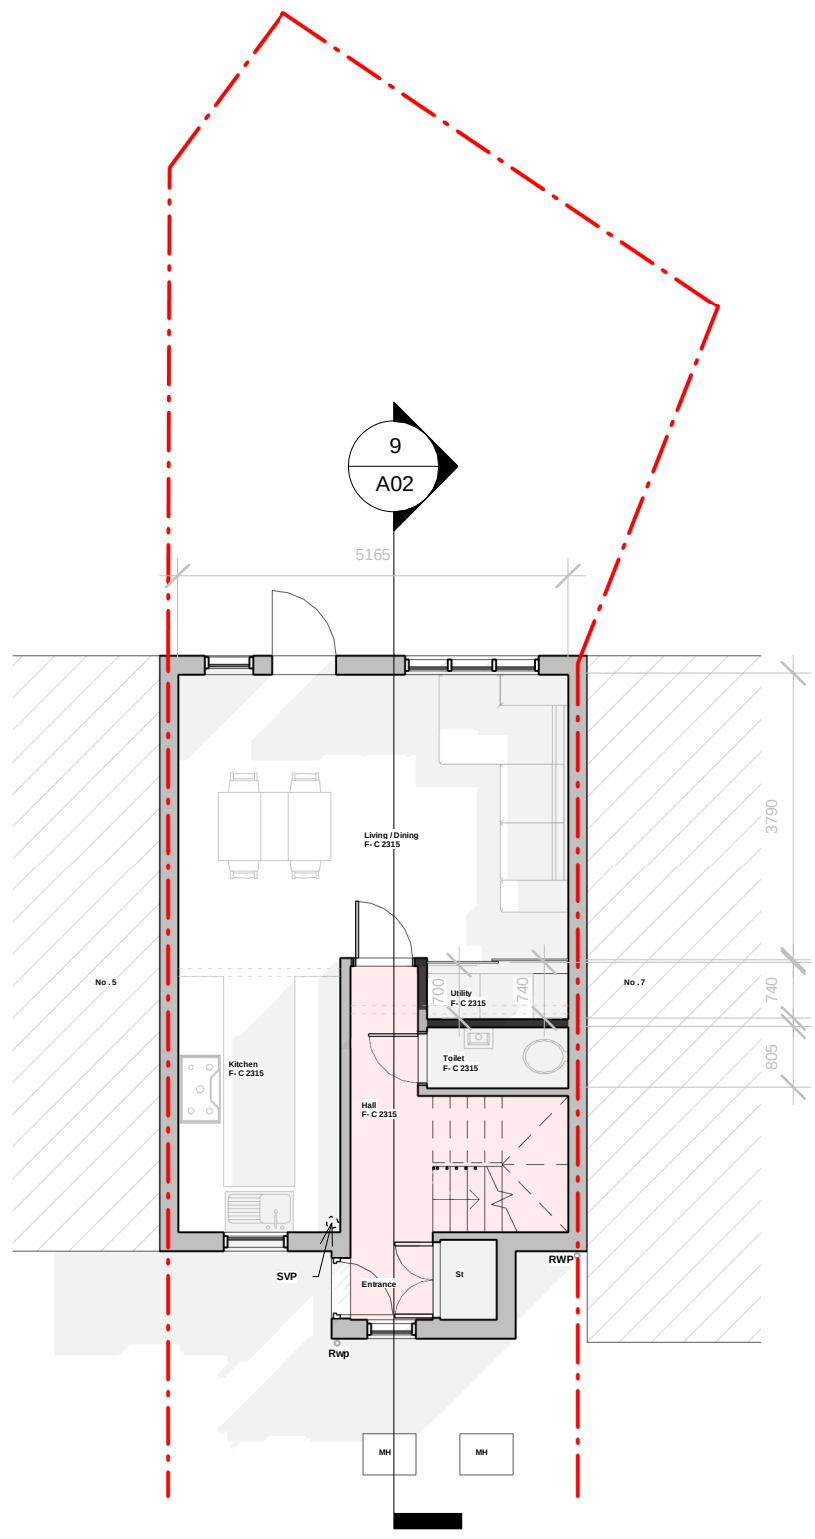


1 Proposed Ground Floor
1 : 100

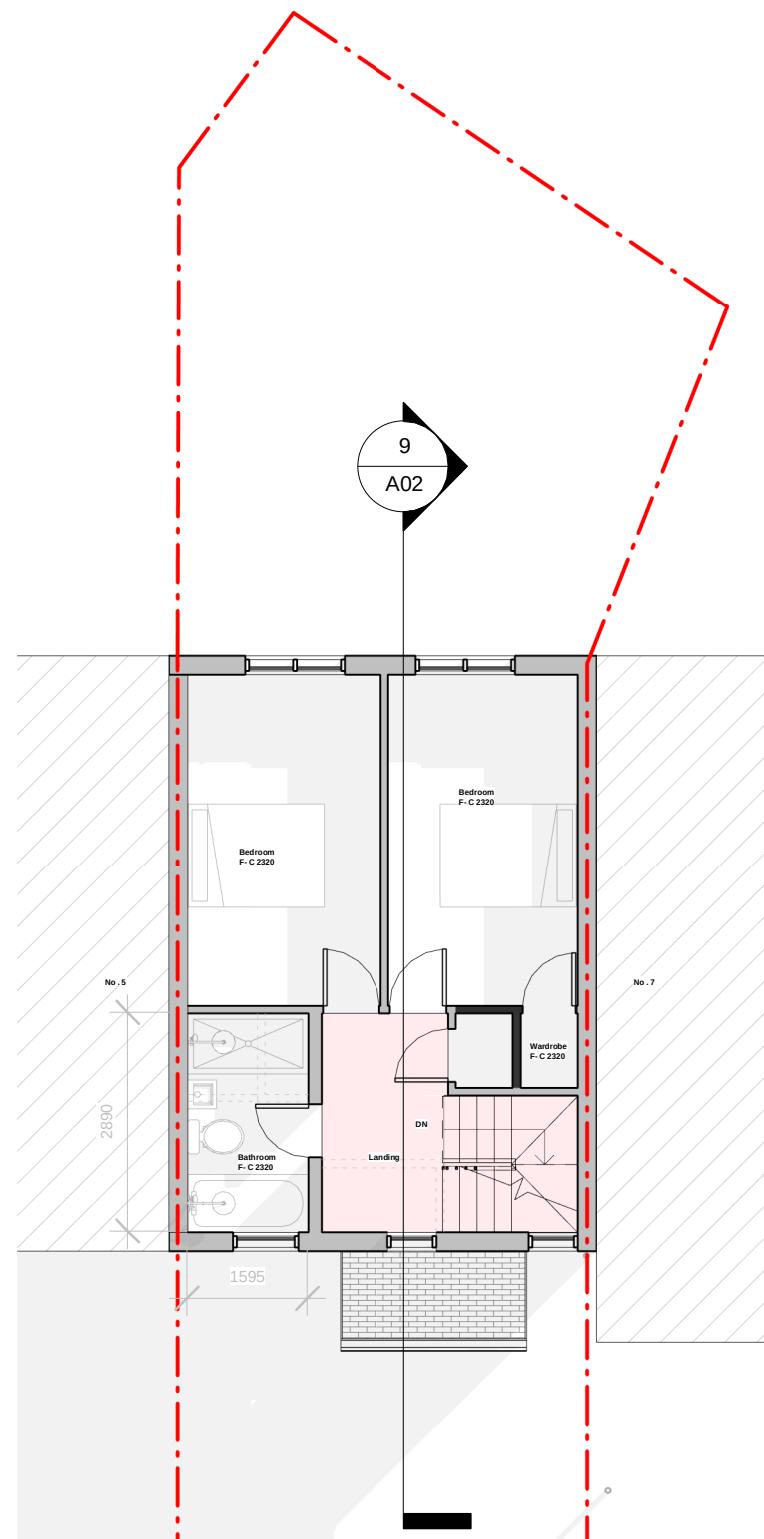

2 Proposed First Floor
1 : 100

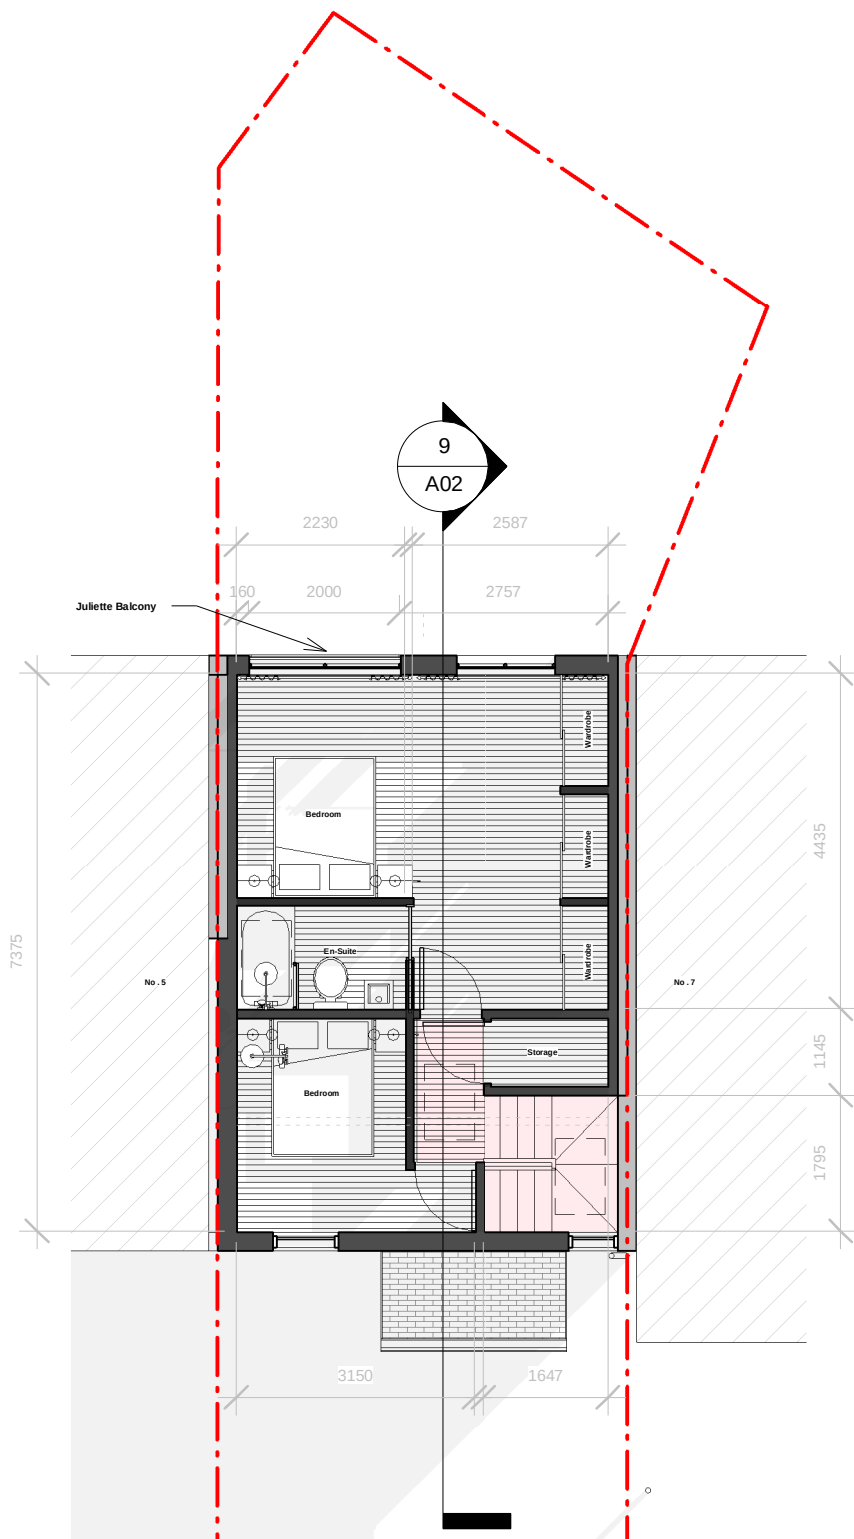


3 Proposed Loft
1 : 100

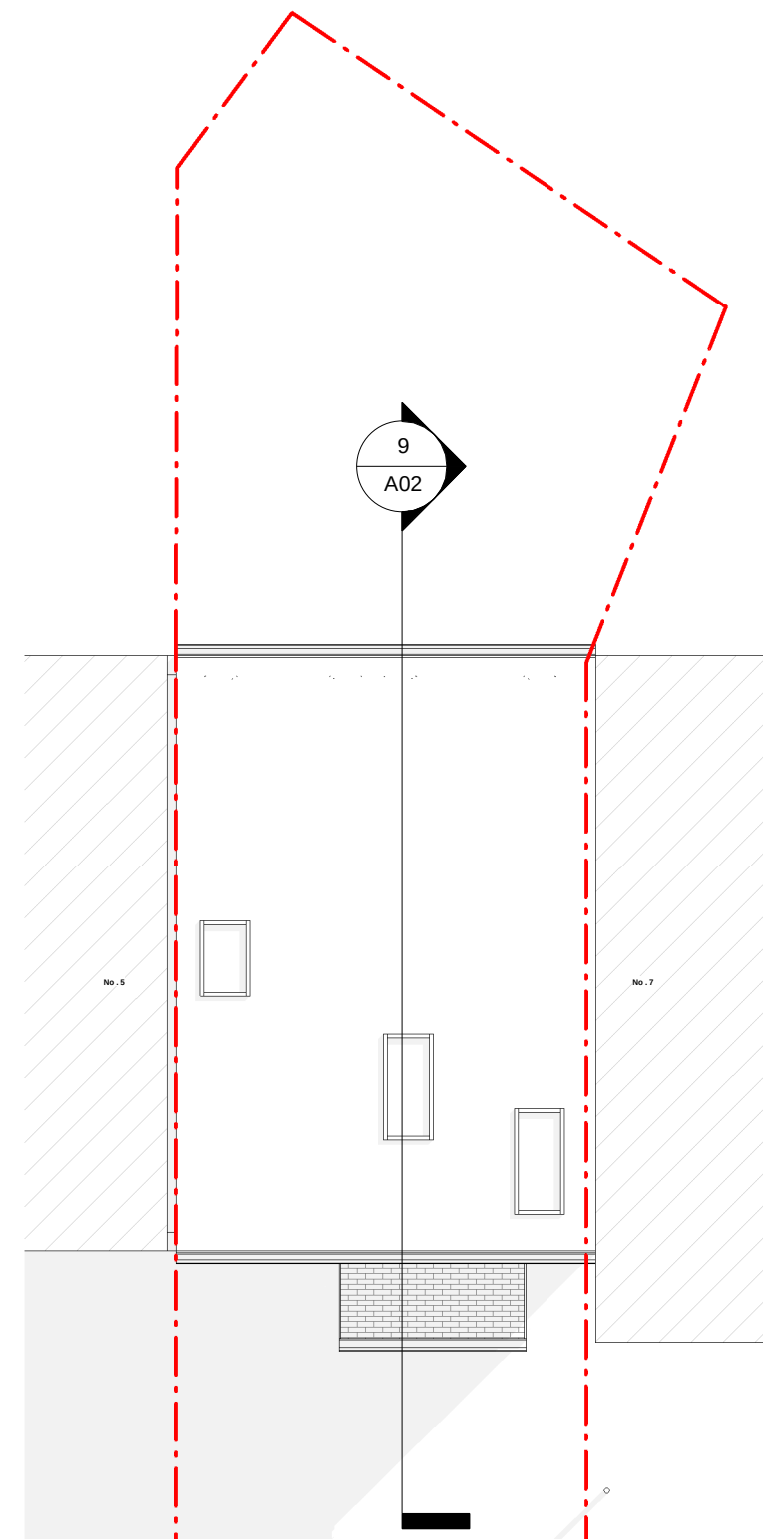


4 Proposed Roof
1 : 100




9 Proposed Section AA'
1 : 100

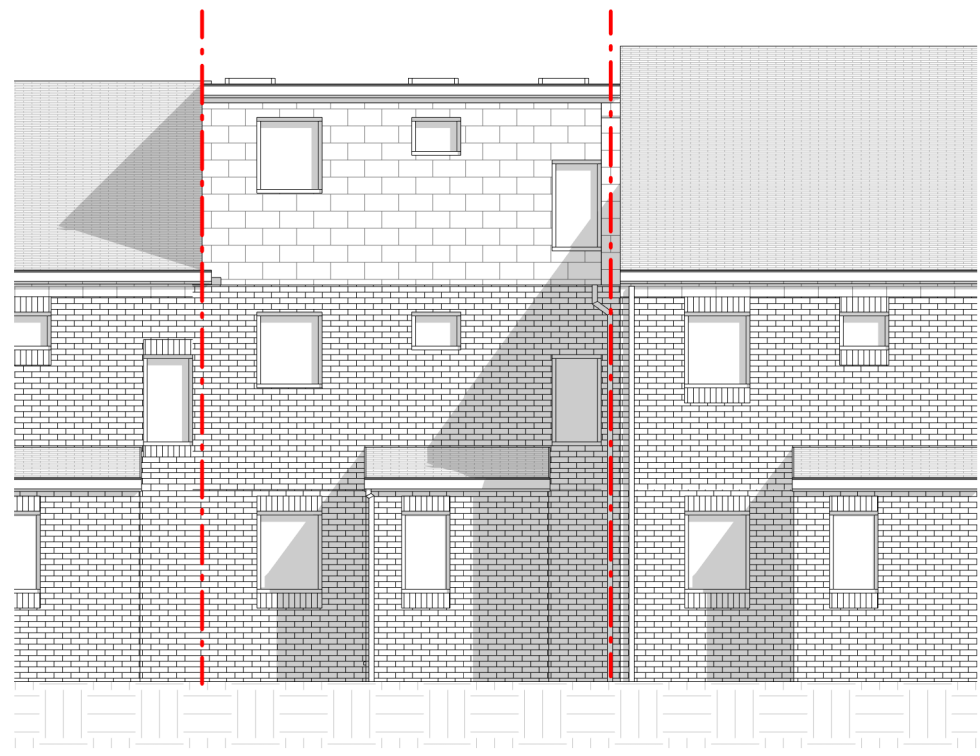


5 Proposed Front Elevation
1 : 100

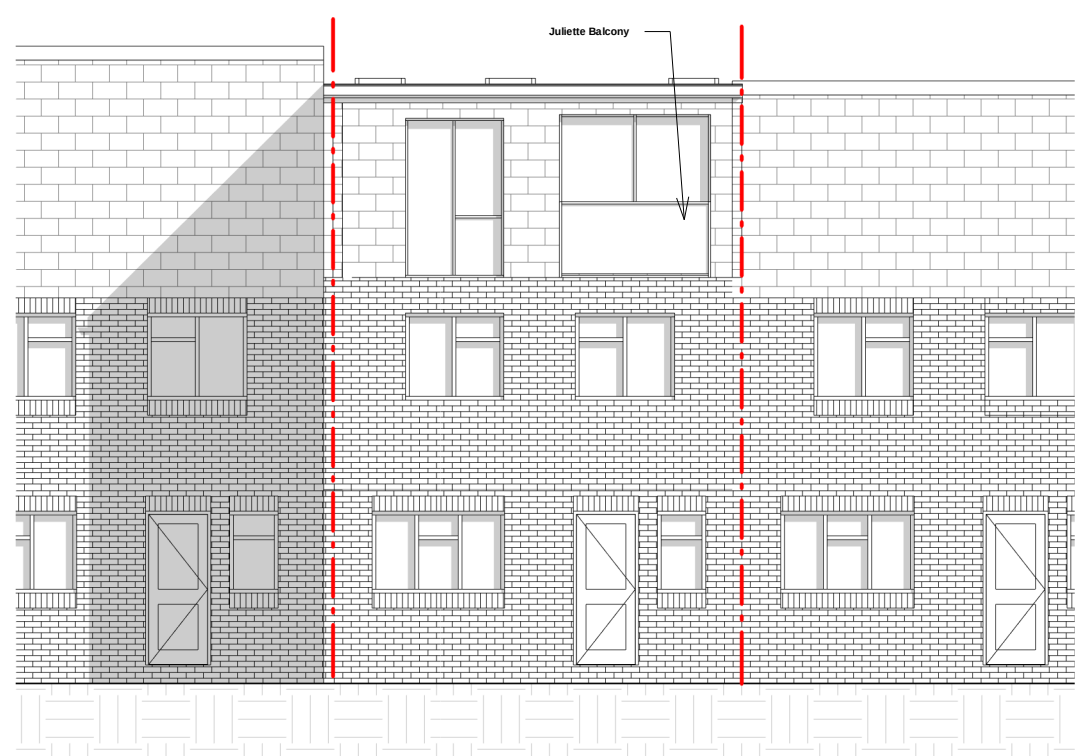

6 Proposed Rear Elevation
1 : 100

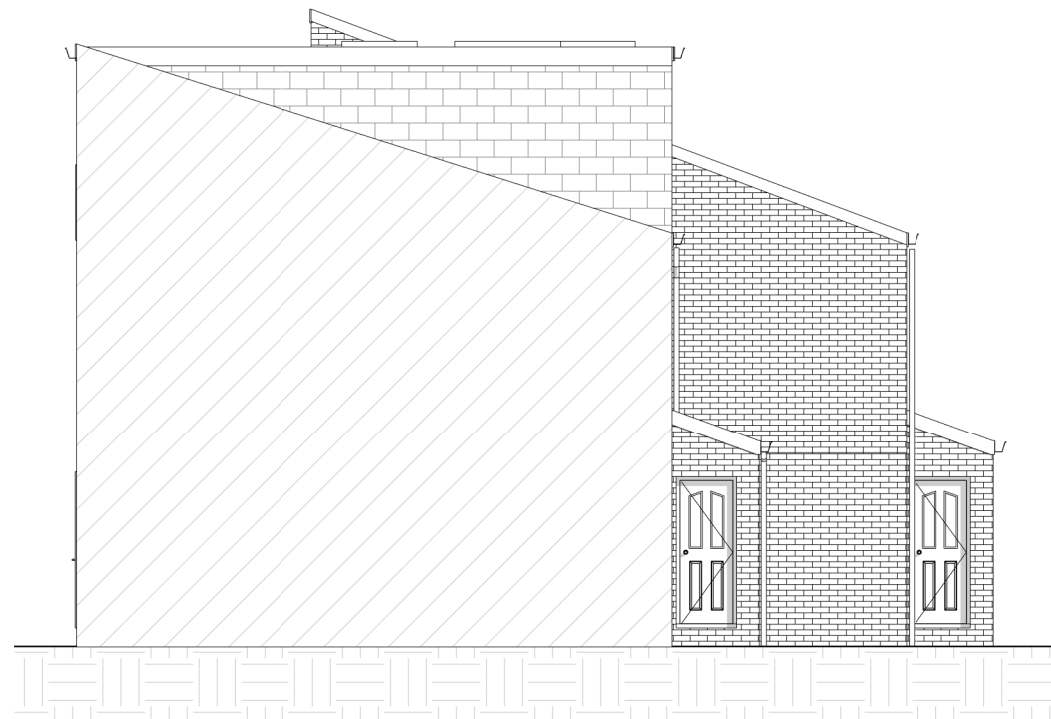

7 Proposed Side Elevation (From No.5)
1 : 100

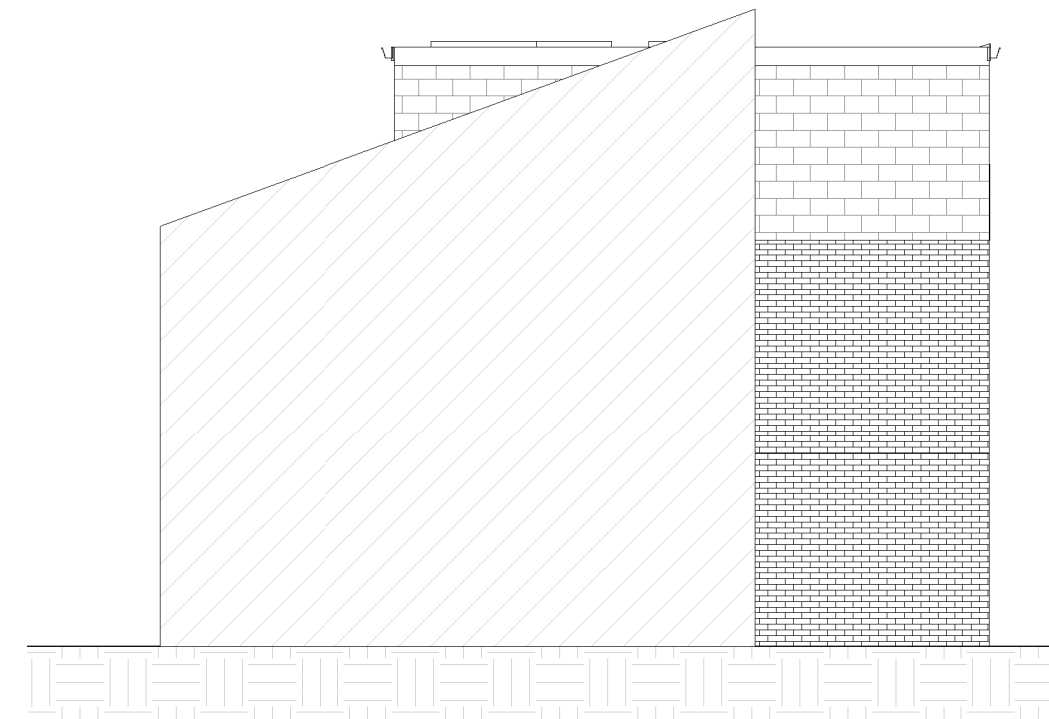

8 Proposed Side Elevation (From No.7)
1 : 100

PROJECT Loft conversion, Juliette Balcony, Internal Alteration and All Associated Works	
ADDRESS 6 Colwick Close LONDON N6 5NU	
CLIENT NAME Tina and Andrew Mortenson	
PROJECT STATUS Planning	
SHEET N. A02	DRAWING TITLE Proposed Drawings
DATE: 30/01/2023	SCALE: As Indicated @ A1

