




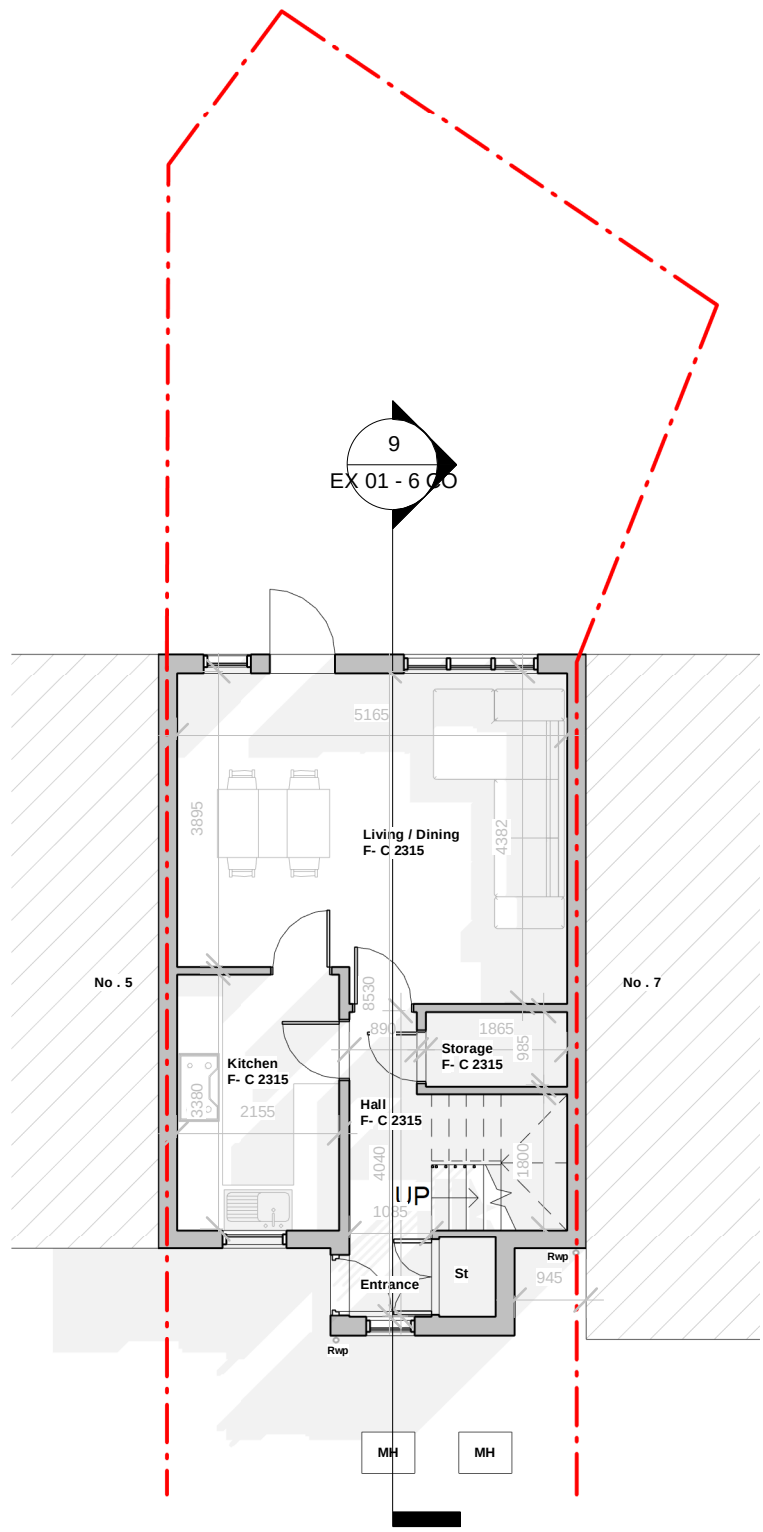


1 Existing Ground Floor
1 : 100

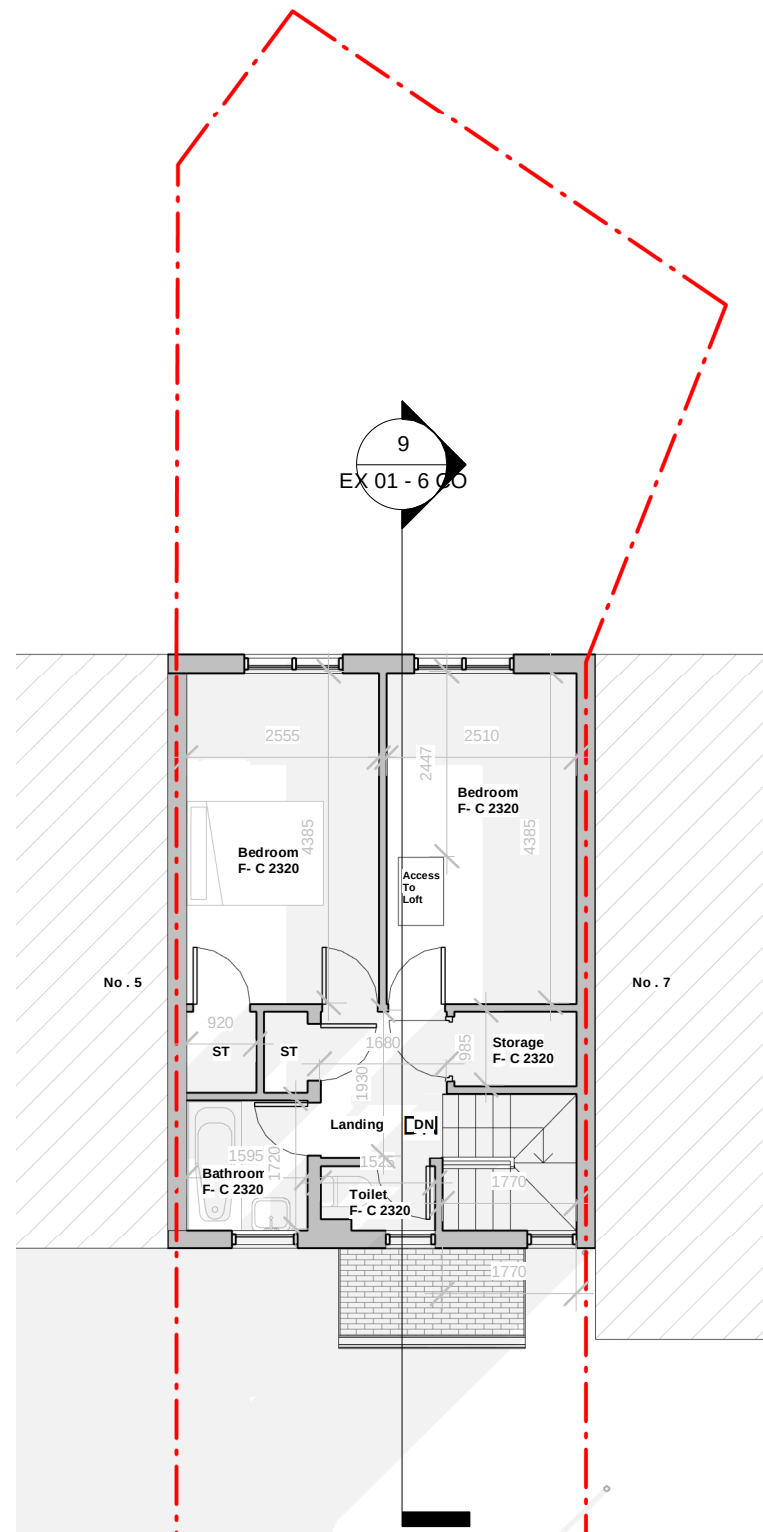


2 Existing First Floor
1 : 100

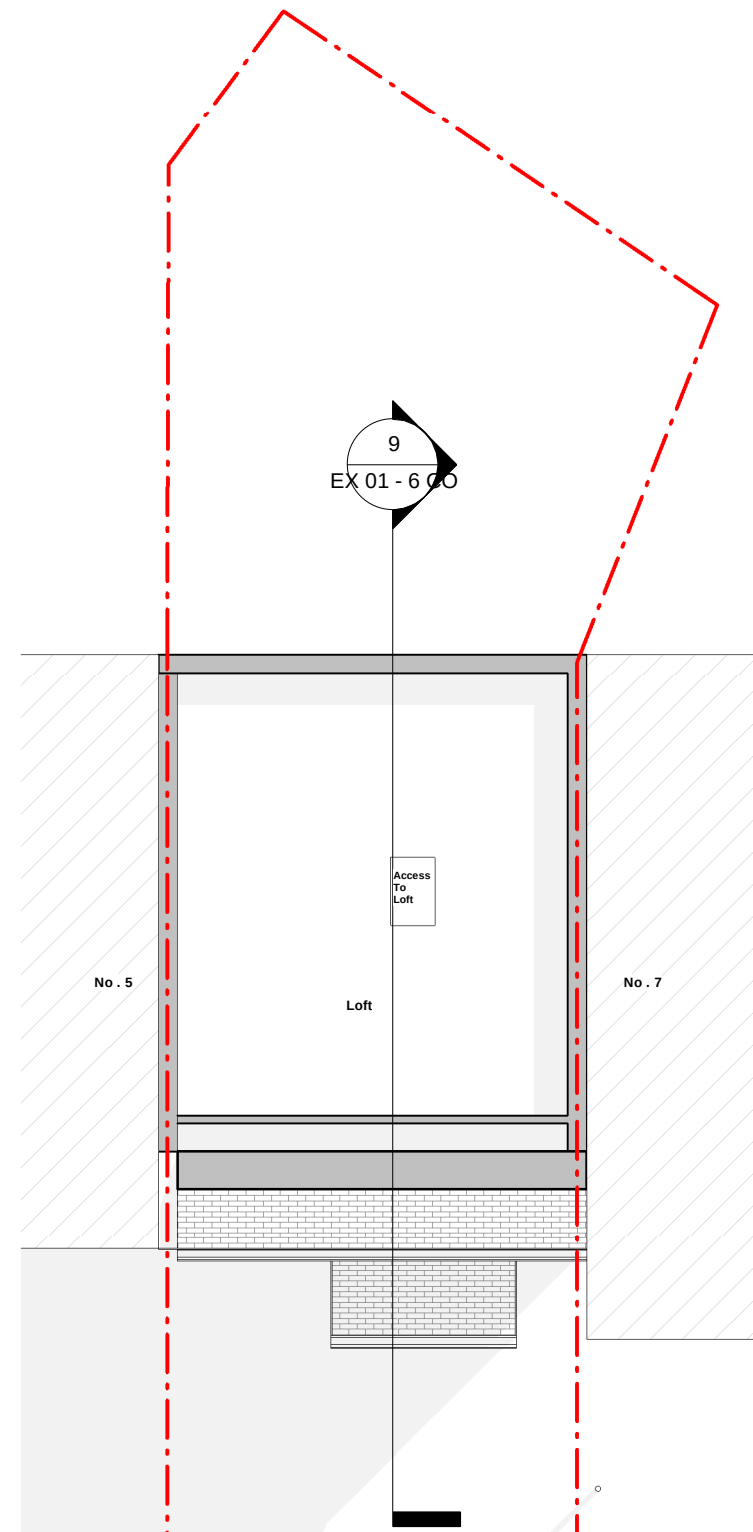


3 Existing Loft
1 : 100

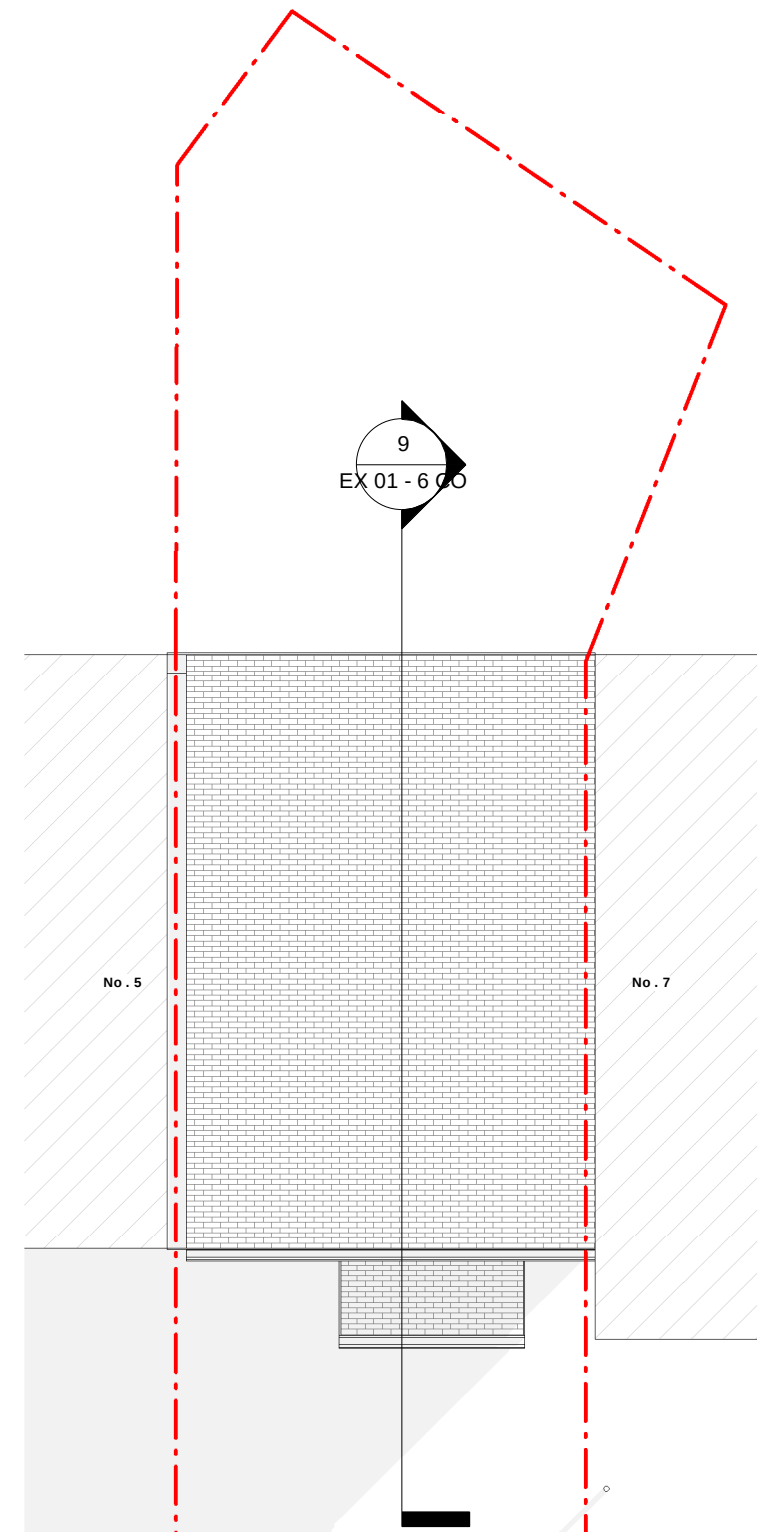


4 Existing Roof
1 : 100

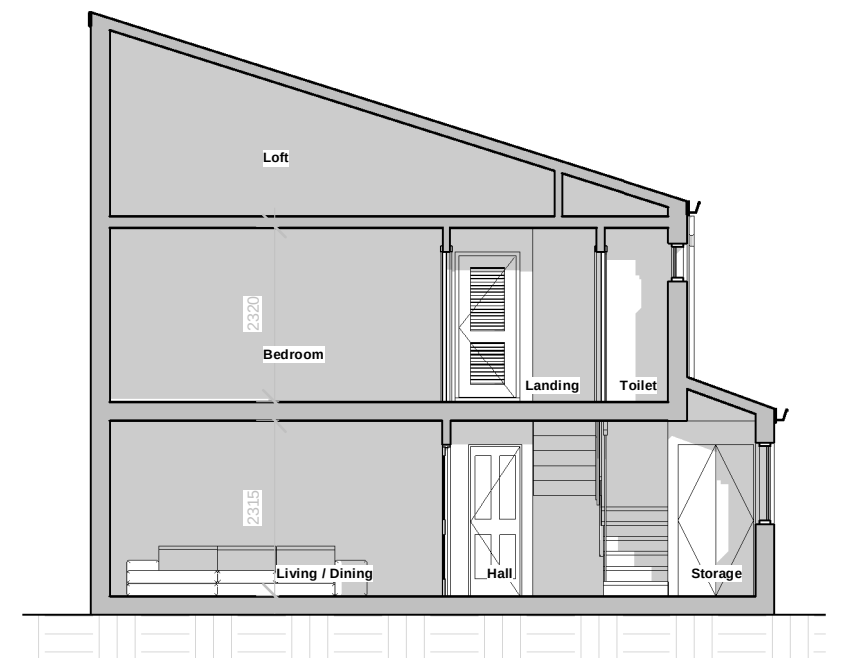


9 Existing Section AA'
1 : 100

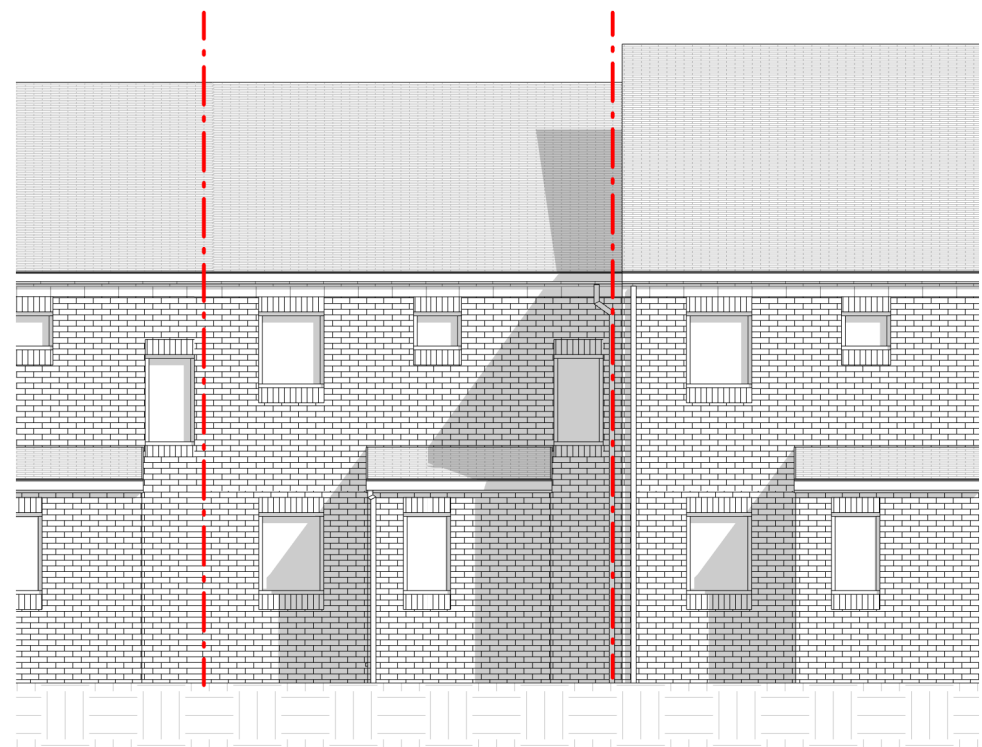


5 Existing Front Elevation
1 : 100

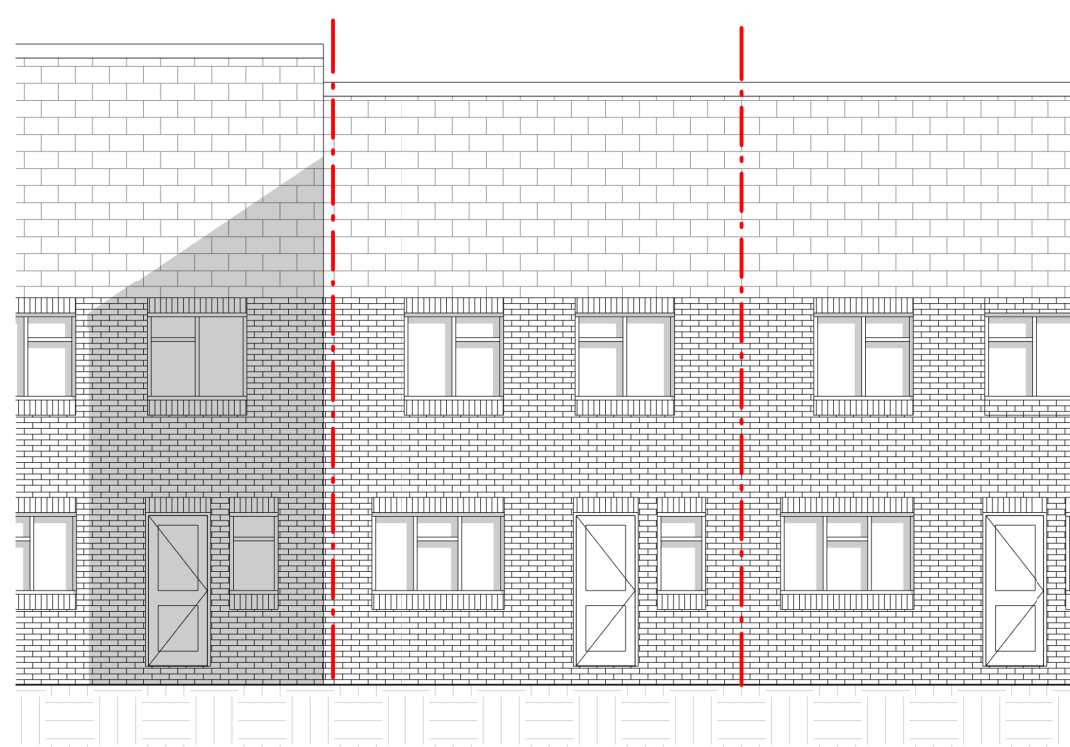

6 Existing Rear Elevation
1 : 100

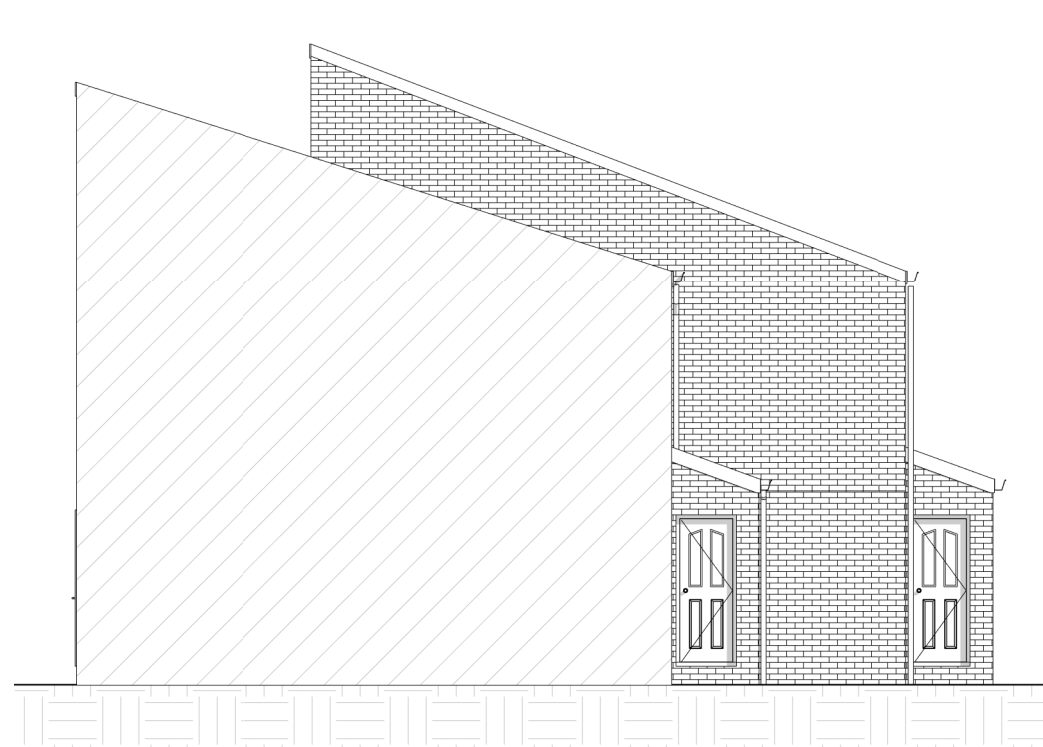

7 Existing Side Elevation (From No.5)
1 : 100

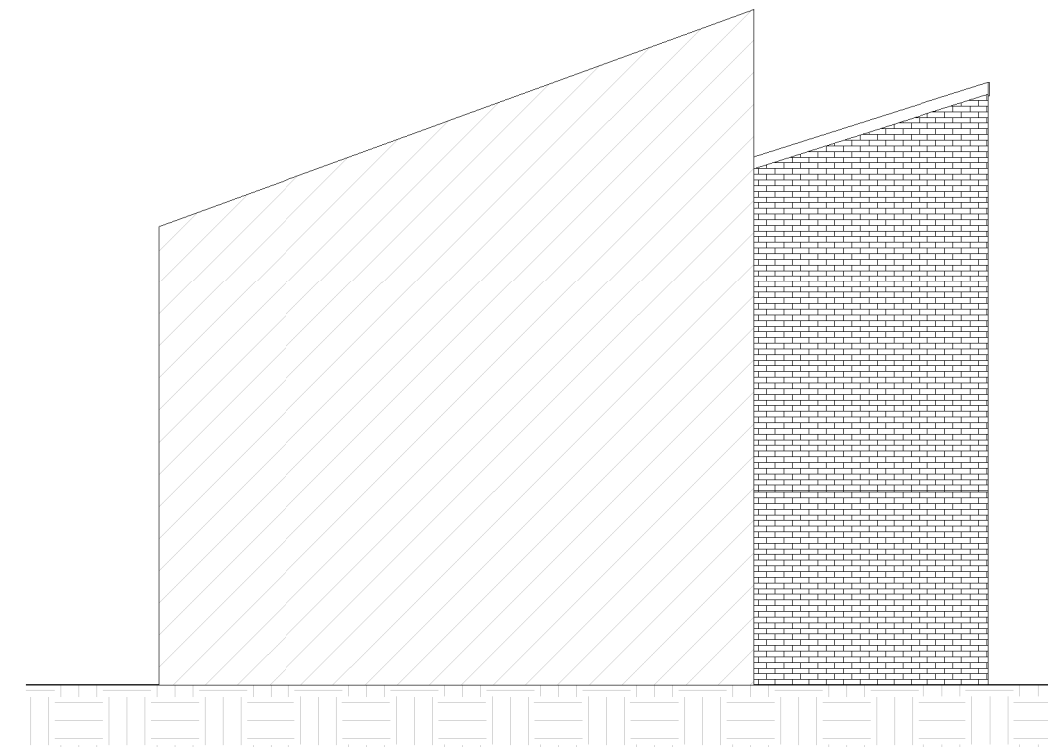

8 Existing Side Elevation (From No.7)
1 : 100

PROJECT Existing Drawings	
ADDRESS 6 Colwick Close LONDON N6 5NU	
CLIENT NAME Tina and Andrew Mortenson	
PROJECT STATUS Planning	
SHEET N. EX 01 - 6 CO	DRAWING TITLE Existing Floor & Elevation Plan
DATE: 30/01/2023	SCALE As Indicated @ A1

0m 2m 4m 6m 8m 10m
VISUAL SCALE 1:100