


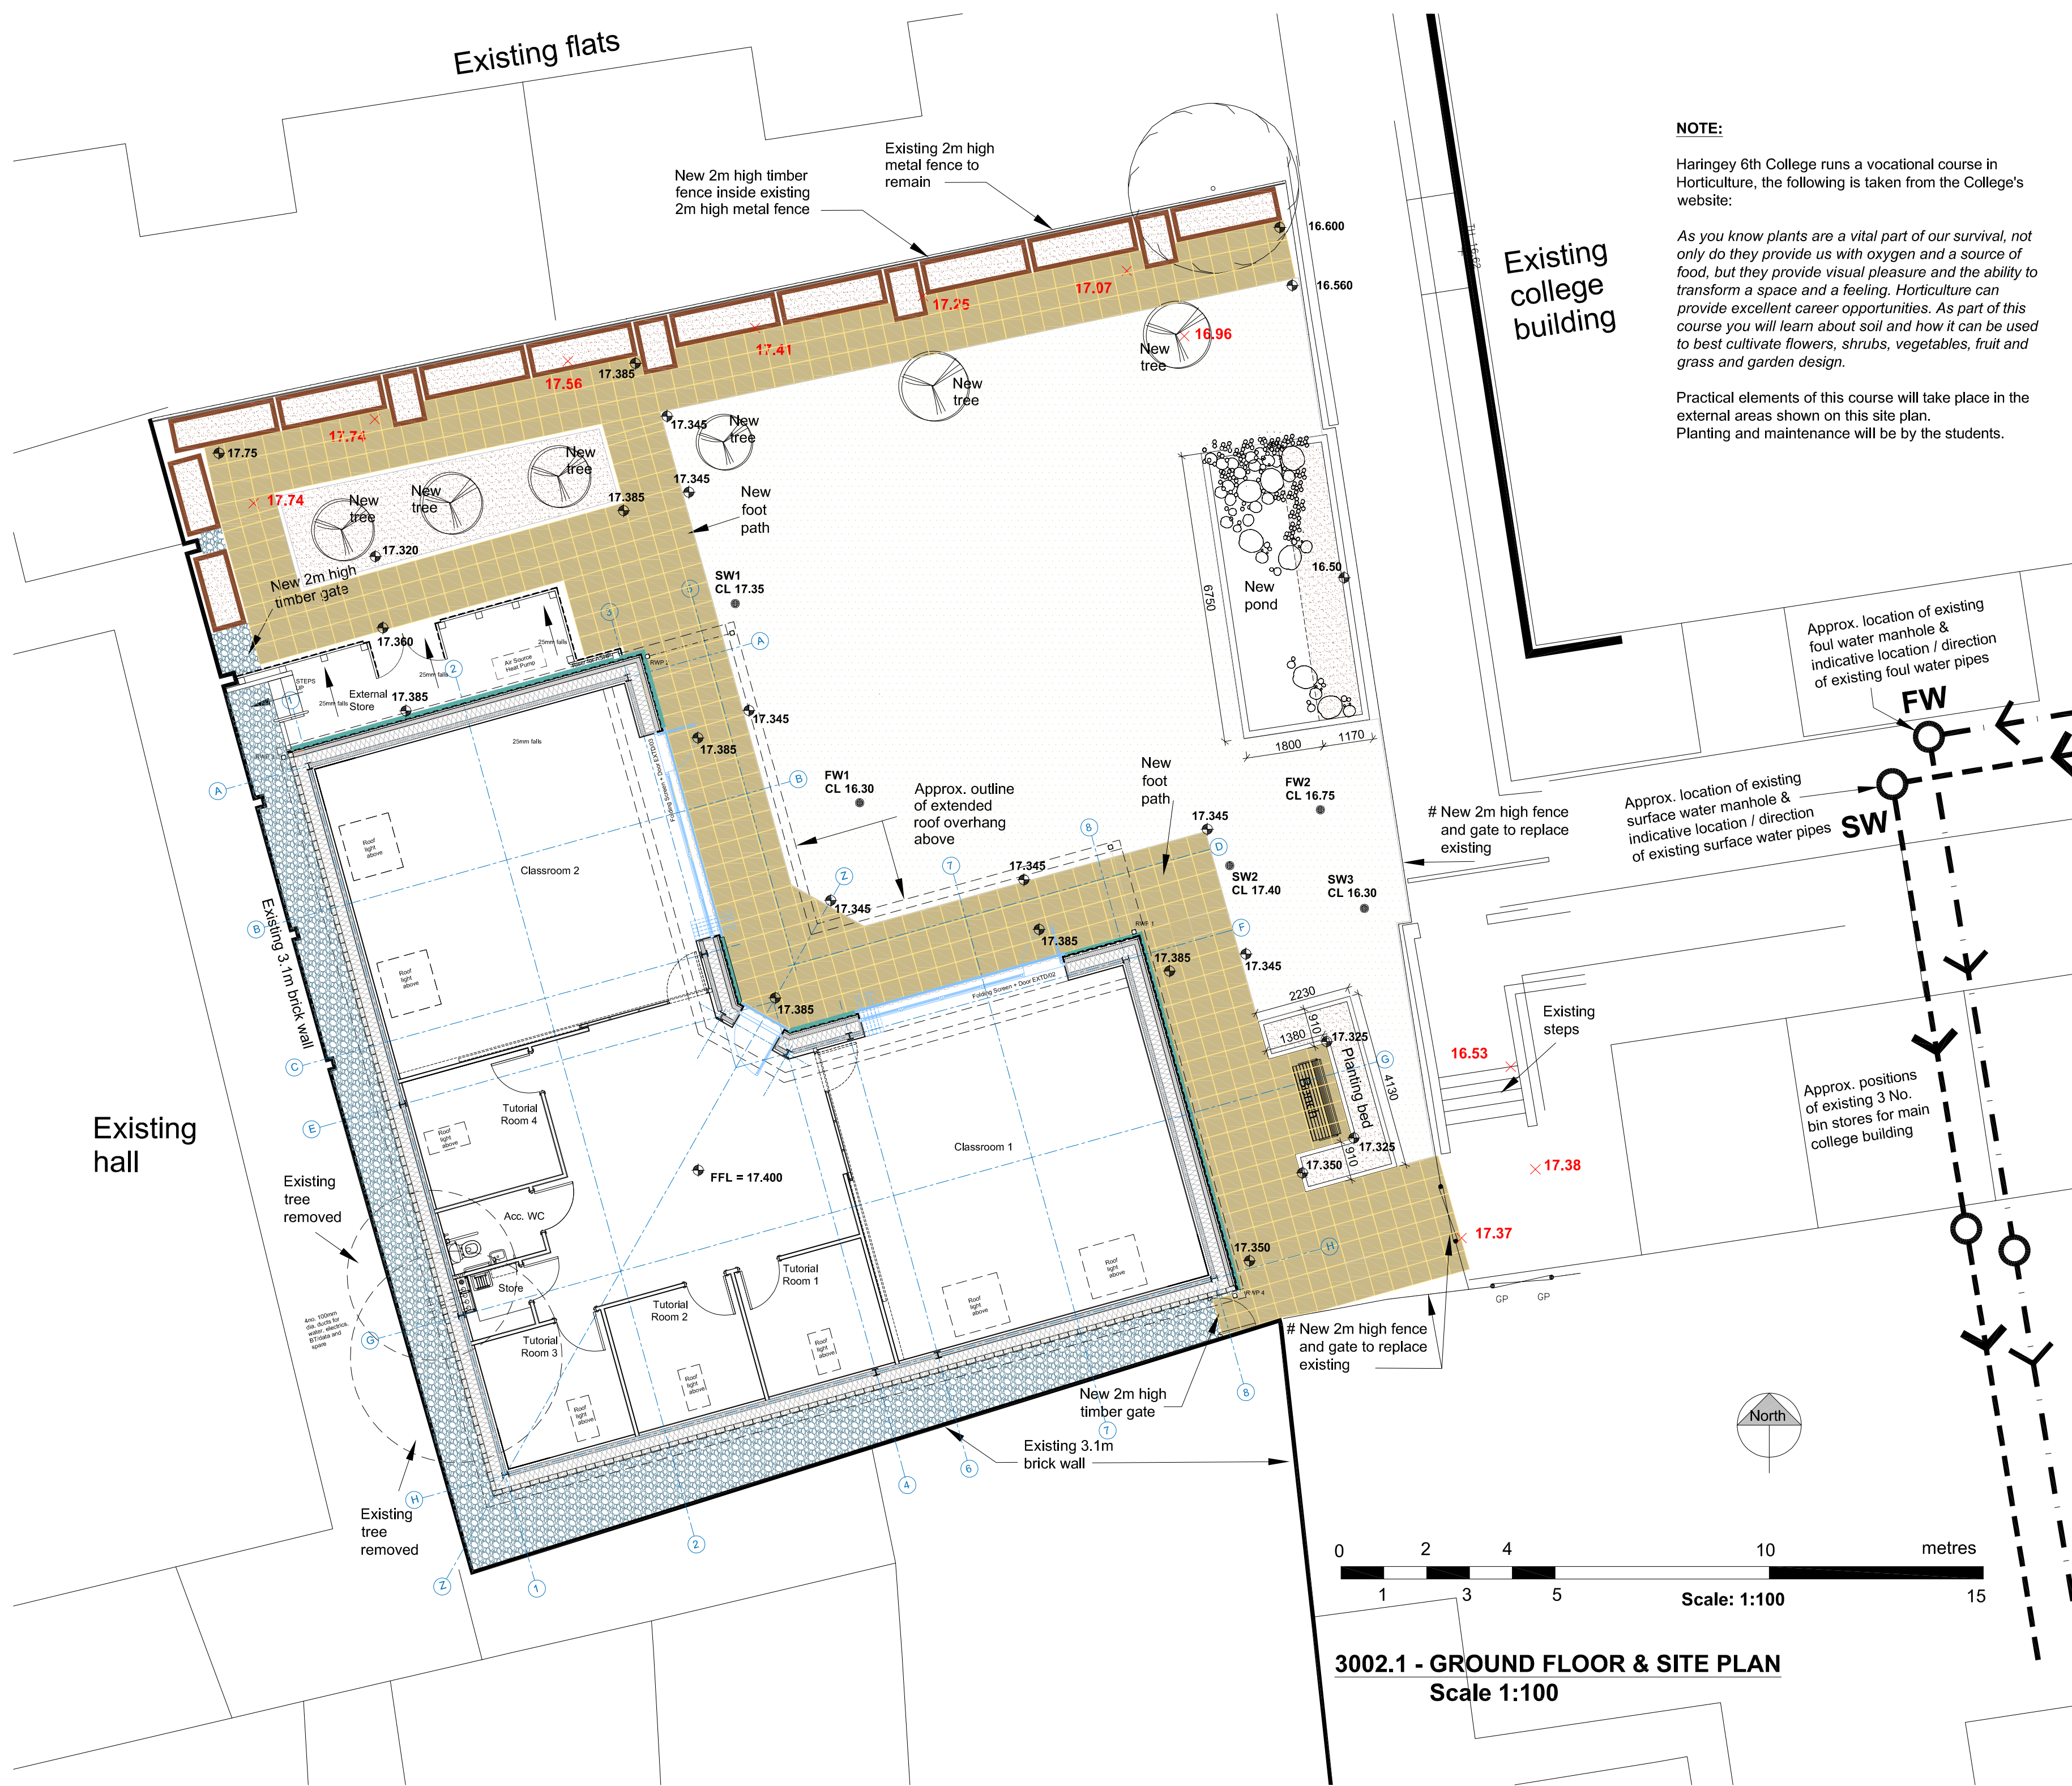

NOTE:

Haringey 6th College runs a vocational course in Horticulture, the following is taken from the College's website:

As you know plants are a vital part of our survival, not only do they provide us with oxygen and a source of food, but they provide visual pleasure and the ability to transform a space and a feeling. Horticulture can provide excellent career opportunities. As part of this course you will learn about soil and how it can be used to best cultivate flowers, shrubs, vegetables, fruit and grass and garden design.

Practical elements of this course will take place in the external areas shown on this site plan. Planting and maintenance will be by the students.

Do not scale from this drawing.
Contractors must confirm site dimensions before starting work on shop drawings.

Rev.	Description	Date	Aut.
P01	Initial Issue	21.11.2022	KV
C02	Construction Issue	20.01.2023	KV
C03	Materials, Key and Notes added	26.01.2023	KV

KEY:

- 2500 x 800 Timber planting troughs with compost bedded on 150mm Type 1 material Planting by students as part of coursework
- 1800 x 800
- 1250 x 800
- 450 x 450mm Textured Paving Colour: Buff - Saxon By Marshalls (or sim)
- Grassed area
- Shingle path laid to original level on top of geotextile membrane
- 150mm Shingle margin to building (adjacent gridlines A, F, 3 and 8)
- Proposed location of new tree Planting by students as part of coursework
- Existing site level
- Proposed site level
- Linear drain in front of external doors



New fence and gate to match existing



150mm x 19mm Board-onboard vertical timber (Larch) cladding to north and east elevations of the pavilion

NOTE:

THIS SITE PLAN DRAWING IS BASED ON LEVELS & INFORMATION SHOWN ON TOPOGRAPHICAL SURVEY DWG. No. L11039 / 2 BYLAZER SURVEYS DATED JUNE 2022

Purpose of Issue:	TF Job No.
CONSTRUCTION	5338

Thornwood
Haringey 6th Form College
White Hart Lane, N17 8HR
Site Plan

Drawing Number:	Suit.	Rev.
5338 -TF- ZZ -SP- DR-A- 3002	S0	C3
Drawn: KV	Approved: KDE	Scale: 1:100
ARCHITECTS		DATE: Nov.2022
DESIGNERS		

Warwick House
116 Palmerston Road,
Buckhurst Hill, Essex,
IG9 5LQ.
020 8504 9711
architects@tooleyfoster.com
www.tooleyfoster.com

1892
Tooley Foster

© All Rights Reserved

3002.1 - GROUND FLOOR & SITE PLAN
Scale 1:100