




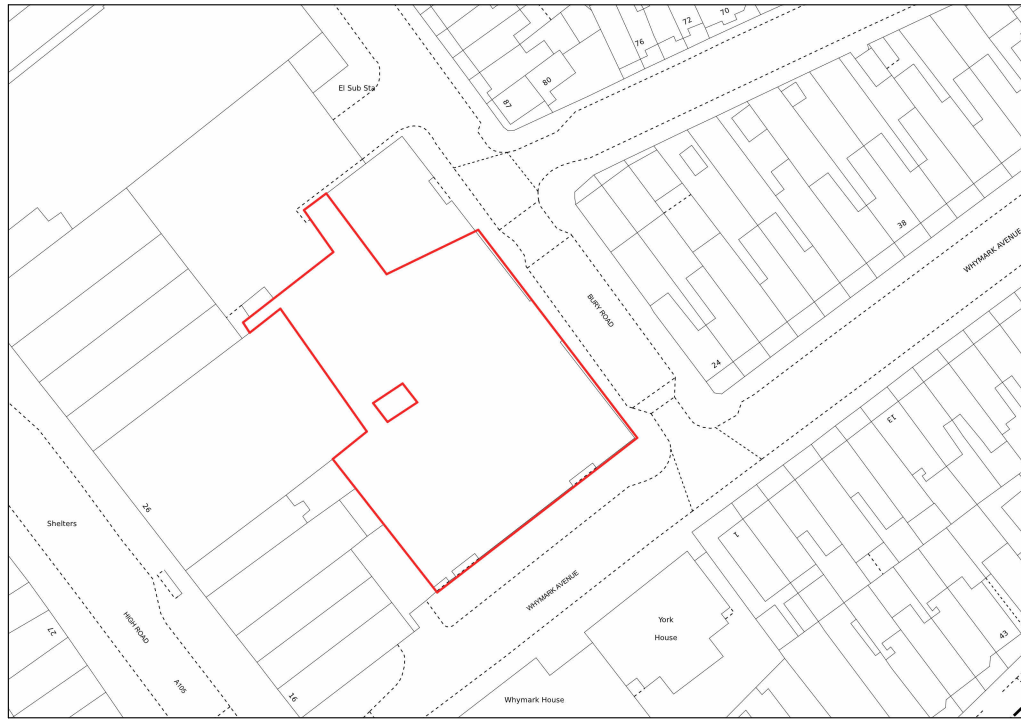

2 Location Plan
1 : 1250

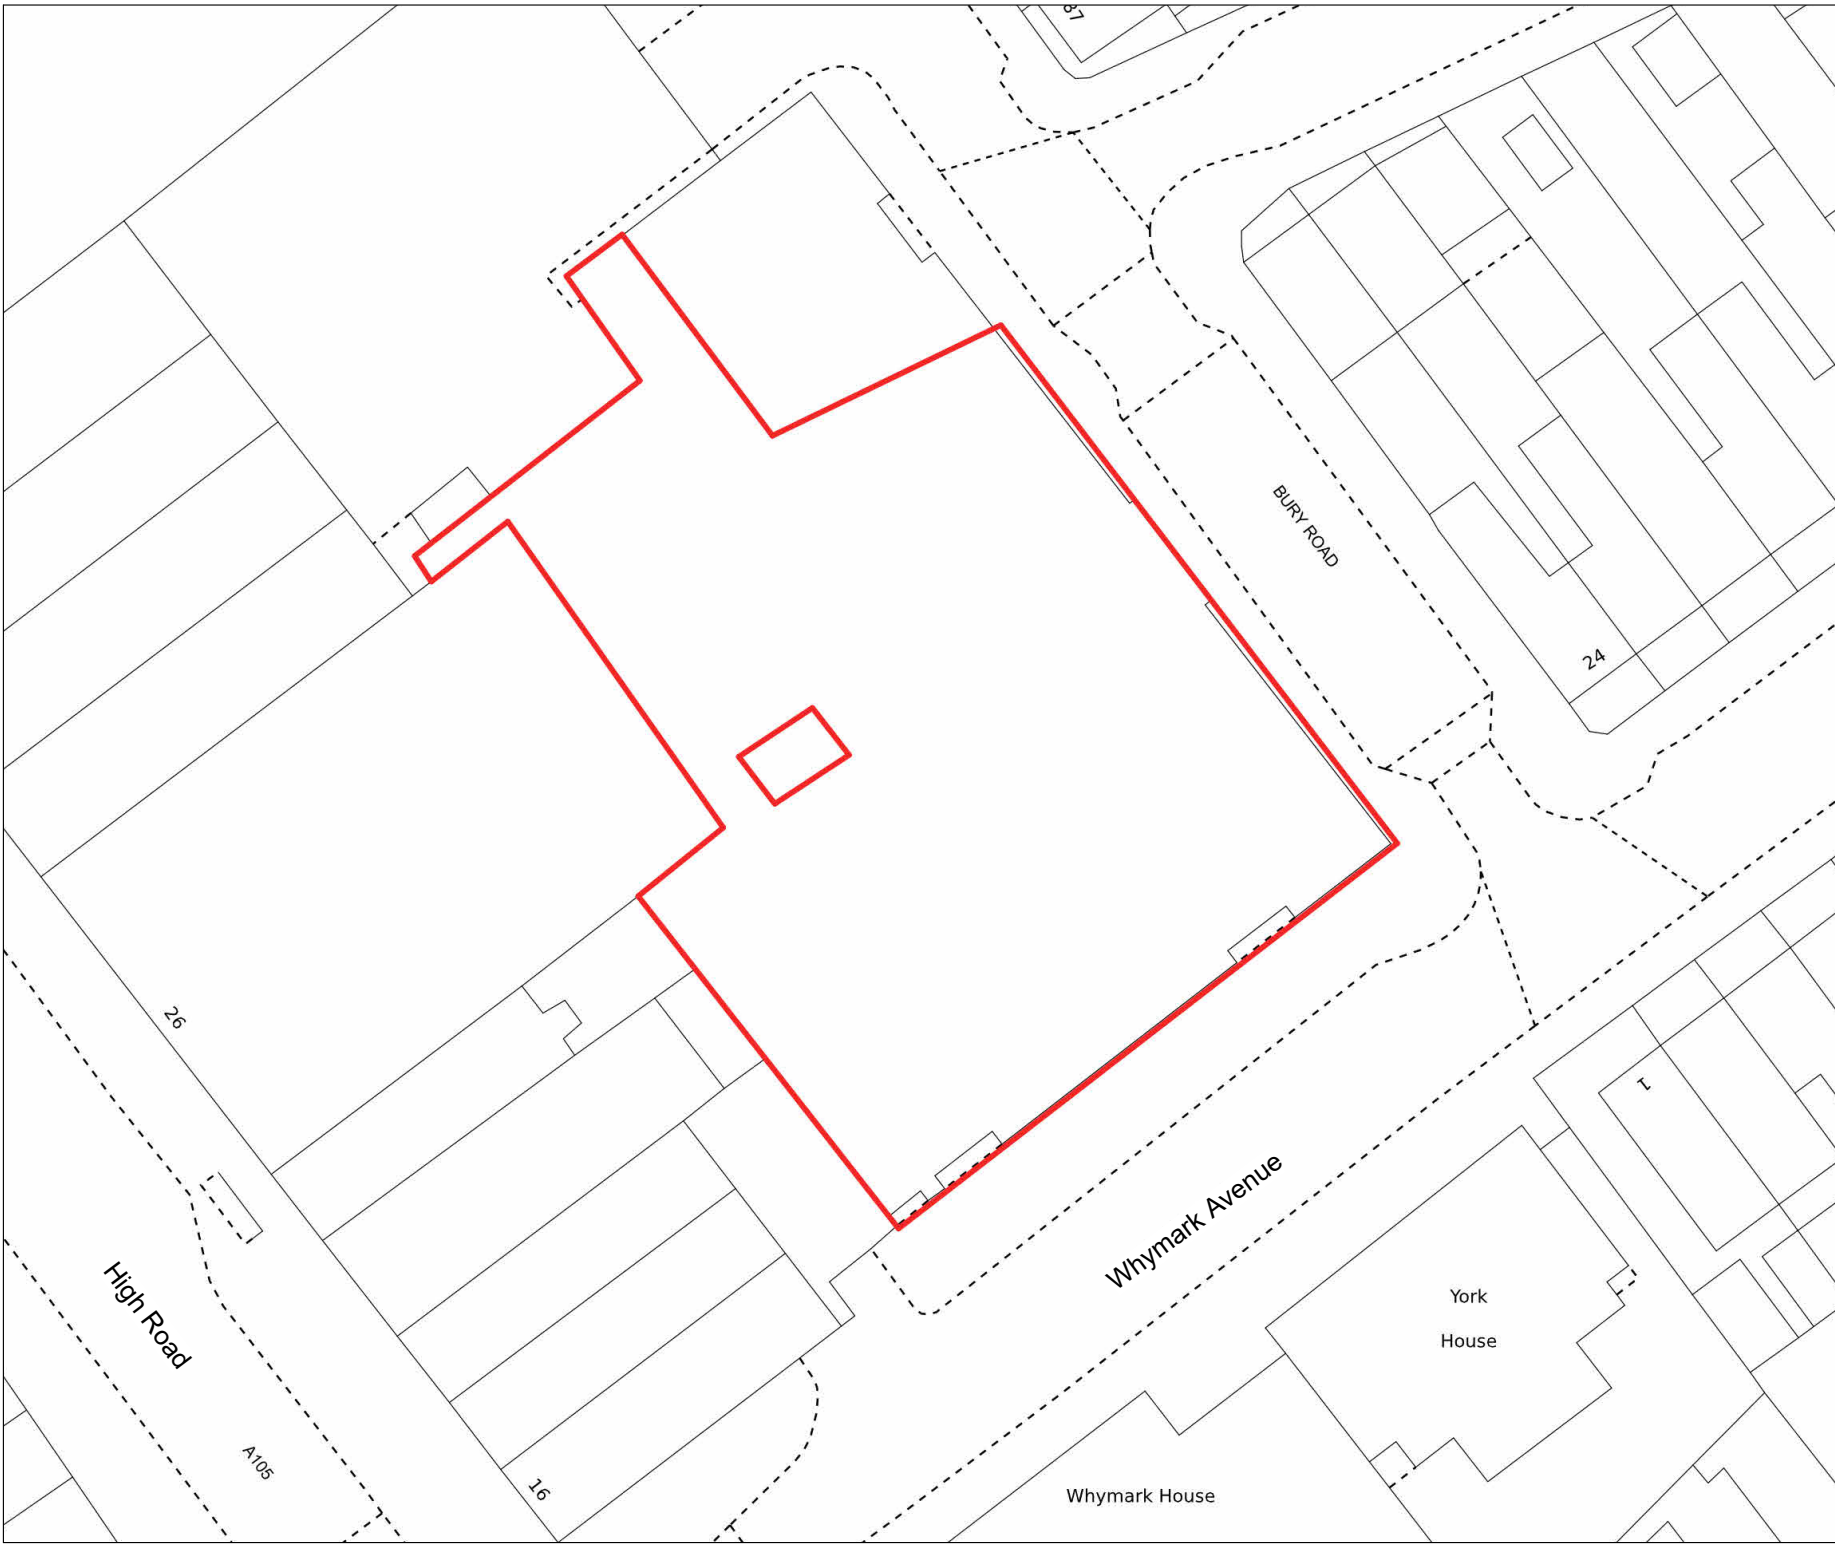

1 Block Plan
1 : 500

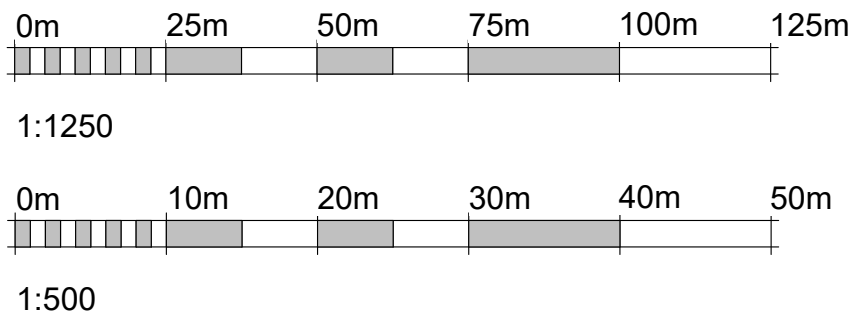

REV#	DATE	REVISION
1	22/09/2022	Client Review
2	26/09/2022	Client Review
3	30/09/2022	Post-Mtg - Final Layout
4	06/10/2022	LPA Submission
5	15/11/2022	Floor Plan Correction
6	30/01/2023	LPA Post Submission Amendment
7	31/01/2023	Label Clarity

26 High Road

Wood Green, London, N22 6BX, United Kingdom

Location and Block Plan

RIBA

Chartered Practice

COHANIM

ARCHITECTURE

3rd Fl. 207 Regent Street.
London, W1B 3HH
info@cohanimarchitecture.com

Information contained within this drawing is the sole copyright of Cohanim Limited and is not to be reproduced without express permission. No implied licence exists. This drawing is not to be used for land transfer or valuation purposes.

All dimensions to be checked on site by the Contractor. Issued for purposes indicated only. Drawing errors and omissions to be reported to Project Architect or Architectural Lead

CURRENT PROJECT STATUS

PLANNING APPLICATION

CLIENT: TBC	TRUE NORTH
DRAWN BY: JN	
CHECKED BY: JH	DRAWING NUMBER: 357-03-A001-7
DATE: 30/01/2023	SCALE: As indicated
FILE: 357-CA-03-M3-A000-03.rvt	SHEET SIZE: A1L



26 High Road
Wood Green, London, N22 6BX, United Kingdom


Existing Ground Floor Plan

3rd Fl. 207 Regent Street.
London, W1B 3HH
info@cohanimarchitecture.com

Information contained within this drawing is the sole copyright of Cohanim Limited and is not to be reproduced without express permission. No implied licence exists. This drawing is not to be used for land transfer or valuation purposes. All dimensions to be checked on site by the Contractor. Issued for purposes indicated only. Drawing errors and omissions to be reported to Project Architect or Architectural Lead

CURRENT PROJECT STATUS

PLANNING APPLICATION

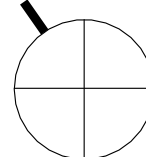CLIENT: TBC	TRUE NORTH 
DRAWN BY: JN	
CHECKED BY: JH	DRAWING NUMBER: 357-03-A002-7
DATE: 30/01/2023	SCALE: 1 : 100
FILE: 357-CA-03-M3-A000-03.rvt	SHEET SIZE: A1L



26 High Road
Wood Green, London, N22 6BX, United Kingdom


Existing First Floor Plan

3rd Fl. 207 Regent Street.
London, W1B 3HH
info@cohanimarchitecture.com


Information contained within this drawing is the sole copyright of Cohanim Limited and is not to be reproduced without express permission. No implied licence exists. This drawing is not to be used for land transfer or valuation purposes. All dimensions to be checked on site by the Contractor. Issued for purposes indicated only. Drawing errors and omissions to be reported to Project Architect or Architectural Lead

CURRENT PROJECT STATUS

PLANNING APPLICATION

 CLIENT: TBC	TRUE NORTH 
DRAWN BY: JN	
CHECKED BY: JH	DRAWING NUMBER: 357-03-A003-7
DATE: 30/01/2023	SCALE: 1 : 100
FILE: 357-CA-03-M3-A000-03.rvt	SHEET SIZE: A1L

26 High Road Wood Green, London, N22 6BX, United Kingdom	Existing Front and Rear Elevations
--	---

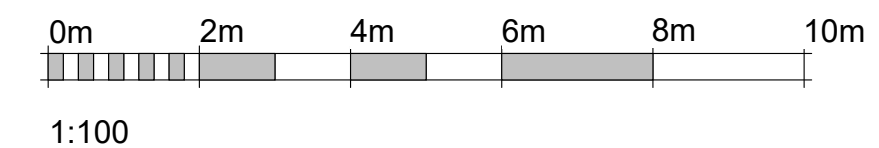


RIBA Chartered Practice COHANIM ARCHITECTURE	
3rd Fl. 207 Regent Street. London, W1B 3HH info@cohanimarchitecture.com	
Information contained within this drawing is the sole copyright of Cohanim Limited and is not to be reproduced without express permission. No implied licence exists. This drawing is not to be used for land transfer or valuation purposes. All dimensions to be checked on site by the Contractor. Issued for purposes indicated only. Drawing errors and omissions to be reported to Project Architect or Architectural Lead	
CURRENT PROJECT STATUS PLANNING APPLICATION	
CLIENT: TBC	
DRAWN BY: JN / DK	
CHECKED BY: JH	DRAWING NUMBER: 357-03-A004-7
DATE: 30/01/2023	SCALE: 1 : 100
FILE: 357-CA-03-M3-A000-03.rvt	SHEET SIZE: A1L

26 High Road Wood Green, London, N22 6BX, United Kingdom	Existing Side Elevations
--	---------------------------------

Information contained within this drawing is the sole copyright of Cohanin Limited and is not to be reproduced without express permission. No implied licence exists. This drawing is not to be used for land transfer or valuation purposes.

All dimensions to be checked on site by the Contractor. Issued for purposes indicated only. Drawing errors and omissions to be reported to
Project Architect or Architectural Lead

CLIENT: TBC	
DRAWN BY: JN / DK	
CHECKED BY: JH	DRAWING NUMBER: 357-03-A005-7
DATE: 30/01/2023	SCALE: 1 : 100
FILE: 357-CA-03-M3-A000-03.rvt	SHEET SIZE: A1L

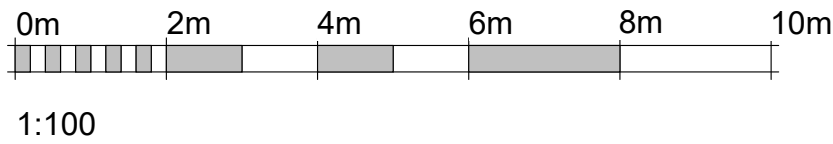



0m 2m 4m 6m 8m 10m

1:100

26 High Road
Wood Green, London, N22 6BX, United Kingdom


Proposed Ground Floor Plan


3rd Fl. 207 Regent Street.
London, W1B 3HH
info@cohanimarchitecture.com

Information contained within this drawing is the sole copyright of Cohanim Limited and is not to be reproduced without express permission. No implied licence exists. This drawing is not to be used for land transfer or valuation purposes. All dimensions to be checked on site by the Contractor. Issued for purposes indicated only. Drawing errors and omissions to be reported to Project Architect or Architectural Lead

CURRENT PROJECT STATUS

PLANNING APPLICATION

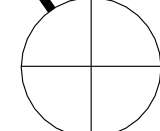CLIENT: TBC	TRUE NORTH 
DRAWN BY: JN	
CHECKED BY: JH	DRAWING NUMBER: 357-03-A006-7
DATE: 30/01/2023	SCALE: 1 : 100
FILE: 357-CA-03-M3-A000-03.rvt	SHEET SIZE: A1L

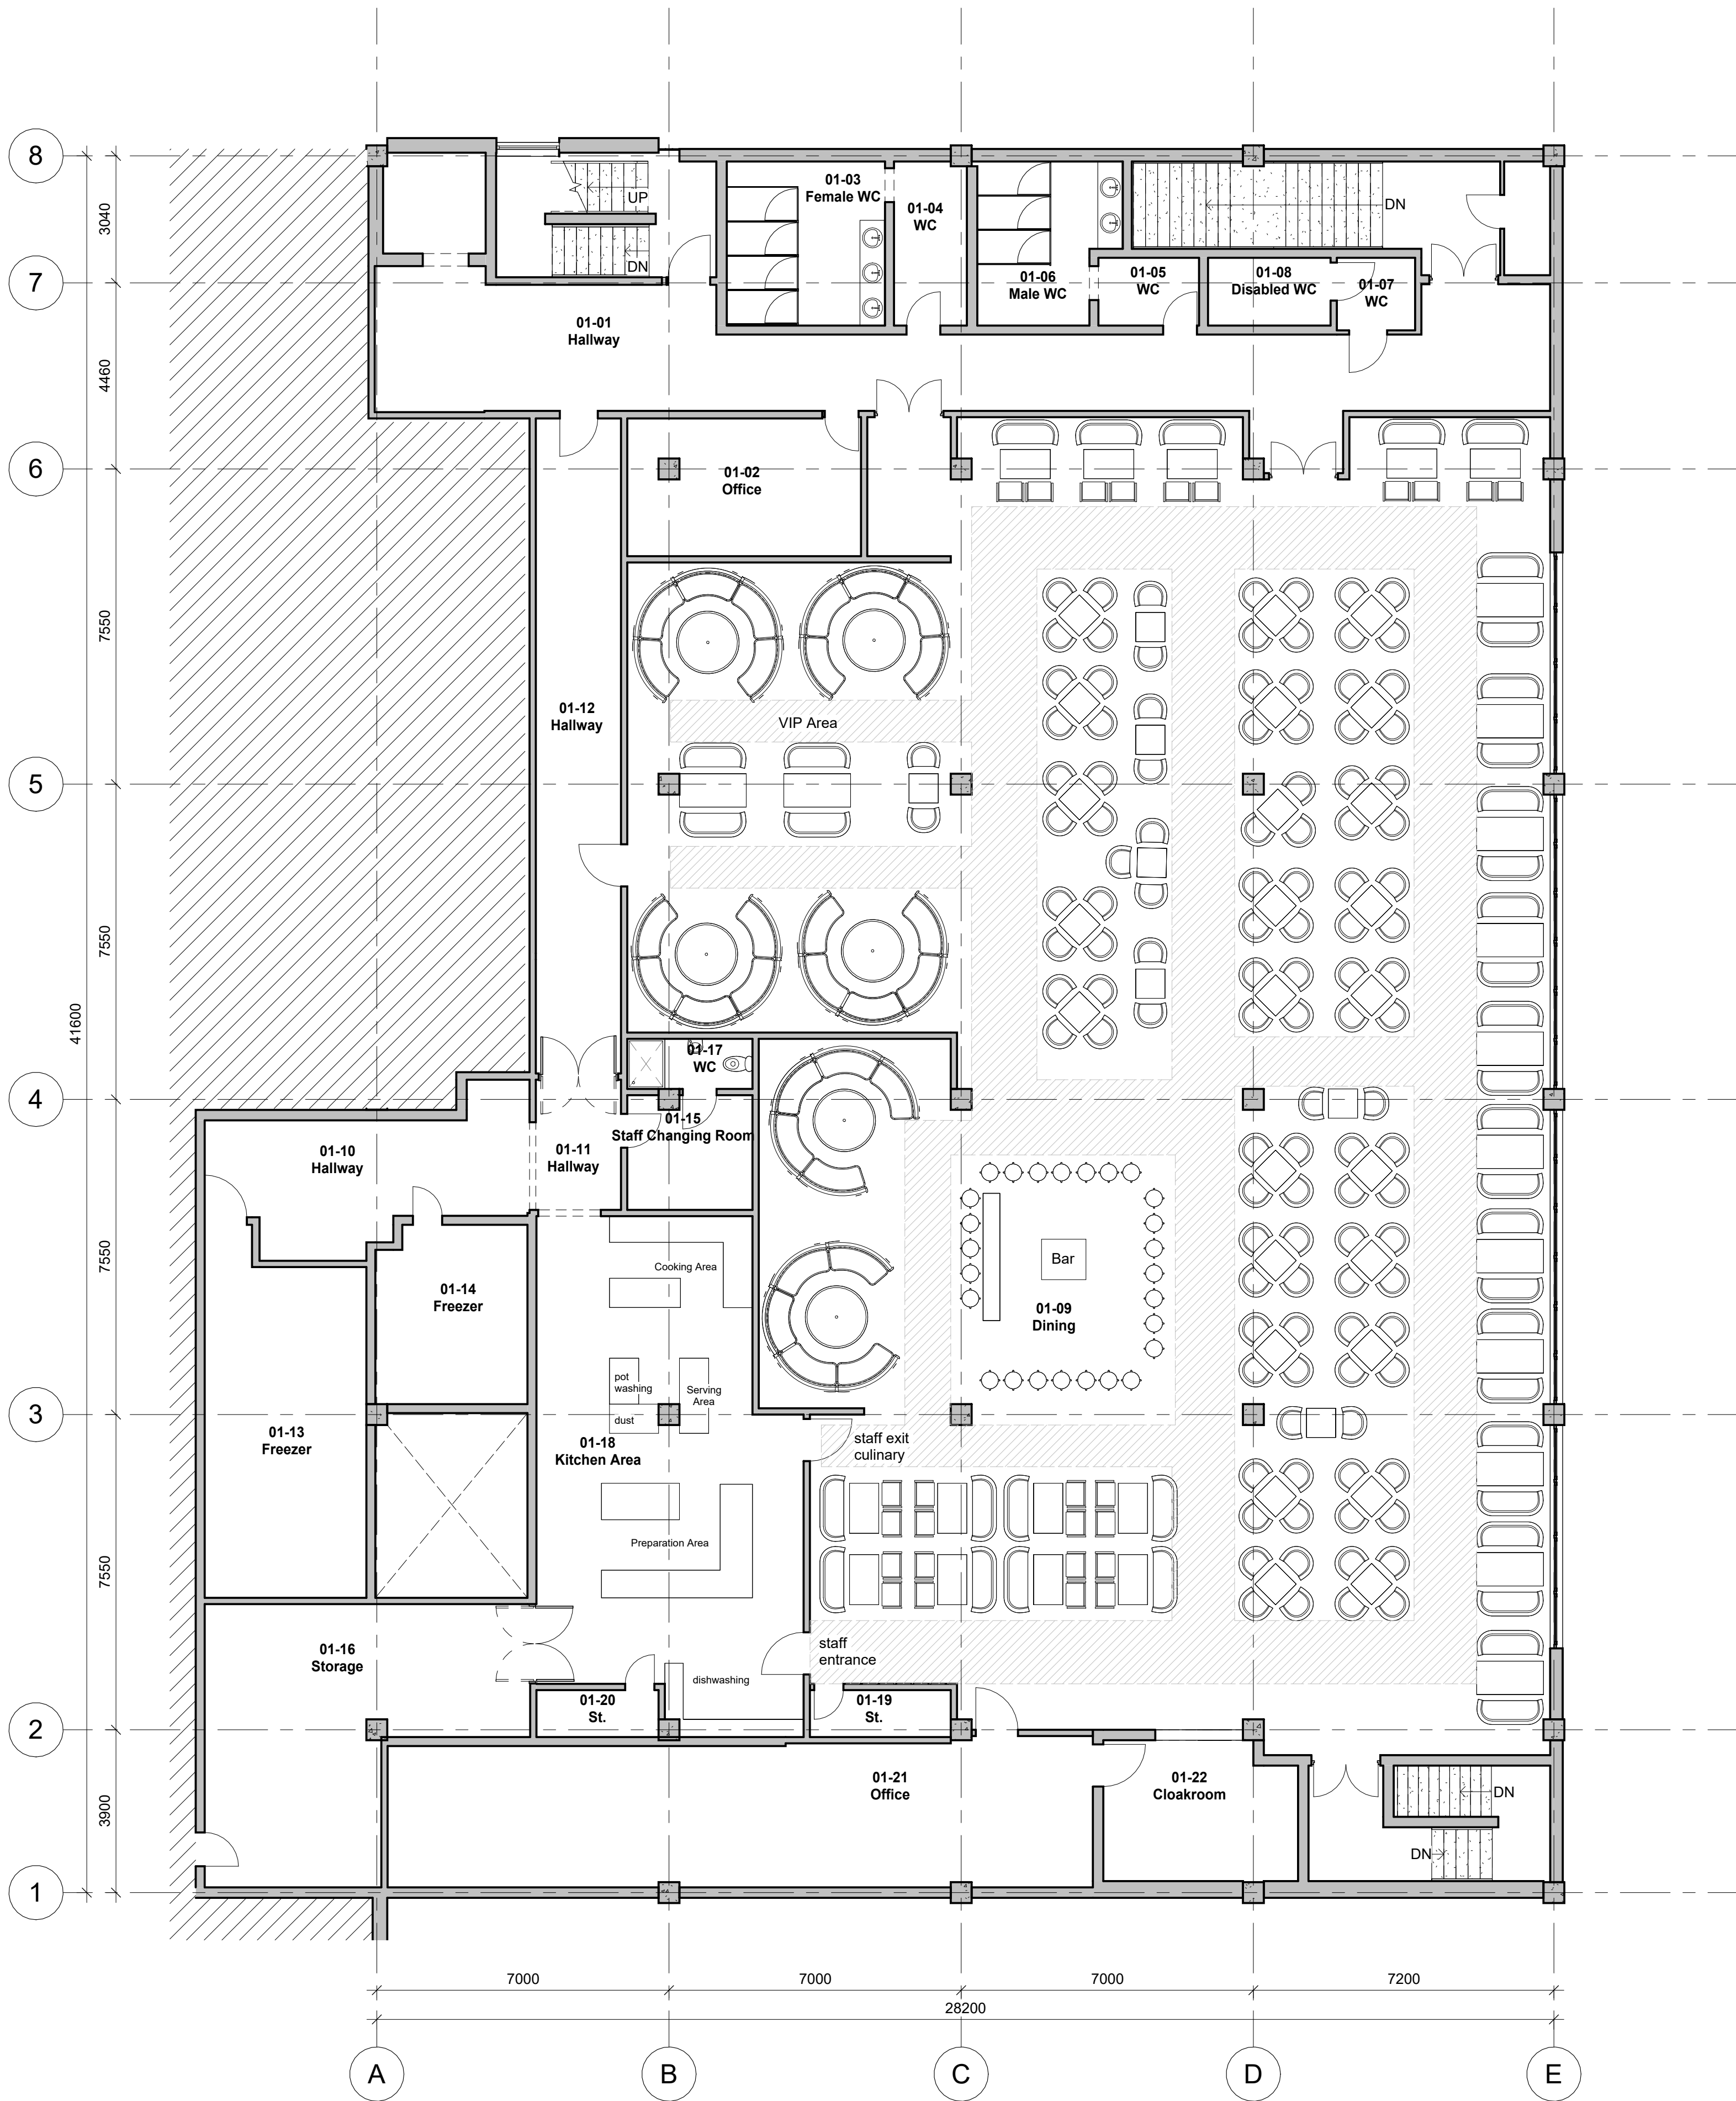

Room Schedule					
Number	Name	A Dimention (max)	B Dimention (max)	Area	Comments
01-01	Hallway	28160	4960	69.48 m ²	
01-02	Office	5600	3330	18.26 m ²	
01-03	Female WC	3790	3930	14.90 m ²	
01-04	WC	1750	3930	6.82 m ²	
01-05	WC	2410	1620	3.91 m ²	
01-06	Male WC	3620	3930	12.25 m ²	
01-07	WC	1880	1740	3.26 m ²	
01-08	Disabled WC	2940	1620	4.77 m ²	
01-09	Dining	22110	32050	604.22 m ²	
01-10	Hallway	7780	4340	22.47 m ²	
01-11	Hallway	2040	3120	6.36 m ²	
01-12	Hallway	2040	15690	32.02 m ²	
01-13	Freezer	3870	8930	31.84 m ²	
01-14	Freezer	3640	4300	15.27 m ²	
01-15	Staff Changing Room	3000	2750	8.07 m ²	
01-16	Storage	7800	6790	39.84 m ²	
01-17	WC	3000	1200	3.60 m ²	
01-18	Kitchen Area	6400	12480	69.72 m ²	
01-19	St.	3380	1130	3.80 m ²	
01-20	St.	2930	1130	3.29 m ²	
01-21	Office	16900	3630	58.10 m ²	
01-22	Cloakroom	4670	3400	15.11 m ²	
				1047.35 m ²	

REV#	DATE	REVISION
1	22/09/2022	Client Review
2	26/09/2022	Client Review
3	30/09/2022	Post-Mtg - Final Layout
4	06/10/2022	LPA Submission
5	15/11/2022	Floor Plan Correction
6	30/01/2023	LPA Post Submission Amendment
7	31/01/2023	Label Clarity

26 High Road

Wood Green, London, N22 6BX, United Kingdom

Proposed First Floor Plan

RIBA

Chartered Practice

COHANIM

ARCHITECTURE

3rd Fl. 207 Regent Street.
London, W1B 3HH
info@cohanimarchitecture.com

Information contained within this drawing is the sole copyright of Cohanim Limited and is not to be reproduced without express permission. No implied licence exists. This drawing is not to be used for land transfer or valuation purposes. All dimensions to be checked on site by the Contractor. Issued for purposes indicated only. Drawing errors and omissions to be reported to Project Architect or Architectural Lead

CURRENT PROJECT STATUS

PLANNING APPLICATION

CLIENT:
TBC

DRAWN BY:
JN

CHECKED BY:
JH

DATE:
30/01/2023


FILE:
357-CA-03-M3-A000-03.rvt

TRUE NORTH

DRAWING NUMBER:
357-03-A007-7


SCALE:
1 : 100

SHEET SIZE:
A1L

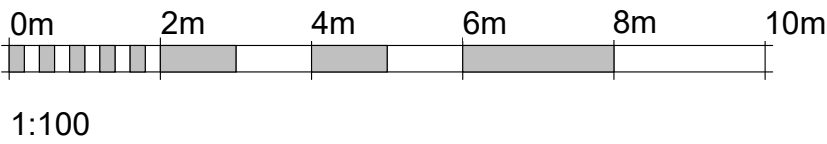


1 Proposed First Floor Plan
1 : 100


REV#	DATE	REVISION
1	22/09/2022	Client Review
2	26/09/2022	Client Review
3	30/09/2022	Post-Mtg - Final Layout
4	06/10/2022	LPA Submission
5	15/11/2022	Floor Plan Correction
6	30/01/2023	LPA Post Submission Amendment
7	31/01/2023	Label Clarity

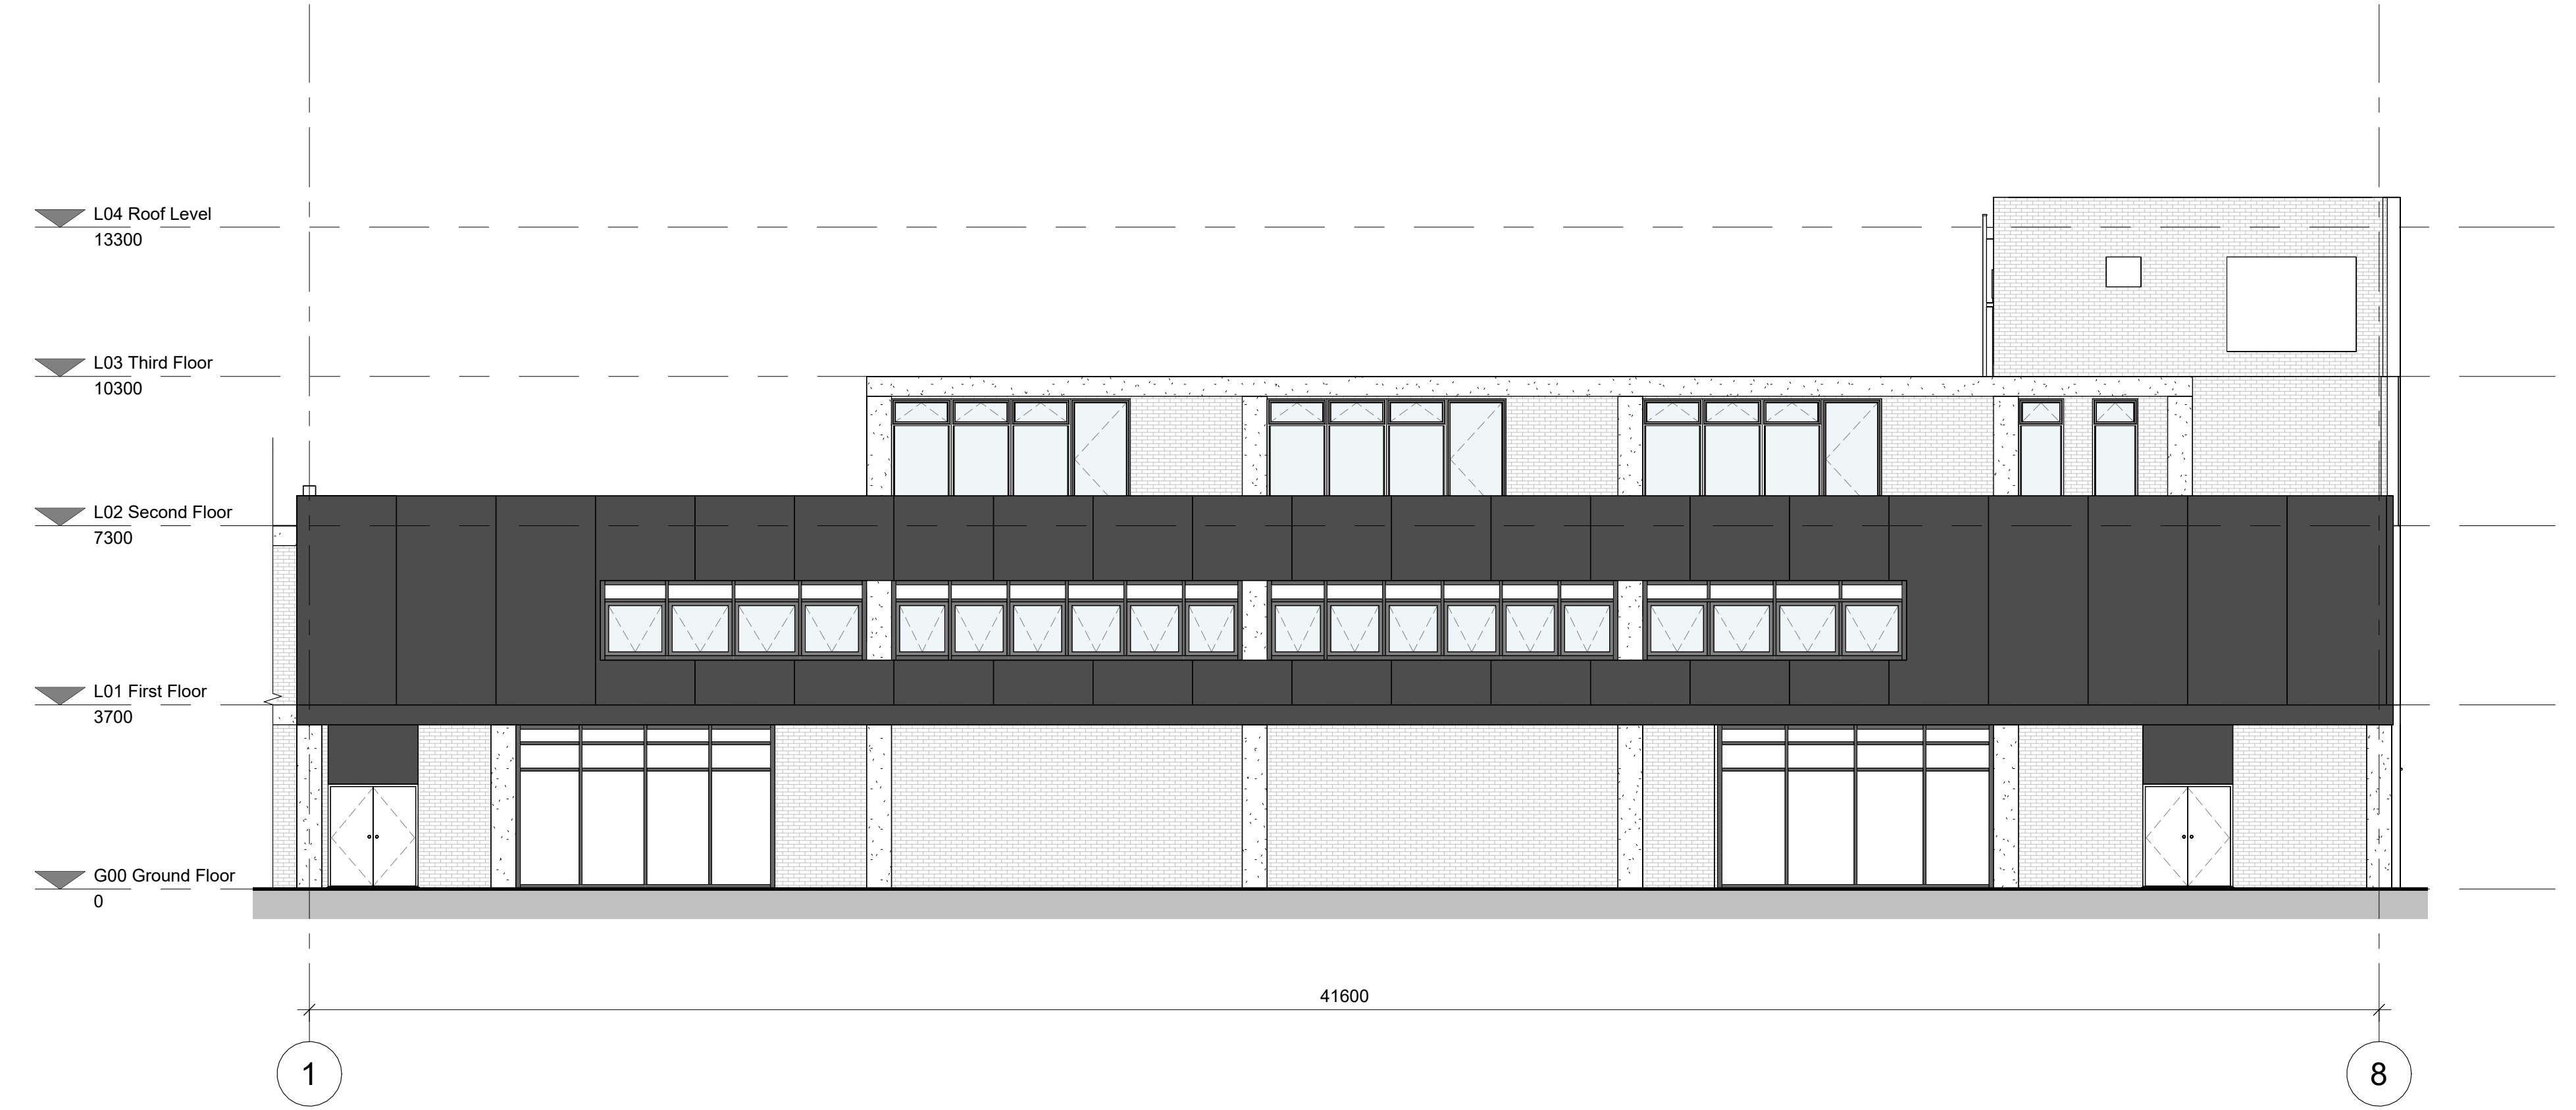

1 Proposed Front Elevation, South-East
1 : 100

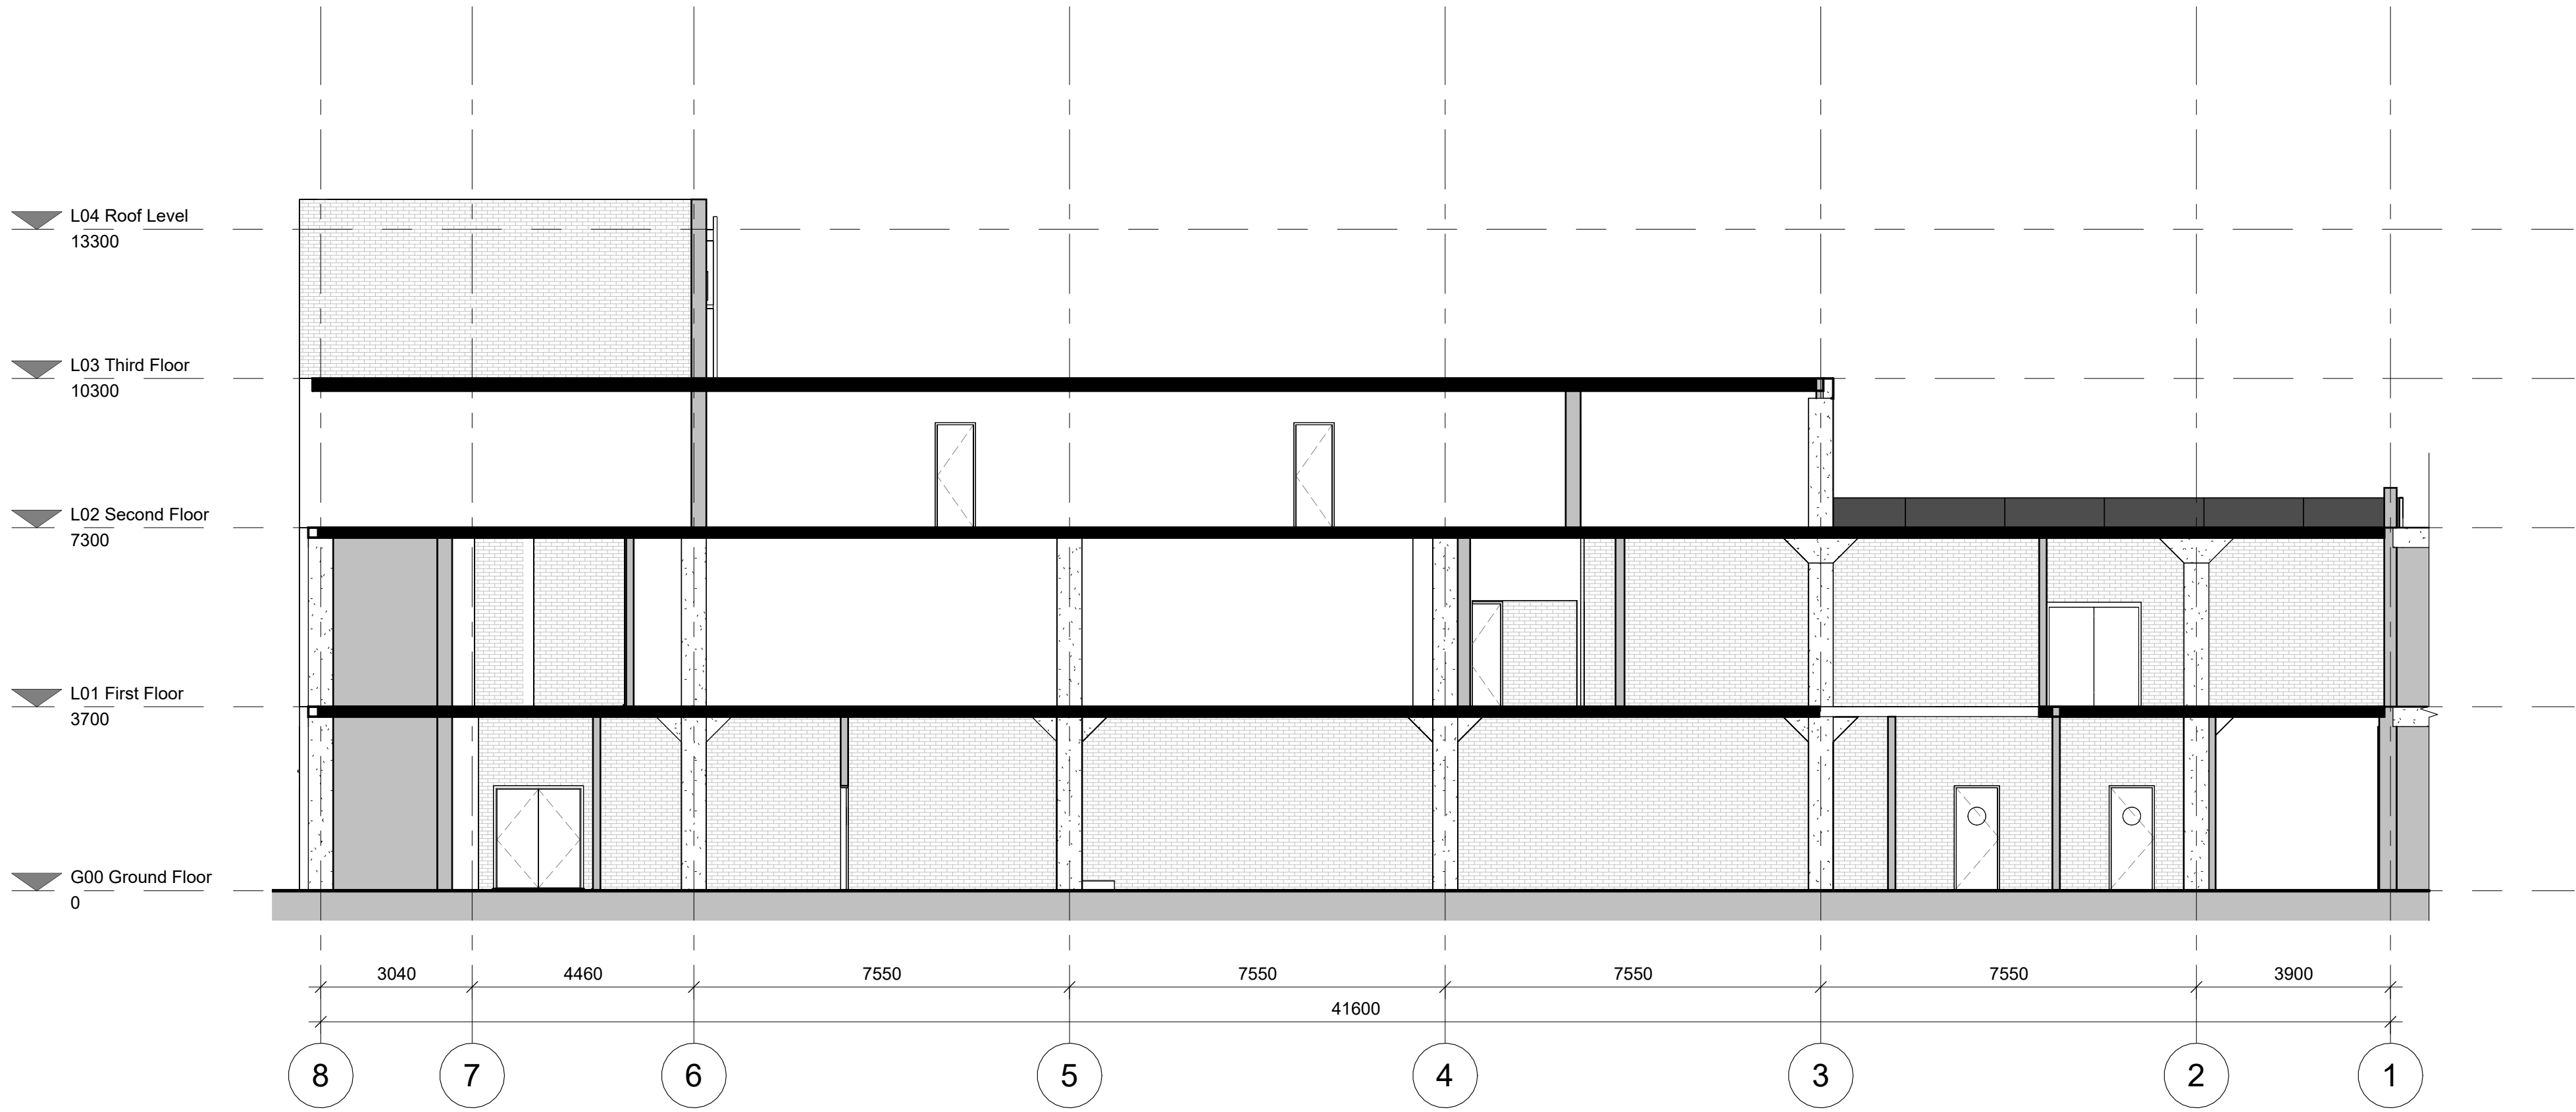

2 Proposed Rear Section
1 : 100

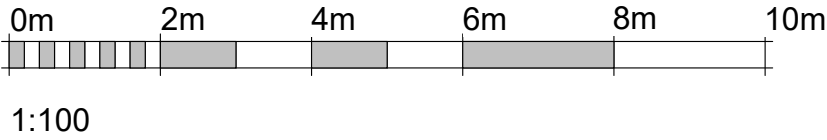


26 High Road
Wood Green, London, N22 6BX, United Kingdom
Proposed Front and Rear Elevations

RIBA **COHANIM**
Chartered Practice **ARCHITECTURE**
3rd Fl. 207 Regent Street.
London, W1B 3HH
info@cohanimarchitecture.com


Information contained within this drawing is the sole copyright of Cohanim Limited and is not to be reproduced without express permission. No implied licence exists. This drawing is not to be used for land transfer or valuation purposes. All dimensions to be checked on site by the Contractor. Issued for purposes indicated only. Drawing errors and omissions to be reported to Project Architect or Architectural Lead

CURRENT PROJECT STATUS
PLANNING APPLICATION


CLIENT: TBC	
DRAWN BY: DK	
CHECKED BY: JH	DRAWING NUMBER: 357-03-A008-7
DATE: 30/01/2023	SCALE: 1 : 100
FILE: 357-CA-03-M3-A000-03.rvt	SHEET SIZE: A1L

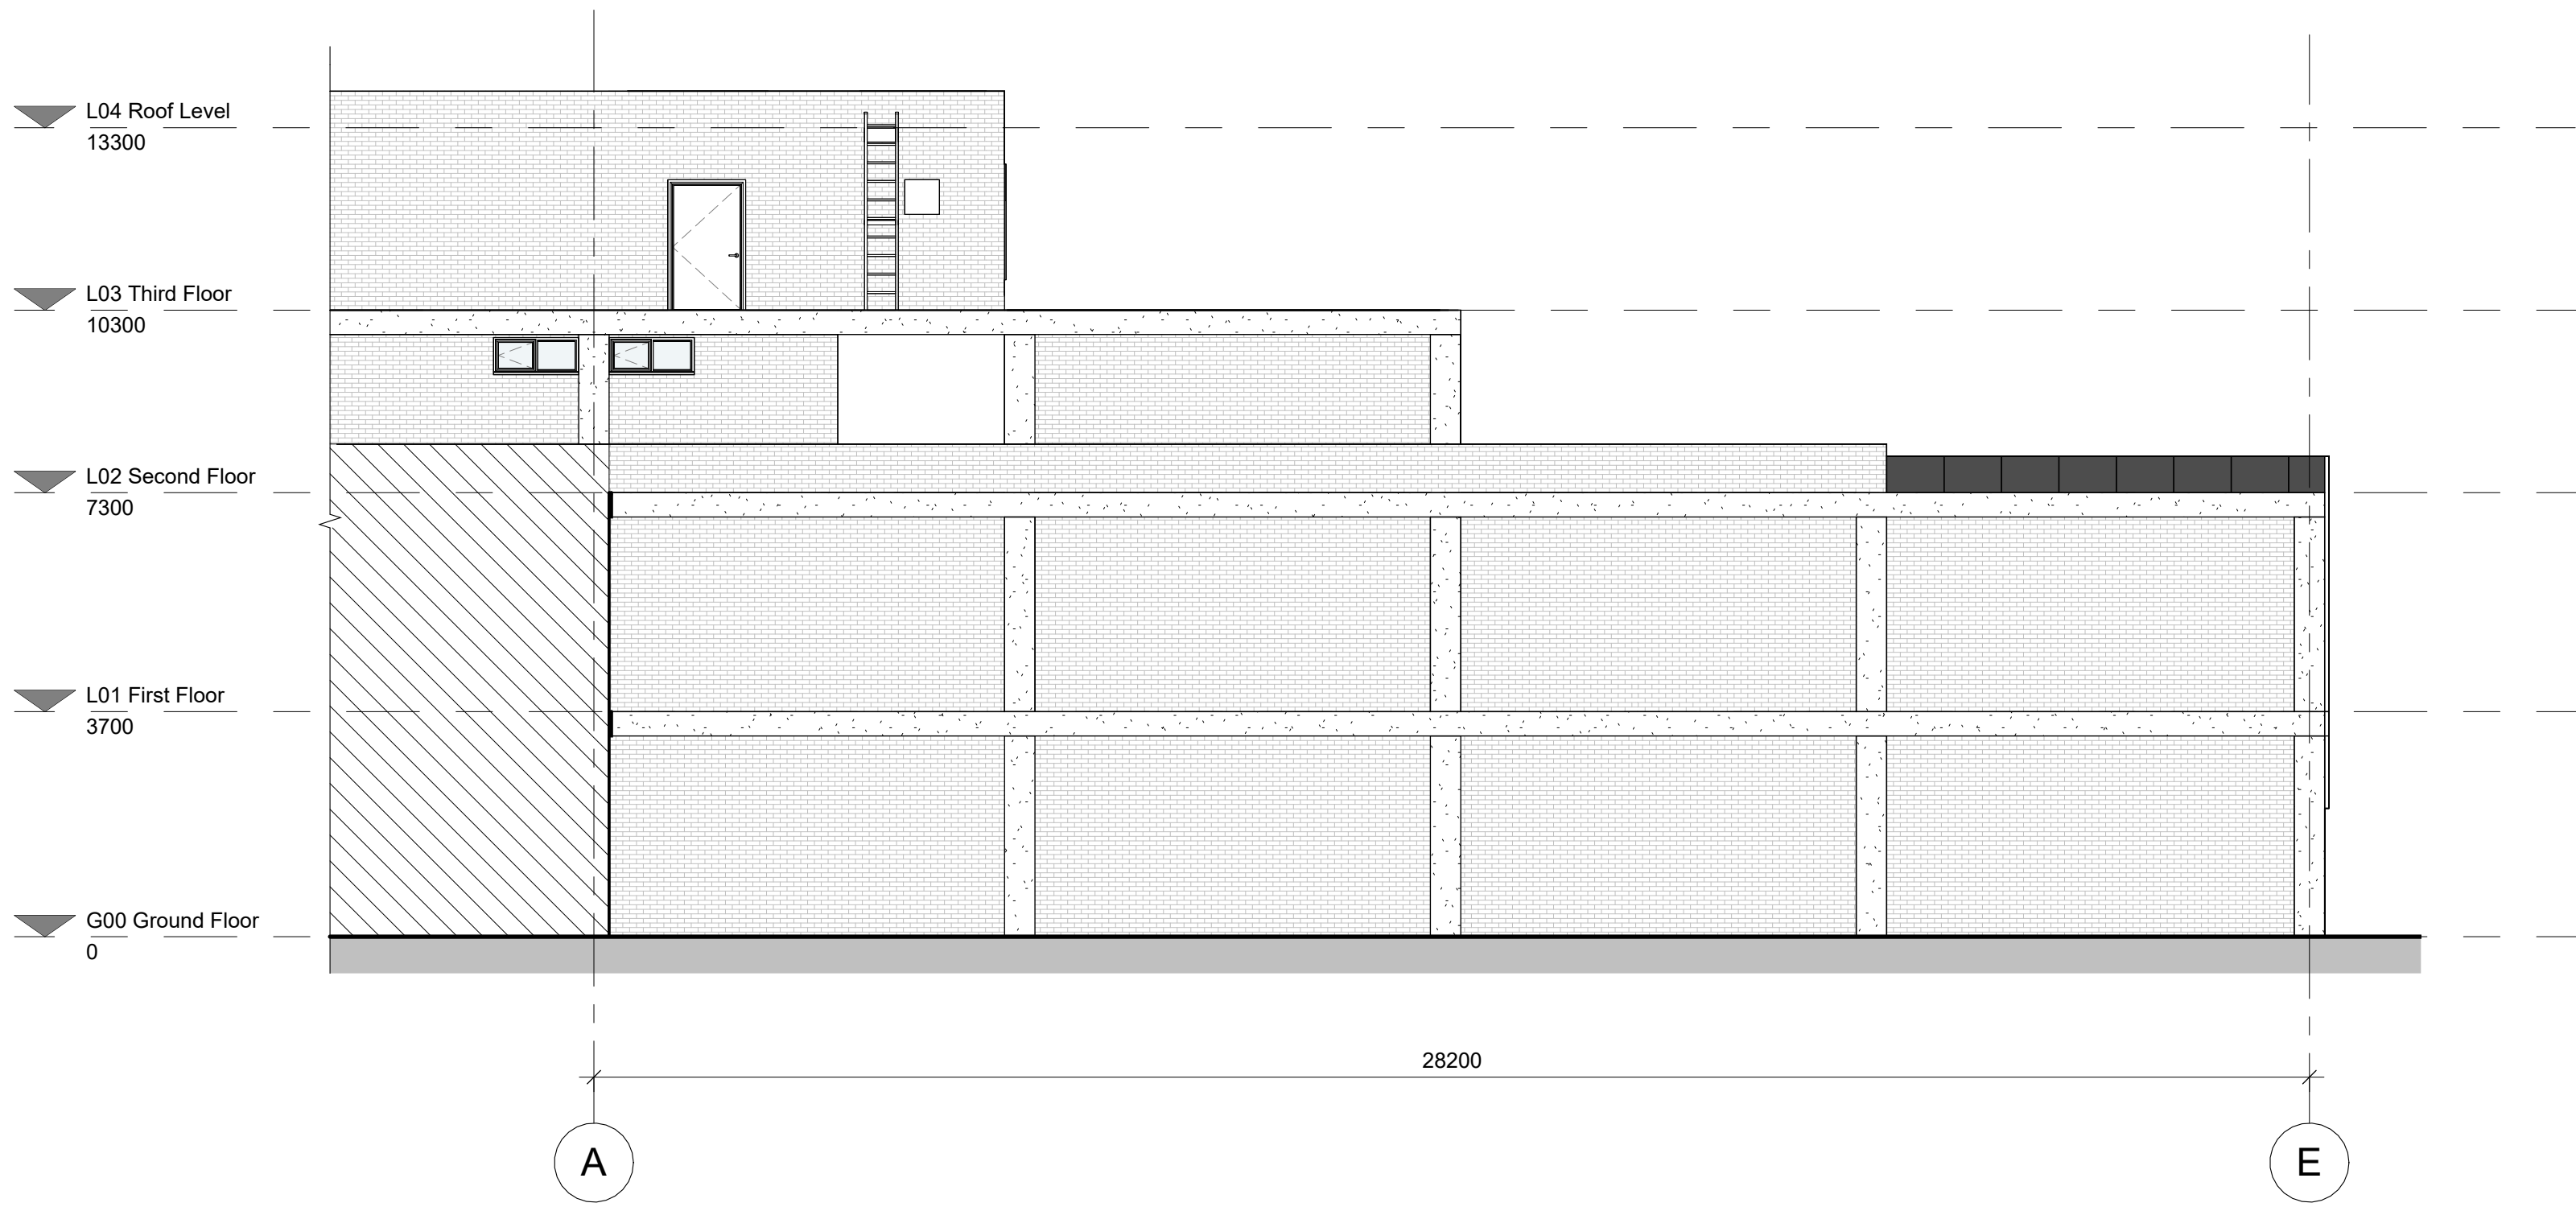

1 Proposed Side Elevation, South-West
1 : 100

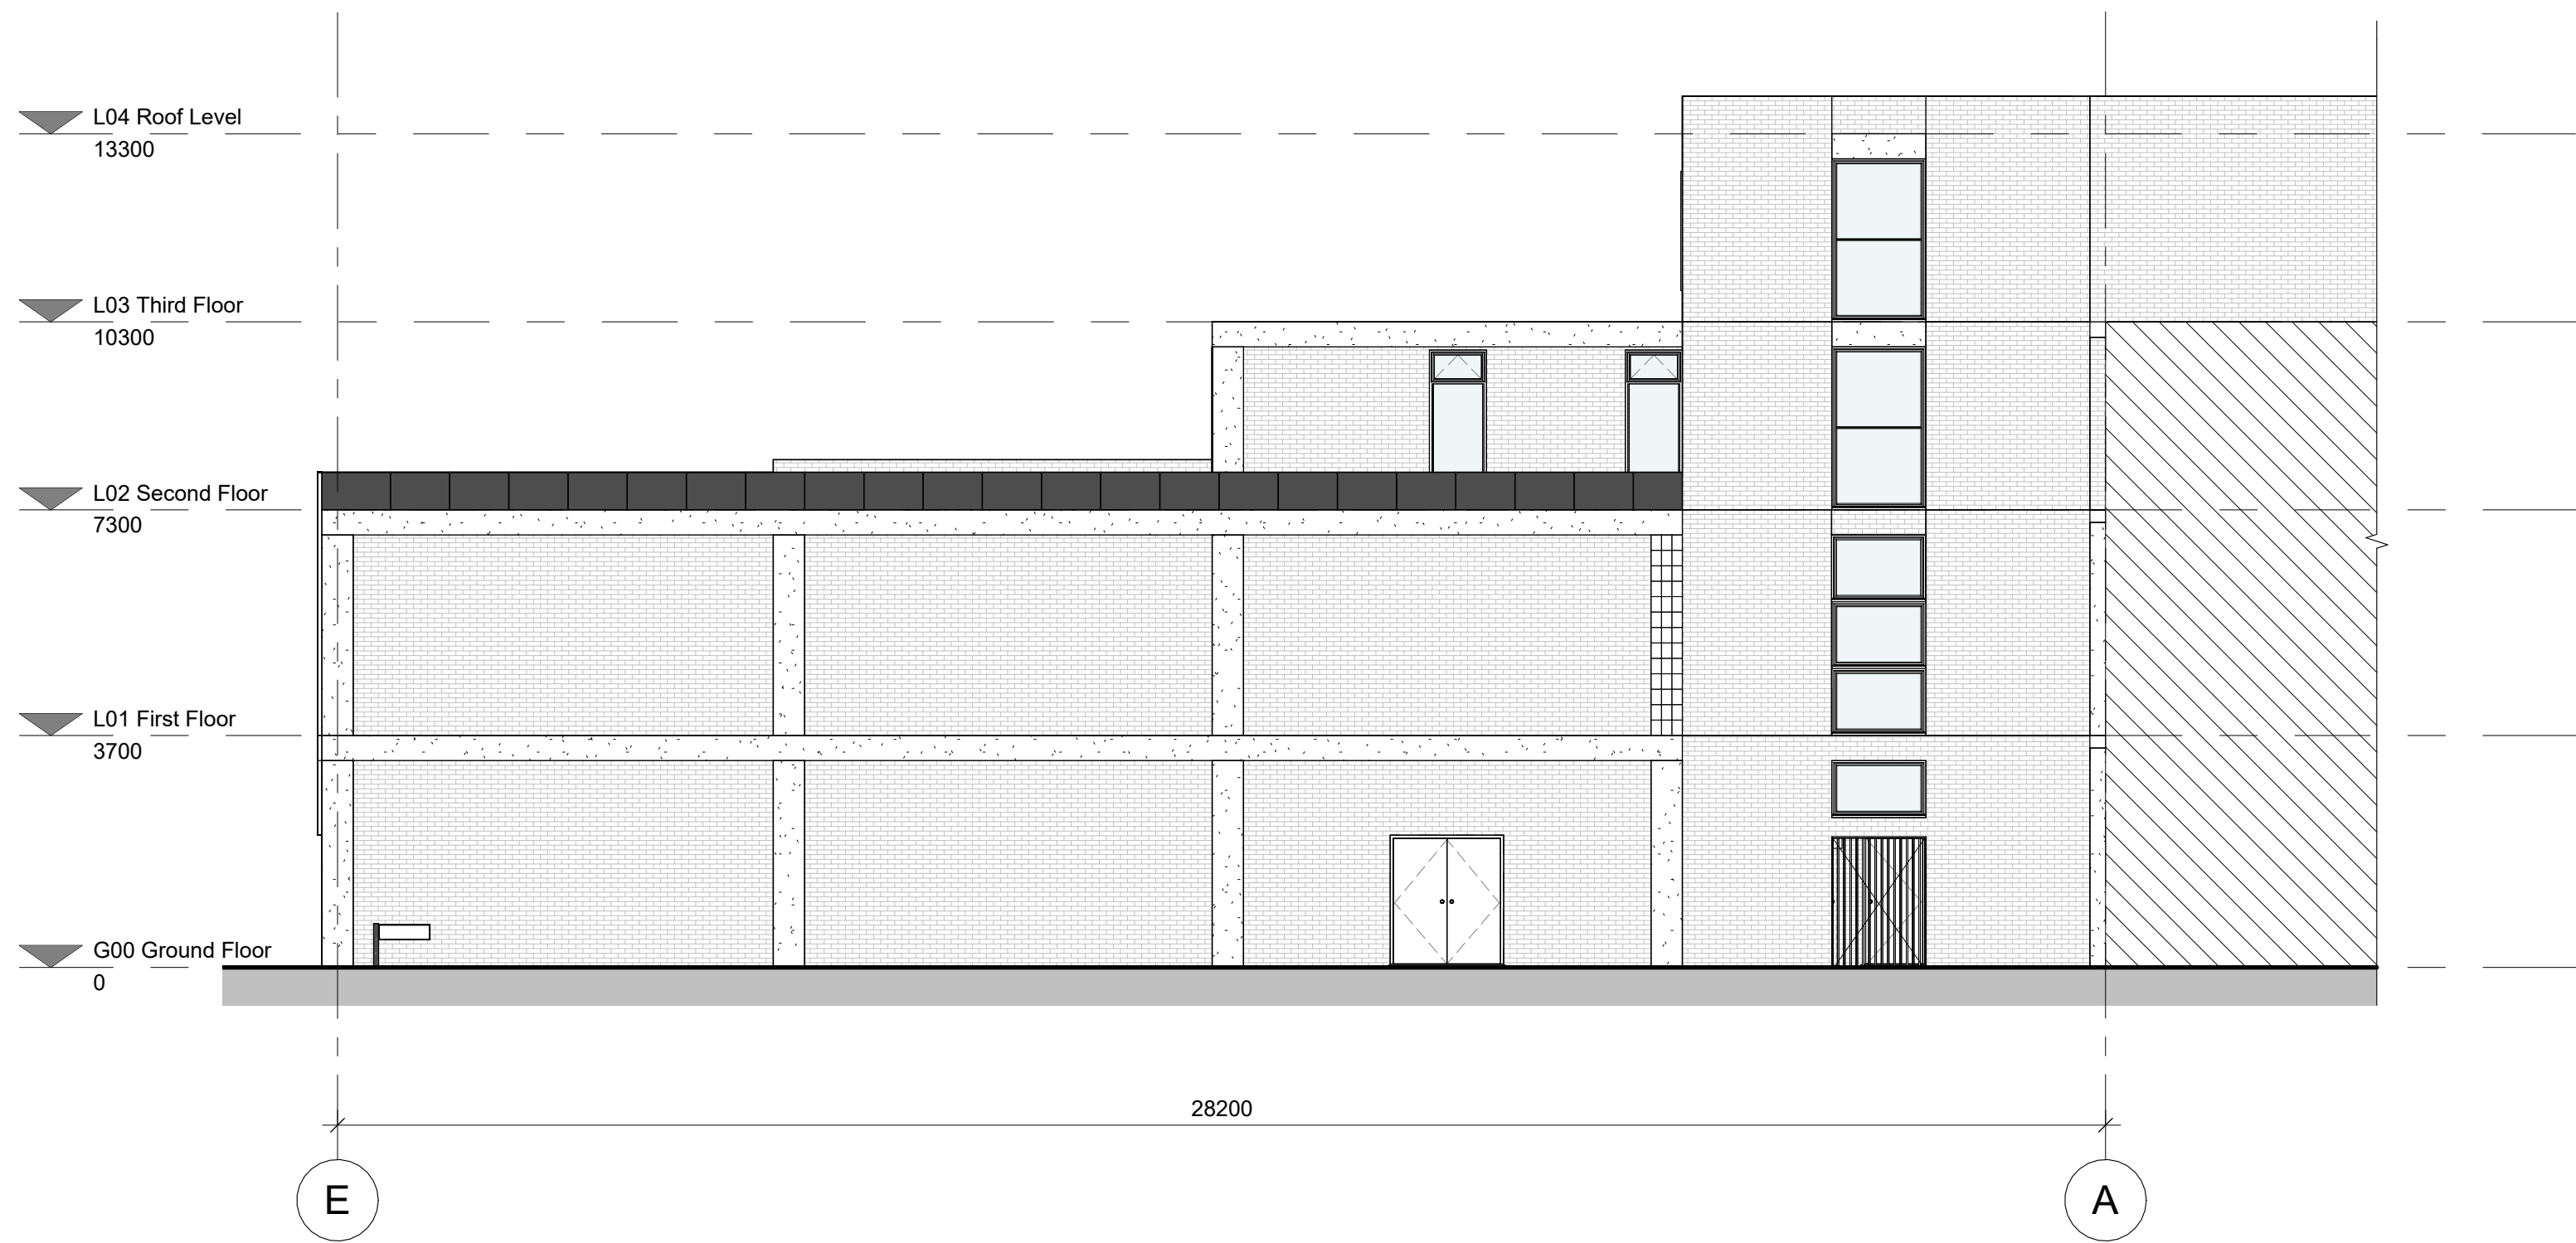

2 Proposed Side Elevation, North East
1 : 100

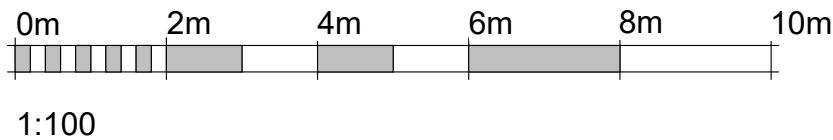

REV#	DATE	REVISION
1	22/09/2022	Client Review
2	26/09/2022	Client Review
3	30/09/2022	Post-Mtg - Final Layout
4	06/10/2022	LPA Submission
5	15/11/2022	Floor Plan Correction
6	30/01/2023	LPA Post Submission Amendment
7	31/01/2023	Label Clarity

26 High Road

Wood Green, London, N22 6BX, United Kingdom

Proposed Side Elevations

RIBA  COHANIM

Chartered Practice ARCHITECTURE

3rd Fl. 207 Regent Street.
London, W1B 3HH
info@cohanimarchitecture.com

Information contained within this drawing is the sole copyright of Cohanim Limited and is not to be reproduced without express permission. No implied licence exists. This drawing is not to be used for land transfer or valuation purposes. All dimensions to be checked on site by the Contractor. Issued for purposes indicated only. Drawing errors and omissions to be reported to Project Architect or Architectural Lead

CURRENT PROJECT STATUS
PLANNING APPLICATION

CLIENT: TBC	
DRAWN BY: DK	
CHECKED BY: JH	DRAWING NUMBER: 357-03-A009-7
DATE: 30/01/2023	SCALE: 1 : 100
FILE: 357-CA-03-M3-A000-03.rvt	SHEET SIZE: A1L