



File Path - J:\03000-03999\03970 - Highgate School\6 BIM\5.00 Central Models\03970-HKR-XX-XX-XX-AR-M3-AR-Highgate School.rvt

Do Not Scale

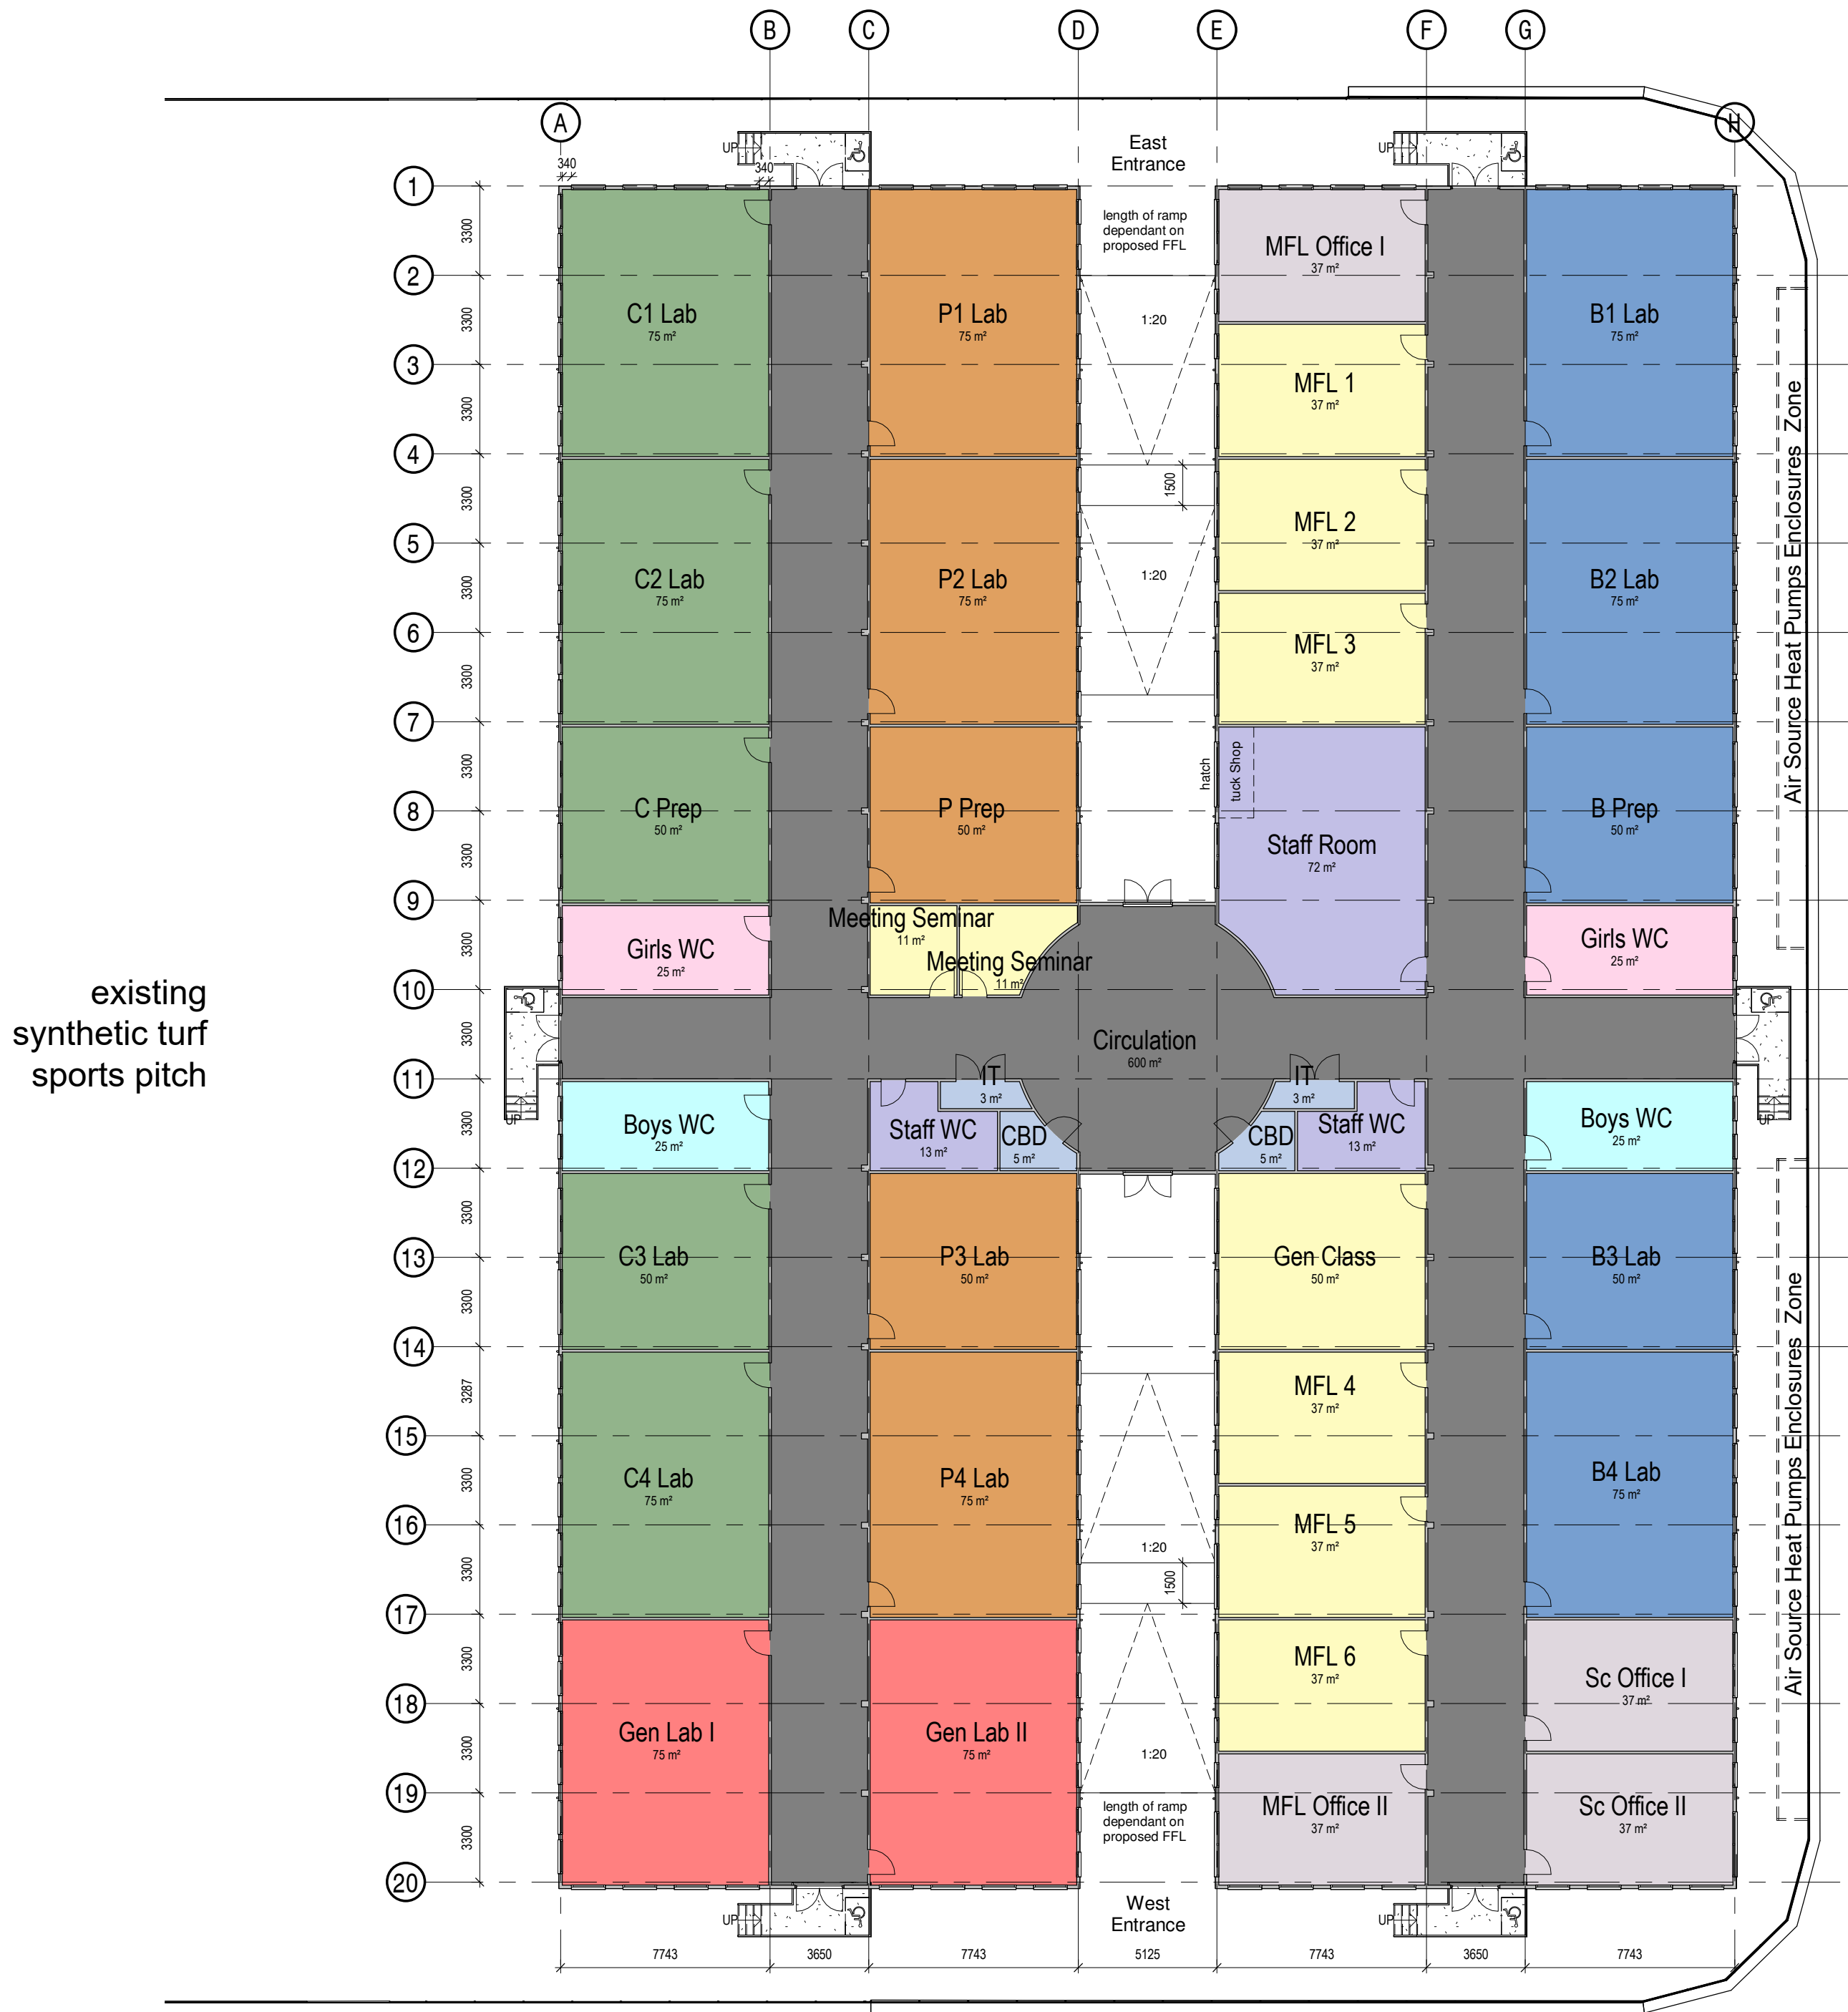

Ground Floor Plan

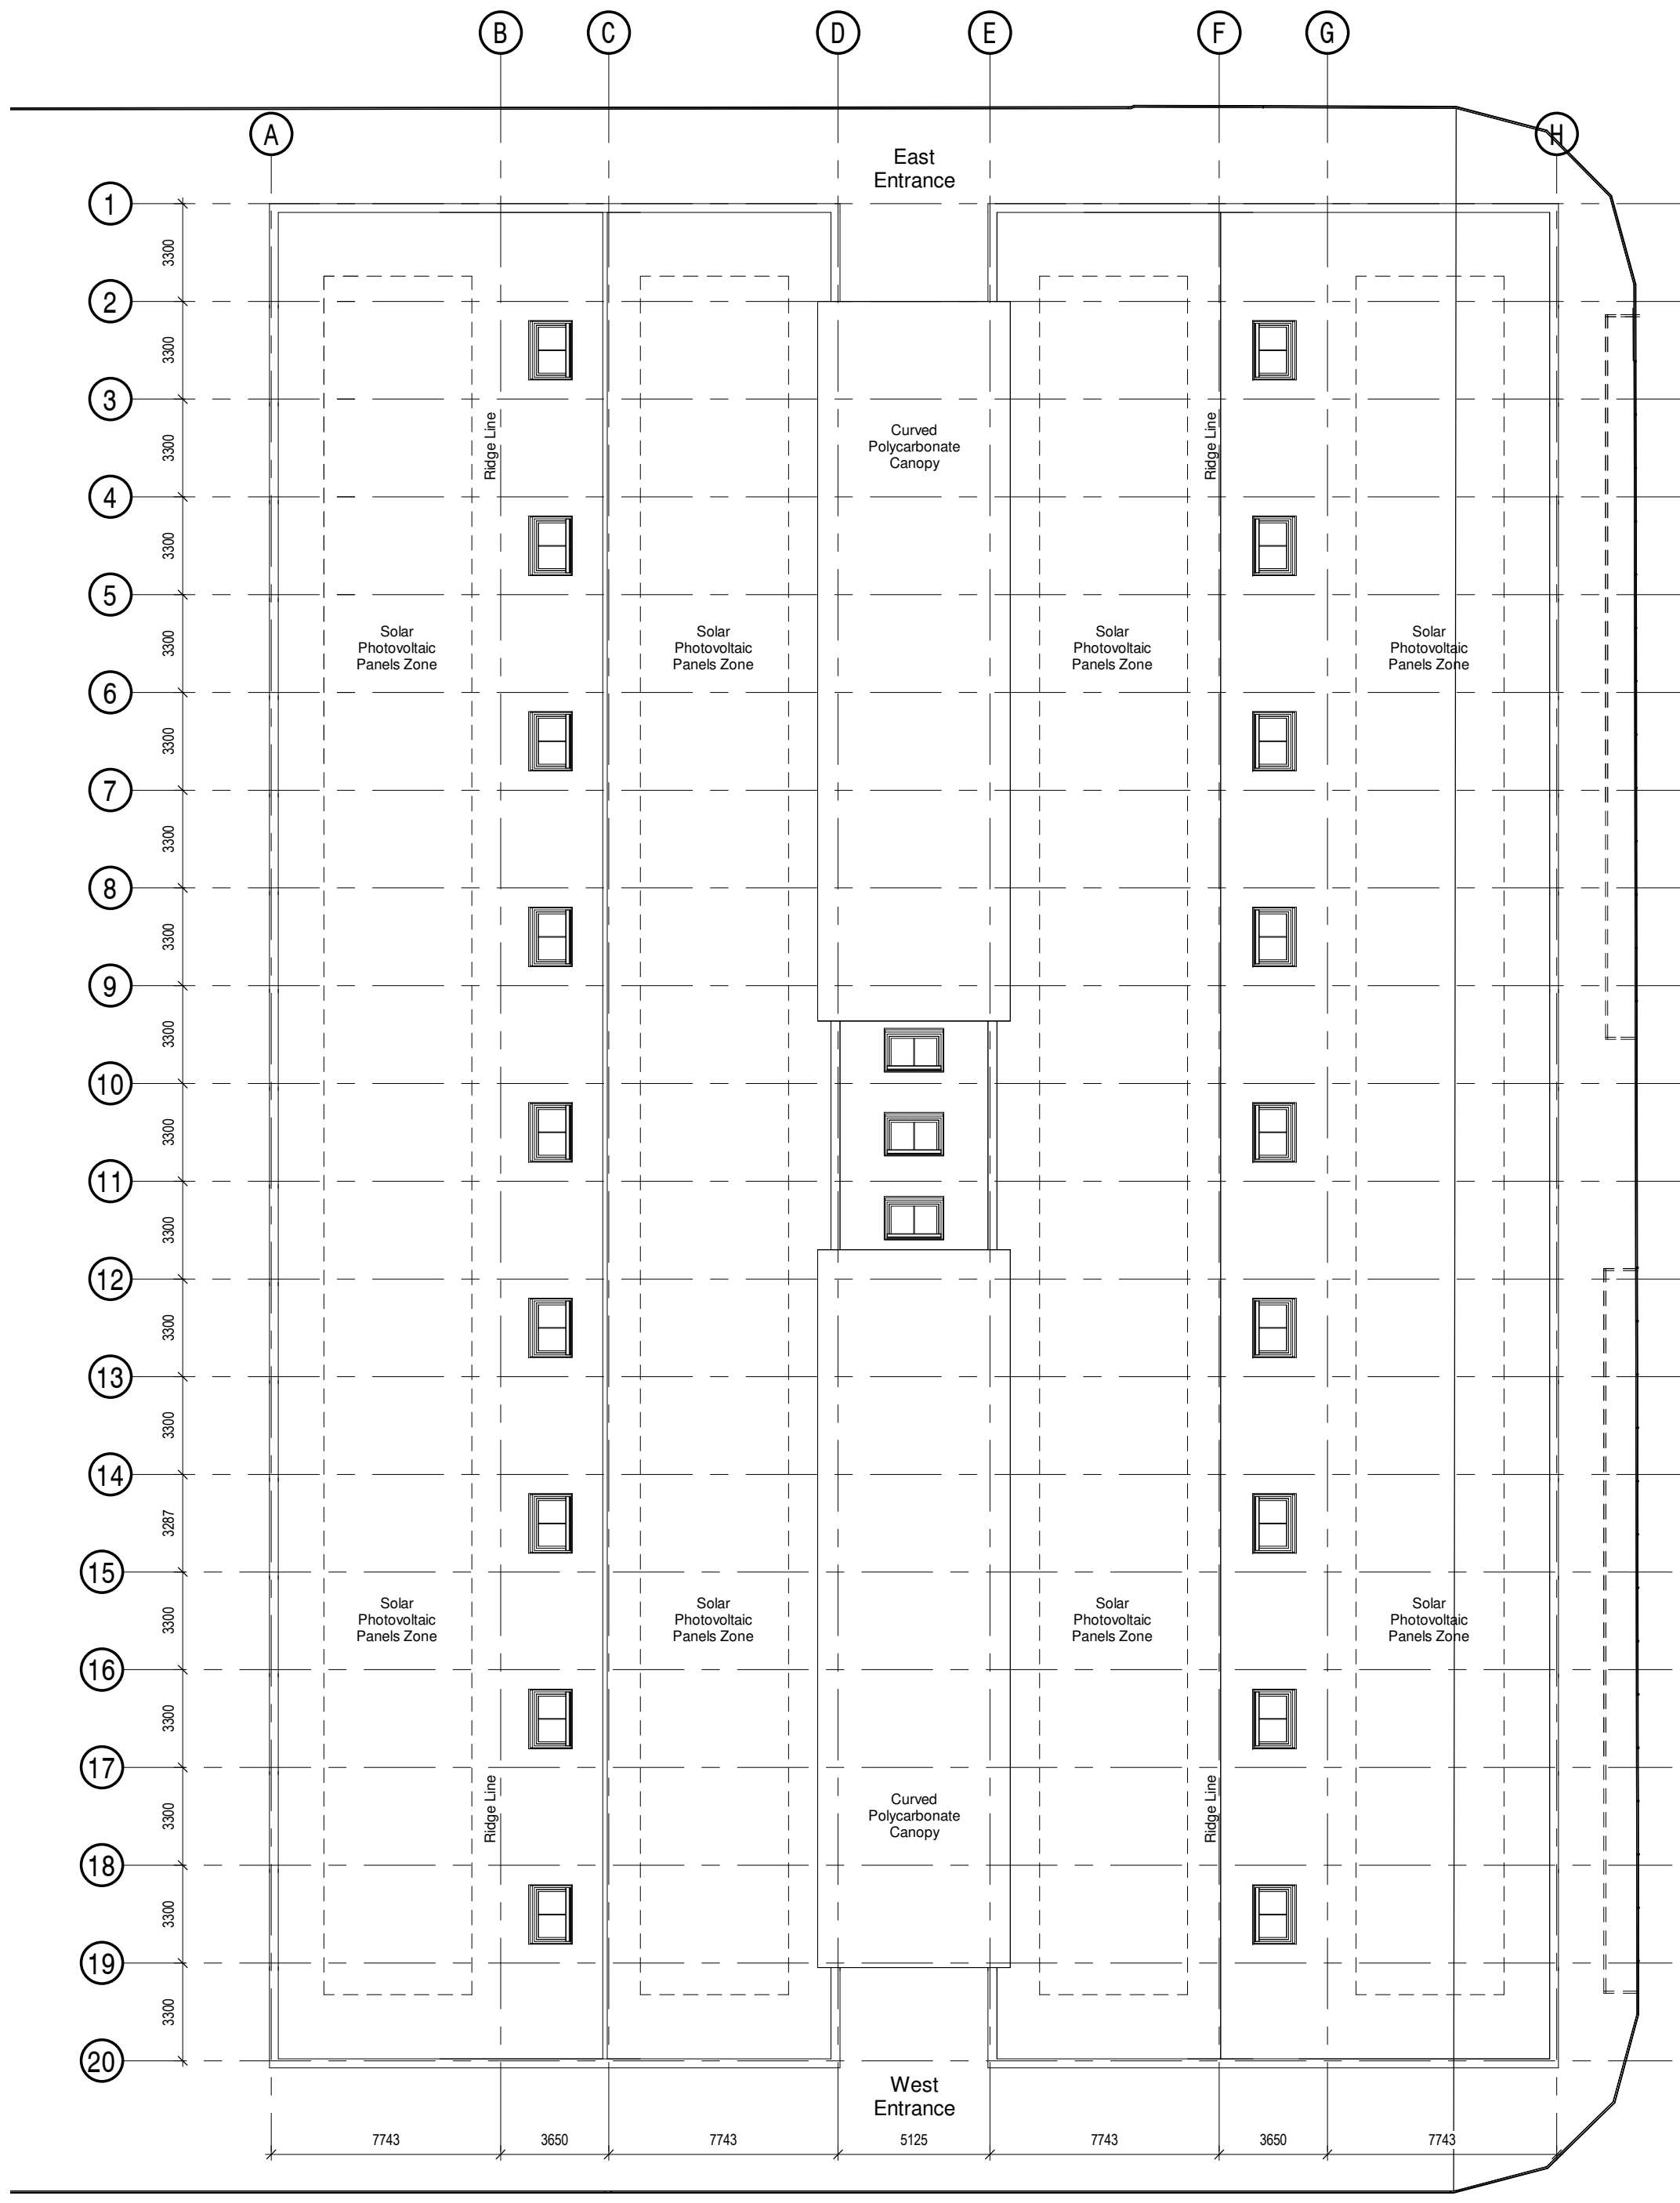


Roof Plan

DO NOT SCALE FROM THIS DRAWING

Copyright in all documents and drawings prepared by Modular Building Consultants Ltd. and in any works executed from those documents and drawings shall remain the property of Modular Building Consultants Ltd. unless otherwise agreed at project inception.

This drawing is to be read in conjunction with all relevant engineers & specialists drawings, specifications and contract documents. Work to figured dimensions only. All dimensions to be verified by the contractor on site. All discrepancies should be reported to the architect prior to commencement of the works.

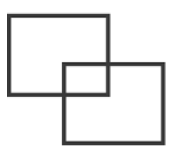

**MODULAR
BUILDING
CONSULTANTS**

The Old Tannery
Hensington Road
Woodstock
Oxfordshire
OX20 1JL

T: +44 (0)333 939 8656
modularbuildingconsultants.co.uk


Client
Highgate School
North Road
London
N6 4AY

HIGHGATE

REV	DATE	DESCRIPTION	DRWN BY	CHKD BY	APPD BY
4	15.03.2019	General Revision	SS	JO	JR
3	12.03.2019	Context added	SS	JO	JR
2	08.03.2019	Updated to revised	SS	JO	JR
1	07.03.2019	First draft	SS	JO	JR

DESIGN PHASE
☐ Feasibility Studies
☐ Concept Design
☒ Developed Design
☐ Technical Design
☐ Construction
☐ Handover & Close
☐ Tender Documentation

PURPOSE OF ISSUE
☐ For Information
☐ For Comment
☐ For Approval
☐ Tender
☐ Contract
☐ For Construction
☐ As Built
☒ Planning
☐ Building Control

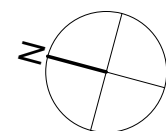

0 2 4 10
Scale 1 : 200 @ A1

Project Title
**Temporary Accommodation on
Junior Field - Highgate School**

Drawing Title
Proposed Floor Plan
Issue: Planning

Drawing No.
03970-HKR-XX-XX-DR-A-1000

Scale (@ A1)
1 : 200
Project No.
03970

Revision
5

01/09/2022