


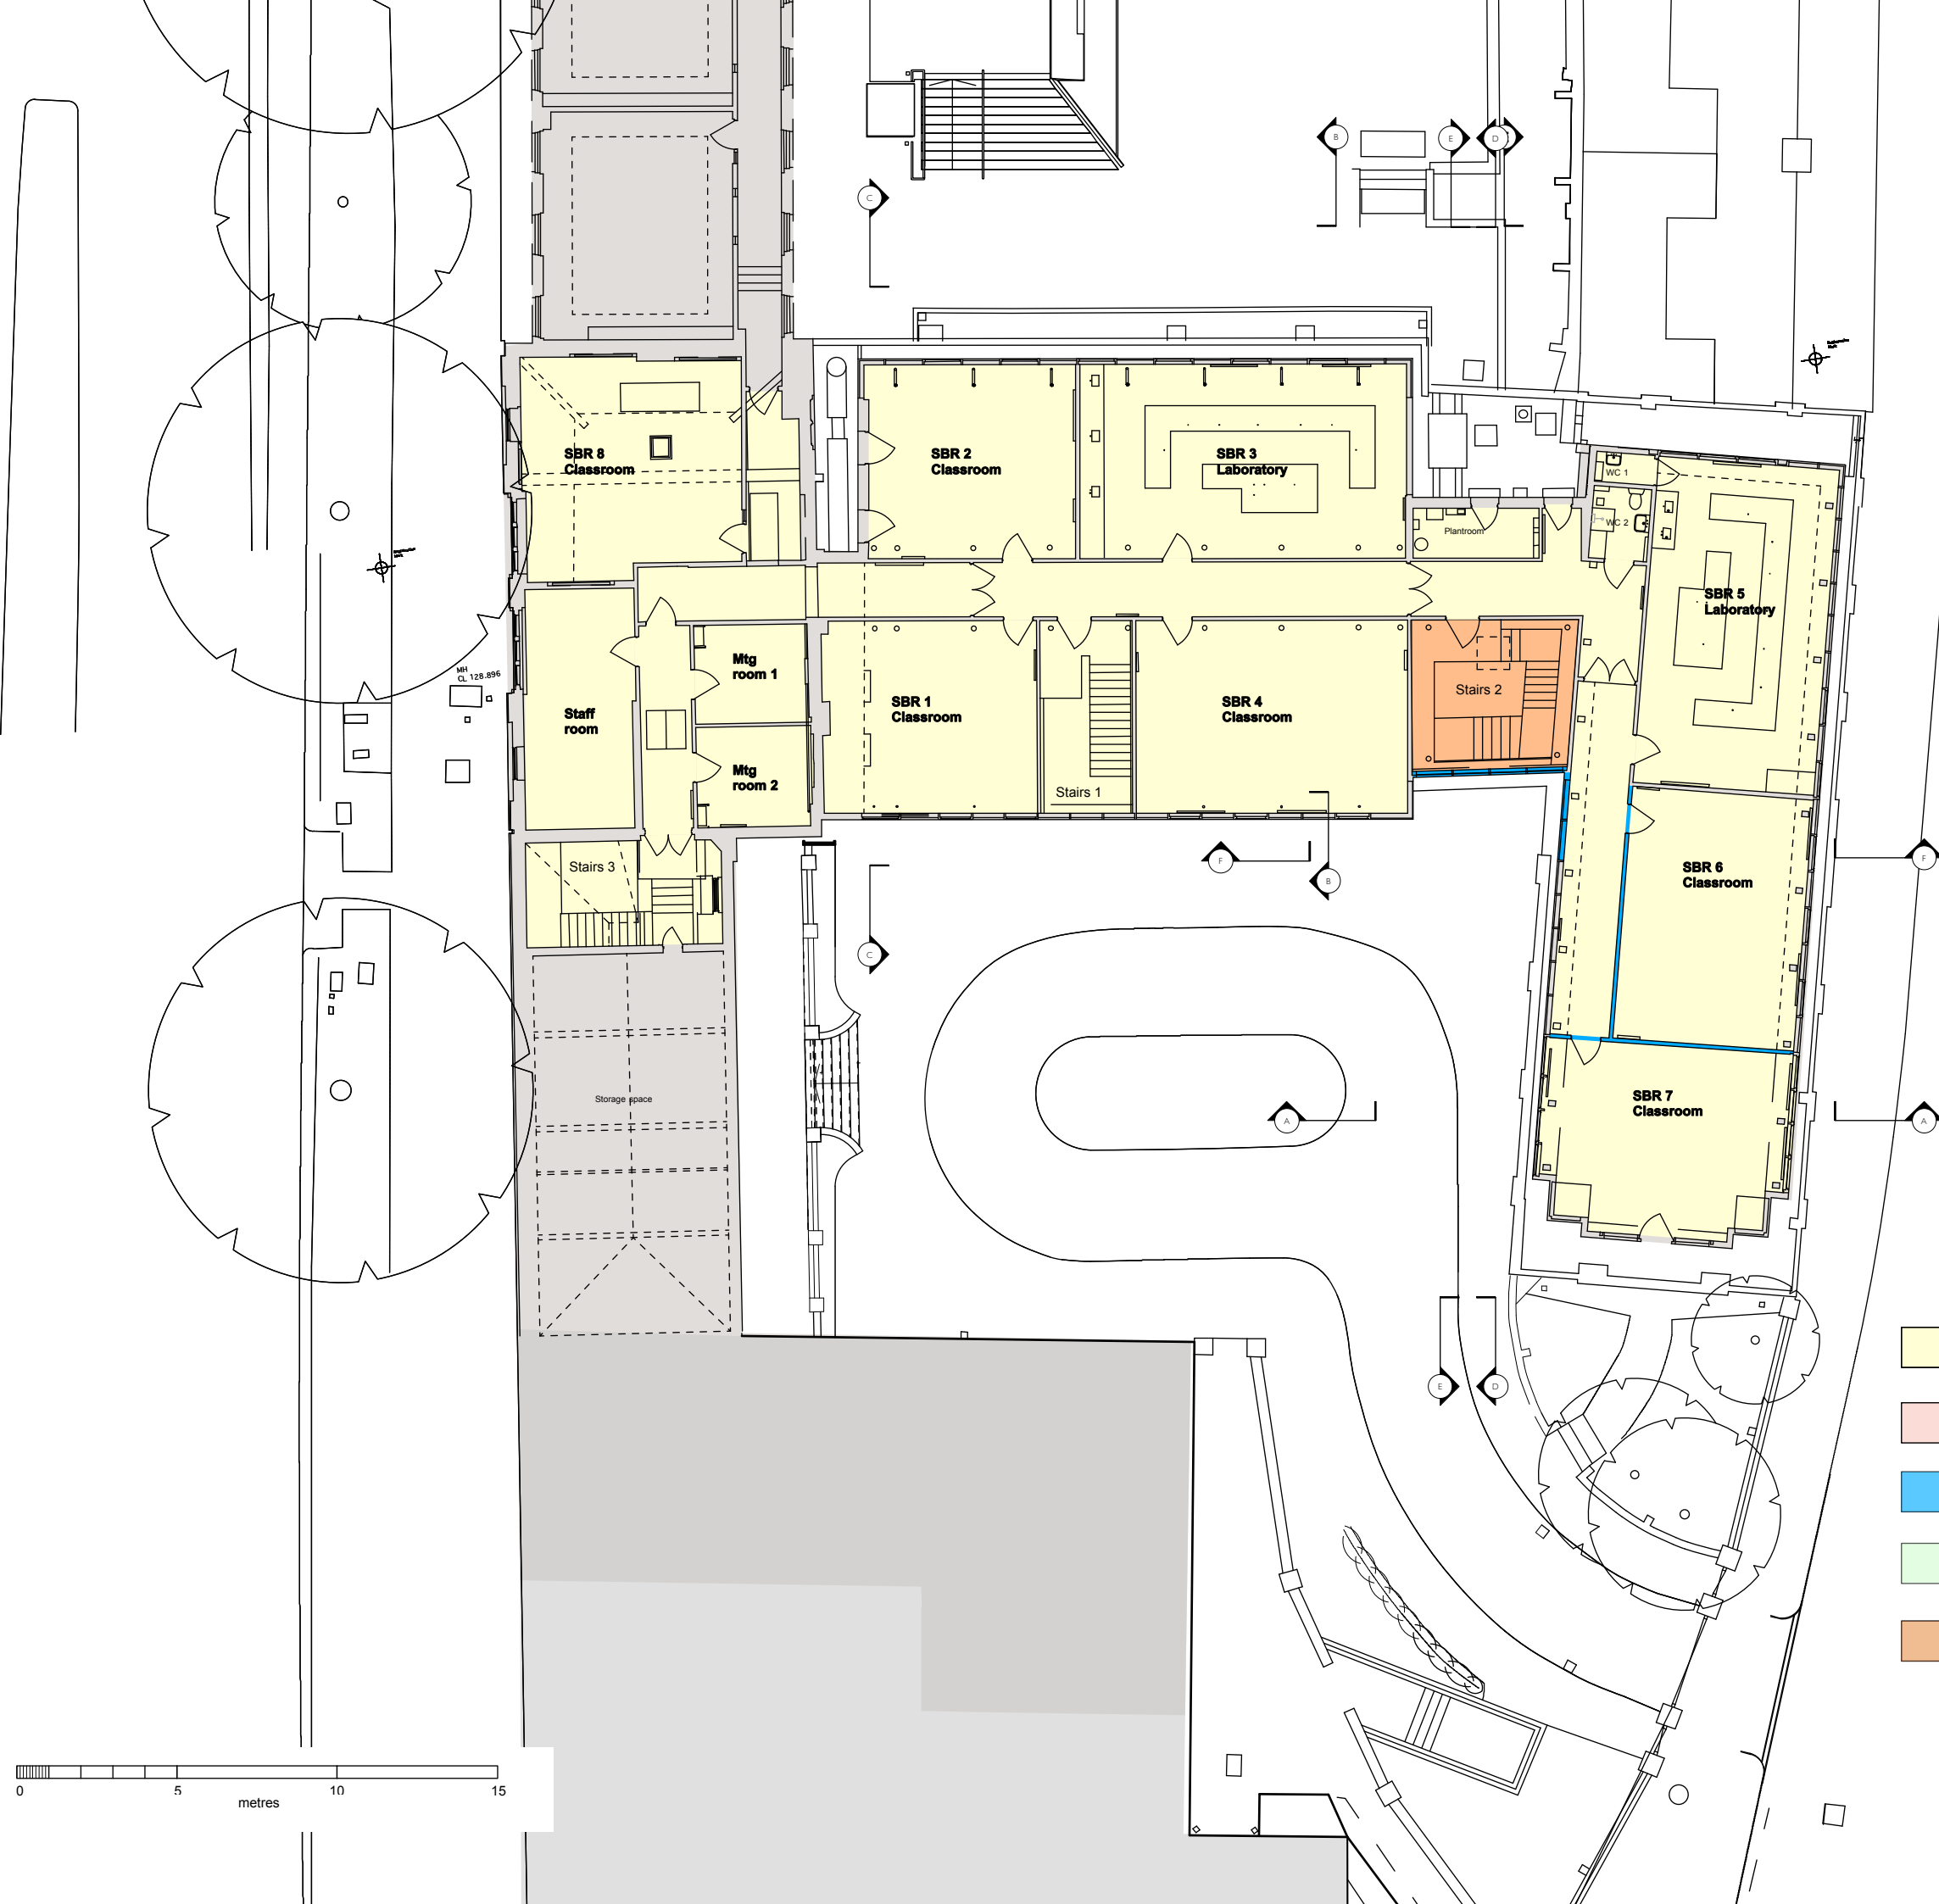

All fittings, fixtures, laboratory equipment and fittings, teacher staging, doors, architraves, skirtings, window boards, suspended ceilings, removed.

In toilets, all fixture and sanitary fittings removed, cubicles, mirrors.

Existing stairs to be retained except where noted.

External timber windows are being considered for removal, renovation/repair, and replacement TBC

All existing external stone and masonry to be renovated / repaired and cleaned.

All existing roofs to be retained except where demolition noted.

All existing building services are to be stripped out and replaced with new - refer to M&E Engineer drawings for all details.

Existing external works ground finishes are to be stripped out in areas highlighted.

Revision:

ed tooveyarchitects

Ed Toovey Architects
Studio 401 Royle Building
31 Wenlock Road
London N1 7SH
Tel: 07880 725763
Email: edtoovey@yahoo.co.uk

Project

Highgate School
Science Project

Drawing title

Third floor plan Demolitions

Drwg. No.

1177_DEM_005 Rev. ☐

Scale 1:200 @ A3

Date March 2017

Status ☒ For information ☐ For tender ☐ For construction

Do not scale. All dimensions to be confirmed on site.
Information contained in this drawing is the sole copyright of Ed Toovey Architects
and is not to be reproduced without permission.