




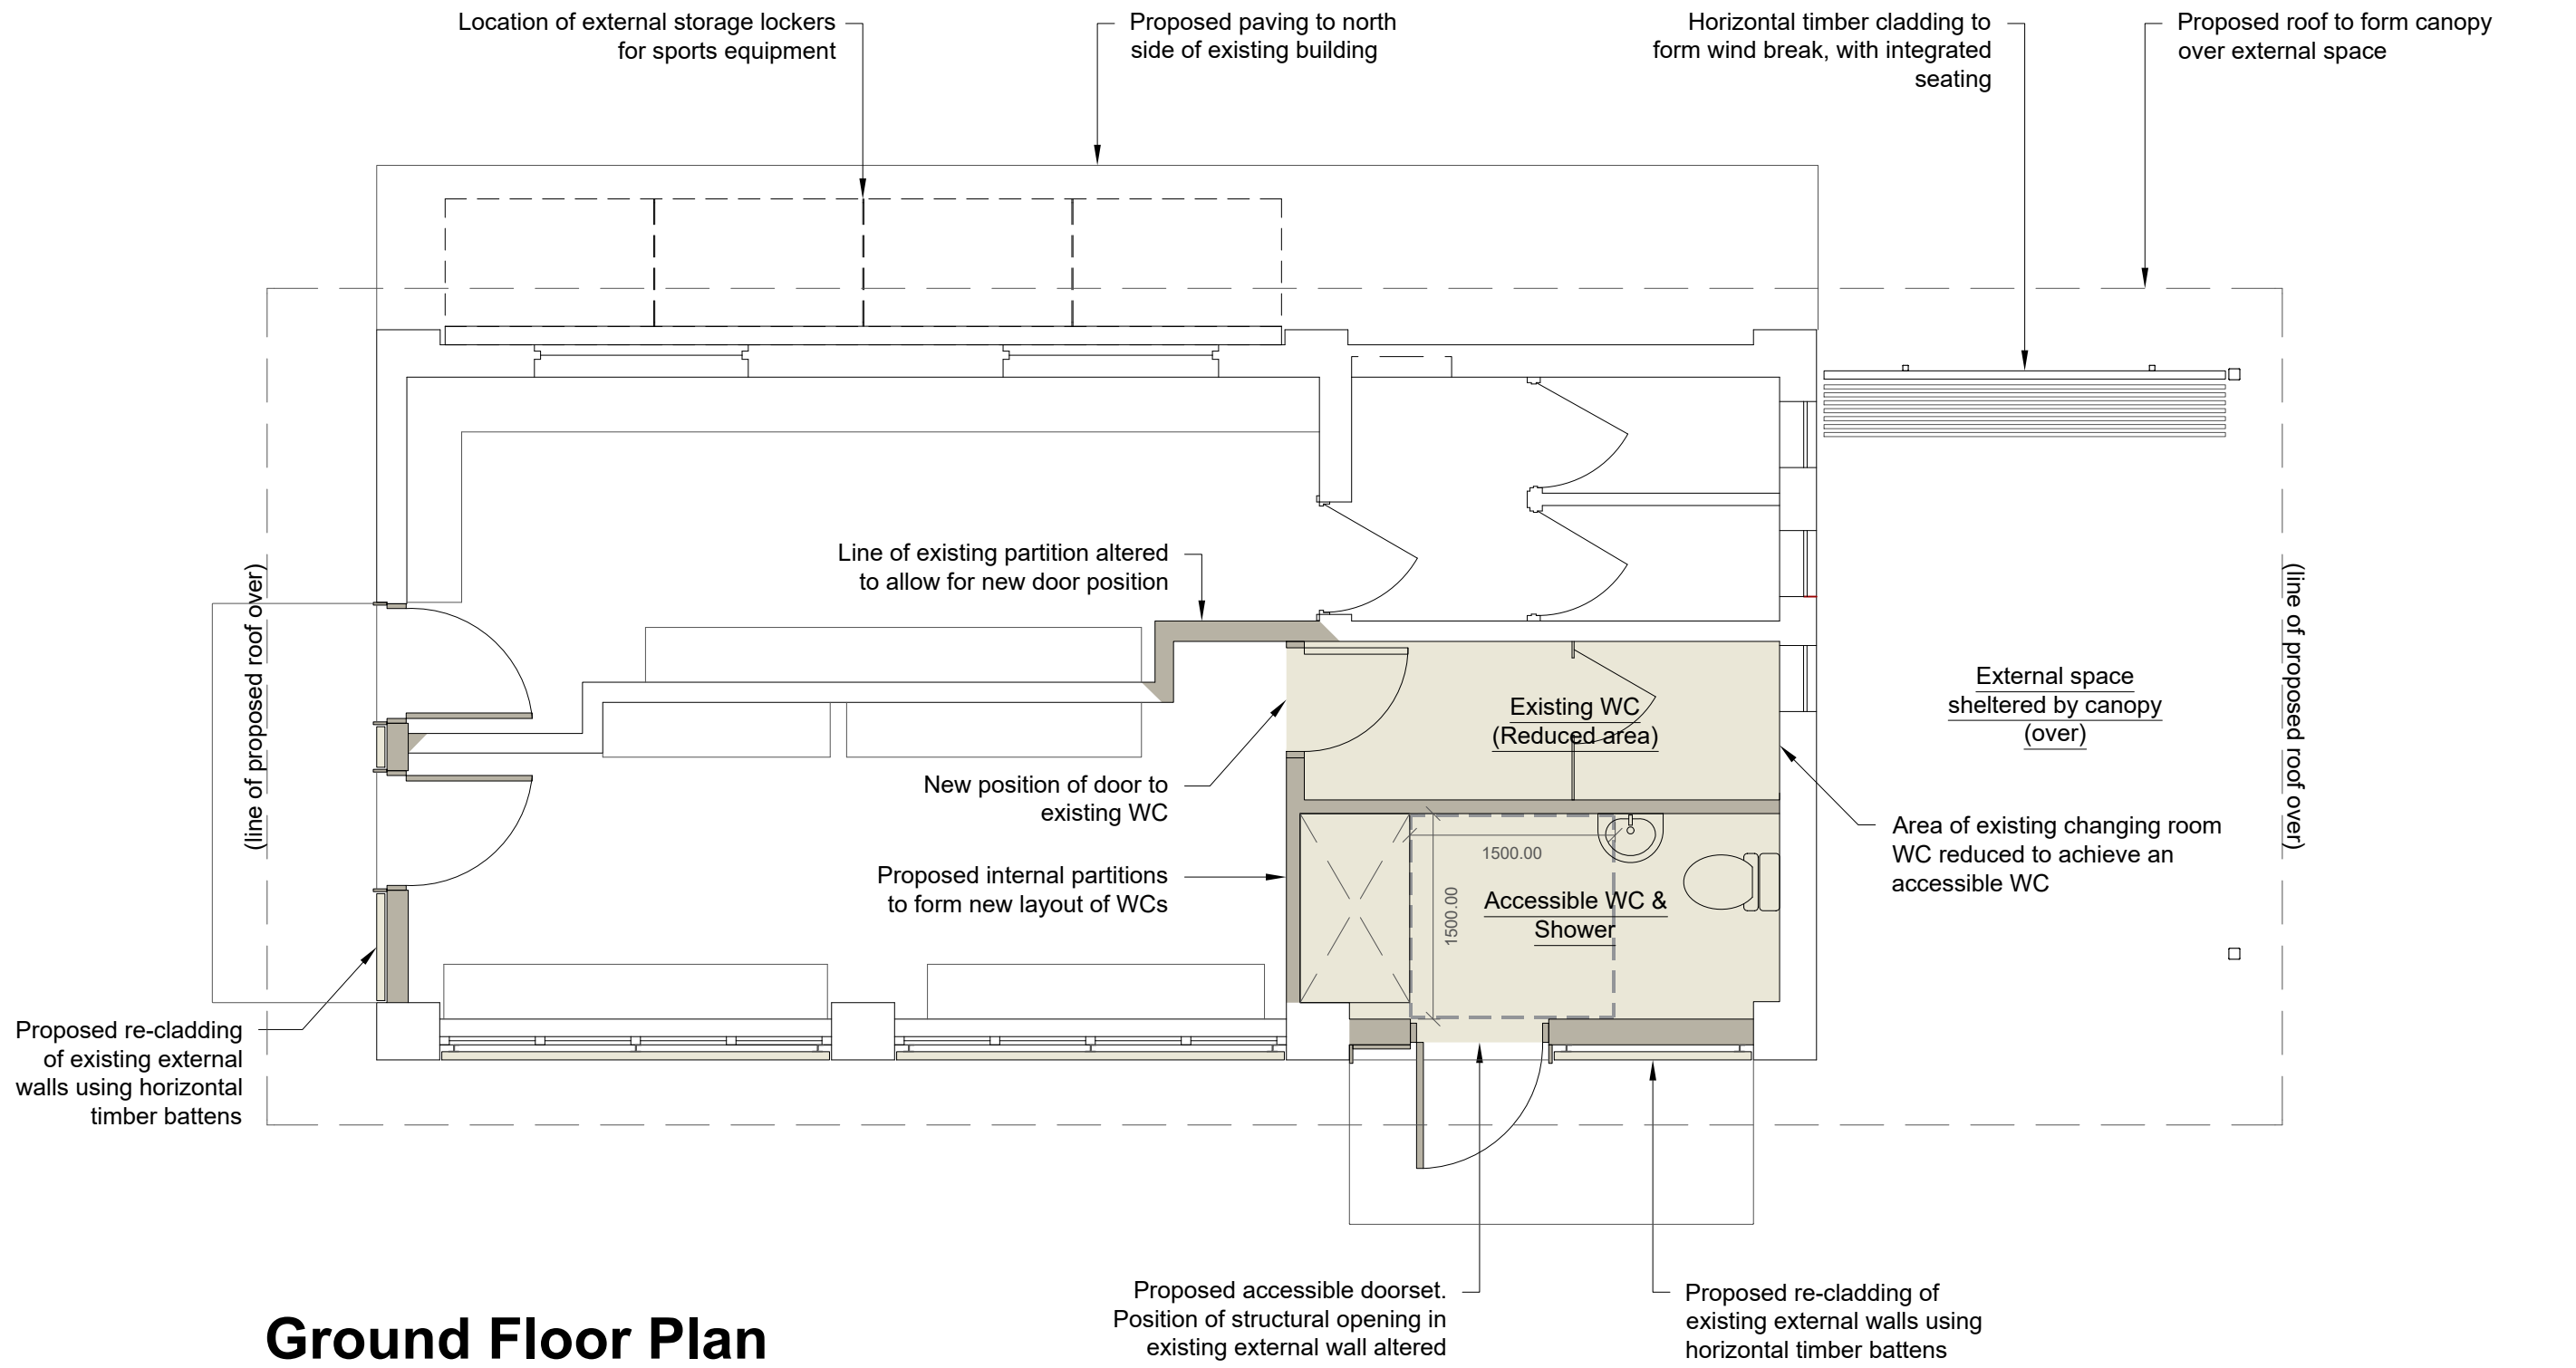


Ground Floor Plan

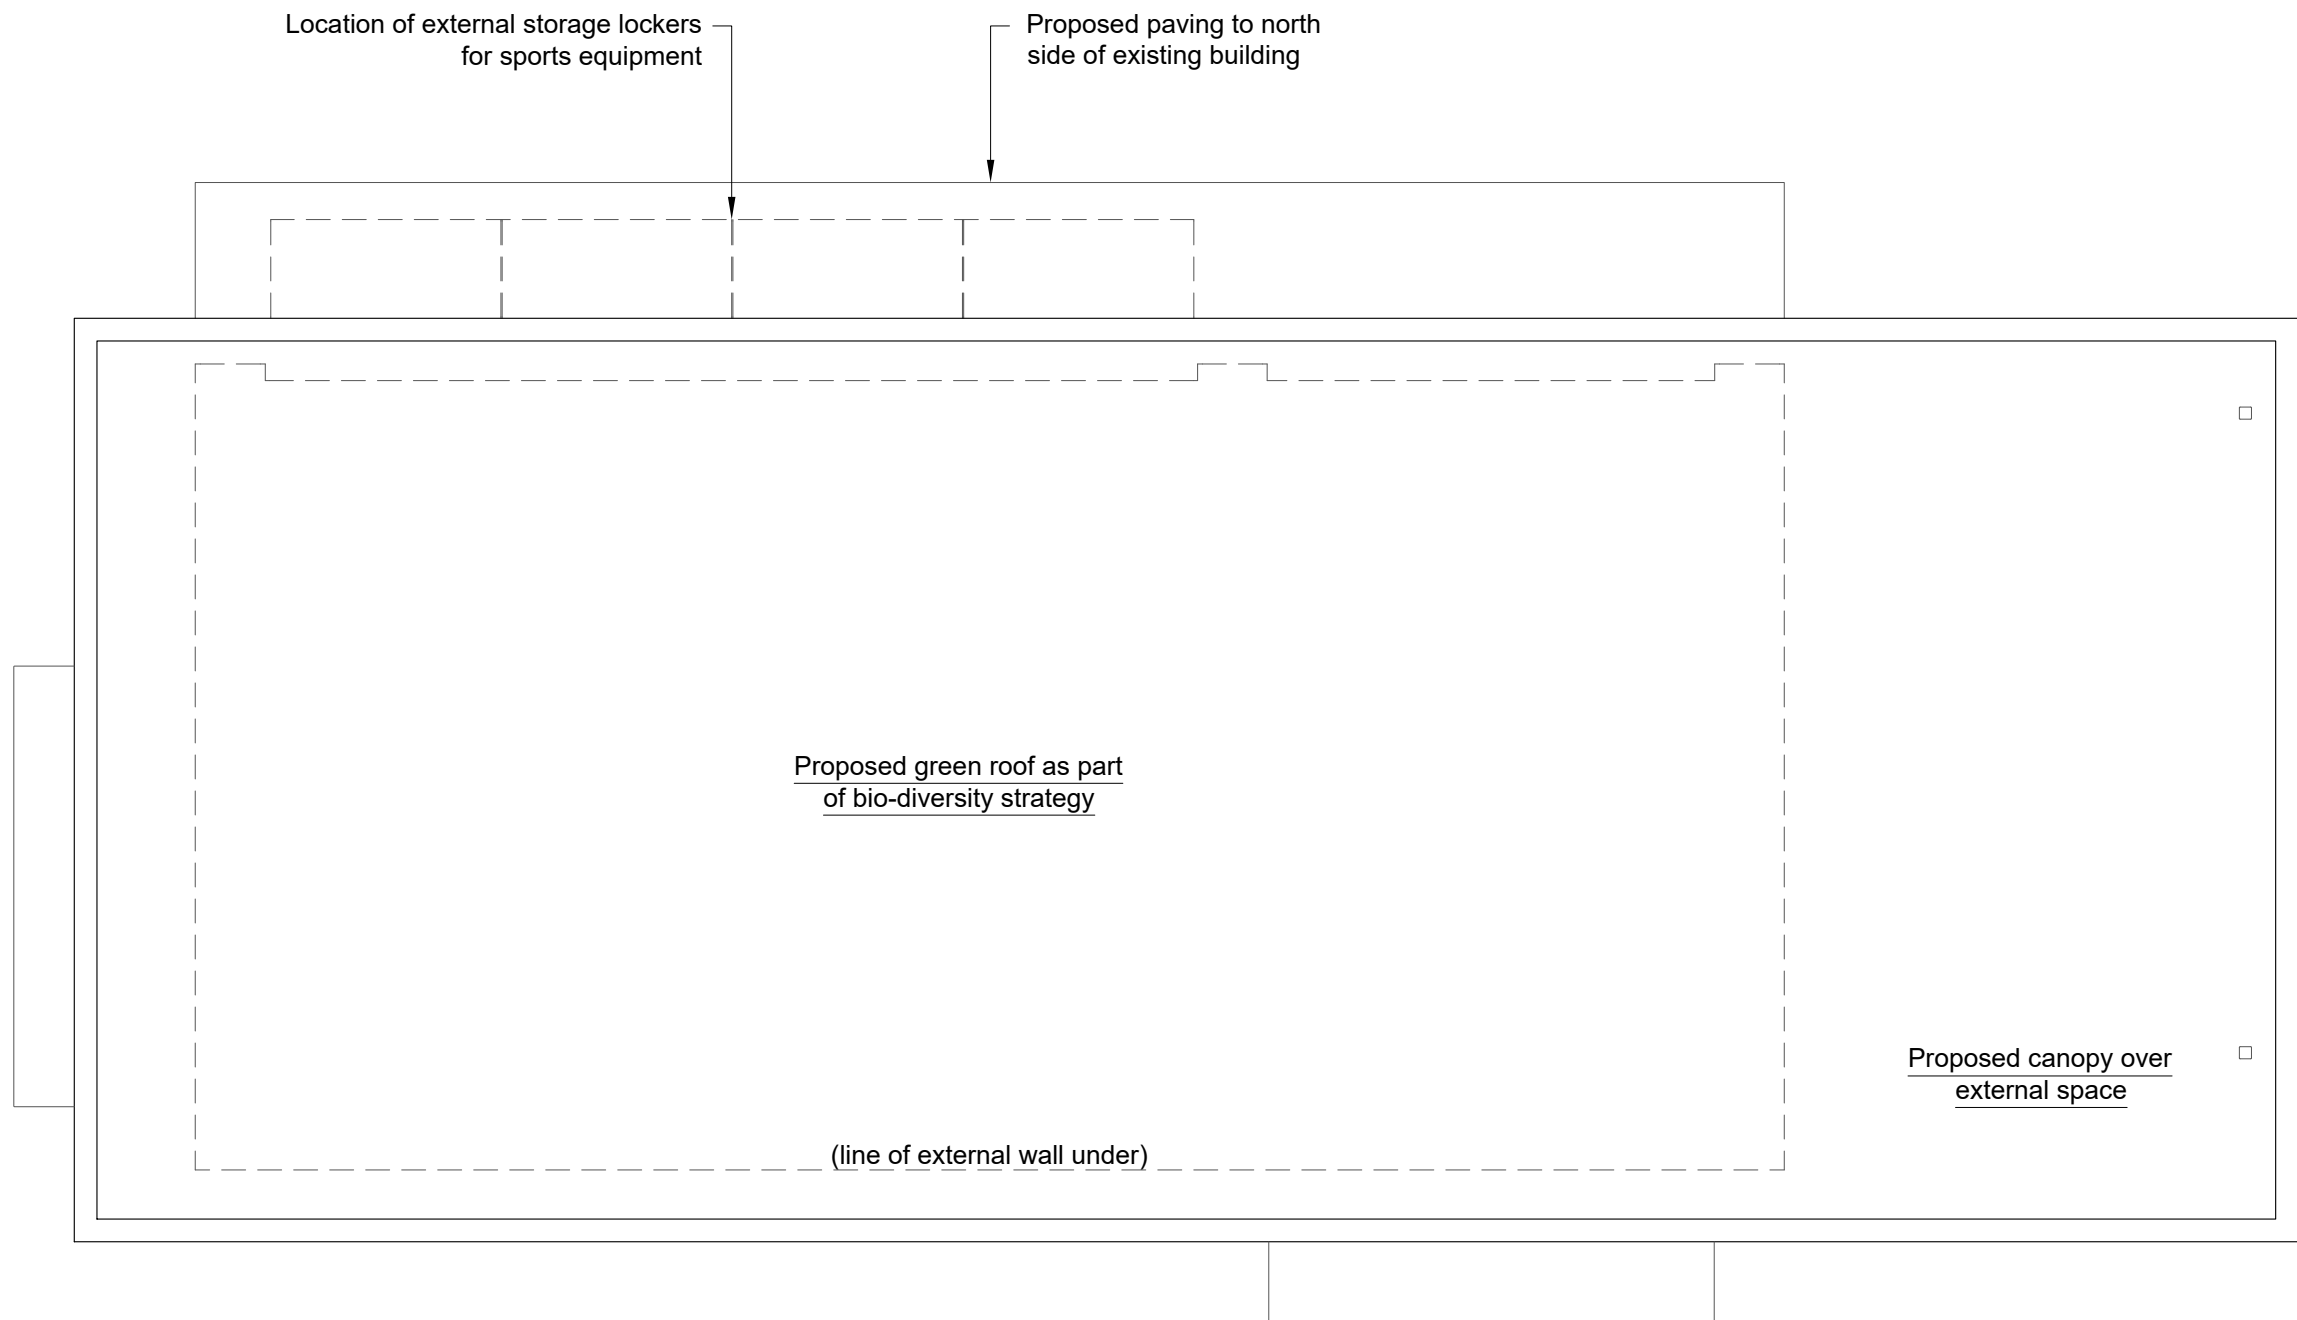


Roof Plan

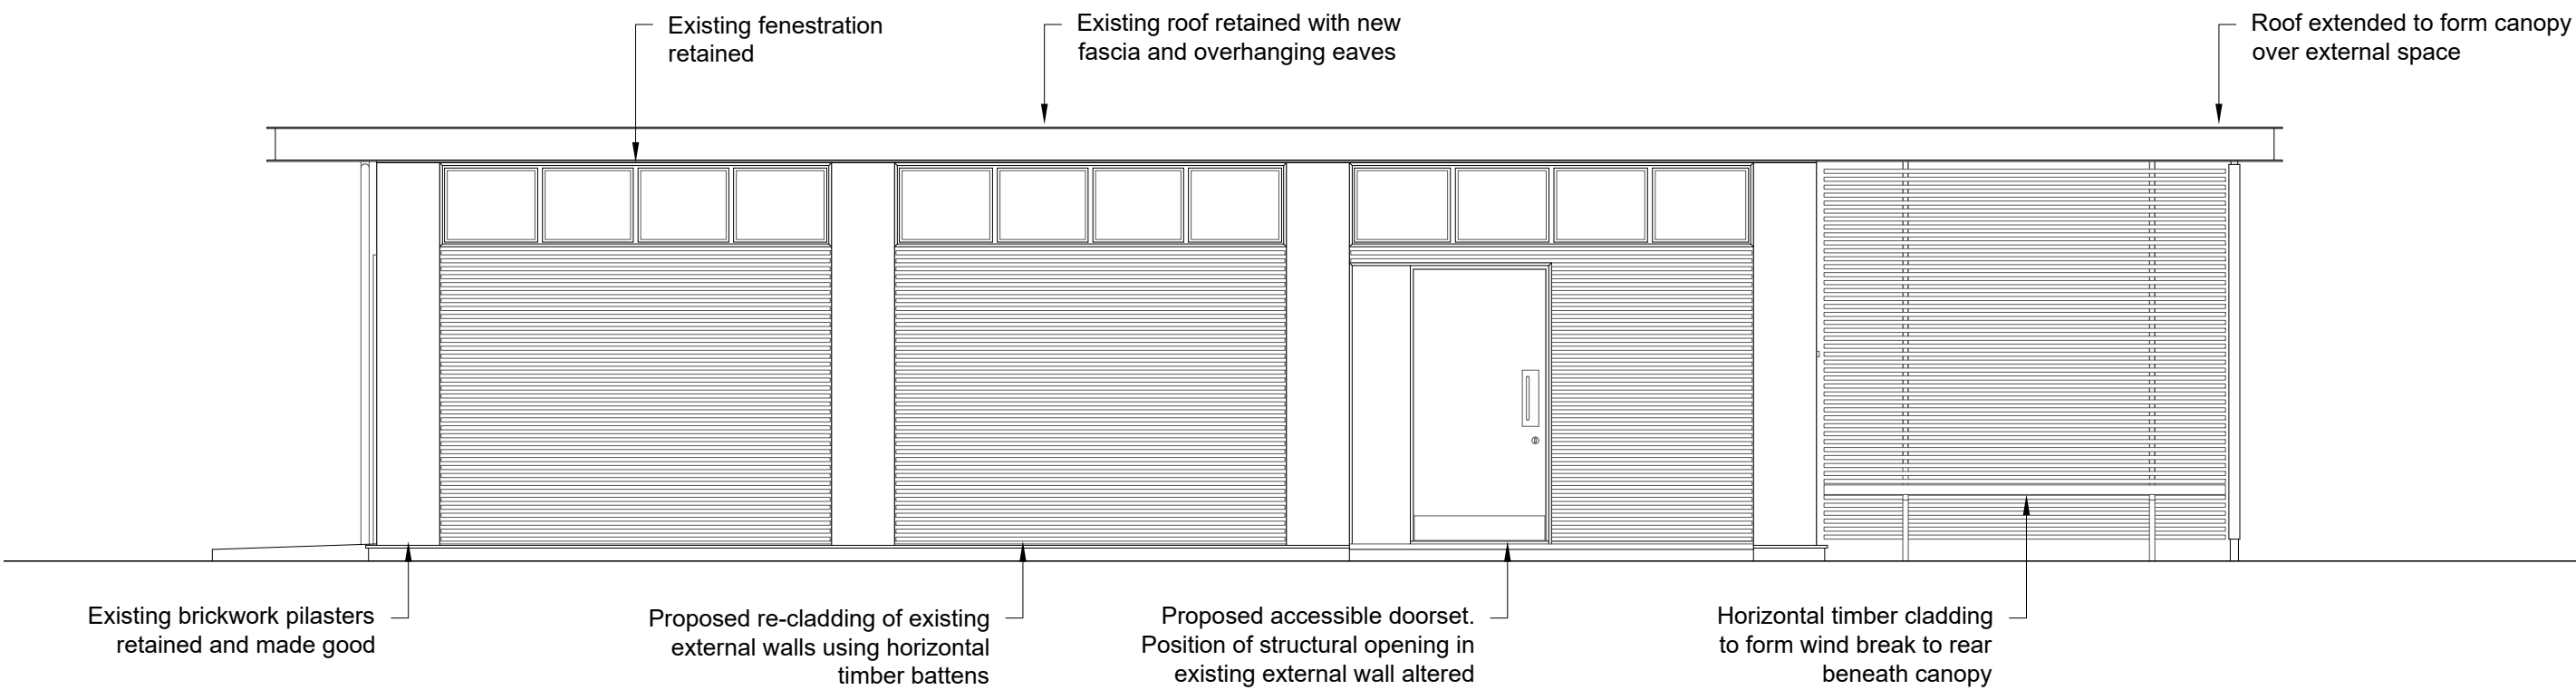


South Elevation

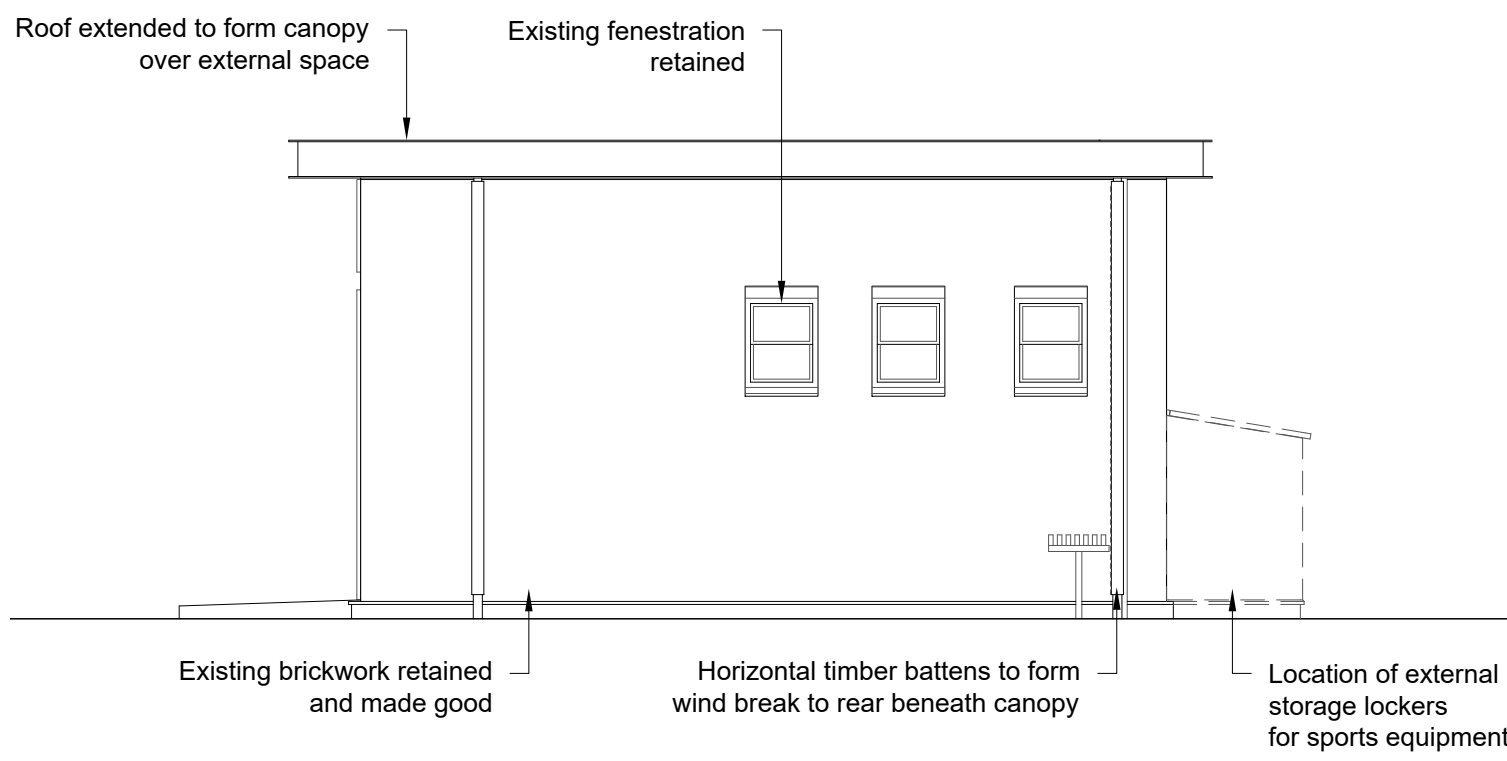

East Elevation

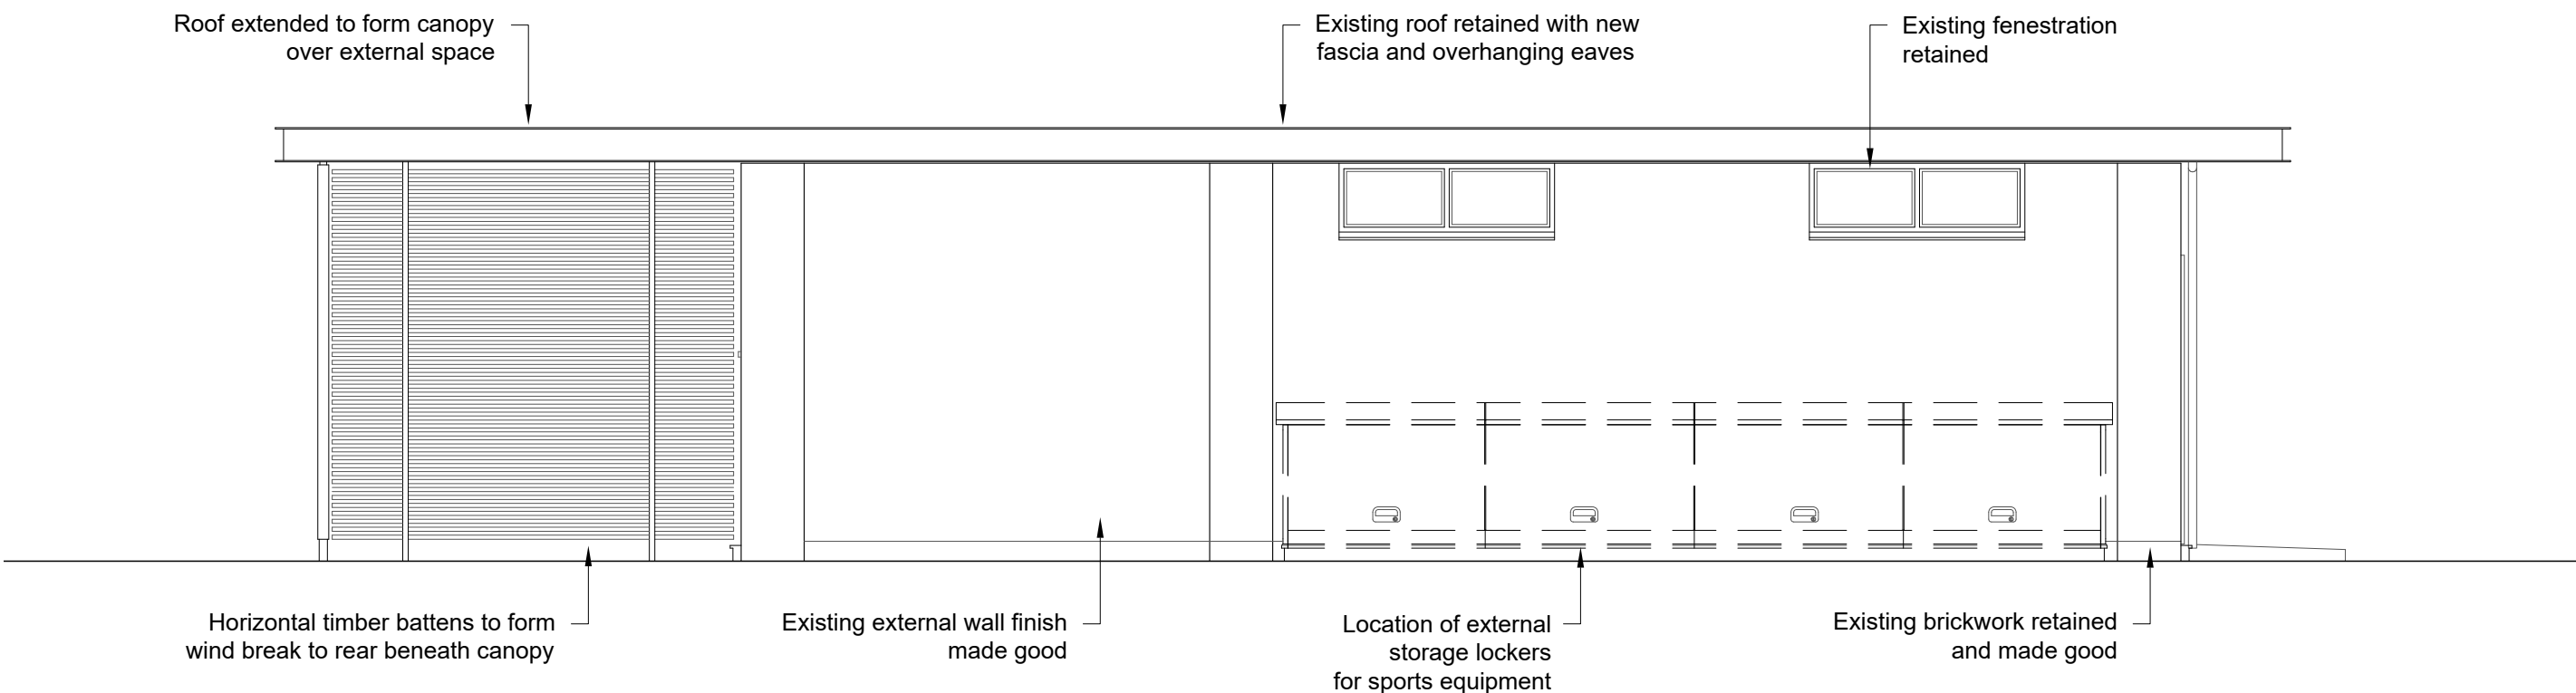

North Elevation

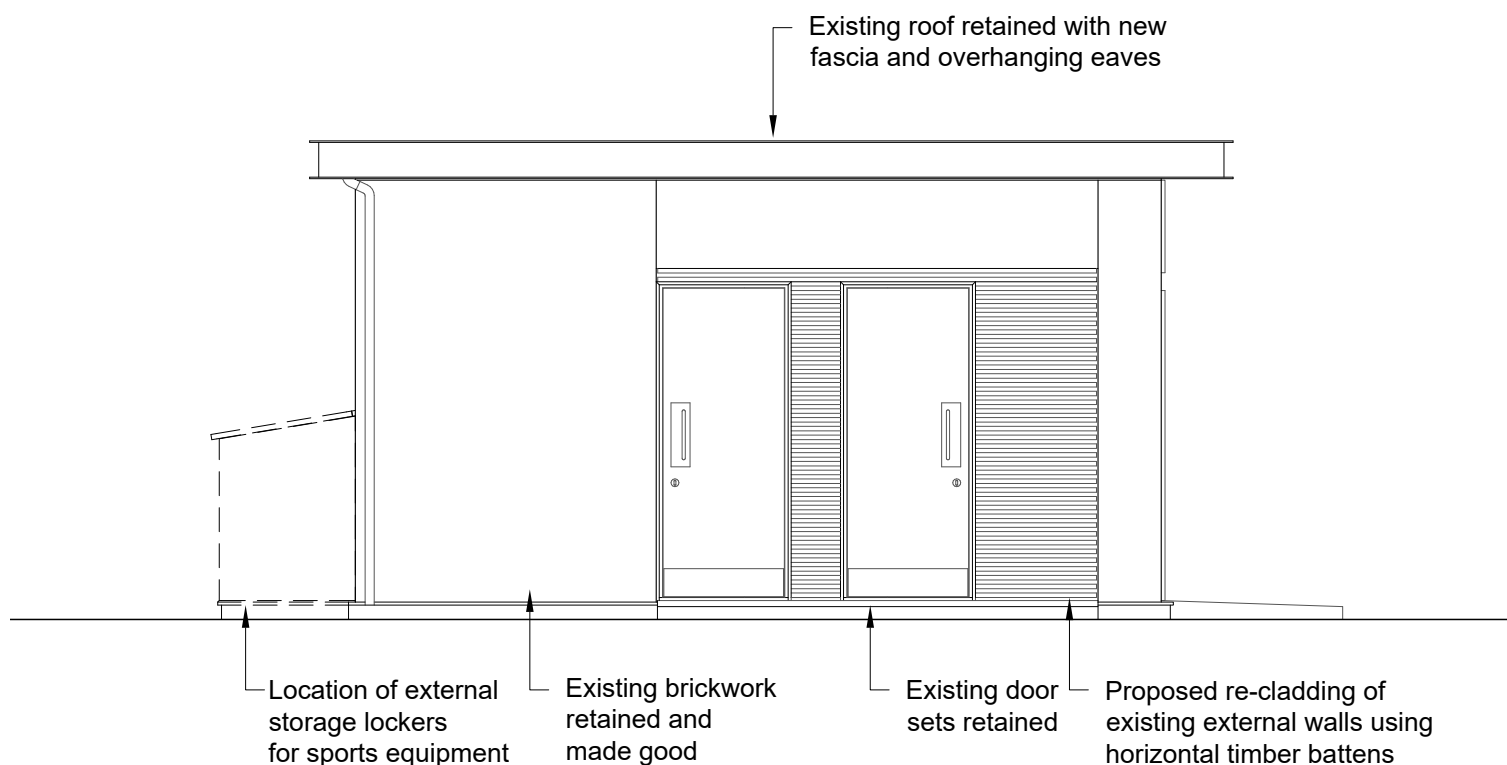

West Elevation

General Arrangement: Proposed Pavilion Upgrading Works

Scale - 1:50 @ A1

Scale: 0 5 10m

| PLANNING ISSUE   |                      |
|---|----------------------|
| Client:<br>Highgate School<br>Highgate, London                                                                                      |                      |
| Project:<br>Far Field: Proposed Pitch Renovation Works<br>Adjacent Courtenay Avenue, Highgate,<br>London. (Nearest Postcode N6 4LP) |                      |
| Title:<br>PROPOSED SYNTHETIC TURF SURFACE<br>ASSOCIATED PAVILION UPGRADING WORKS<br>GENERAL ARRANGEMENT                             |                      |
| Drawn by:<br>ODH   | Checked by:<br>DKH   |
| Scale:<br>1:50   | Original size:<br>A1 |
| Date:<br>JAN 2023   | Revision:<br>-       |
| Drawing Number:<br>1704-FF-LL-DR-A-22101                                                                                            |                      |
|  Hemstock Design                               |                      |